

notes


Permission is granted to scale from this drawing for the purpose of Local Authority Planning Approval only. In all other cases DO NOT scale from this drawing. Please contact this office for any additional information required.

Contractors, Sub-Contractors and Suppliers are to check all relevant dimensions, levels and details of the site and any existing buildings before commencing any shop drawings or building work. Any discrepancies should be reported to this office.


This drawing must be read in conjunction with all related drawings and documents relevant to this project, including those prepared by appointed consultants, specialists and sub-contractors etc.

This drawing is the copyright of RDV a Design


revisions		17/10/2018
A	internal alterations	

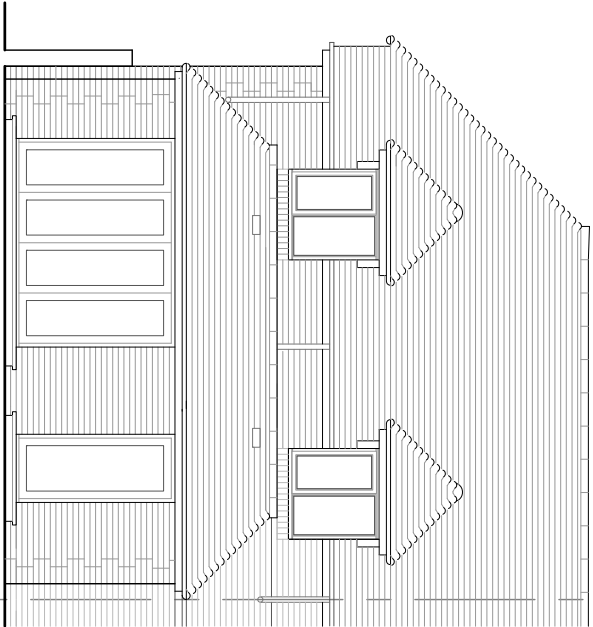


South Elevation: Scale 1:100

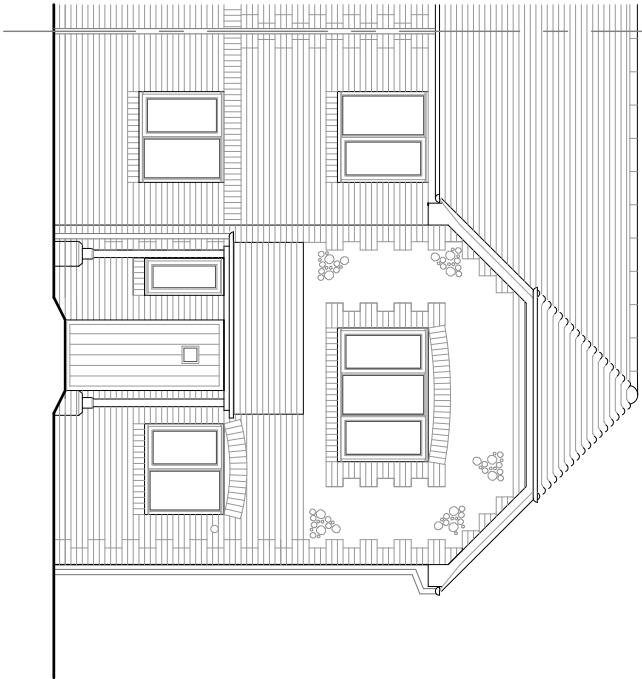


North Elevation: Scale 1:100

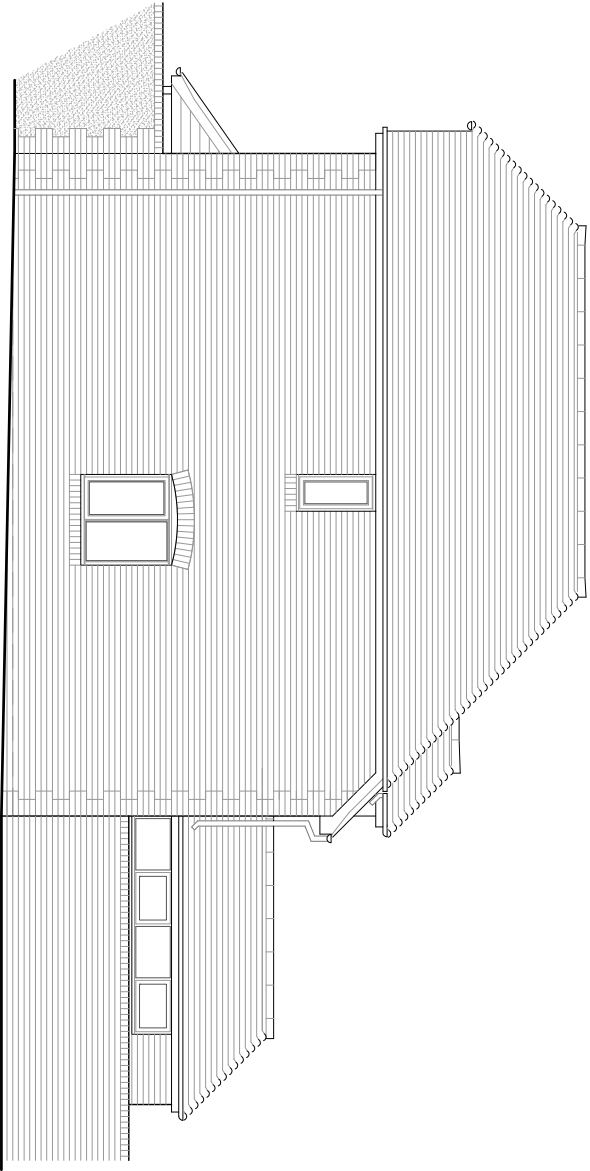

West Elevation: Scale 1:100

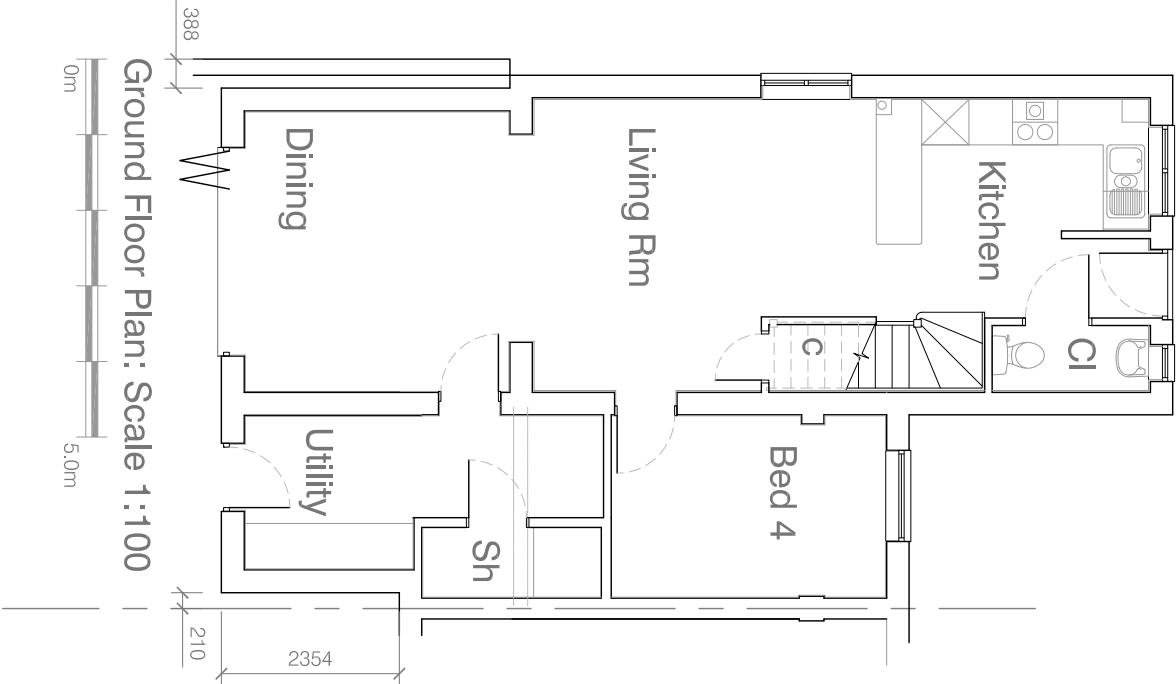


Ground Floor Plan: Scale 1:100

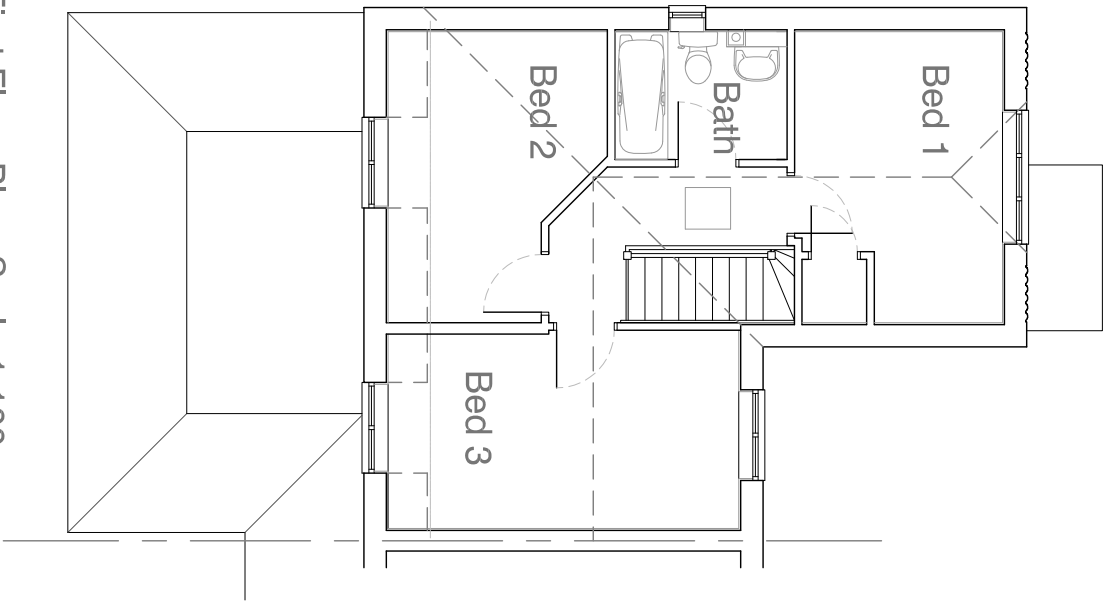

First Floor Plan: Scale 1:100

Roof plan indicated in broken line

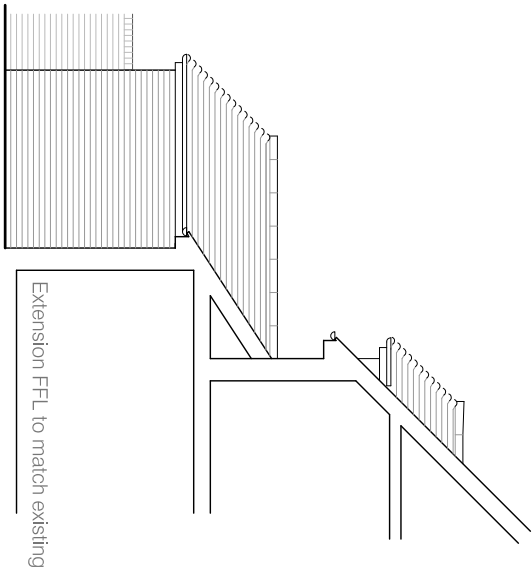

East Sectional Elevation: Scale 1:100



RDV a Design

9 Oak End | Arundel | West Sussex
Tel: 01903 884013

project	53 Park Drive Rustington West Sussex		
drawing	Floor Plans and Elevations As Proposed		

scale	@ A3	date	rev
1:100		October 2018	
job no	drawing no		
18130	02.02		A