


Permission is granted to scale from this drawing for the purpose of Local Authority Planning Approval only. In all other cases DO NOT scale from this drawing. Please contact this office for any additional information required.

Contractors, Sub-Contractors and Suppliers are to check all relevant dimensions, levels and details of the site and any existing buildings before commencing any shop drawings or building work. Any discrepancies should be reported to this office.


This drawing must be read in conjunction with all related drawings and documents relevant to this project, including those prepared by appointed consultants, specialists and sub-contractors etc.

This drawing is the copyright of RDV a Design


revisions	
A elevations added and sheet adjusted	08/10/2018

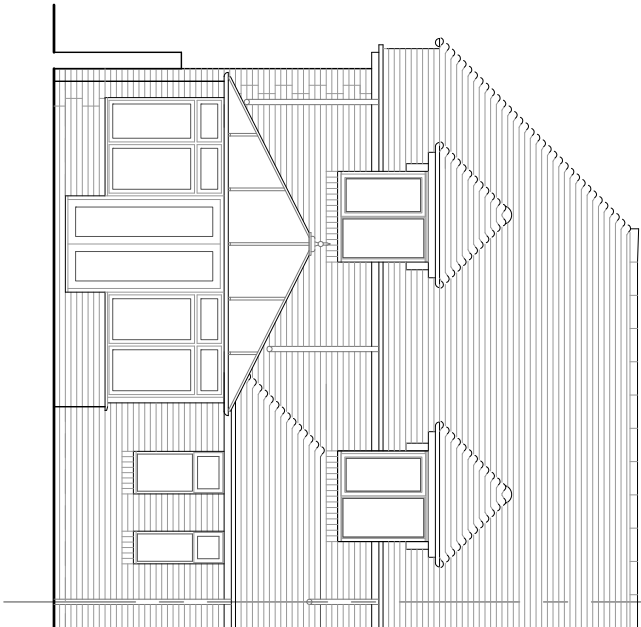


South Elevation: Scale 1:100

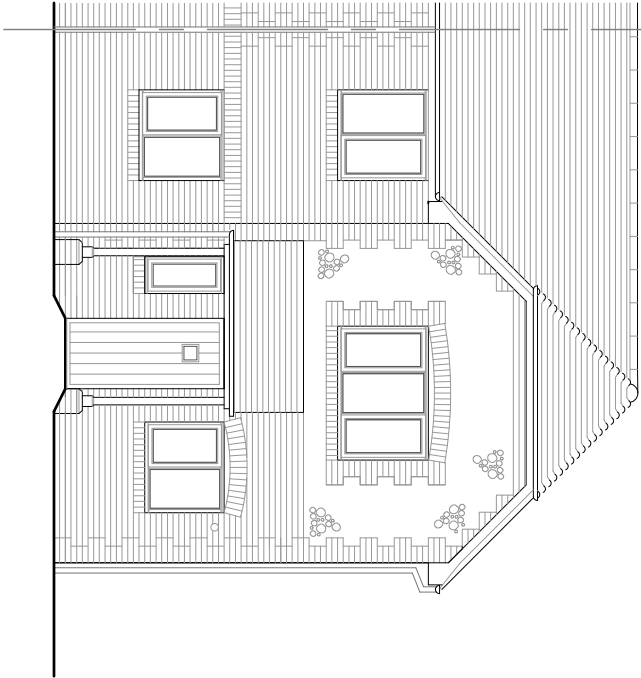


North Elevation: Scale 1:100

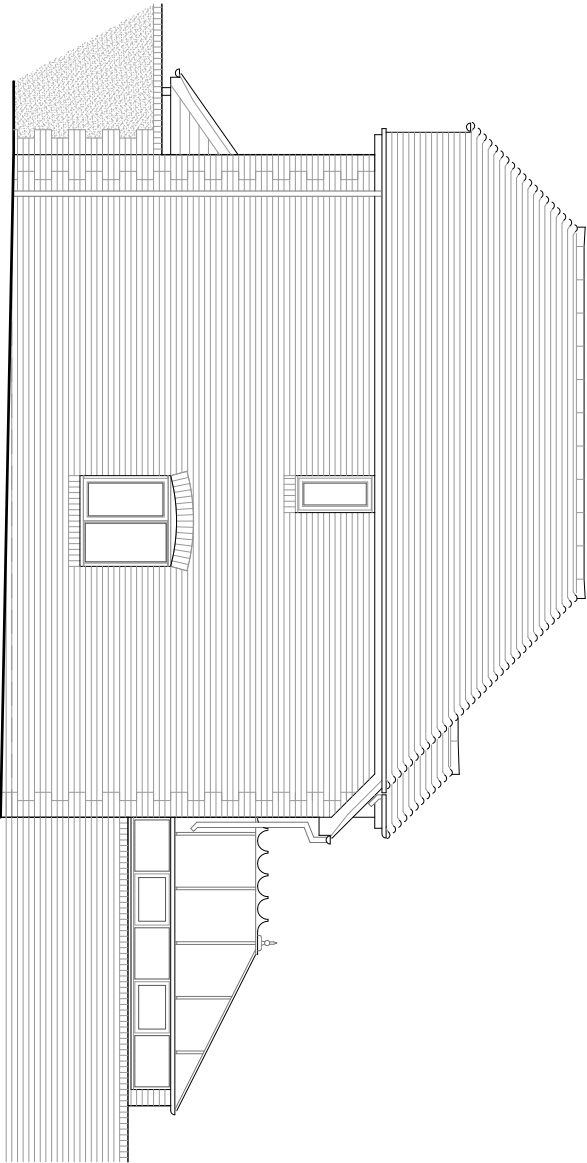


West Elevation: Scale 1:100

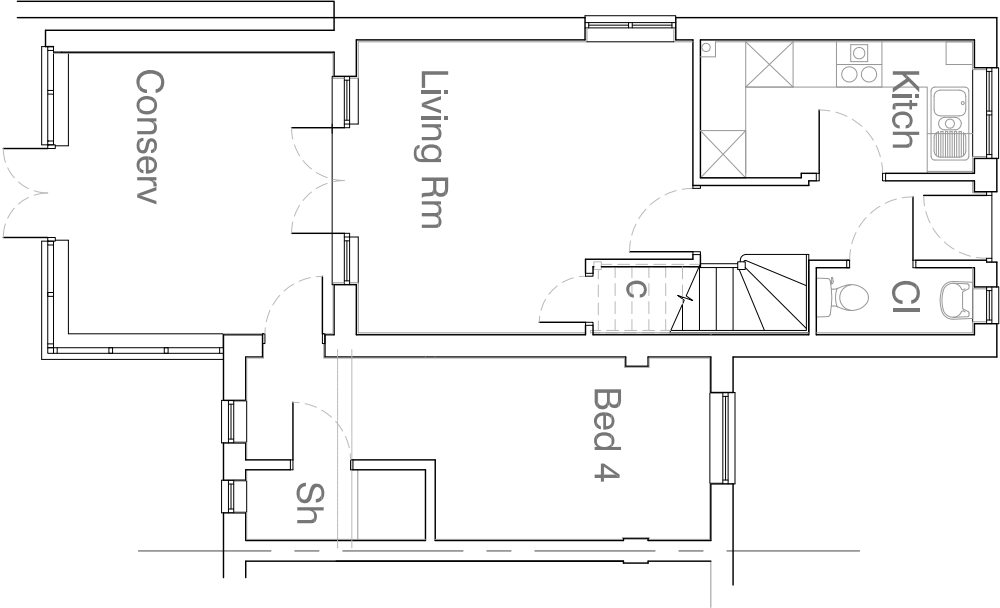

Ground Floor Plan: Scale 1:100

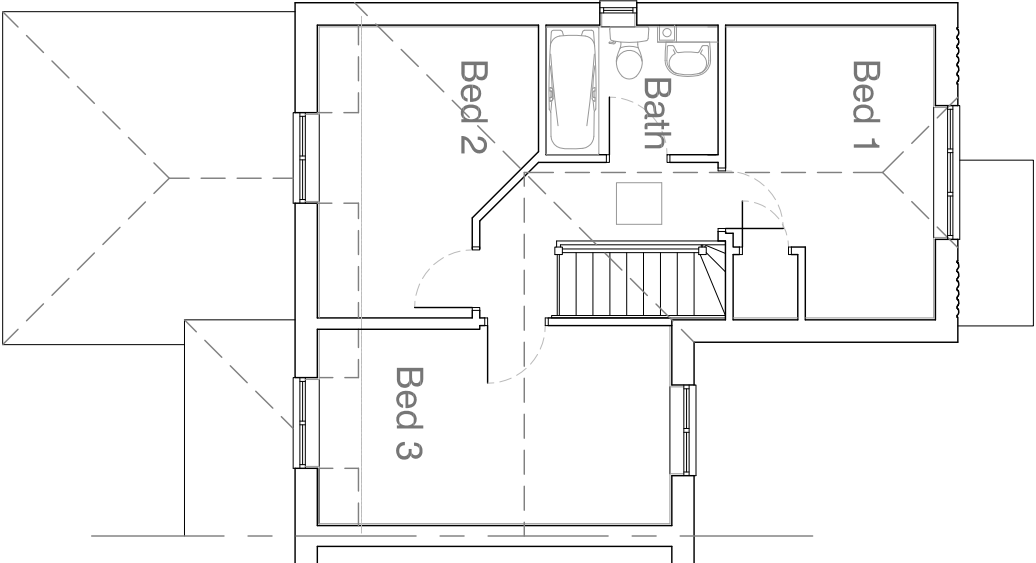

First Floor Plan: Scale 1:100

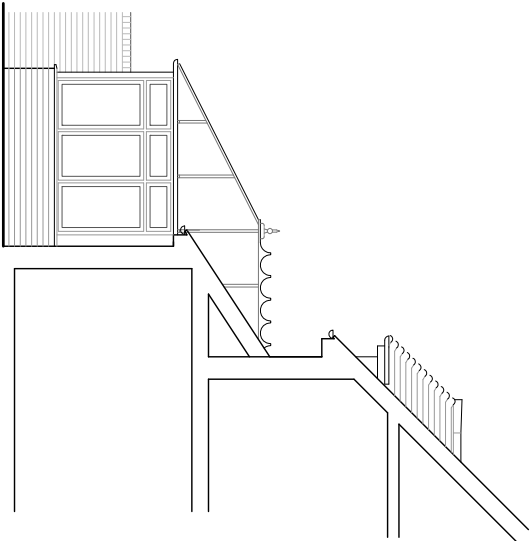

East Sectional Elevation: Scale 1:100



RDV a Design

9 Oak End | Arundel | West Sussex
Tel: 01903 884013

project	53 Park Drive Rustington West Sussex
drawing	Floor Plans and Elevations As Existing

scale	date
1:100 @ A3	May 2018
job no	drawing no
18130	00.02