




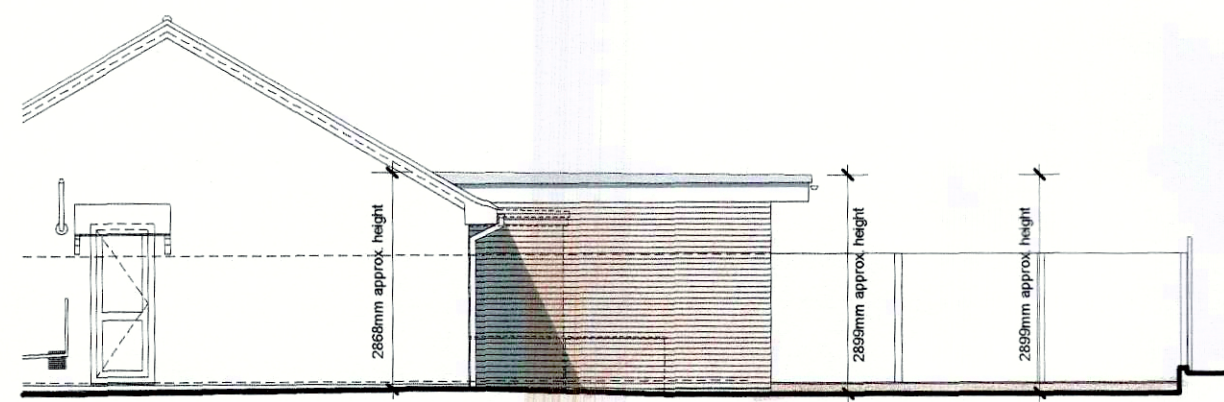

PART SIDE ELEVATION
AS PROPOSED 1/100

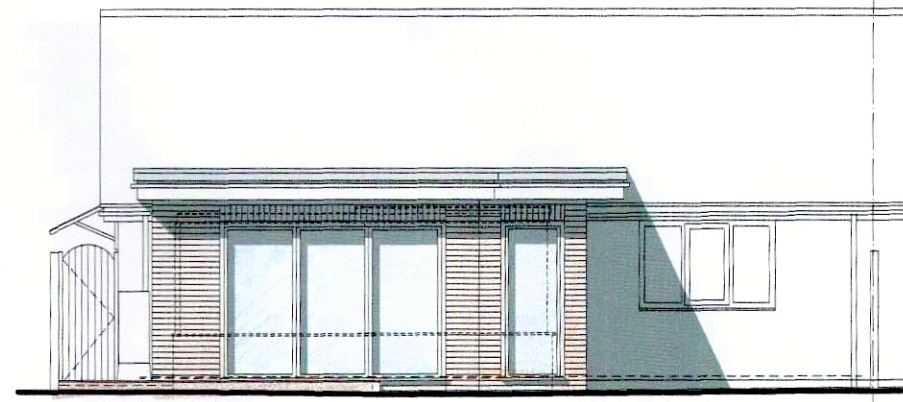

REAR ELEVATION
AS PROPOSED 1/100

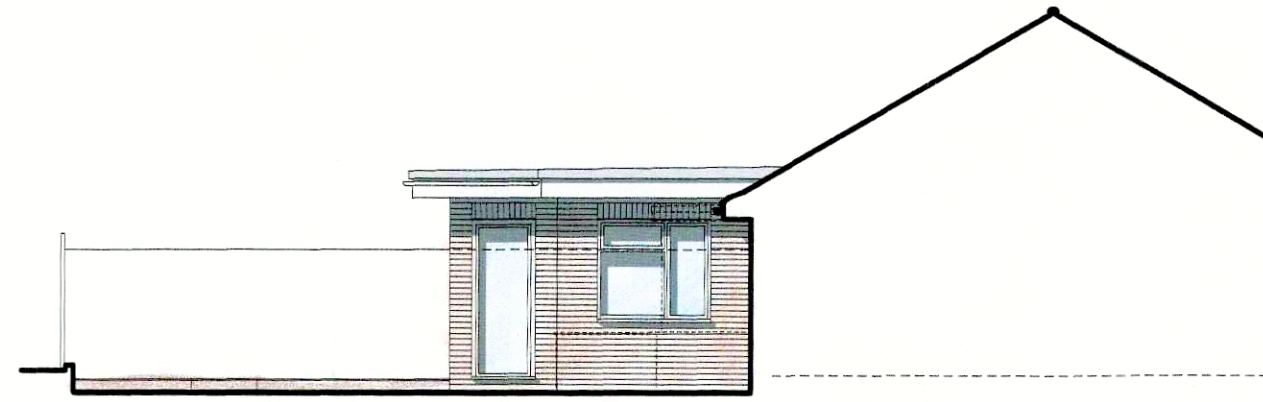


PART SIDE ELEVATION
AS PROPOSED 1/100

MATERIALS


High Performance Flat Roofing System.
Facing Brickwork to Walls to match existing or horizontal boarding.
UPVC / Aluminium Windows and Doors to match existing.
White Plastic Rain Water Goods to match existing.
All to L.A. Approval.

Do not scale from this drawing unless for Planning purposes.
Figured dimensions only shall be taken from this drawing.
All works are to be carried out in strict accordance with the relevant sections of the current approved Building Regulations, Structural Engineers' details and calculation (where applicable), Codes of Practice and Manufacturers recommendations.
The contractor is to ensure adequate precautions are taken in respect of Health and Safety legislation at all times throughout the duration of the works.


Revision	Date	Description

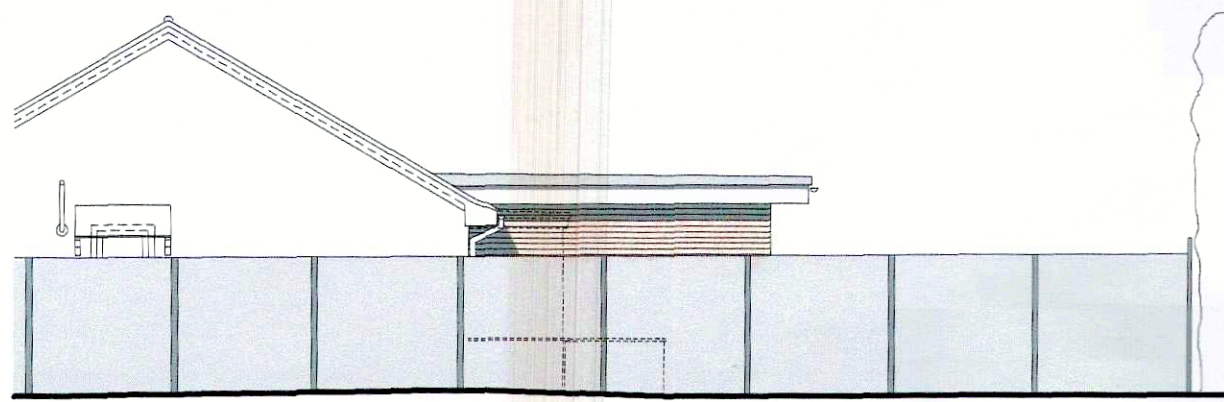

PART SIDE ELEVATION
BEHIND BOUNDARY TREATMENTS
AS PROPOSED 1/100

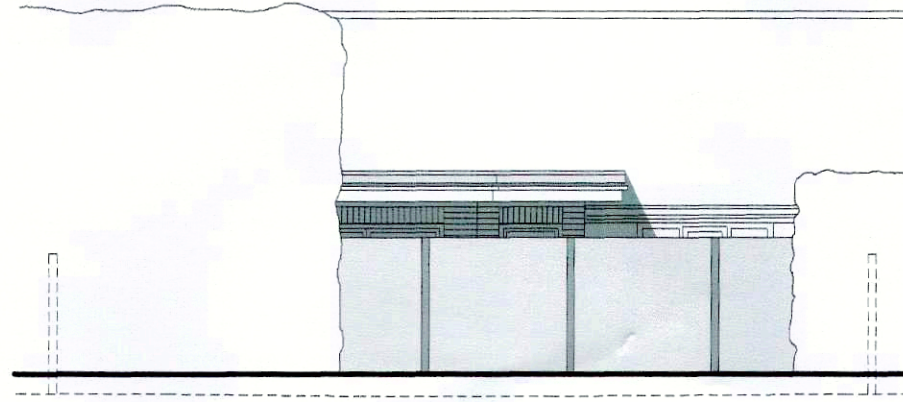


REAR ELEVATION
BEHIND BOUNDARY
TREATMENTS
AS PROPOSED 1/100

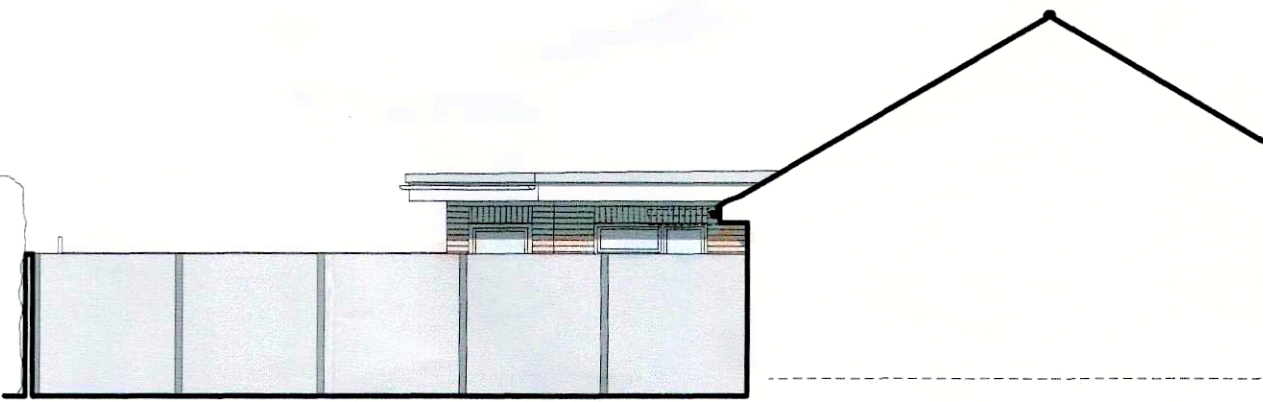


PART SIDE ELEVATION
BEHIND BOUNDARY TREATMENTS
AS PROPOSED 1/100

LEGEND


NEW WALLS
EXISTING WALLS
EXISTING WALLS TO BE REMOVED

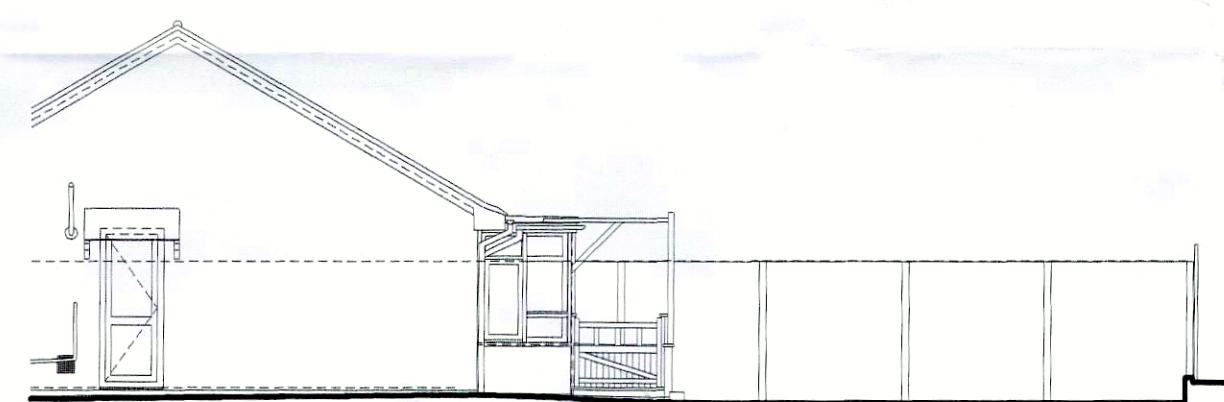


PART SIDE ELEVATION
AS EXISTING 1/100

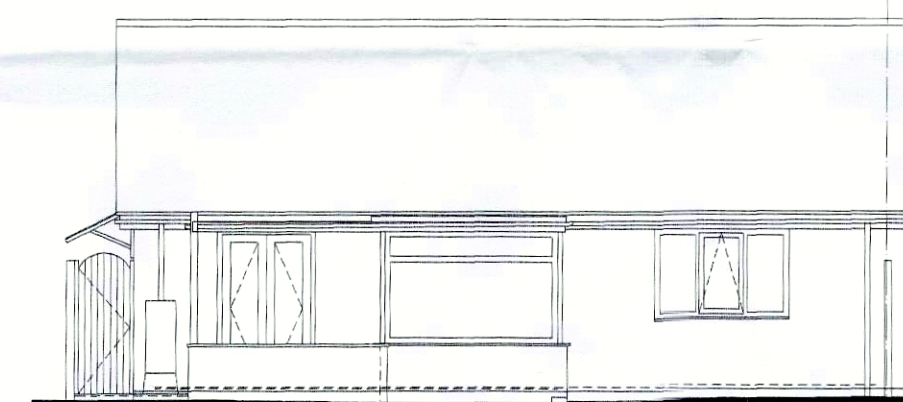


REAR ELEVATION
AS EXISTING 1/100

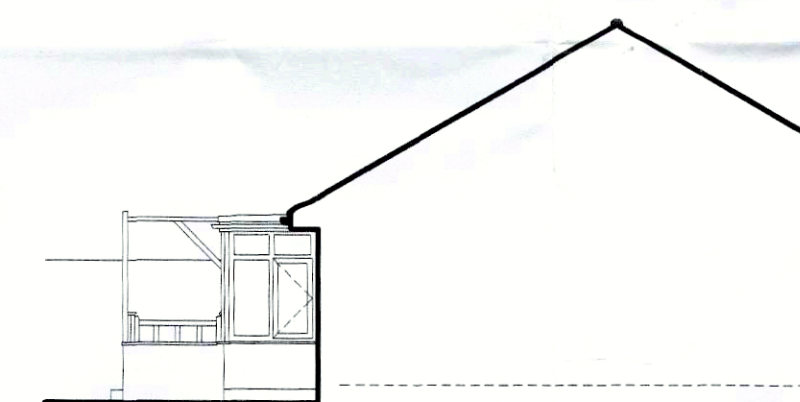

PART SIDE ELEVATION
AS EXISTING 1/100

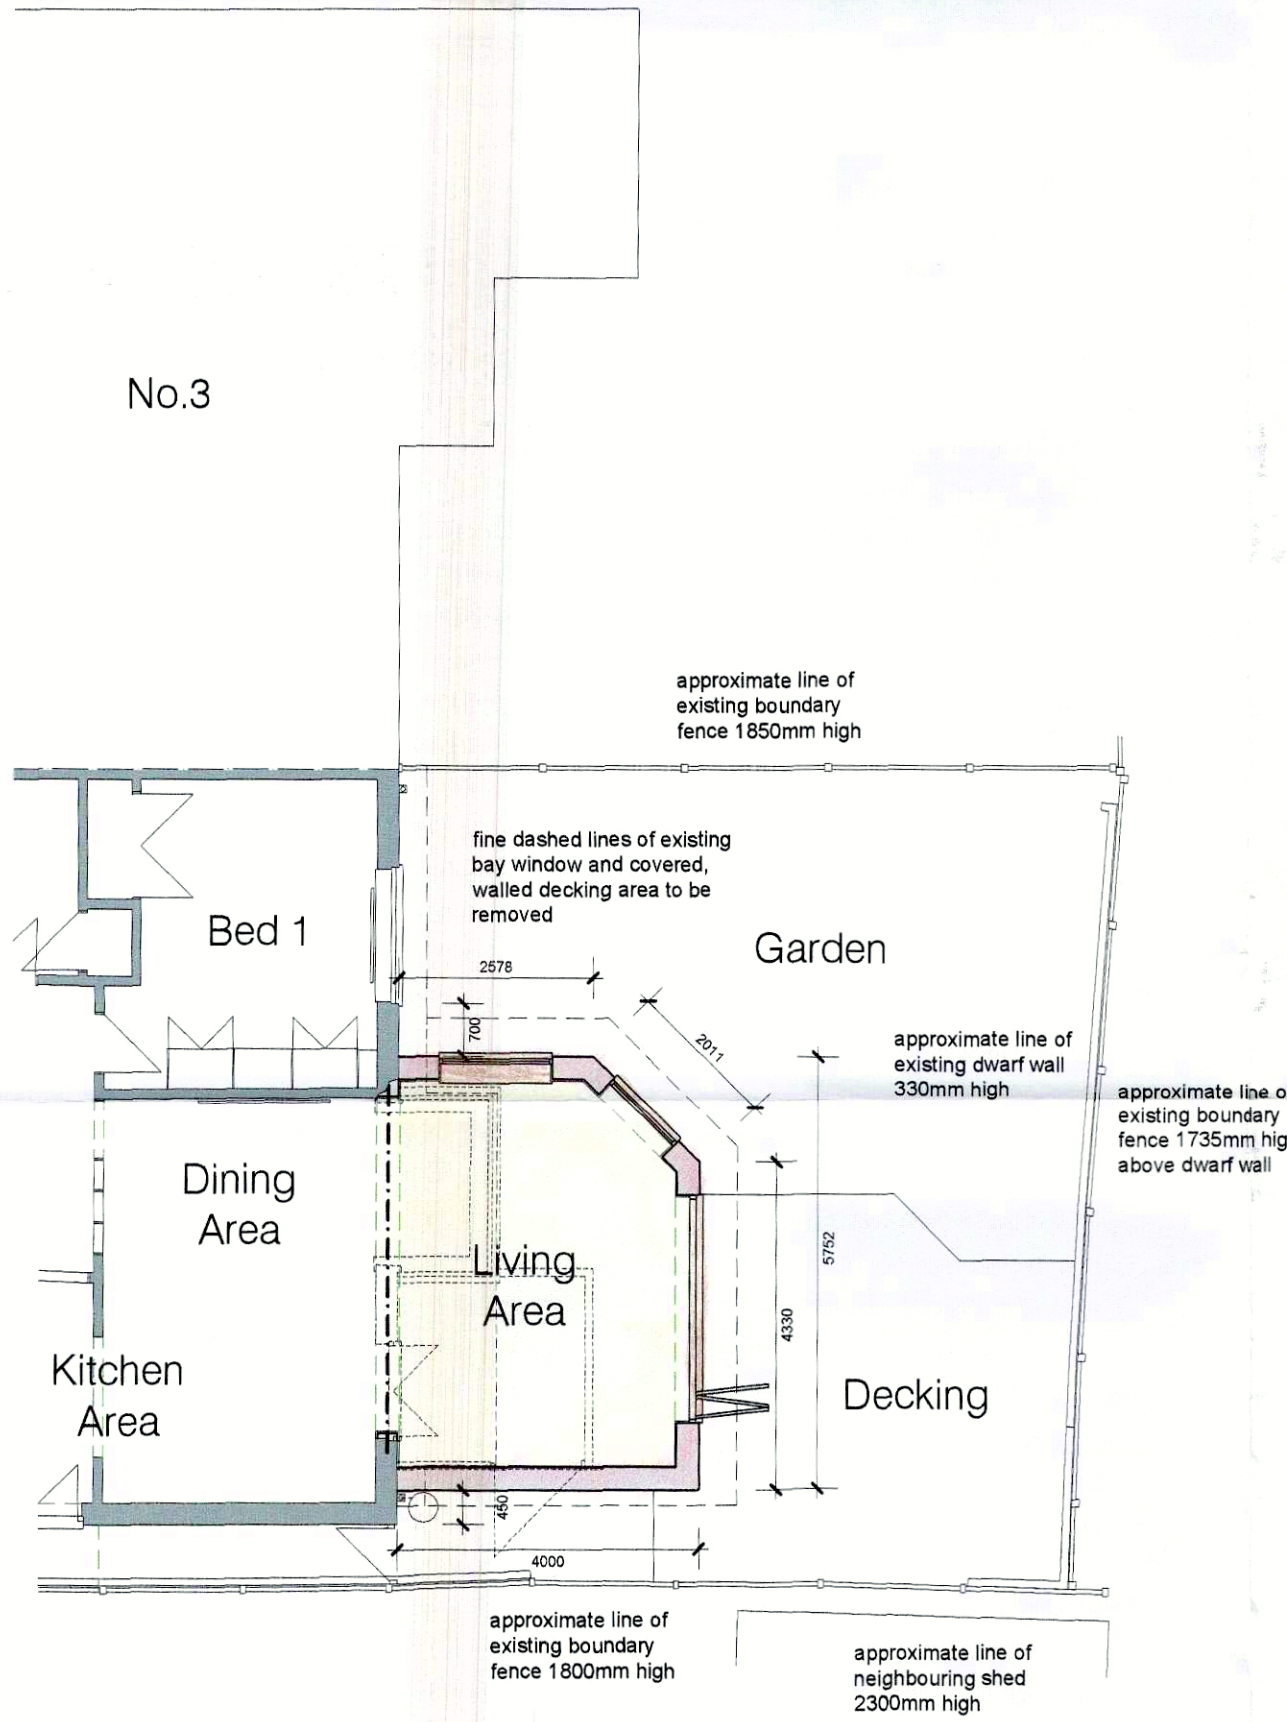

PART FLOOR PLAN
AS PROPOSED 1/100

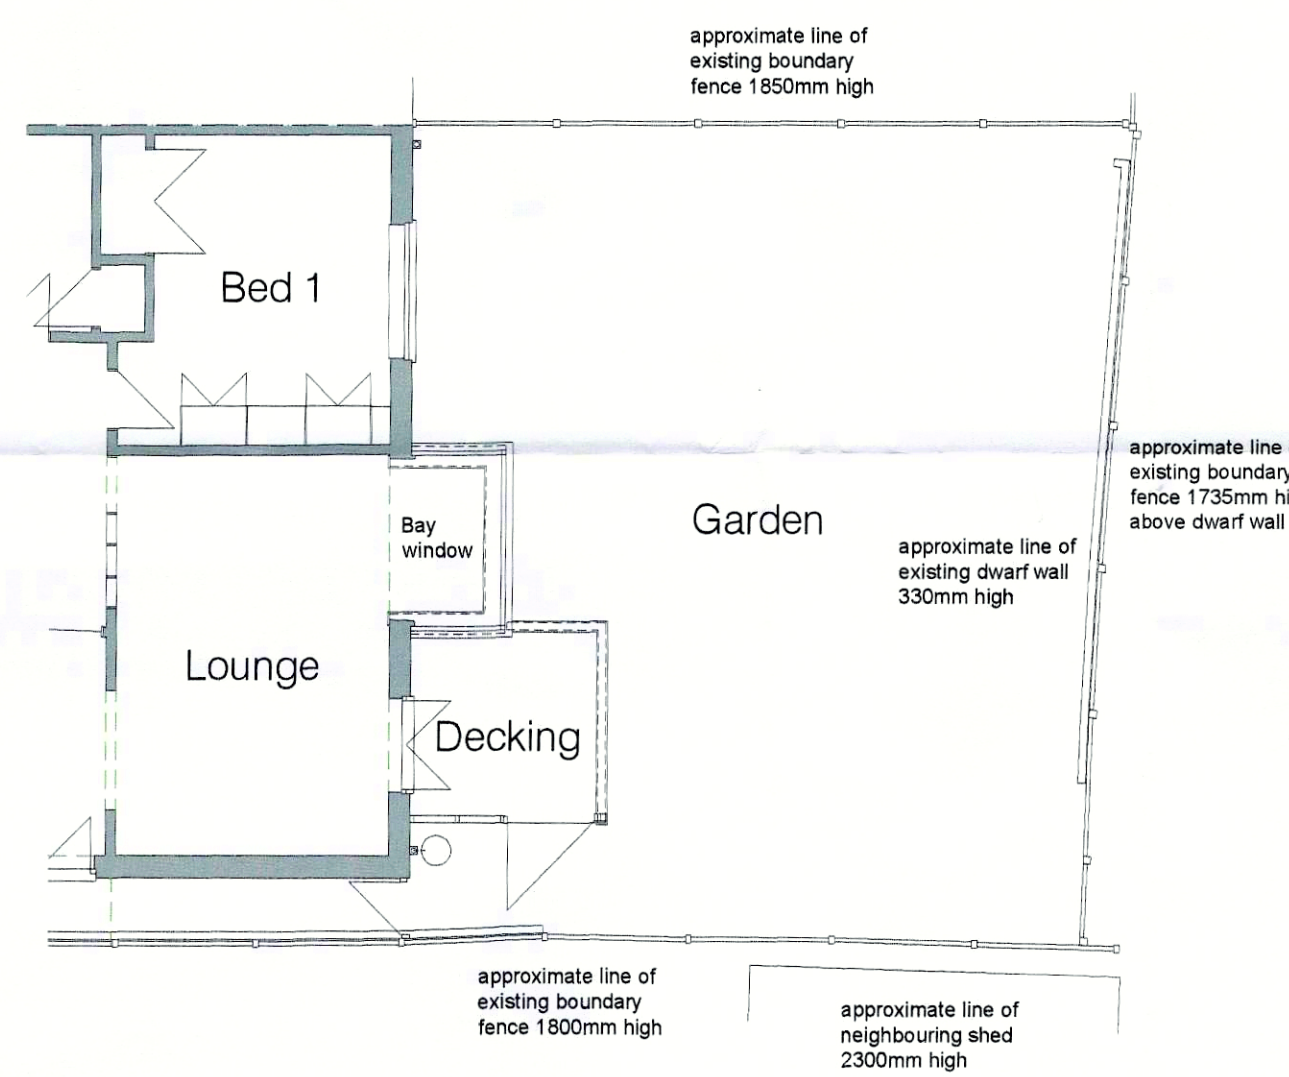

PART FLOOR PLAN
AS EXISTING 1/100

MATERIALS

Concrete Interlocking Tiles @ 30° pitch to Roof.
Felt Flat Roof to Bay Window.
Plain Tiles to Tile Hung Area.
Facing Brickwork to Walls.
UPVC Windows and Doors.
White Plastic Rain Water Goods.
Brick Paved Drive and Path.
All to L.A. Approval.
Samples to be supplied to L.A. for Approval.

Client
Mr M. Hill & Miss A. Ruiz

Project
2 Grafton Close
Rustington
West Sussex
BN16 3QY

Drawing Title
SURVEY AS EXISTING
AND EXTENSION AS
PROPOSED

Date
SEP 2019
Scale
1/100
1/1250 @ A1
Checked

Drawing No
300.PG1

