




DO NOT SCALE FROM DRAWING – IF IN DOUBT ASK

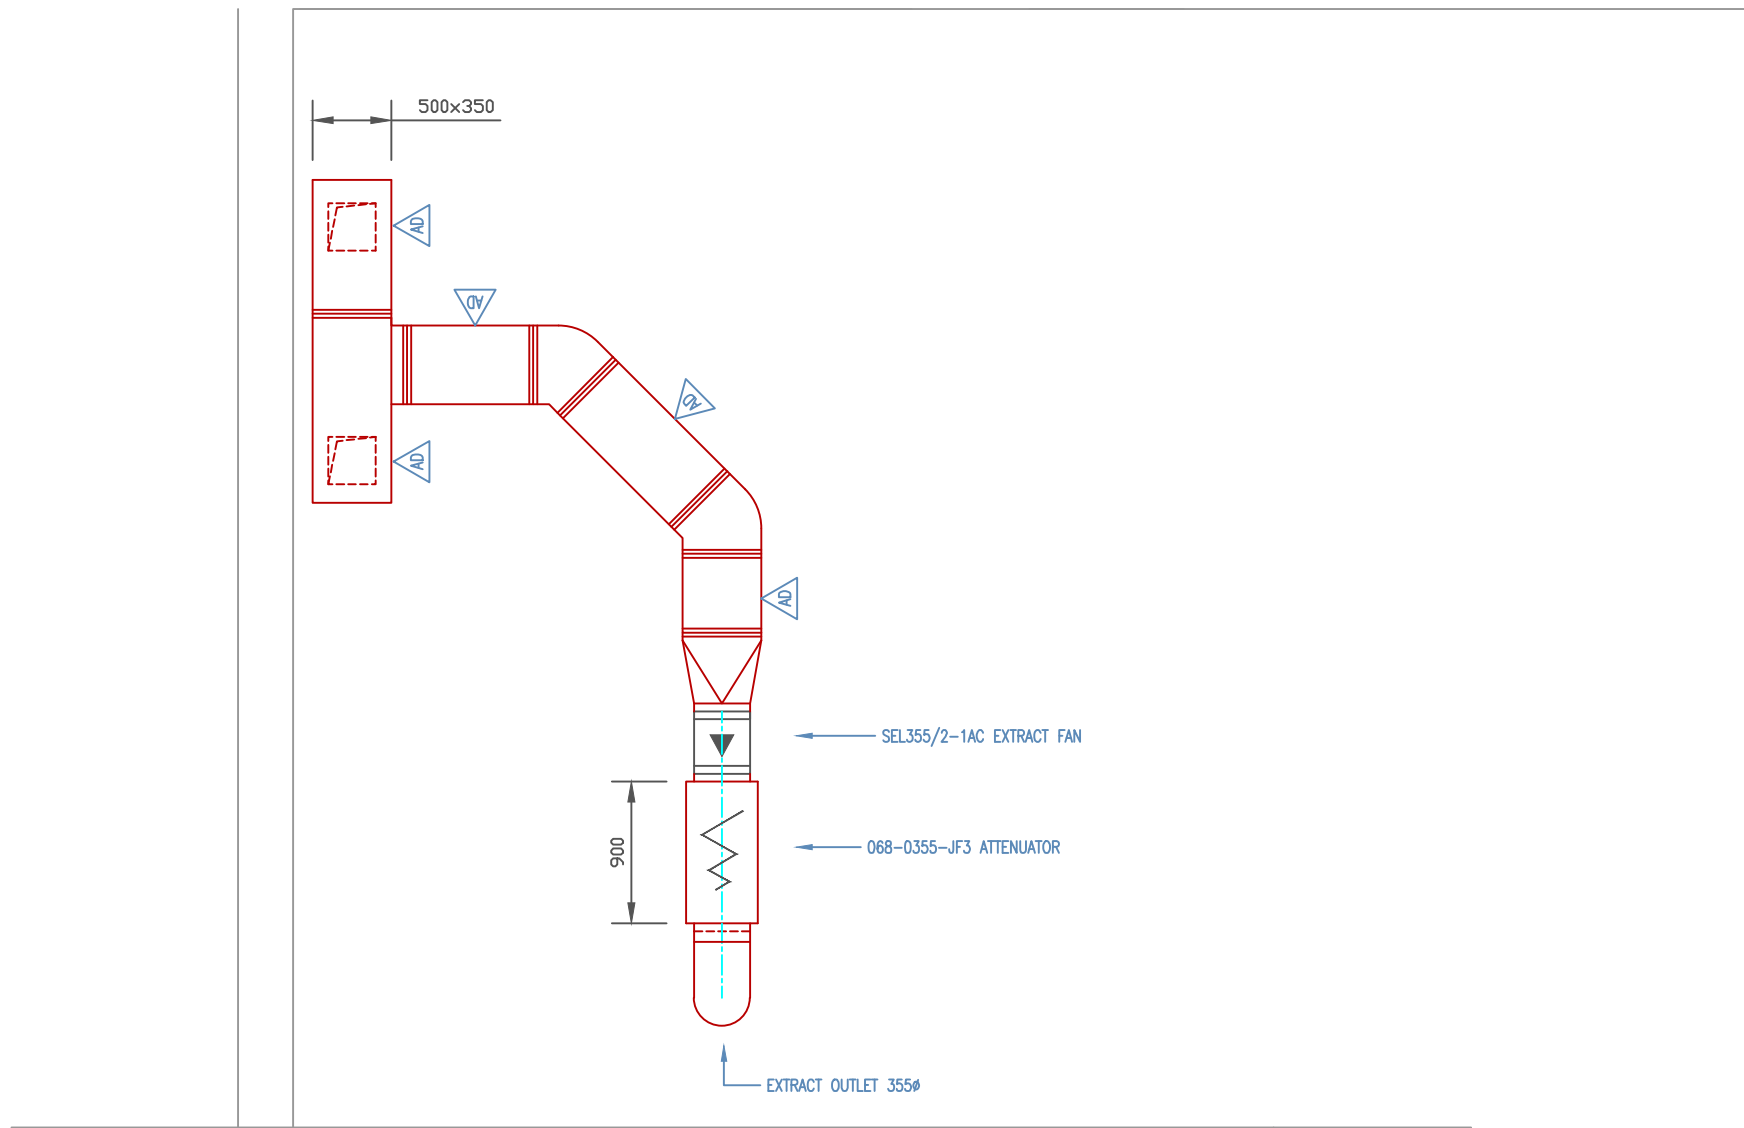


PLAN VIEW, ROOF, PROPOSED

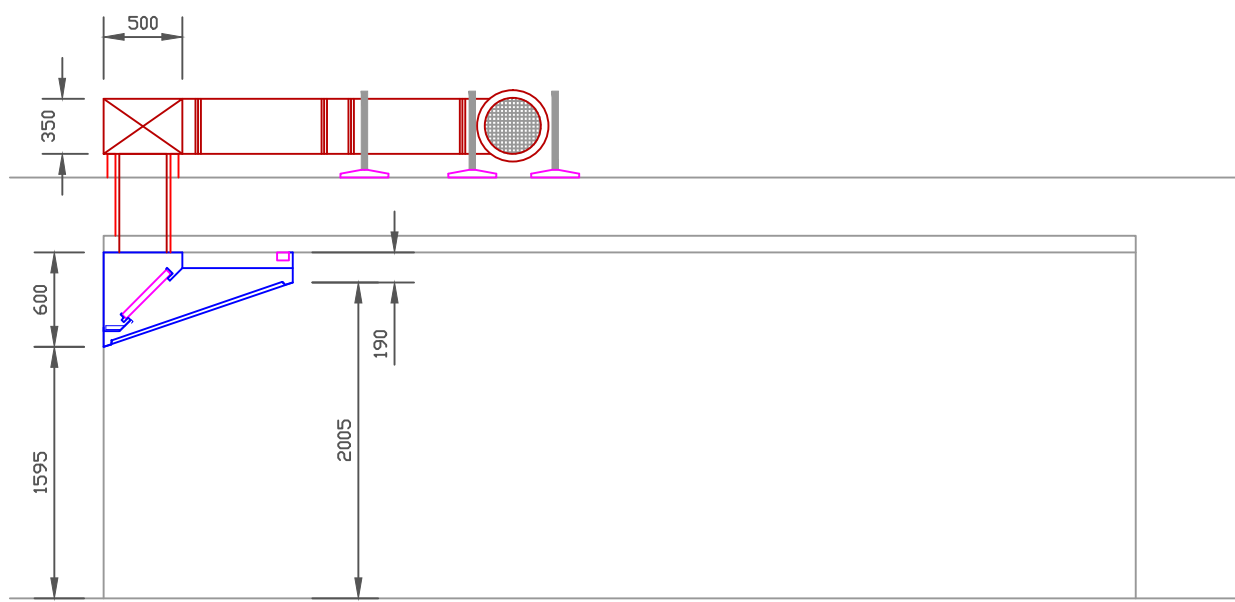


INTERNAL ELEVATION, PROPOSED

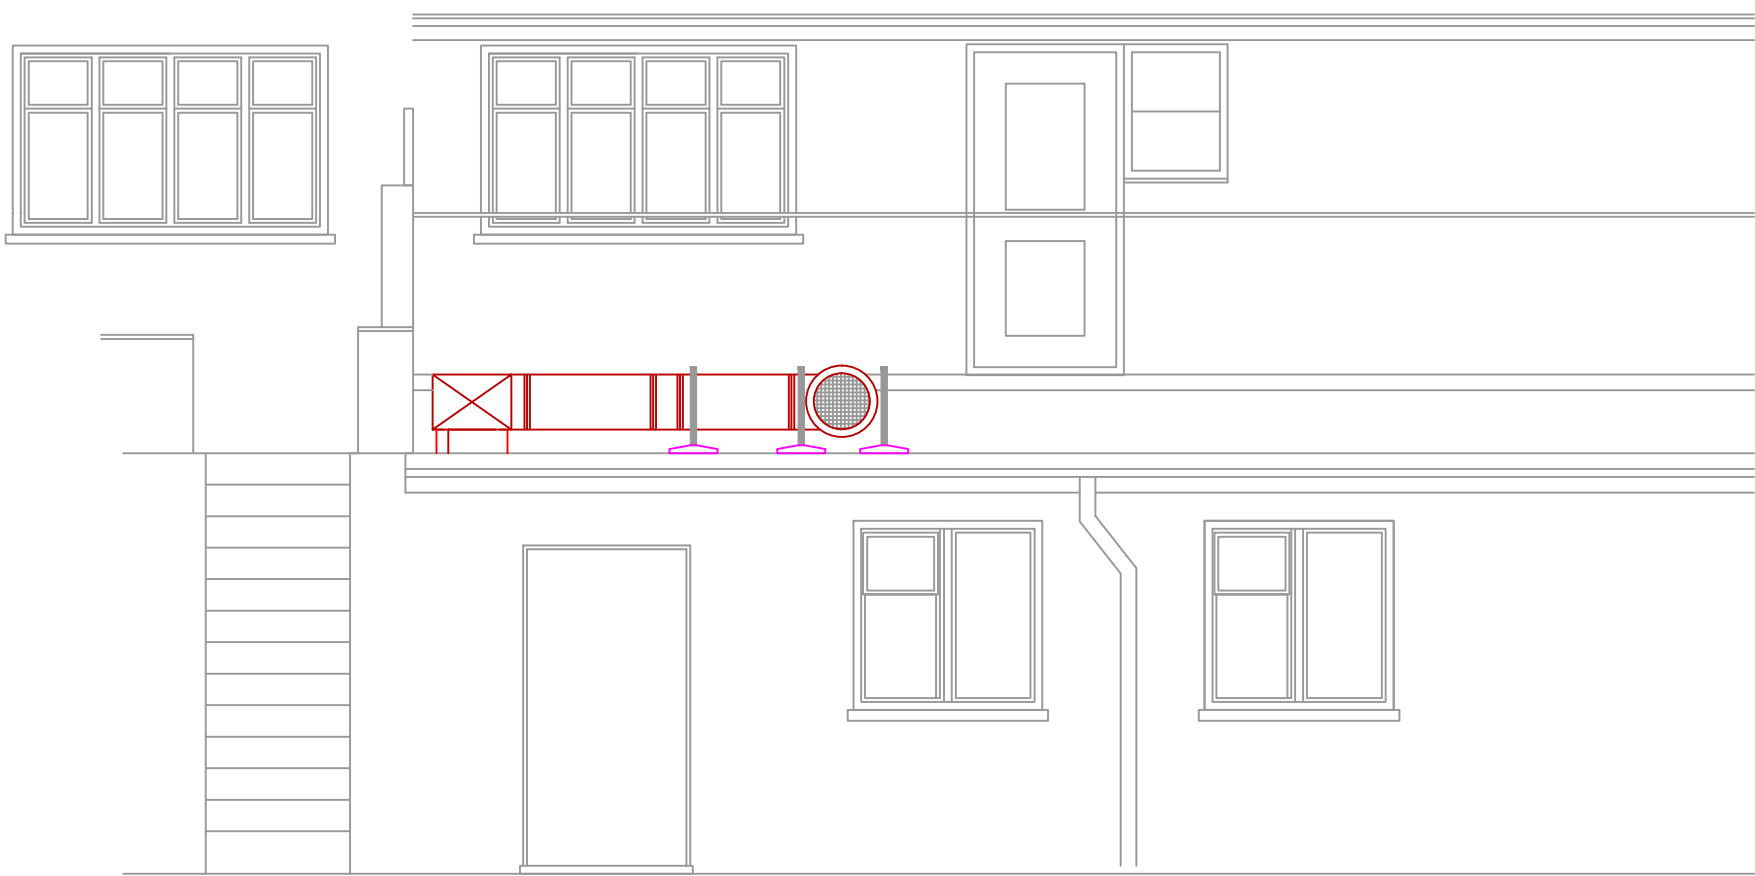

REAR ELEVATION, PROPOSED

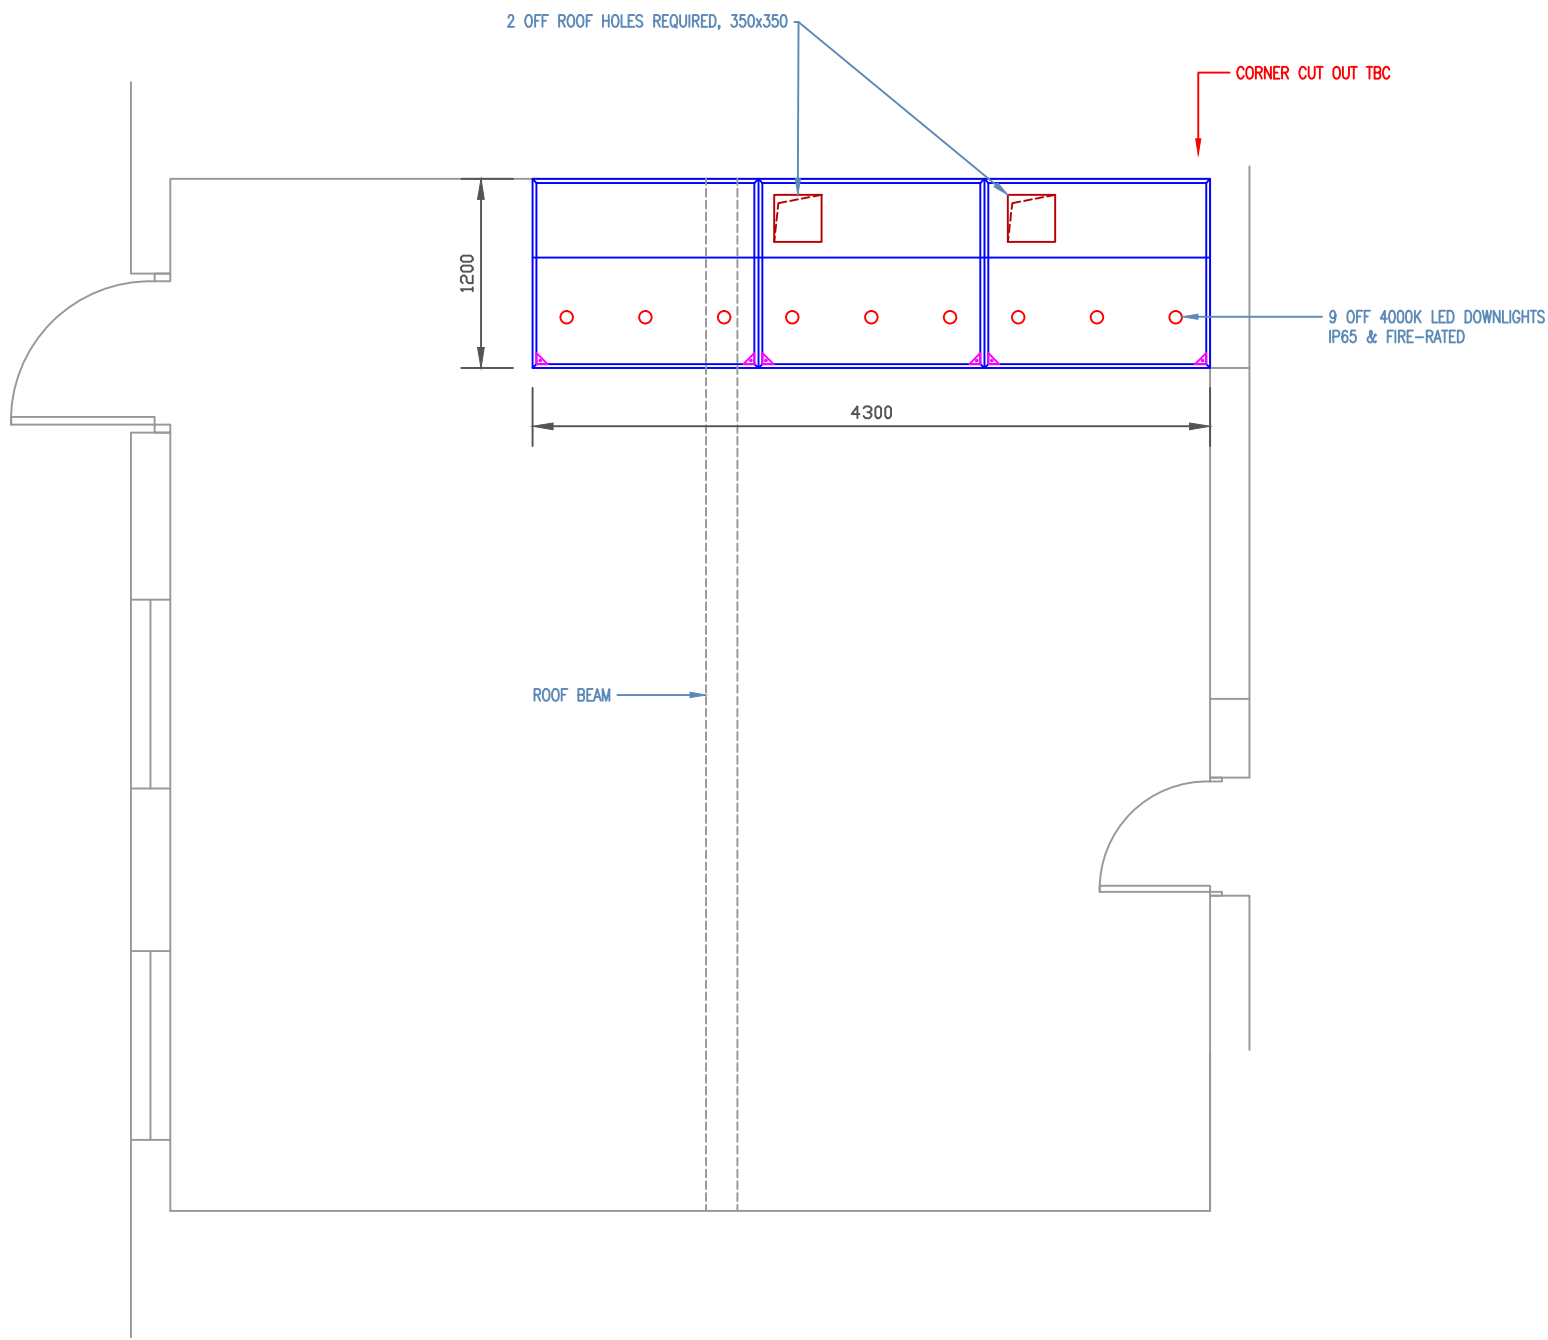

PLAN VIEW, GROUND FLOOR, PROPOSED

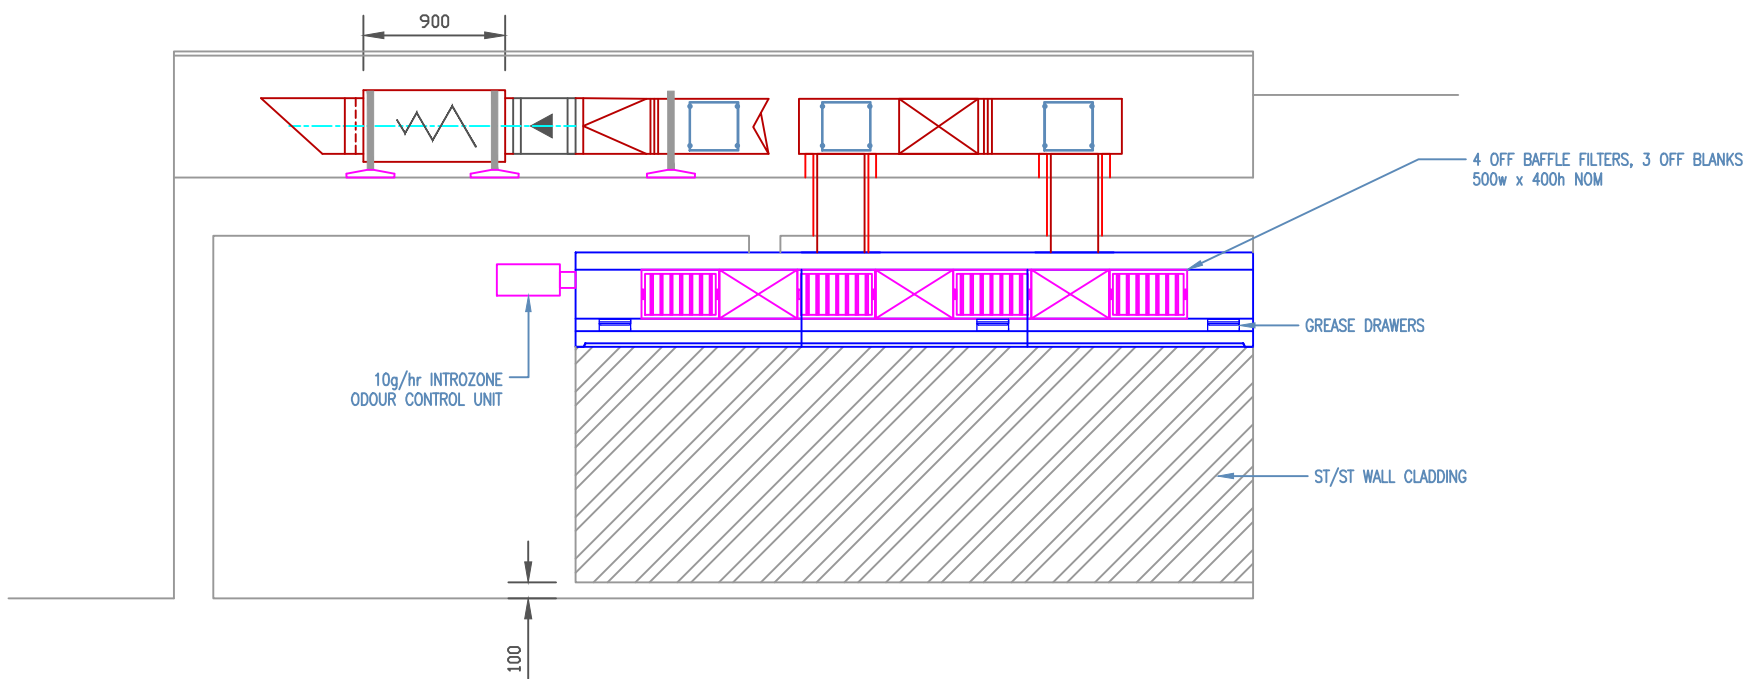

CANOPY FRONT ELEVATION, PROPOSED

SEL355/2-1AC FAN DETAIL

RPM: 2776 MAX  
SUPPLY: 220v SINGLE PHASE 50 Hz  
MOTOR RATING: 0.96kW  
F.L. CURRENT: 5.1A  
WEIGHT: 17kg


NOISE DETAILS

| FREQUENCY Hz | 63 | 125 | 250 | 500 | 1K | 2K | 4K | 8K | TOTAL |
|--------------|----|-----|-----|-----|----|----|----|----|-------|
| INLET dBW    | 47 | 64  | 70  | 75  | 74 | 71 | 64 | 79 |       |
| OUTLET dBW   | 54 | 70  | 76  | 80  | 77 | 72 | 64 | 83 |       |
| BREAKOUT dBW | 45 | 55  | 55  | 58  | 56 | 55 | 45 | 63 |       |

ATTENUATOR PERFORMANCE

| FREQUENCY Hz      | 63 | 125 | 250 | 500 | 1K | 2K | 4K | 8K |
|-------------------|----|-----|-----|-----|----|----|----|----|
| INSERTION LOSS dB | 4  | 7   | 9   | 19  | 28 | 25 | 16 | 13 |

EXTRACT RATE : 1.0m<sup>3</sup>/s

 

NOTES

UNLESS SPECIFIED, AGREED AND INDICATED, ALL DUCTWORK TO BE PLAIN GALVANISED STEEL.

CANOPY TO FABRICATED FROM 18g STAINLESS STEEL GRADE 304 S16 (EN58E) TO BS 1449-PART 4 AND BS 970-PART 4. SATIN FINISH No4, ALL WELDED CONSTRUCTION.

◊ = BOLTED SITE JOINT

| Rev   | Description | Date           |
|---|-------------|----------------|
| PROJECT   |             |                |
| BREWZ BAR<br>142-146 THE STREET<br>RUSTINGTON<br>LITTLEHAMPTON<br>BN16 3DB   |             |                |
| CLIENT   |             |                |
|   |             |                |
| DESCRIPTION   |             |                |
| EXTRACT SYSTEM PROPOSAL   |             |                |
| THE COPYRIGHT OF THIS DRAWING IS OWNED BY NATIONWIDE VENTILATION. THE CONTENTS OF THIS DRAWING MAY NOT BE COPIED NOR MANUFACTURED IN WHOLE OR IN PART WITHOUT PRIOR WRITTEN PERMISSION FROM NATIONWIDE VENTILATION. |             |                |
|  <b>30 SECOND AVE<br/>CHATHAM<br/>KENT<br/>ME4 5AU</b>                                                                         |             |                |
| <b>MANUFACTURERS OF<br/>KITCHEN EXTRACT SYSTEMS AND DUCTWORK</b>   |             |                |
| TEL: 01634 811116 FAX: 01634 811131   |             |                |
| SCALE 1:50 @ A1   |             | REVISION:      |
| DRAWN: IT   |             | CHECKED:       |
| DRAWING No: NWV/1/BBR   |             | DATE: 23.09.21 |