



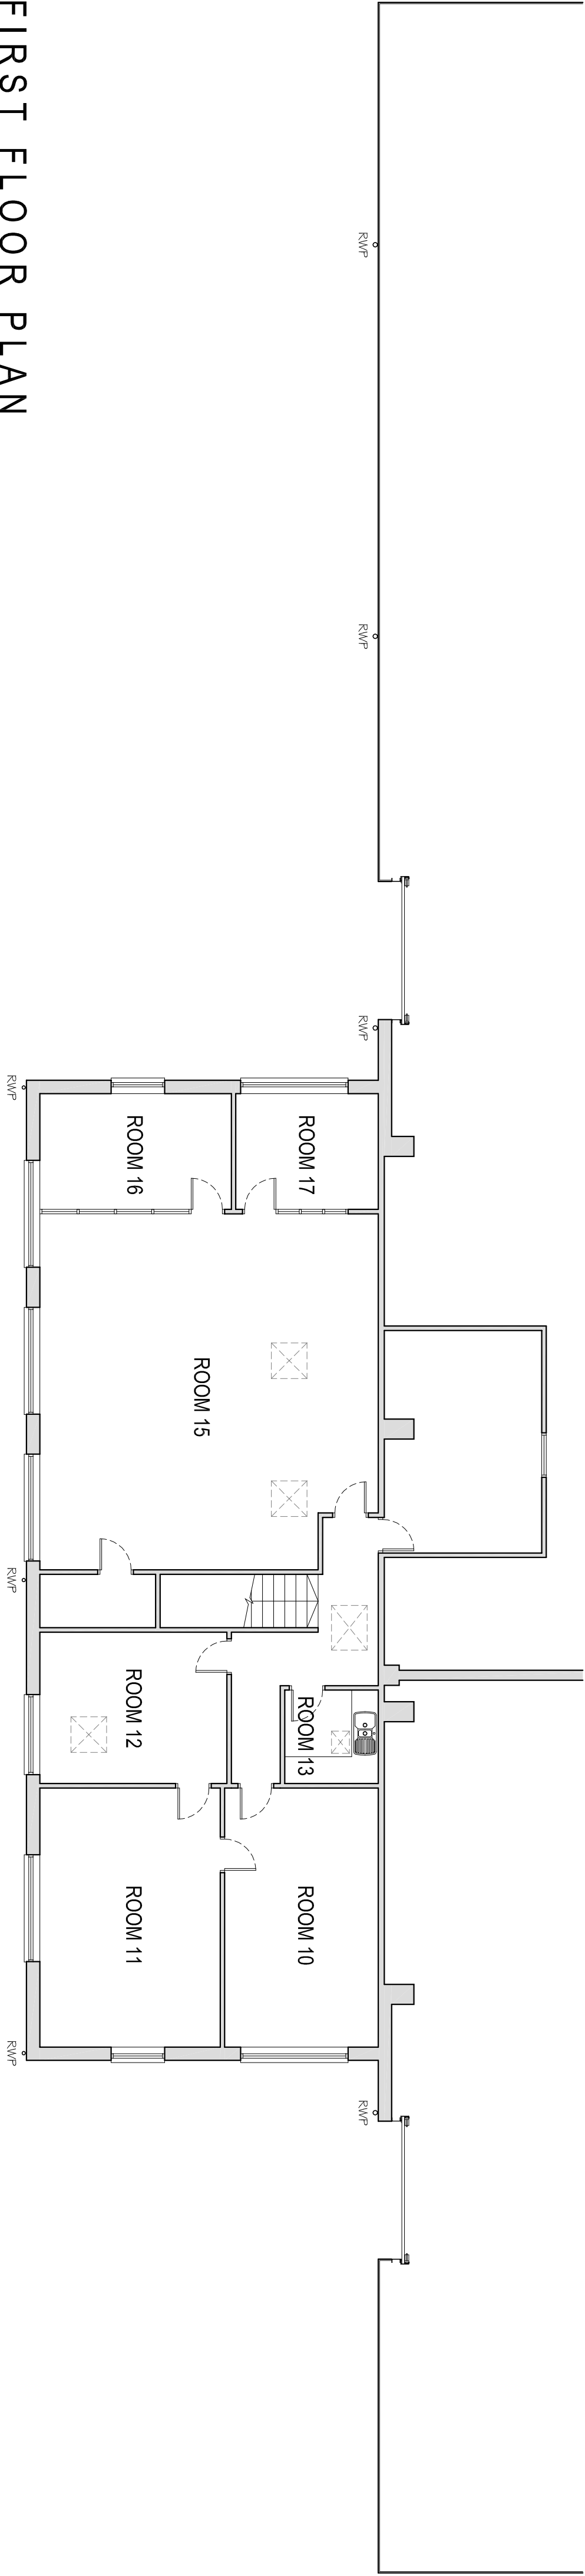

FIRST FLOOR PLAN

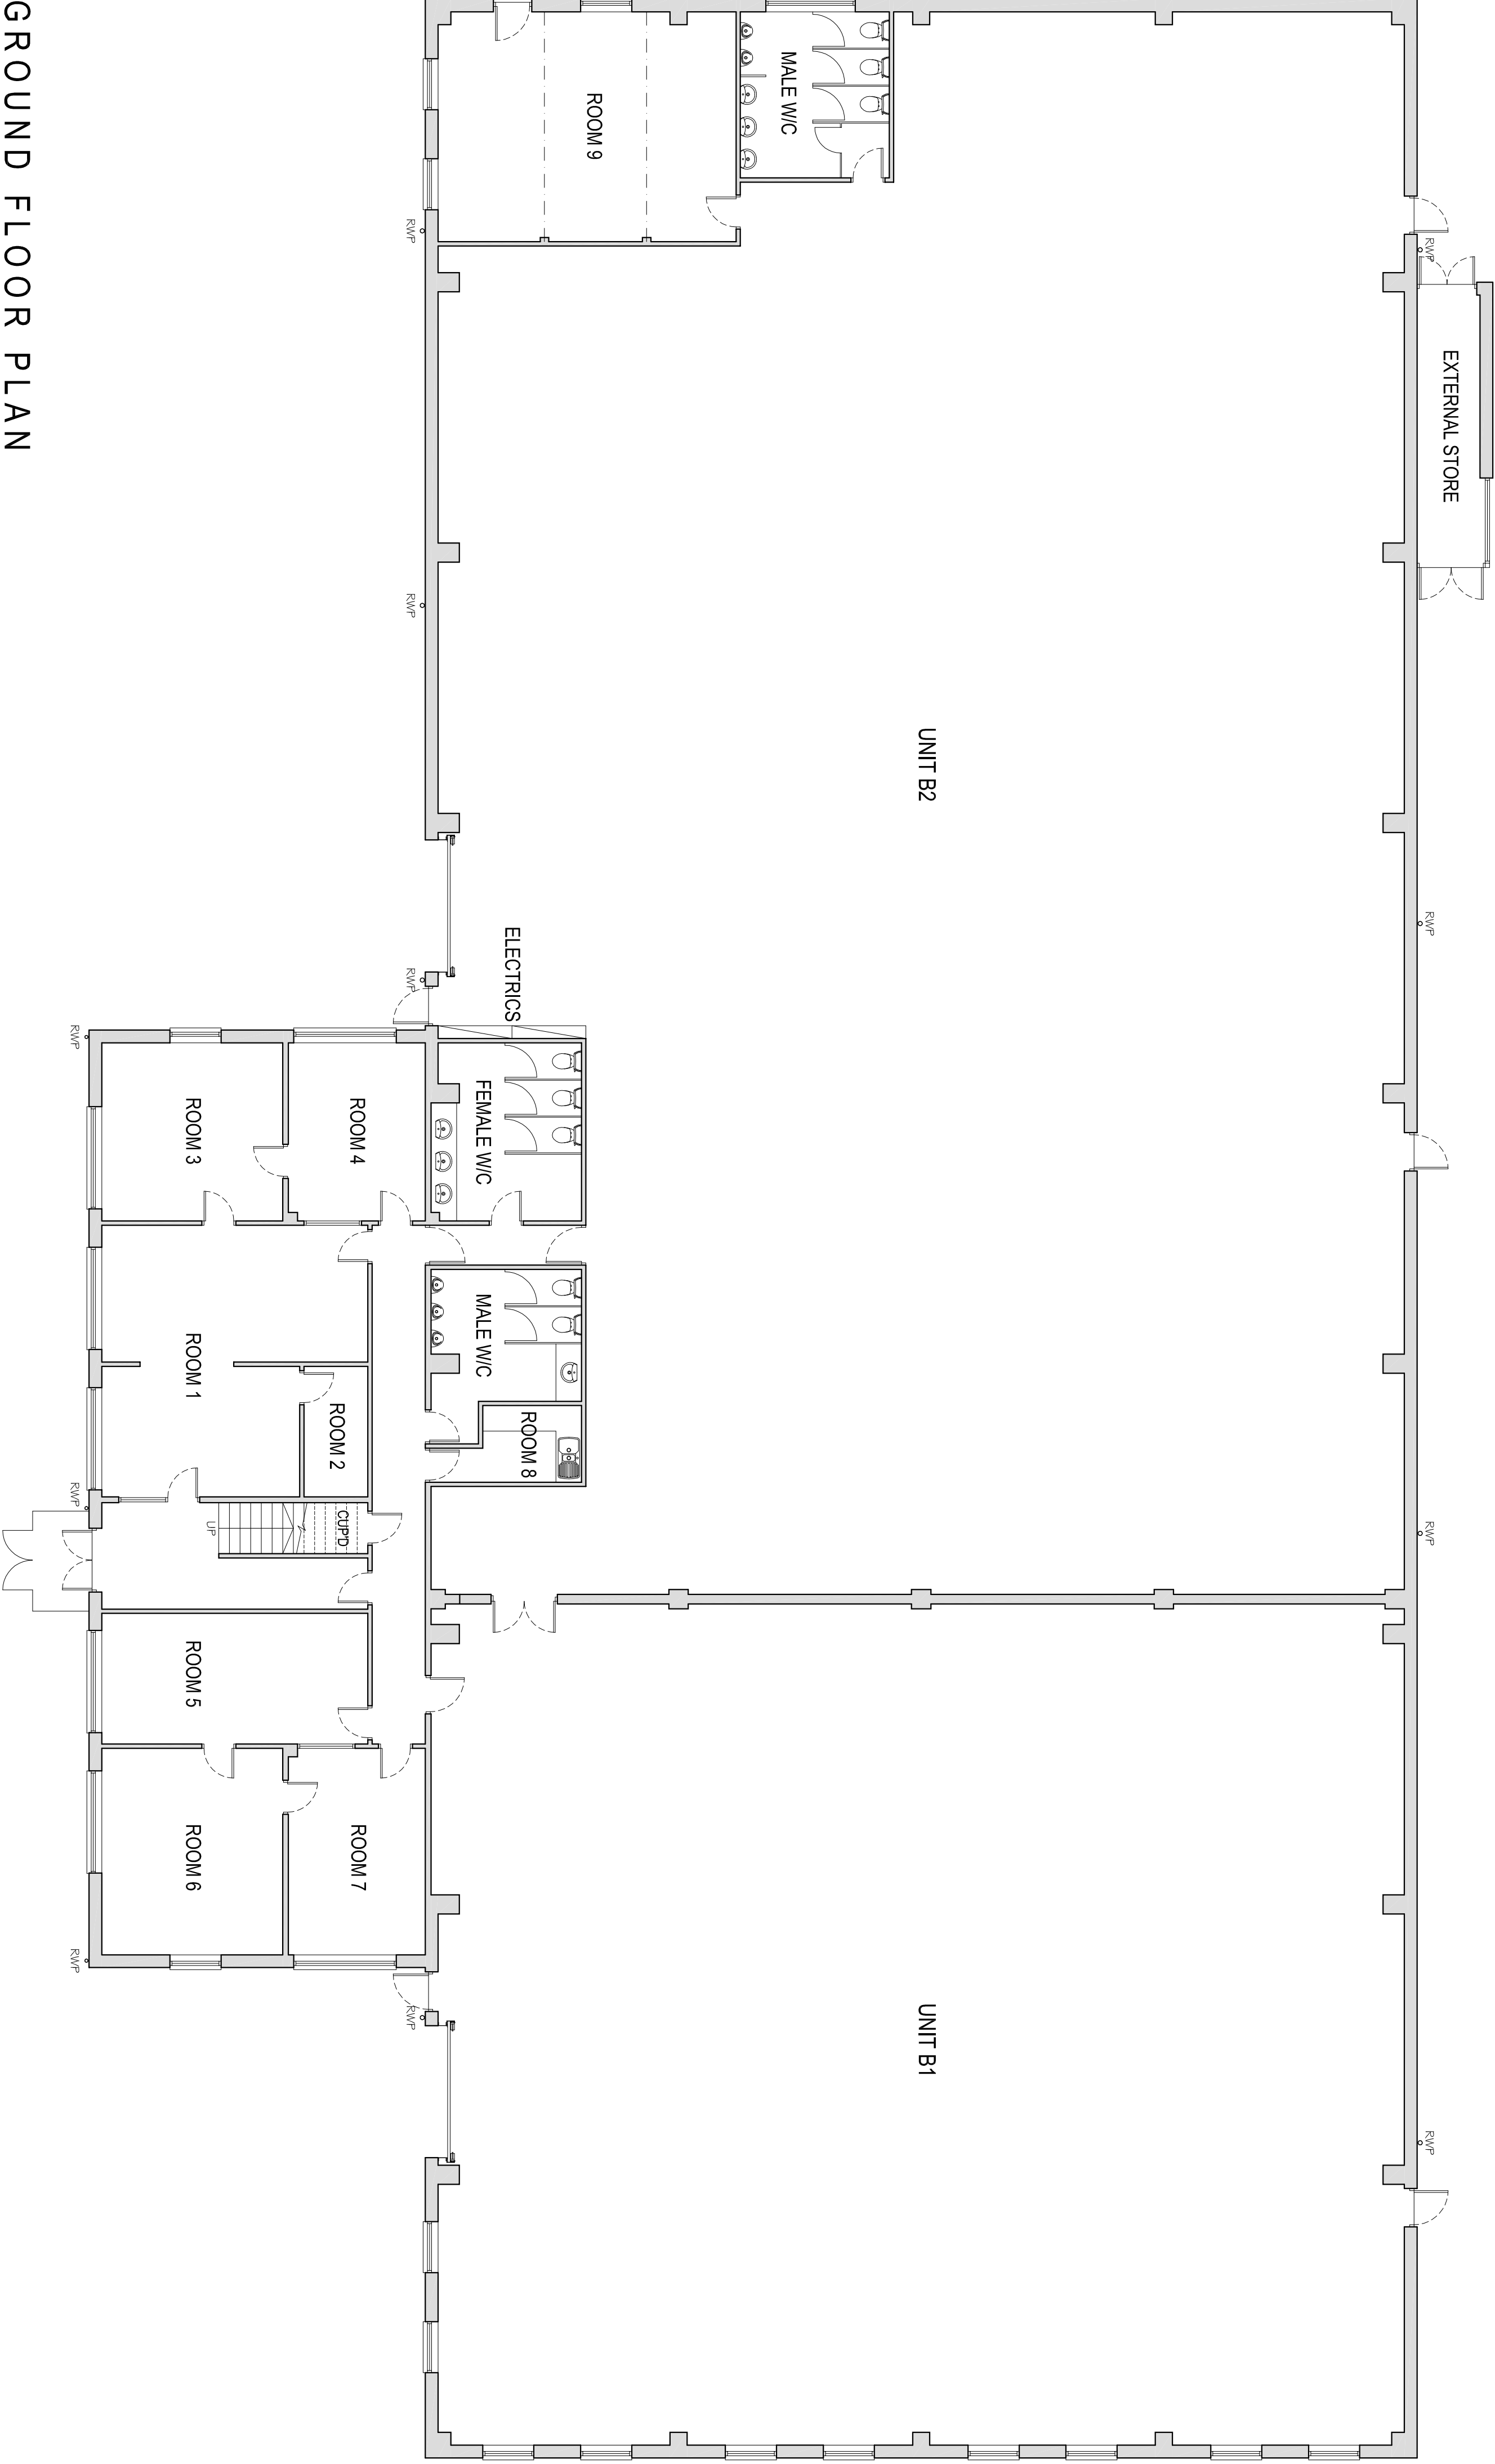

GROUND FLOOR PLAN

SIMPSON HILDER ASSOCIATES LIMITED
67a High Street, Lyndhurst
Hampshire, SO43 7BE
T: 023 80 283798
F: 023 80 283688
E: shd@simpsonhilder.co.uk

www.simpsonhilder.co.uk

EXISTING FLOOR PLANS

DRAWING STATUS: PLANNING

UNIT B
RUSTINGTON TRADING ESTATE
DOMINION WAY
RUSTINGTON
BN16 3HQ

DATE		DRAWN BY	
SEPT/2014	SLD	DATE CHECKED	SLD
SCALE 1:100	DATE	SCALE 1:100	DATE
7417	102	7417	102

