




WEST ELEVATION

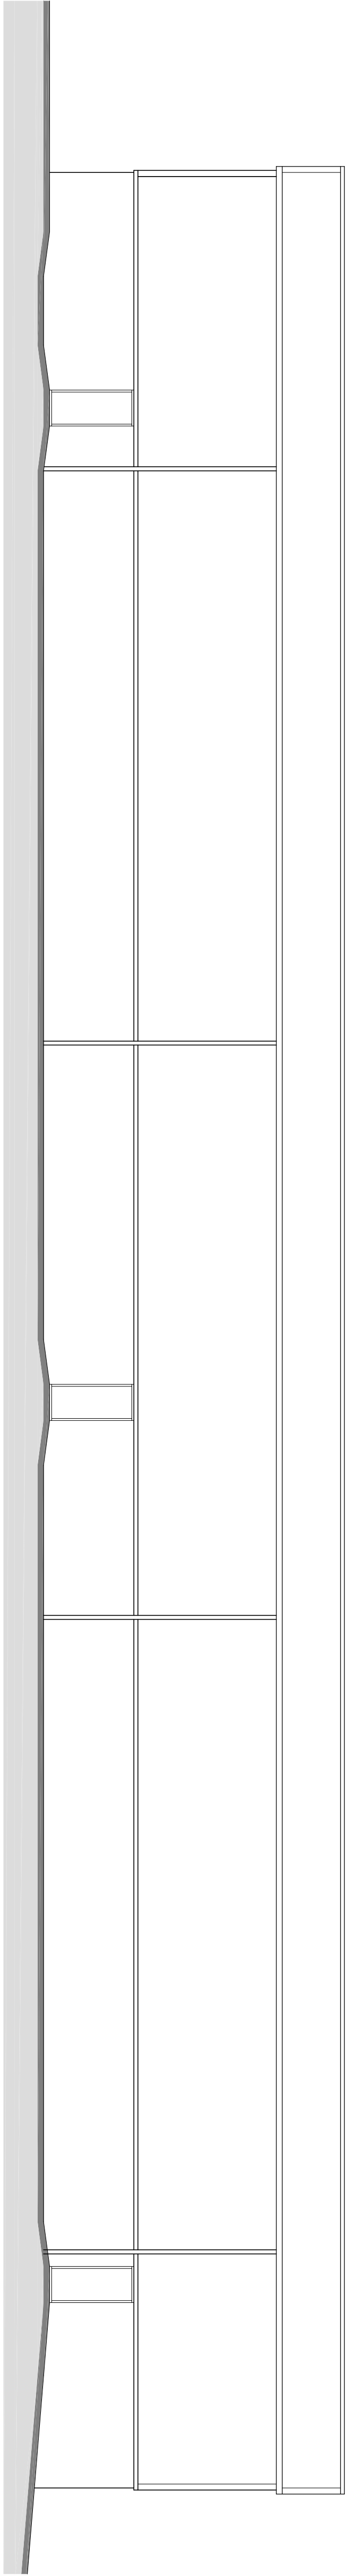

EAST ELEVATION

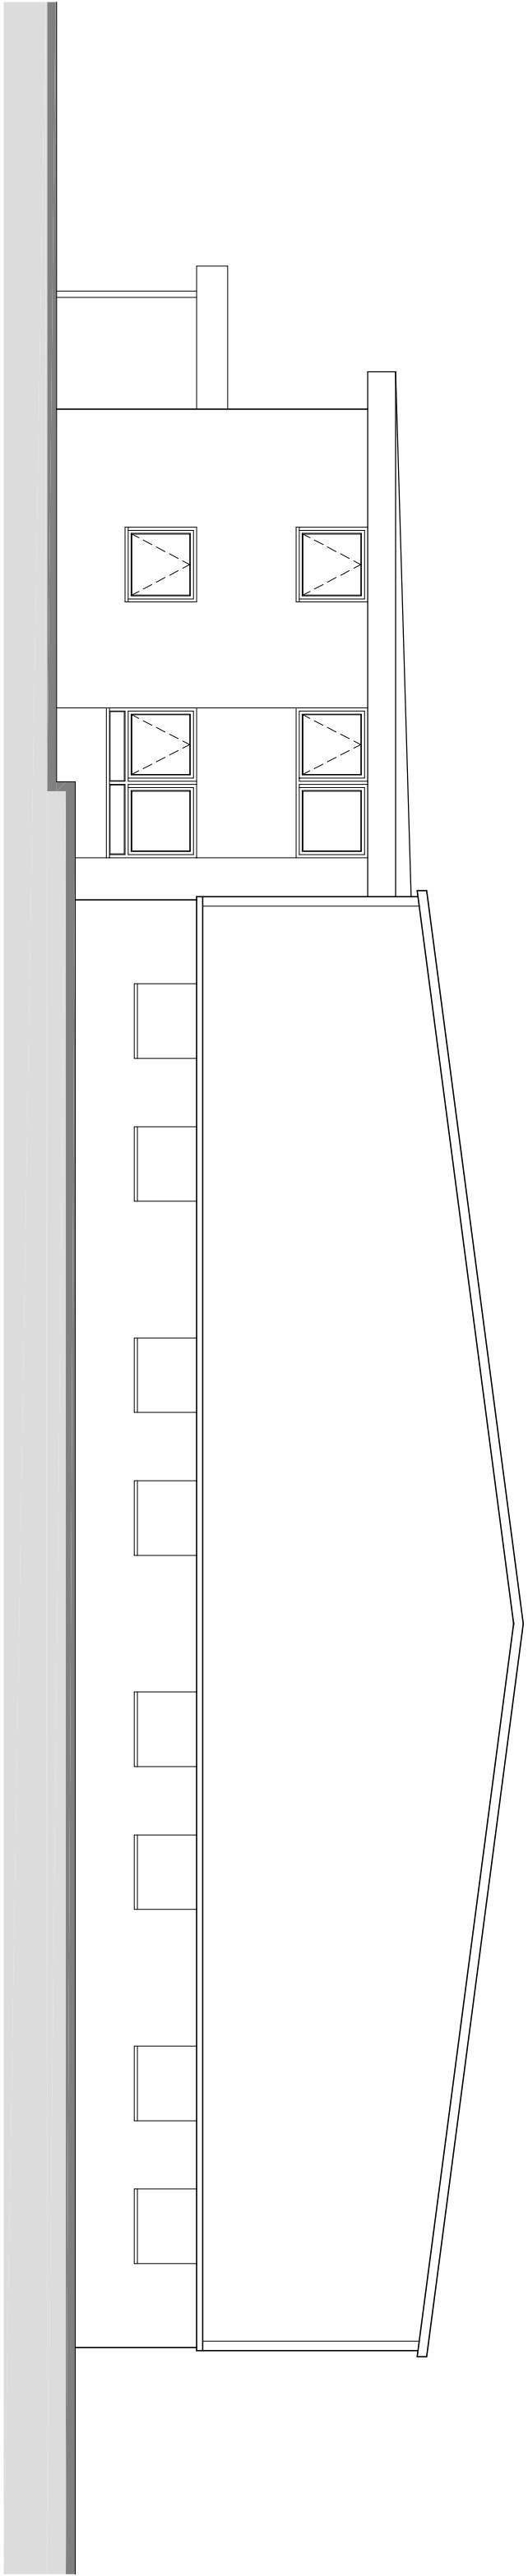

SOUTH ELEVATION

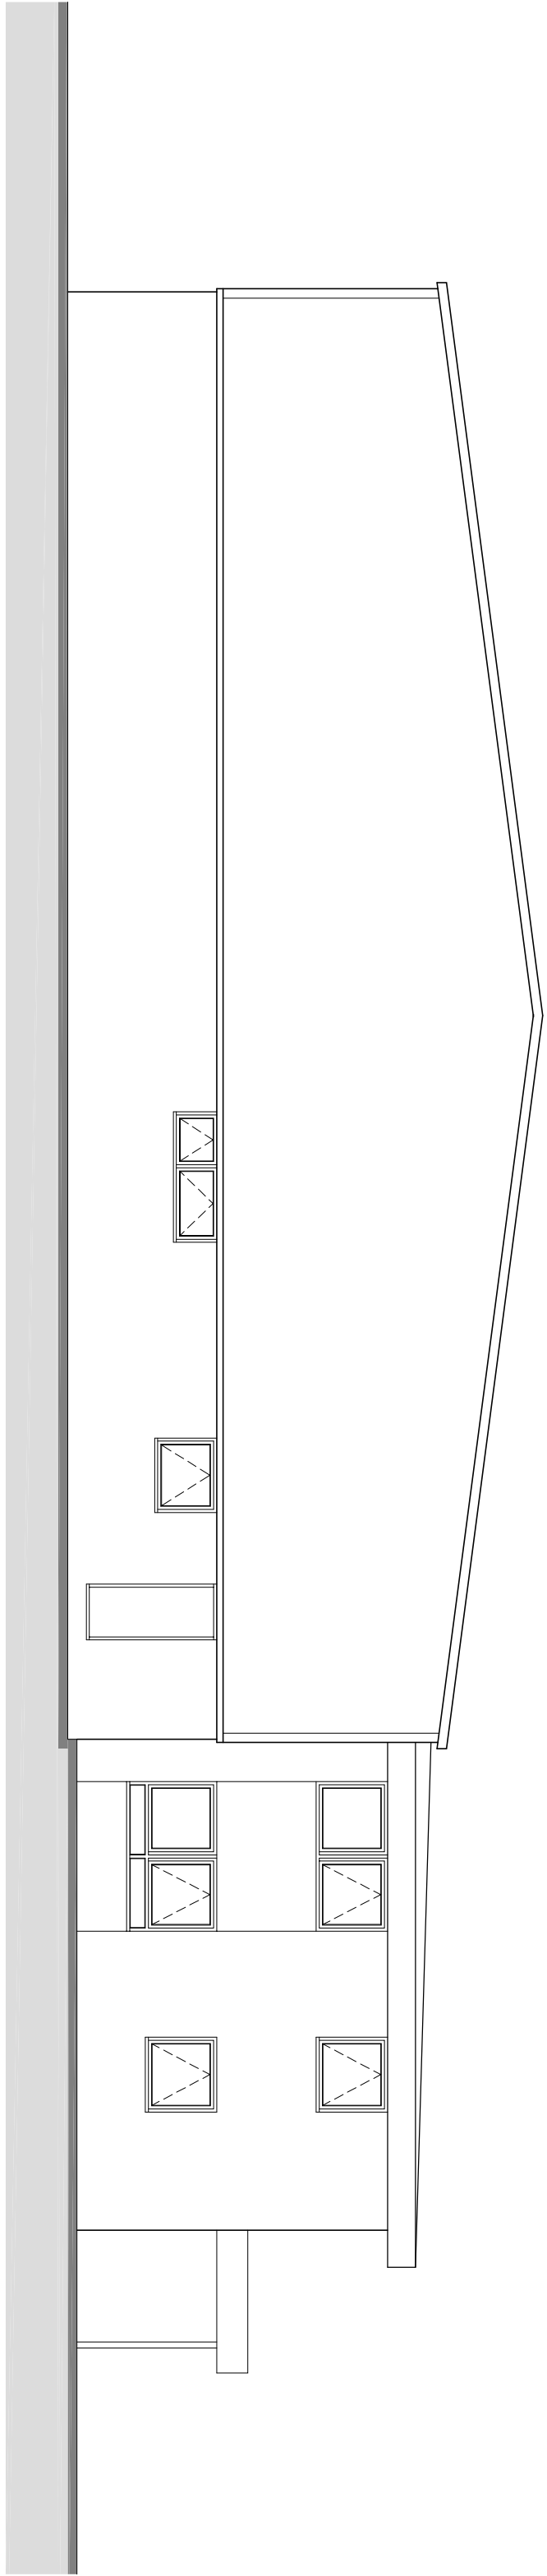

NORTH ELEVATION



SIMPSON HILDER
ASSOCIATES LIMITED
67a High Street Lyndhurst
Hampshire SO43 7BE
T: 023 80 283798
F: 023 80 283688
E: sha@simpsonhilder.co.uk

www.simpsonhilder.co.uk

EXISTING ELEVATIONS

DRAWING STATUS			
PLANNING			
UNIT B RUSTINGTON TRADING ESTATE DOMINION WAY RUSTINGTON BN16 3HQ			
DATE: SEPTEMBER 2014	DRAWN BY: SLD	DATE CHECKED: SEP 2014	
SCALE: A3 1:100	CHECKED BY: GAL	REVISION	
DATE NO.	7417	103	

