




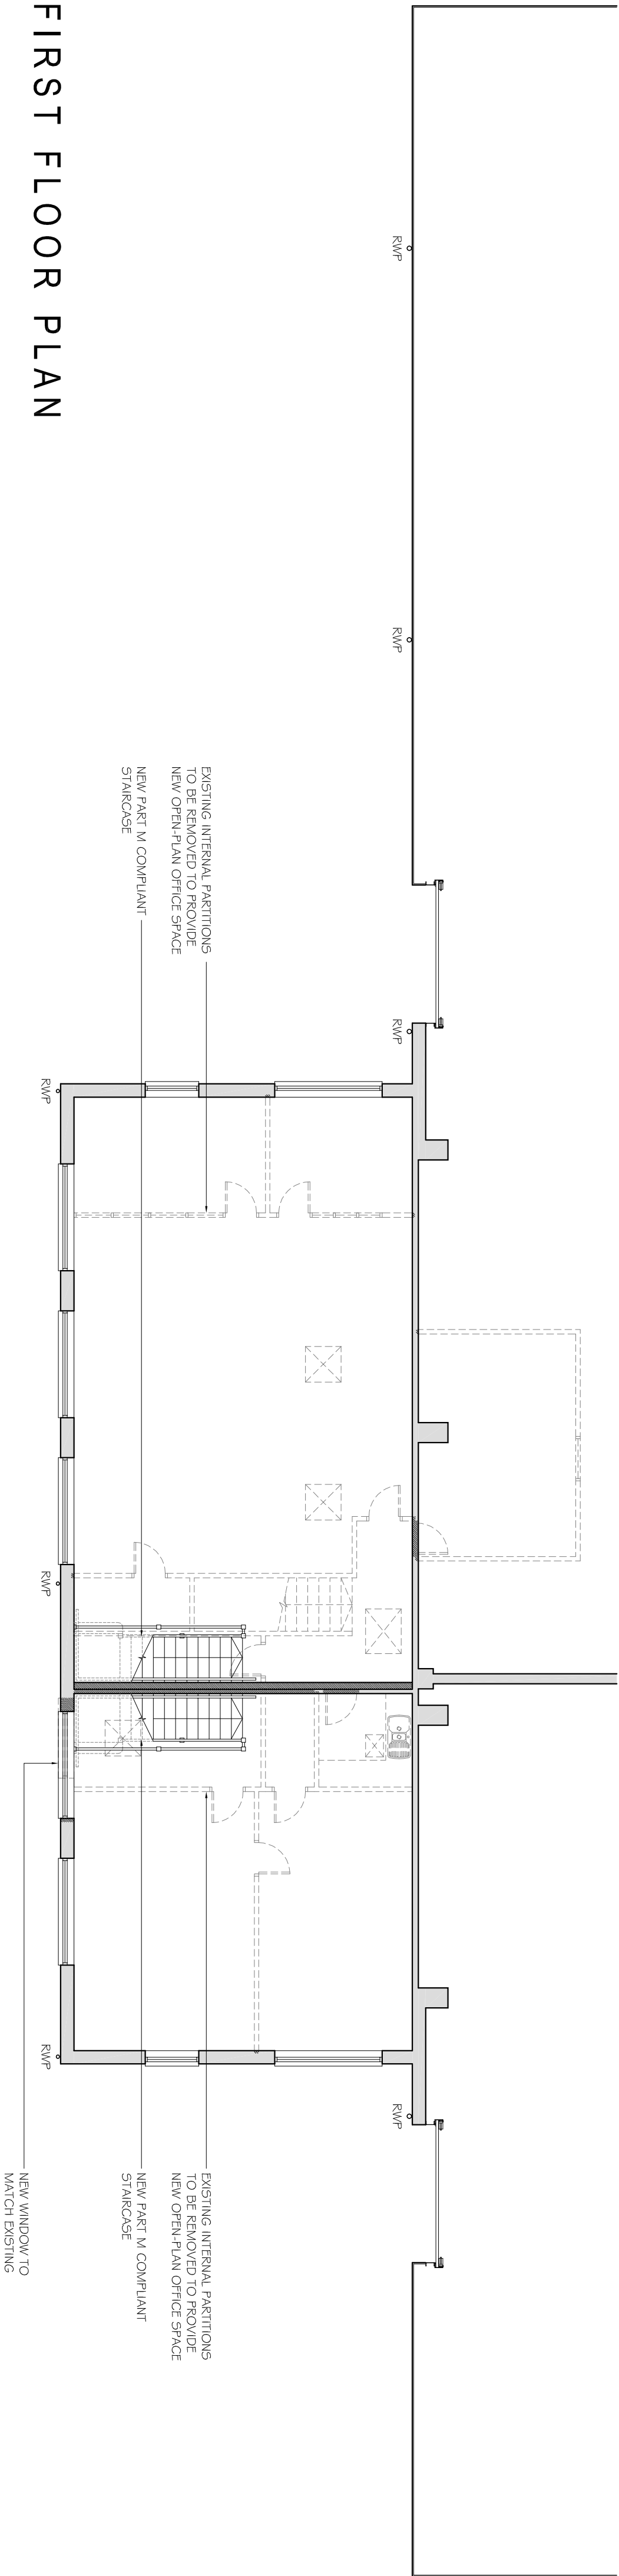

FIRST FLOOR PLAN

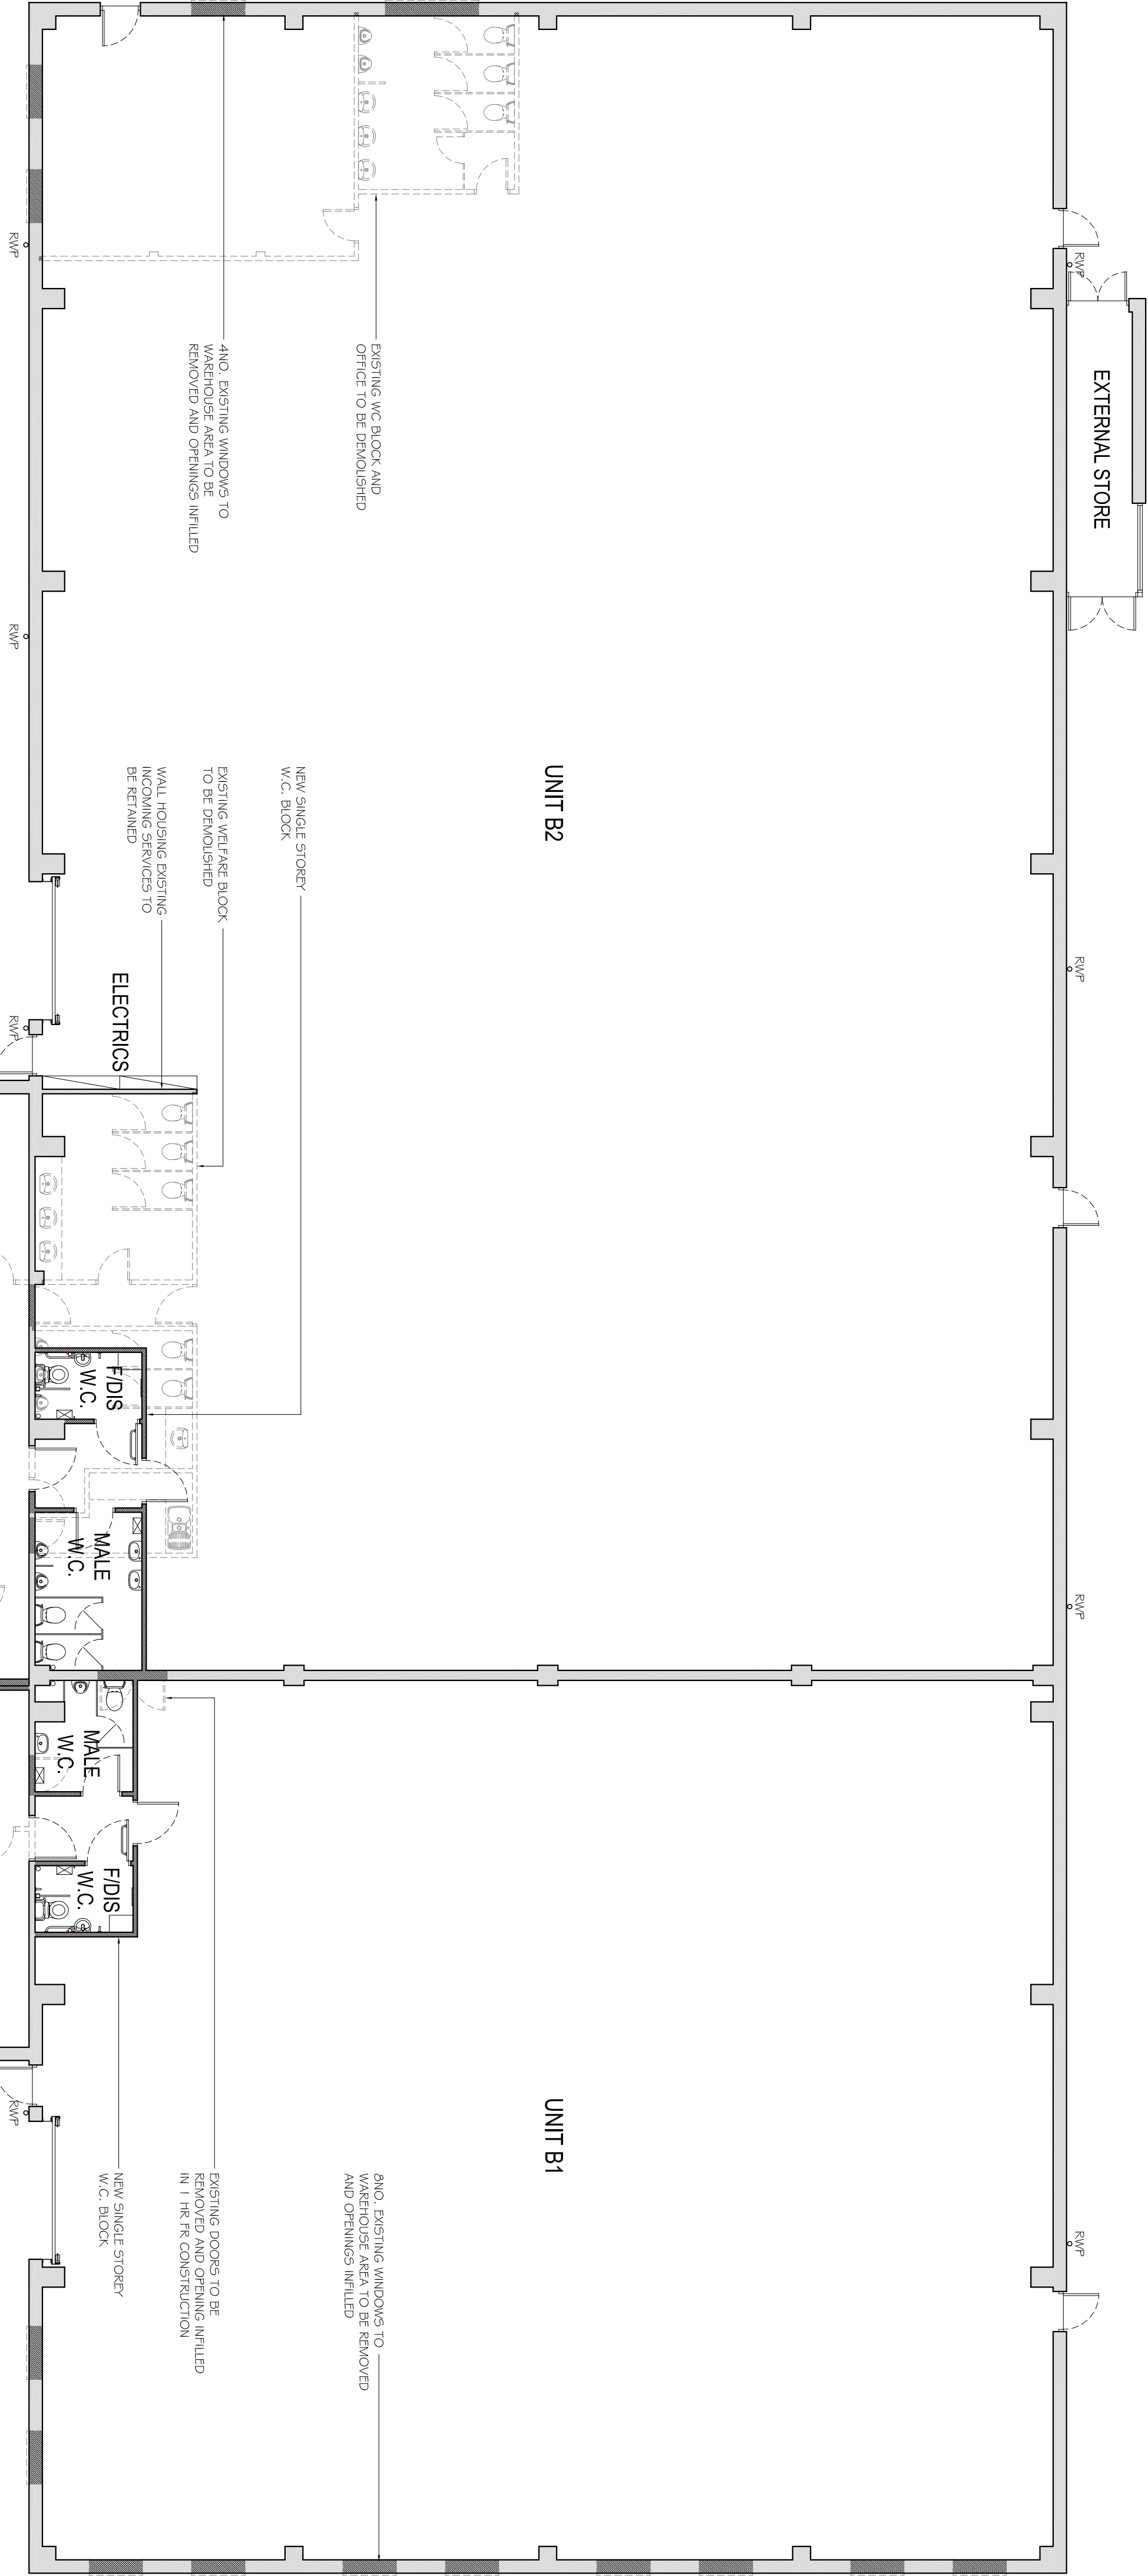

GROUND FLOOR PLAN

 

REV.	DATE	DESCRIPTION	DR	CHK
OTHER THAN FOR THE PURPOSES OF PLANNING, DO NOT SCALE THESE DRAWINGS. USE WRITTEN DIMENSIONS ONLY. ALL DIMENSIONS TO BE CHECKED ON SITE PRIOR TO COMMENCEMENT OF WORK.				
THIS DRAWING IS THE COPYRIGHT OF SIMPSON HILDER ASSOCIATES LIMITED, AND MAY NOT BE REPRODUCED OR TRANSMITTED IN ANY FORM OR BY ANY MEANS, WITHOUT PERMISSION.				
SIMPSON HILDER ASSOCIATES LIMITED 67a High Street, Lyndhurst Hampshire, SO43 7BE T: 023 80 283798 F: 023 80 283688 E: shd@simpsonhilder.co.uk				
www.simpsonhilder.co.uk				
PROPOSED FLOOR PLANS				
PLANNING				
UNIT B				
RUSTINGTON TRADING ESTATE				
DOMINION WAY				
RUSTINGTON				
BN16 3HQ				
DATE	SEPTEMBER 2014	DRAWN BY	SJD	DATE CHECKED
SCALE 6/10	1:100	CHECKED	DA	SEP 2014
20th NOV	7417	APPROVED		10/10/14