




NOTE
THIS DRAWING HAS BEEN BASED UPON HISTORICAL RECORD
INFORMATION PROVIDED BY OTHERS

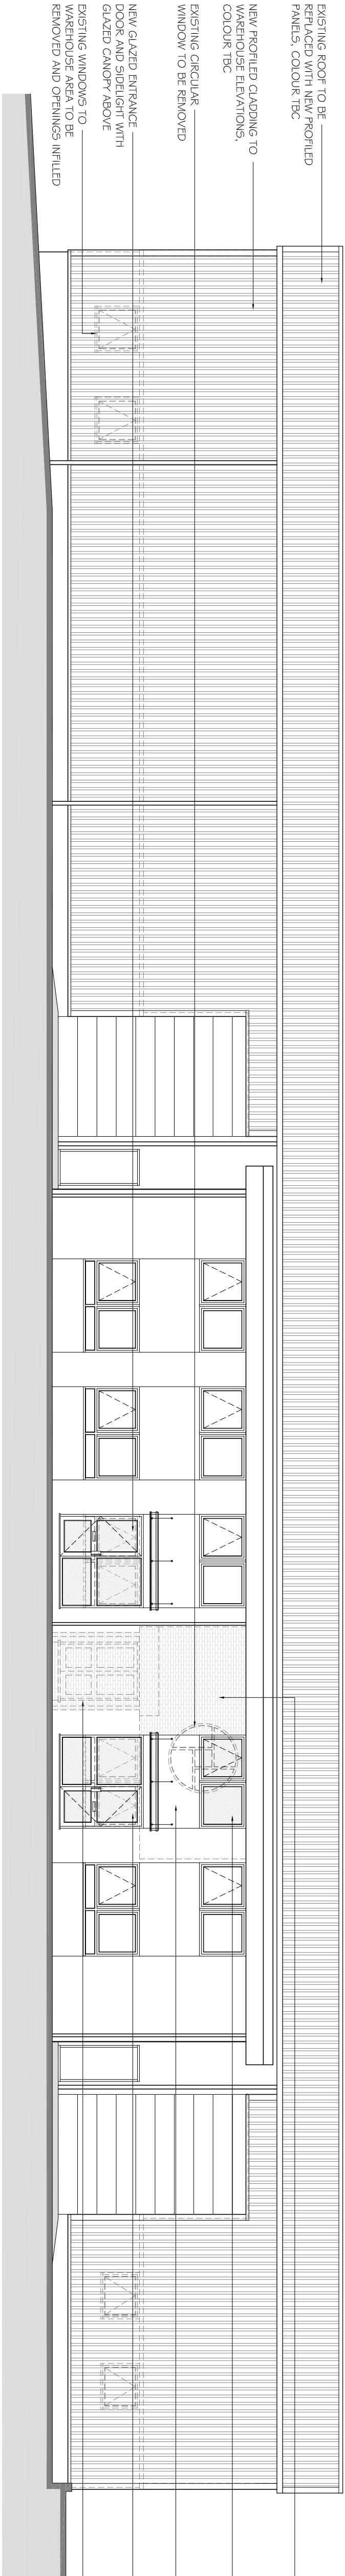


WEST ELEVATION

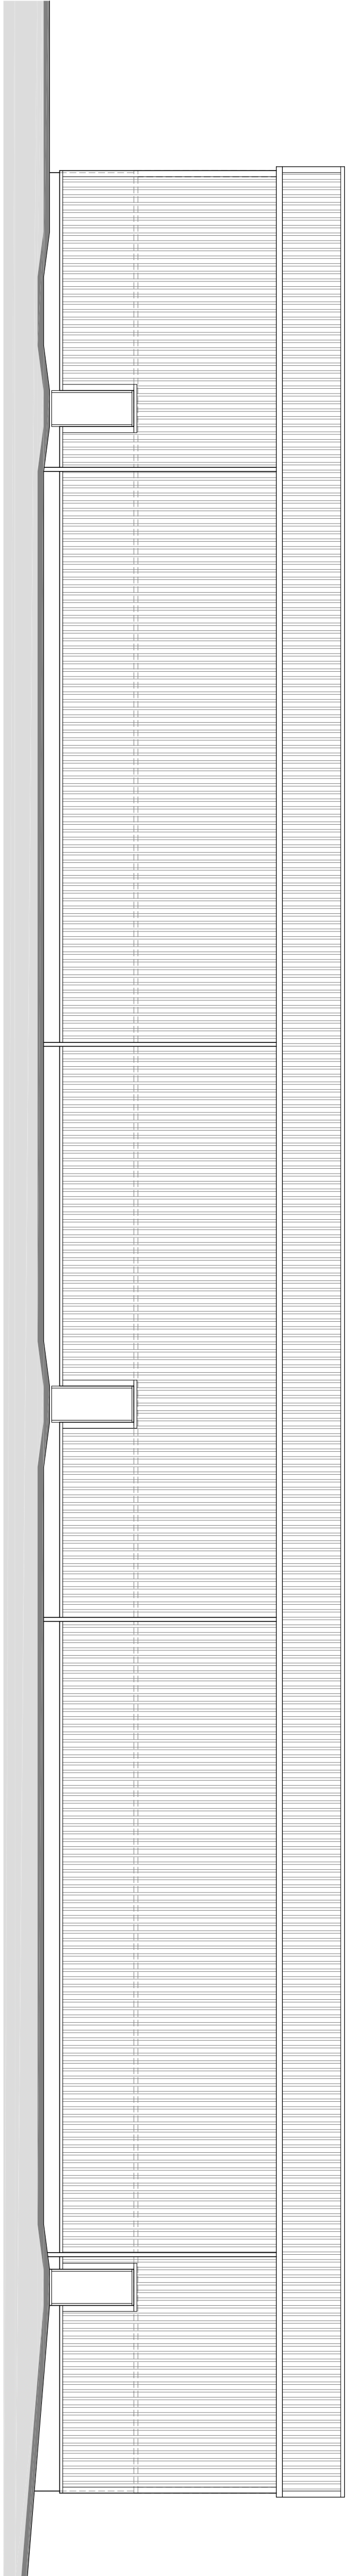

EAST ELEVATION

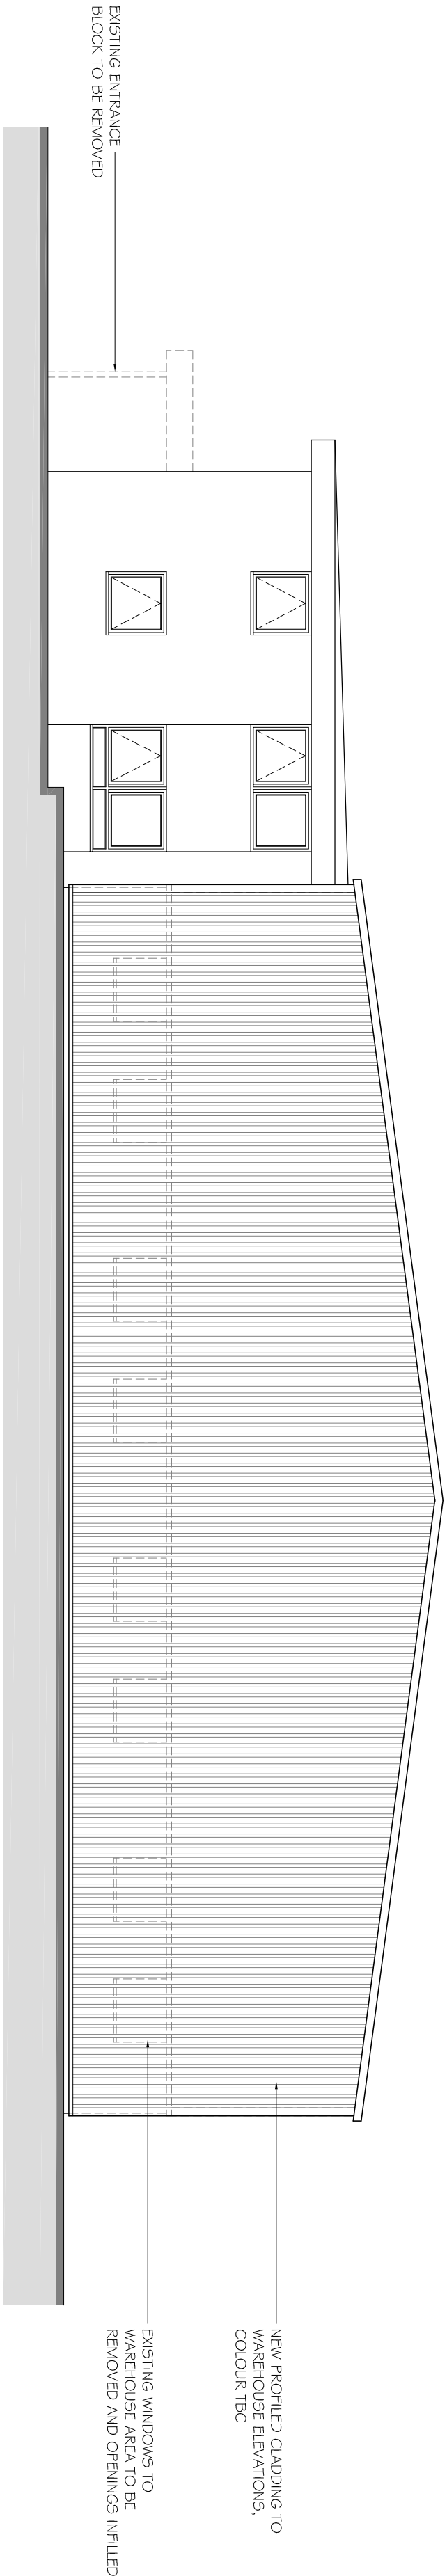

SOUTH ELEVATION

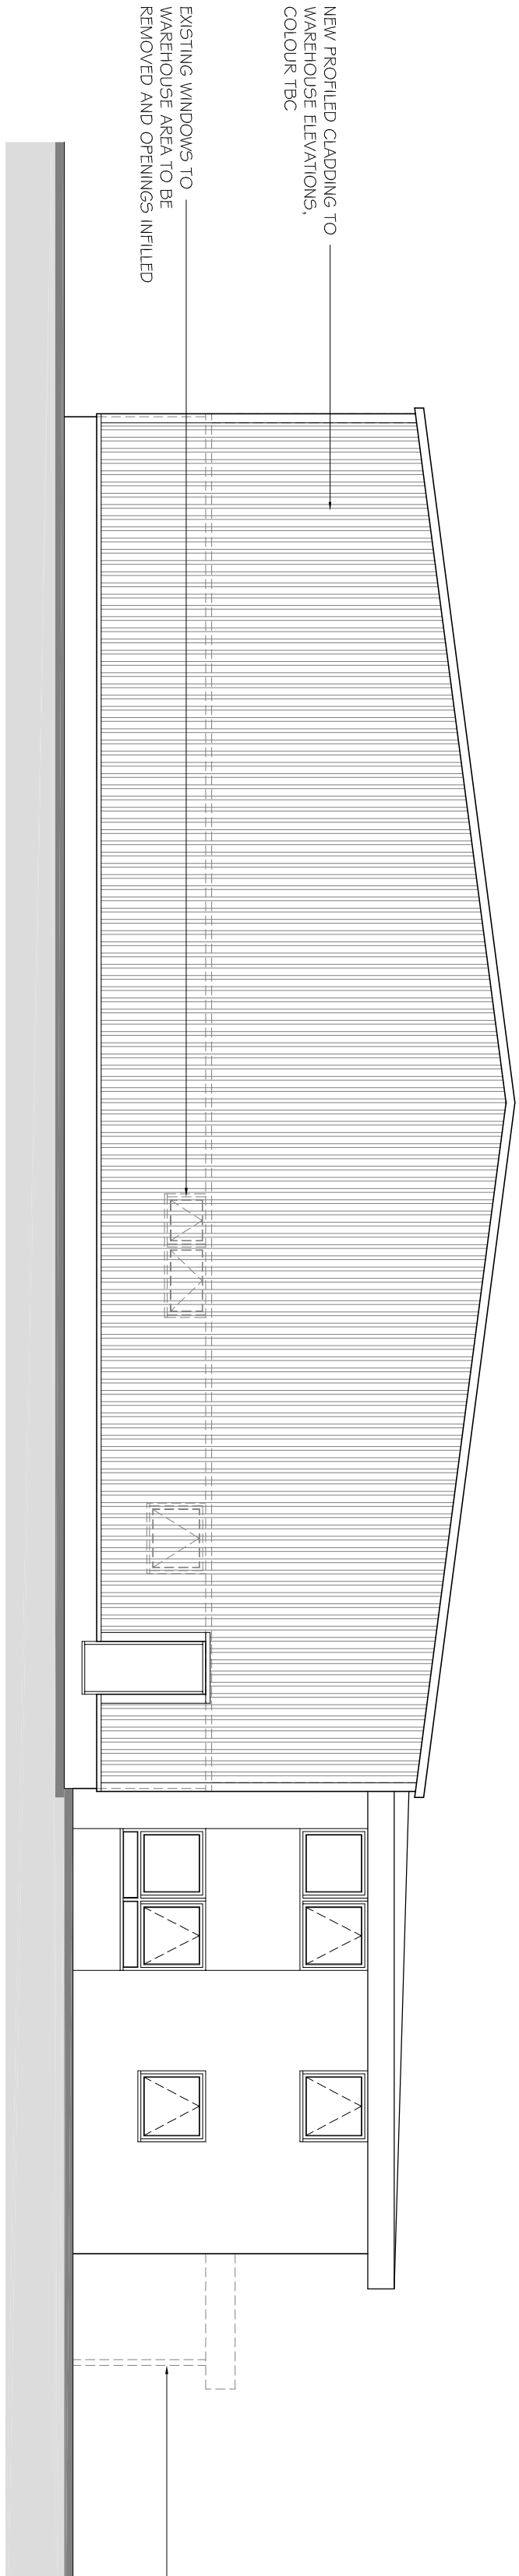

NORTH ELEVATION

SIMPSON HILDER
ASSOCIATES LIMITED
67a High Street, Lyndhurst
Hampshire, SO43 7BE
T: 023 80 283798
F: 023 80 283688
E: shd@simpsonhilder.co.uk

www.simpsonhilder.co.uk

PROPOSED ELEVATIONS

DRAWING STATUS: PLANNING

UNIT B
RUSTINGTON TRADING ESTATE
DOMINION WAY
RUSTINGTON
BN16 3HQ

DATE	DRAWN BY	CHECKED BY	DATE CHECKED
SEPTEMBER 2014	SJD	DL	SEP 2014
SCALE: A3	1:100	DATE CHECKED	7417
SCALE: A4	1:100	DATE CHECKED	105

SCALE 1:100
0 1 2 3 m