

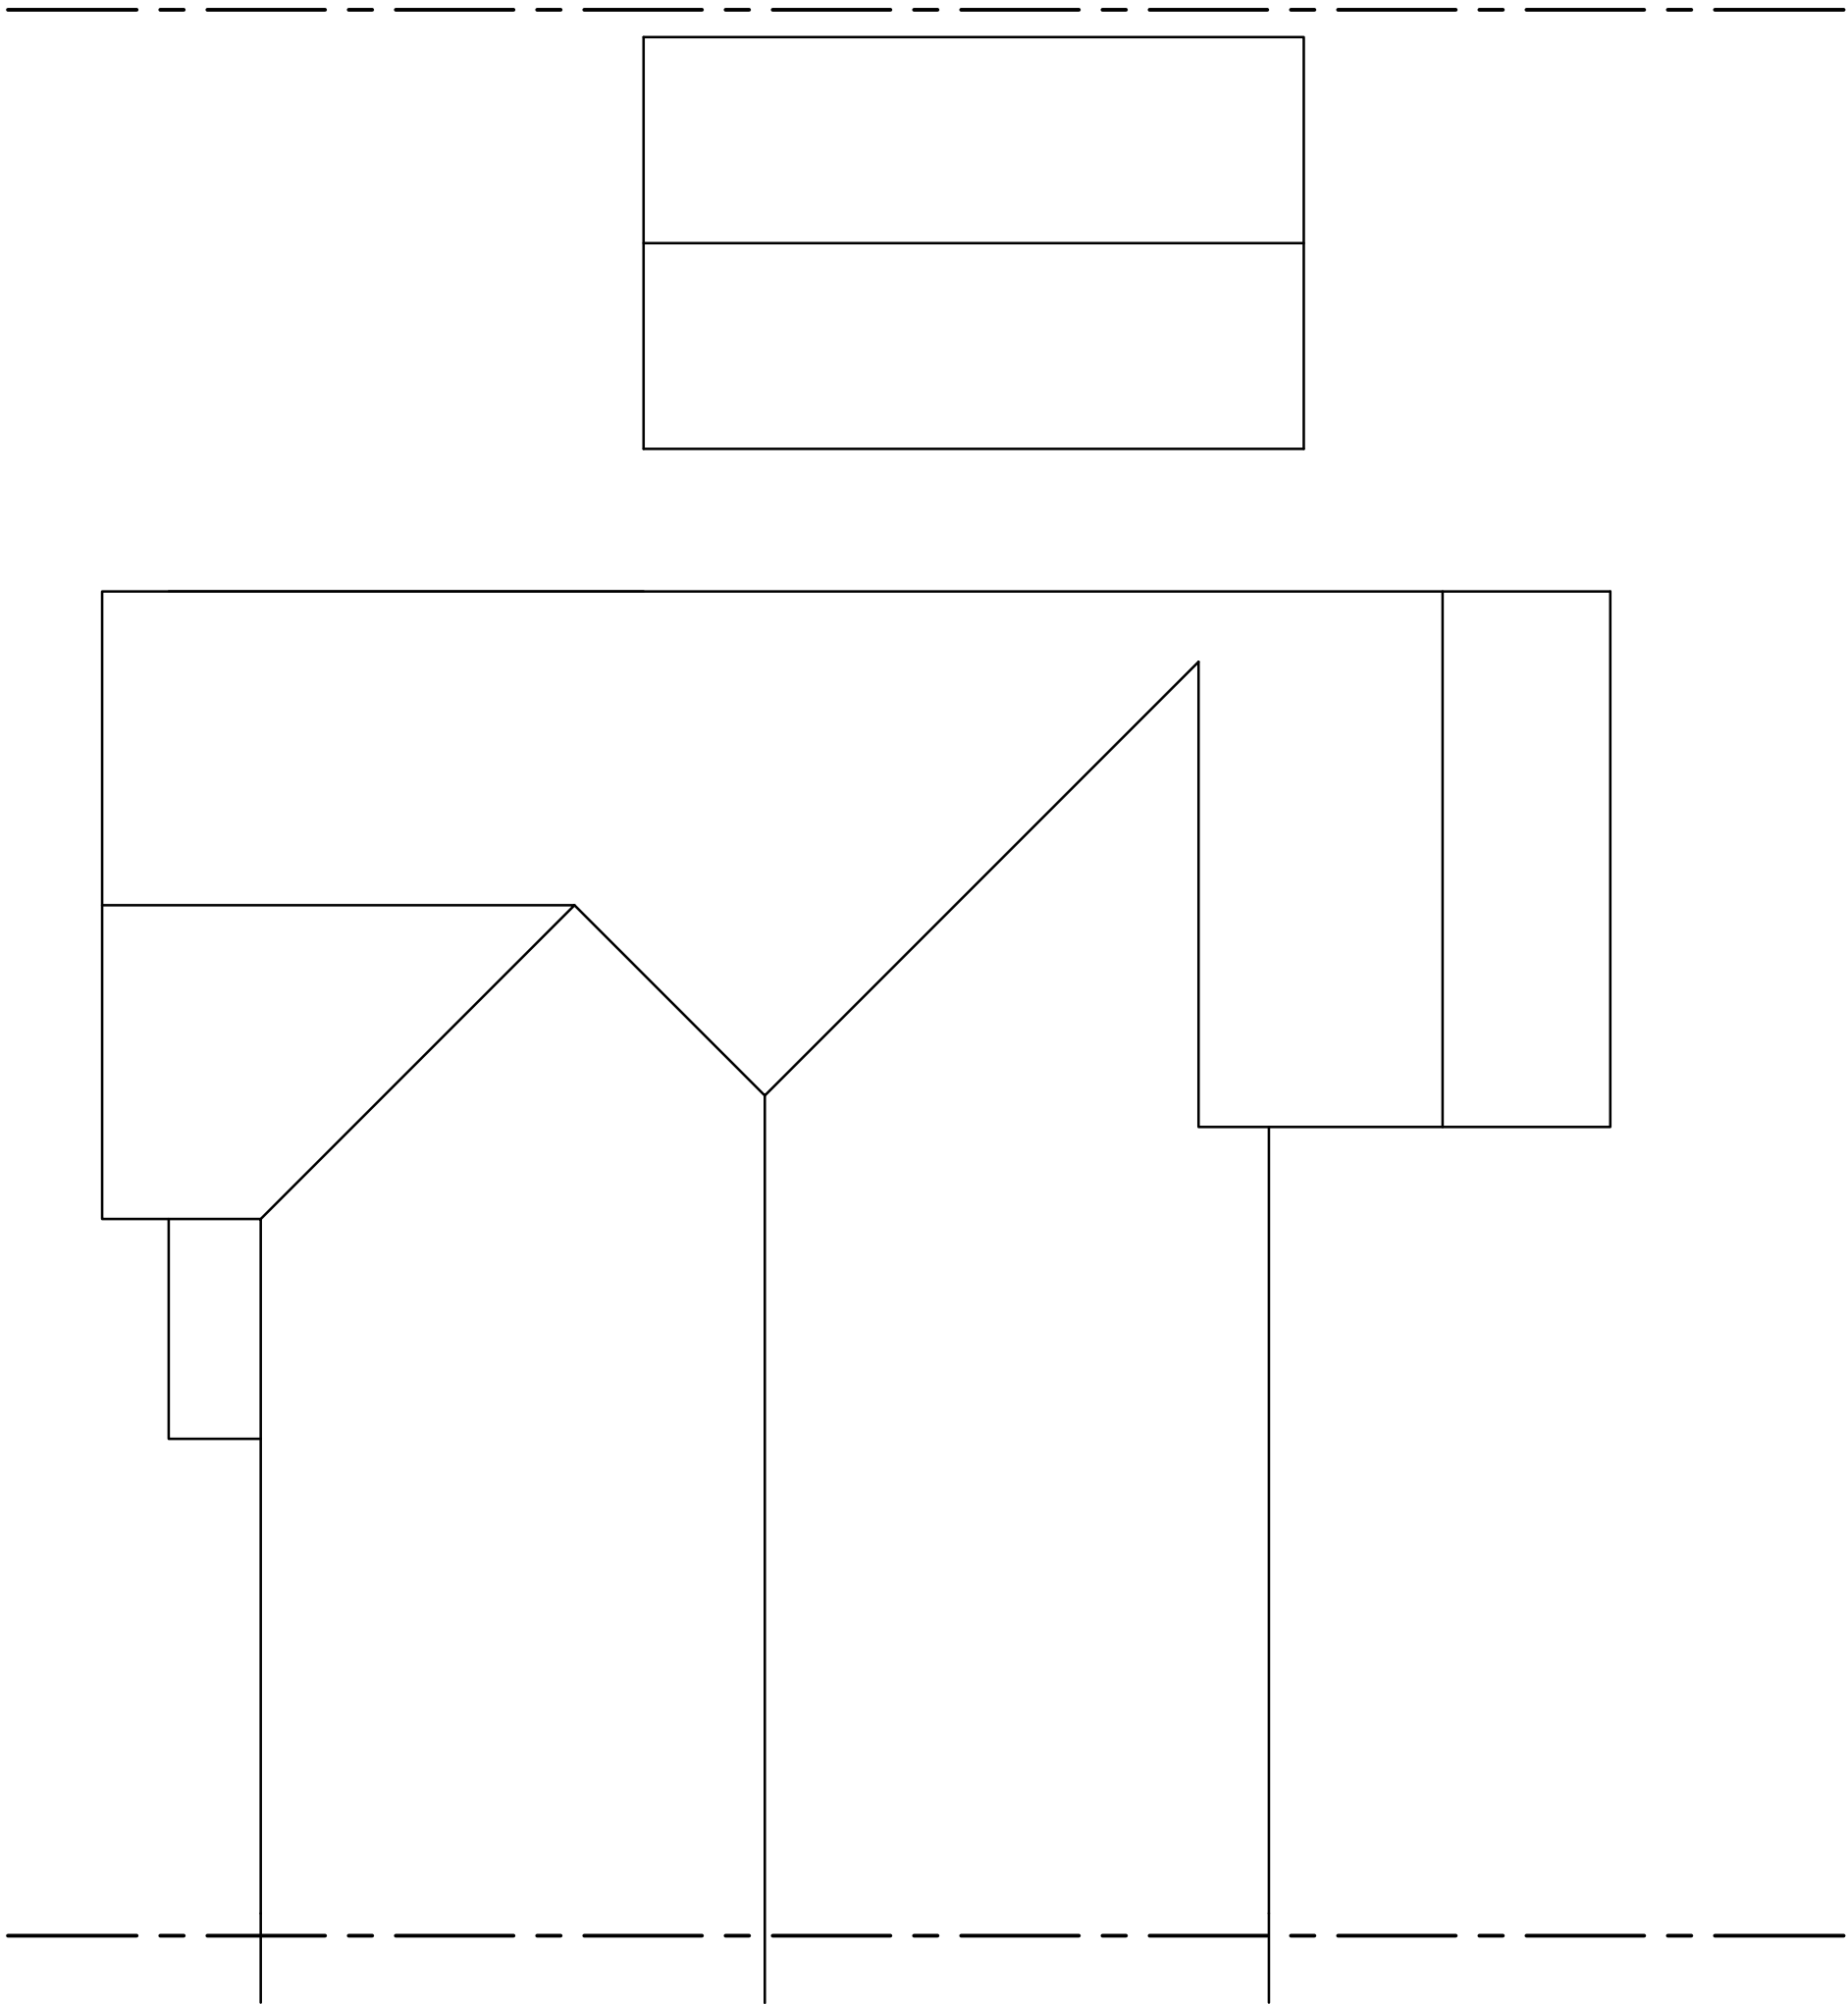
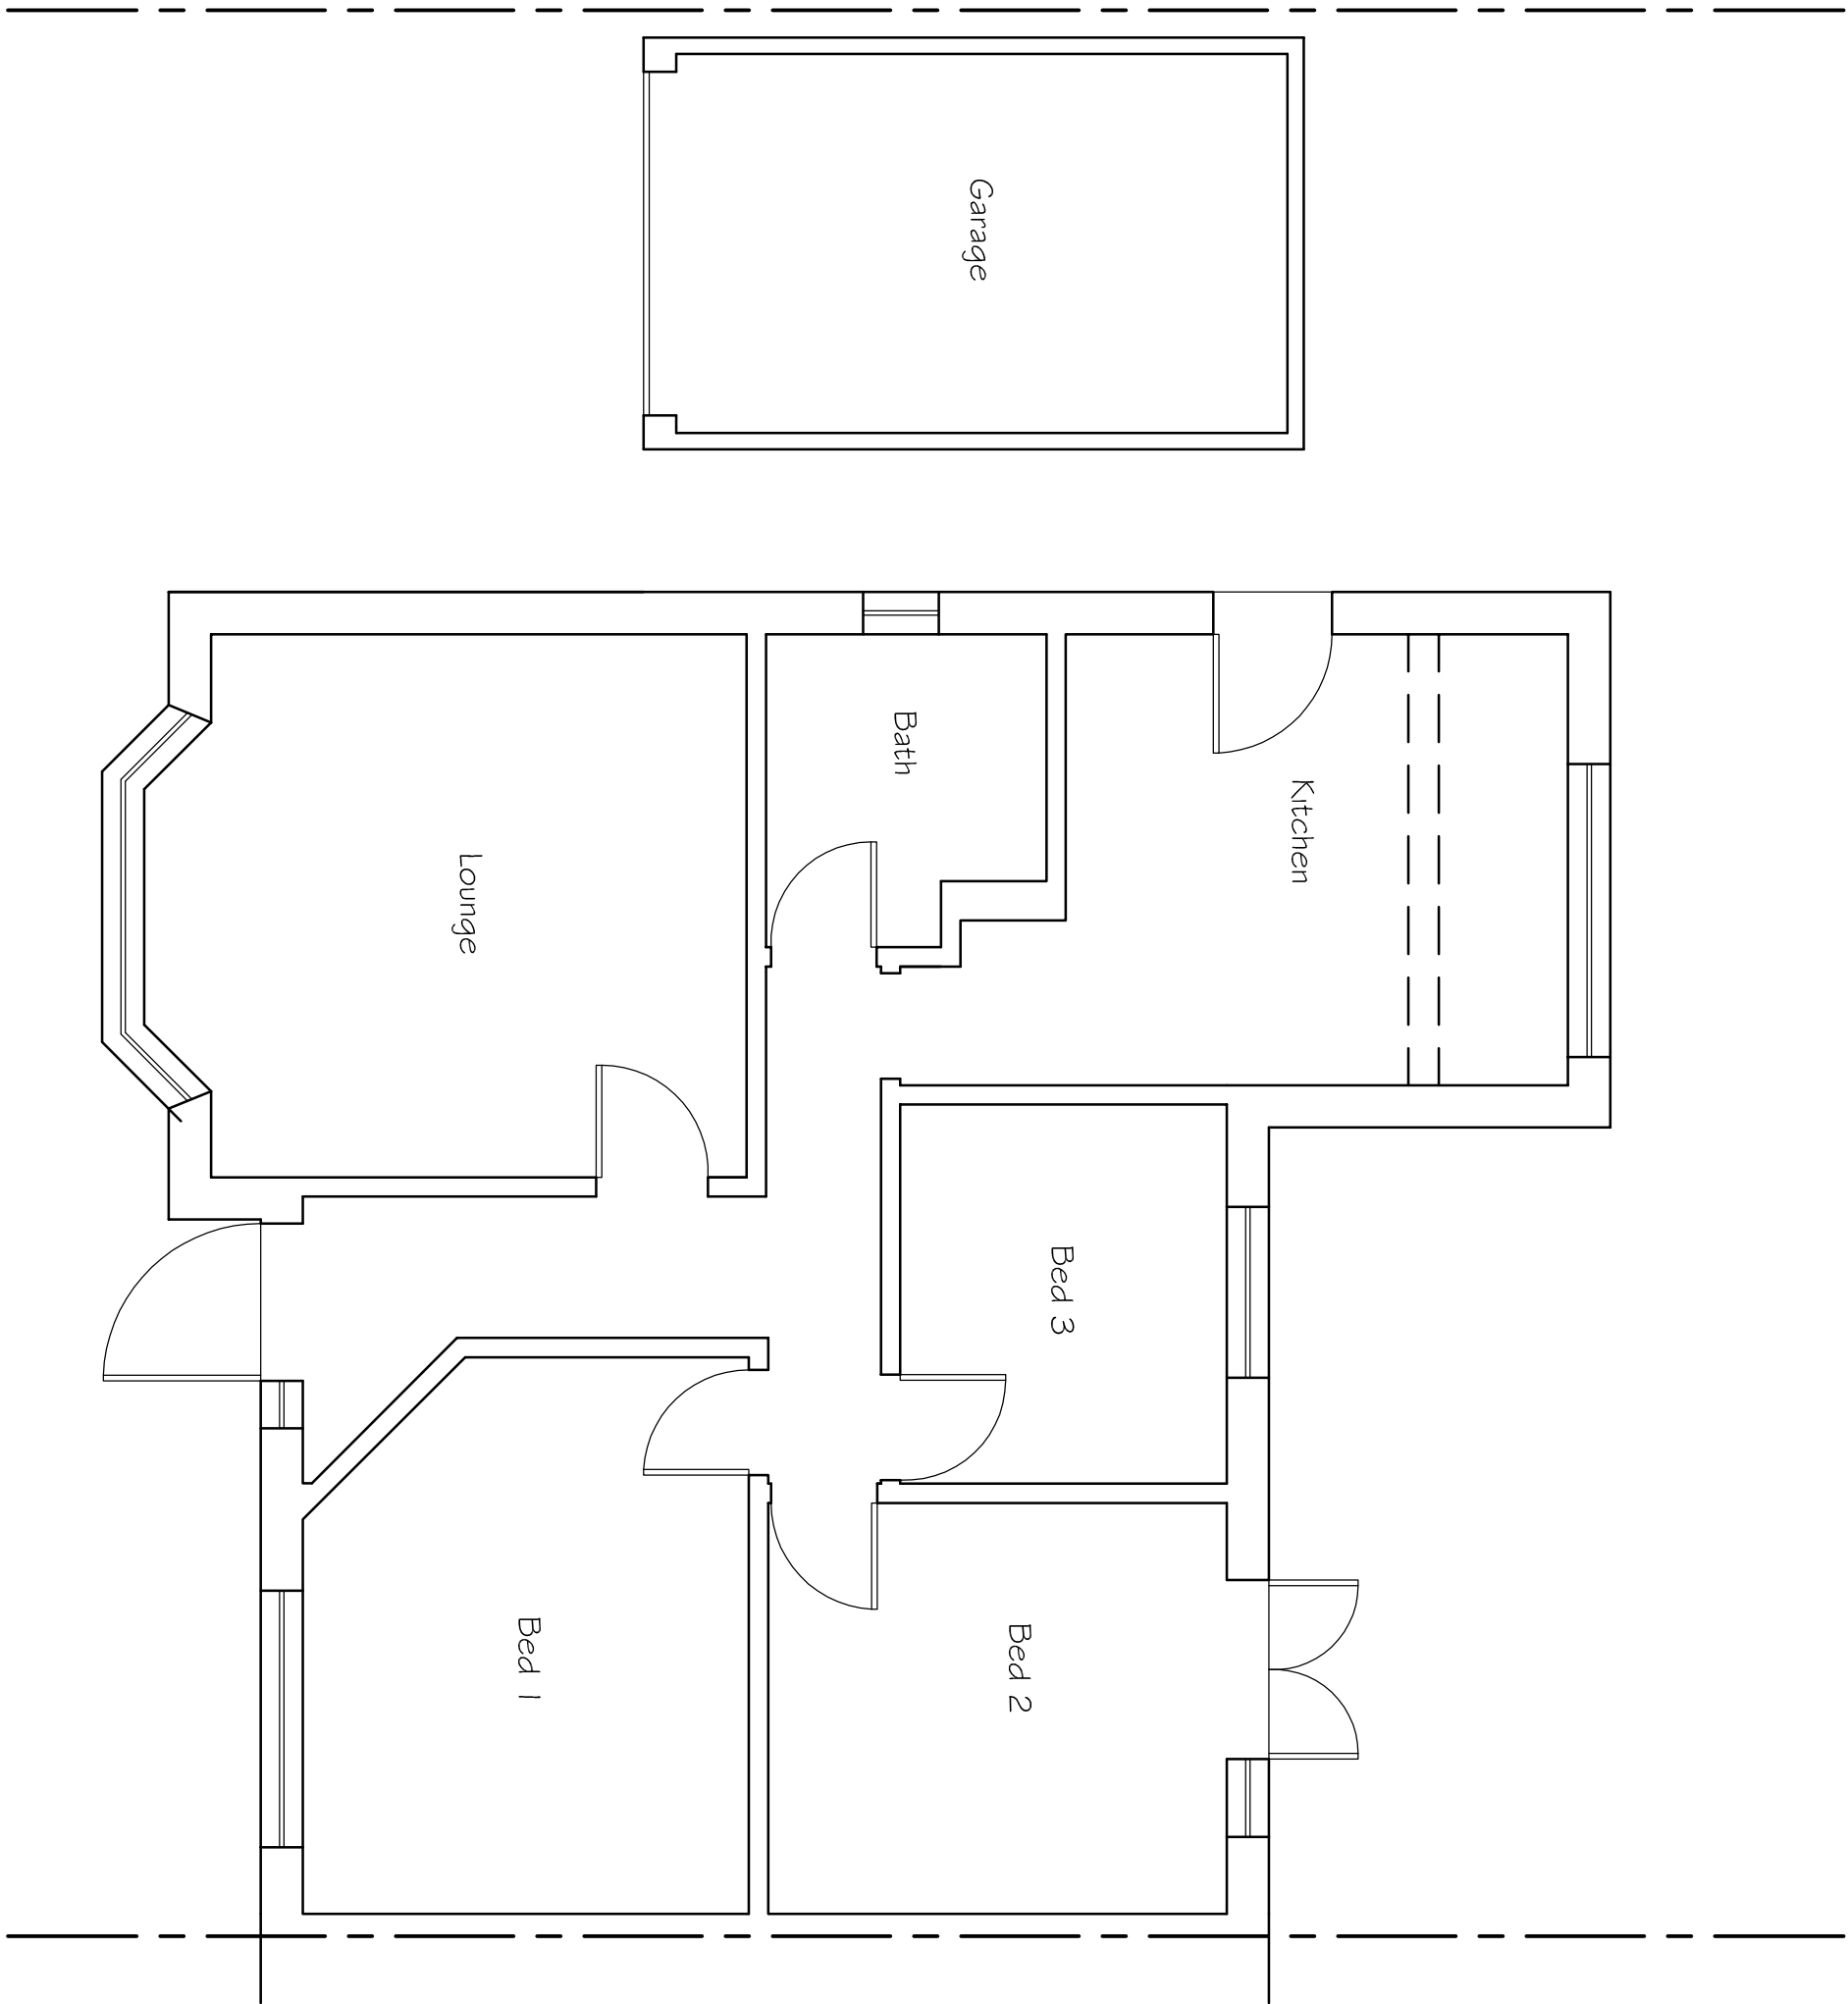


 

Existing Ground Floor Plan

Existing Ground Floor Plan

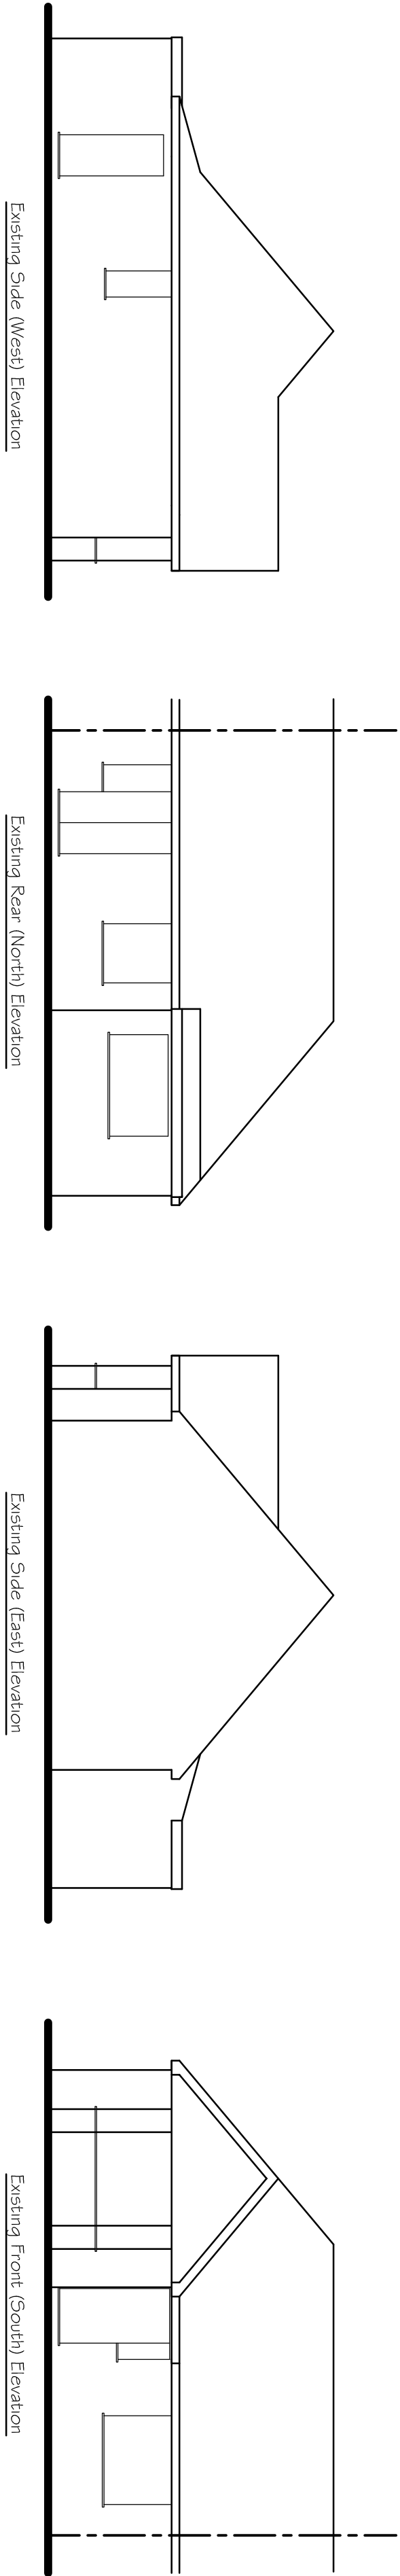

Tony Rogers Building Consultants Address: 40 Dawn Crescent, Upper Beeding West Sussex, BN44 3WH Telephone: 01903 815225 Fax: 01903 815225	
Rev	Date
Client: Mr & Mrs M Humphries Address: 41 Avington Way Rustington West Sussex BN16 3RA	
Project: Proposed ground floor extension and rooms in roof	
Scale: 1:50 1:100 Paper Size A1	
Date: September 2019	
Drawing No: 19/1384/01	
Drawn By: AWR	Revision: