




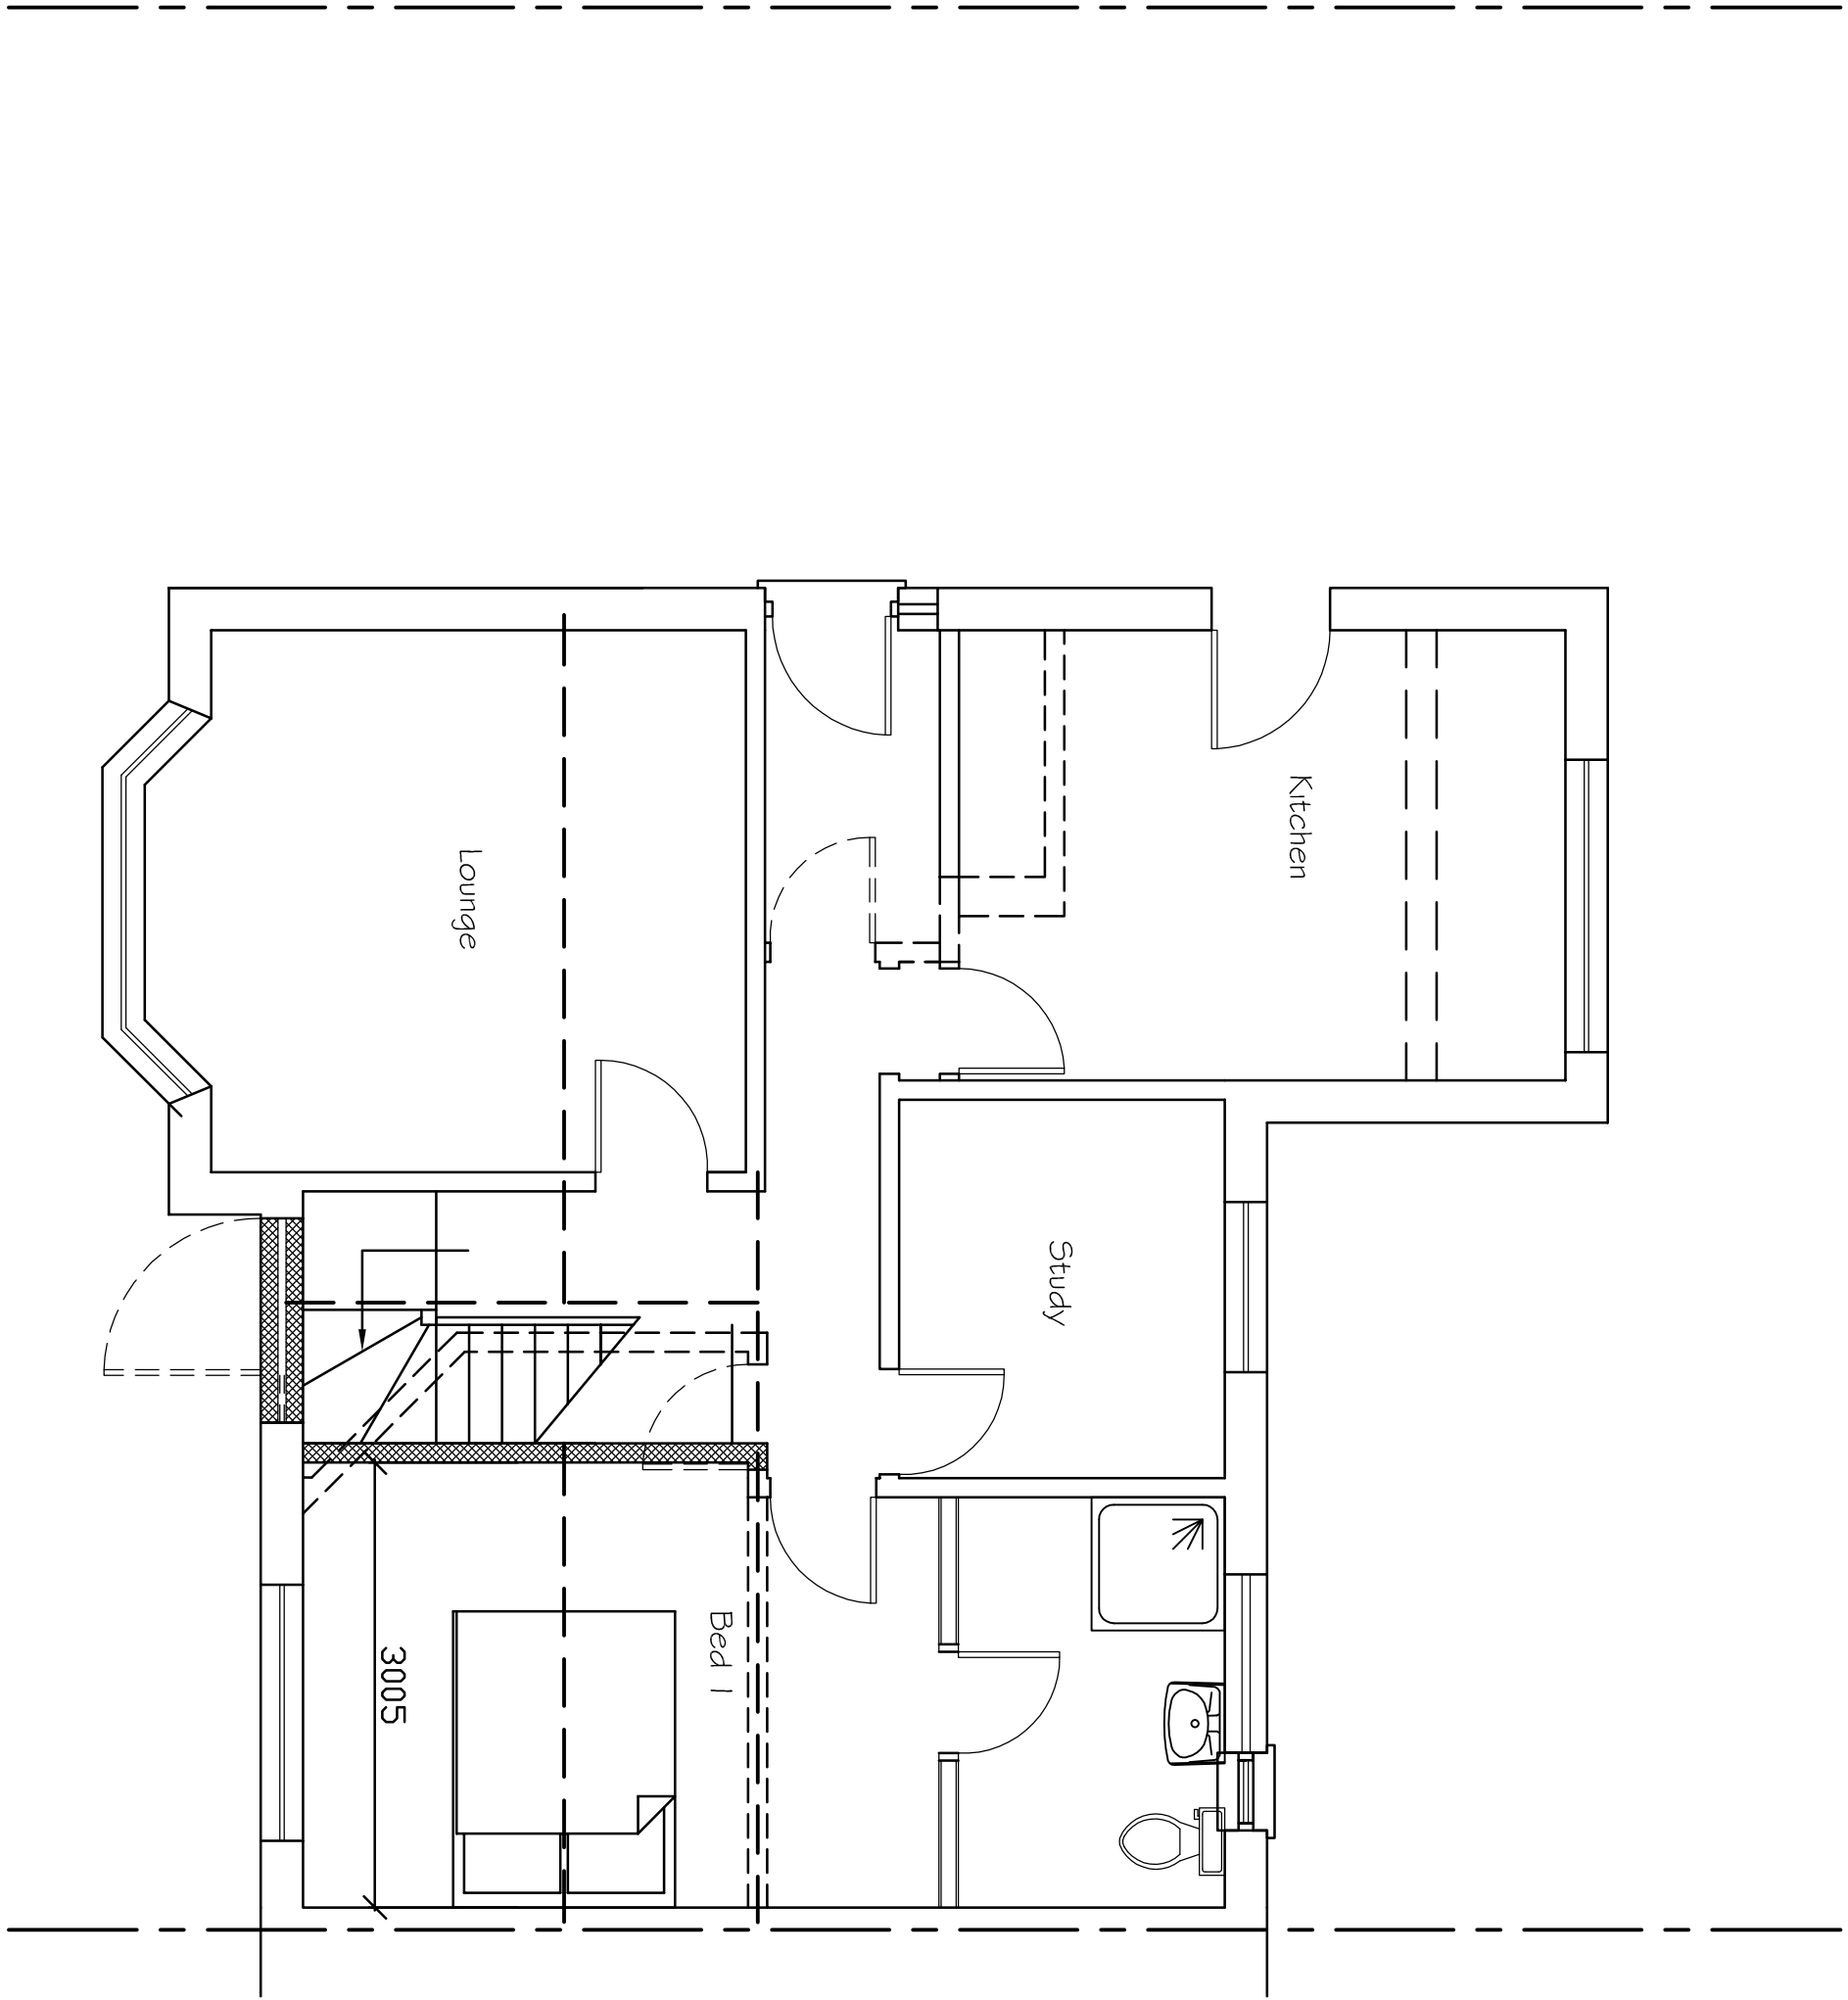







Proposed Ground Floor Plan

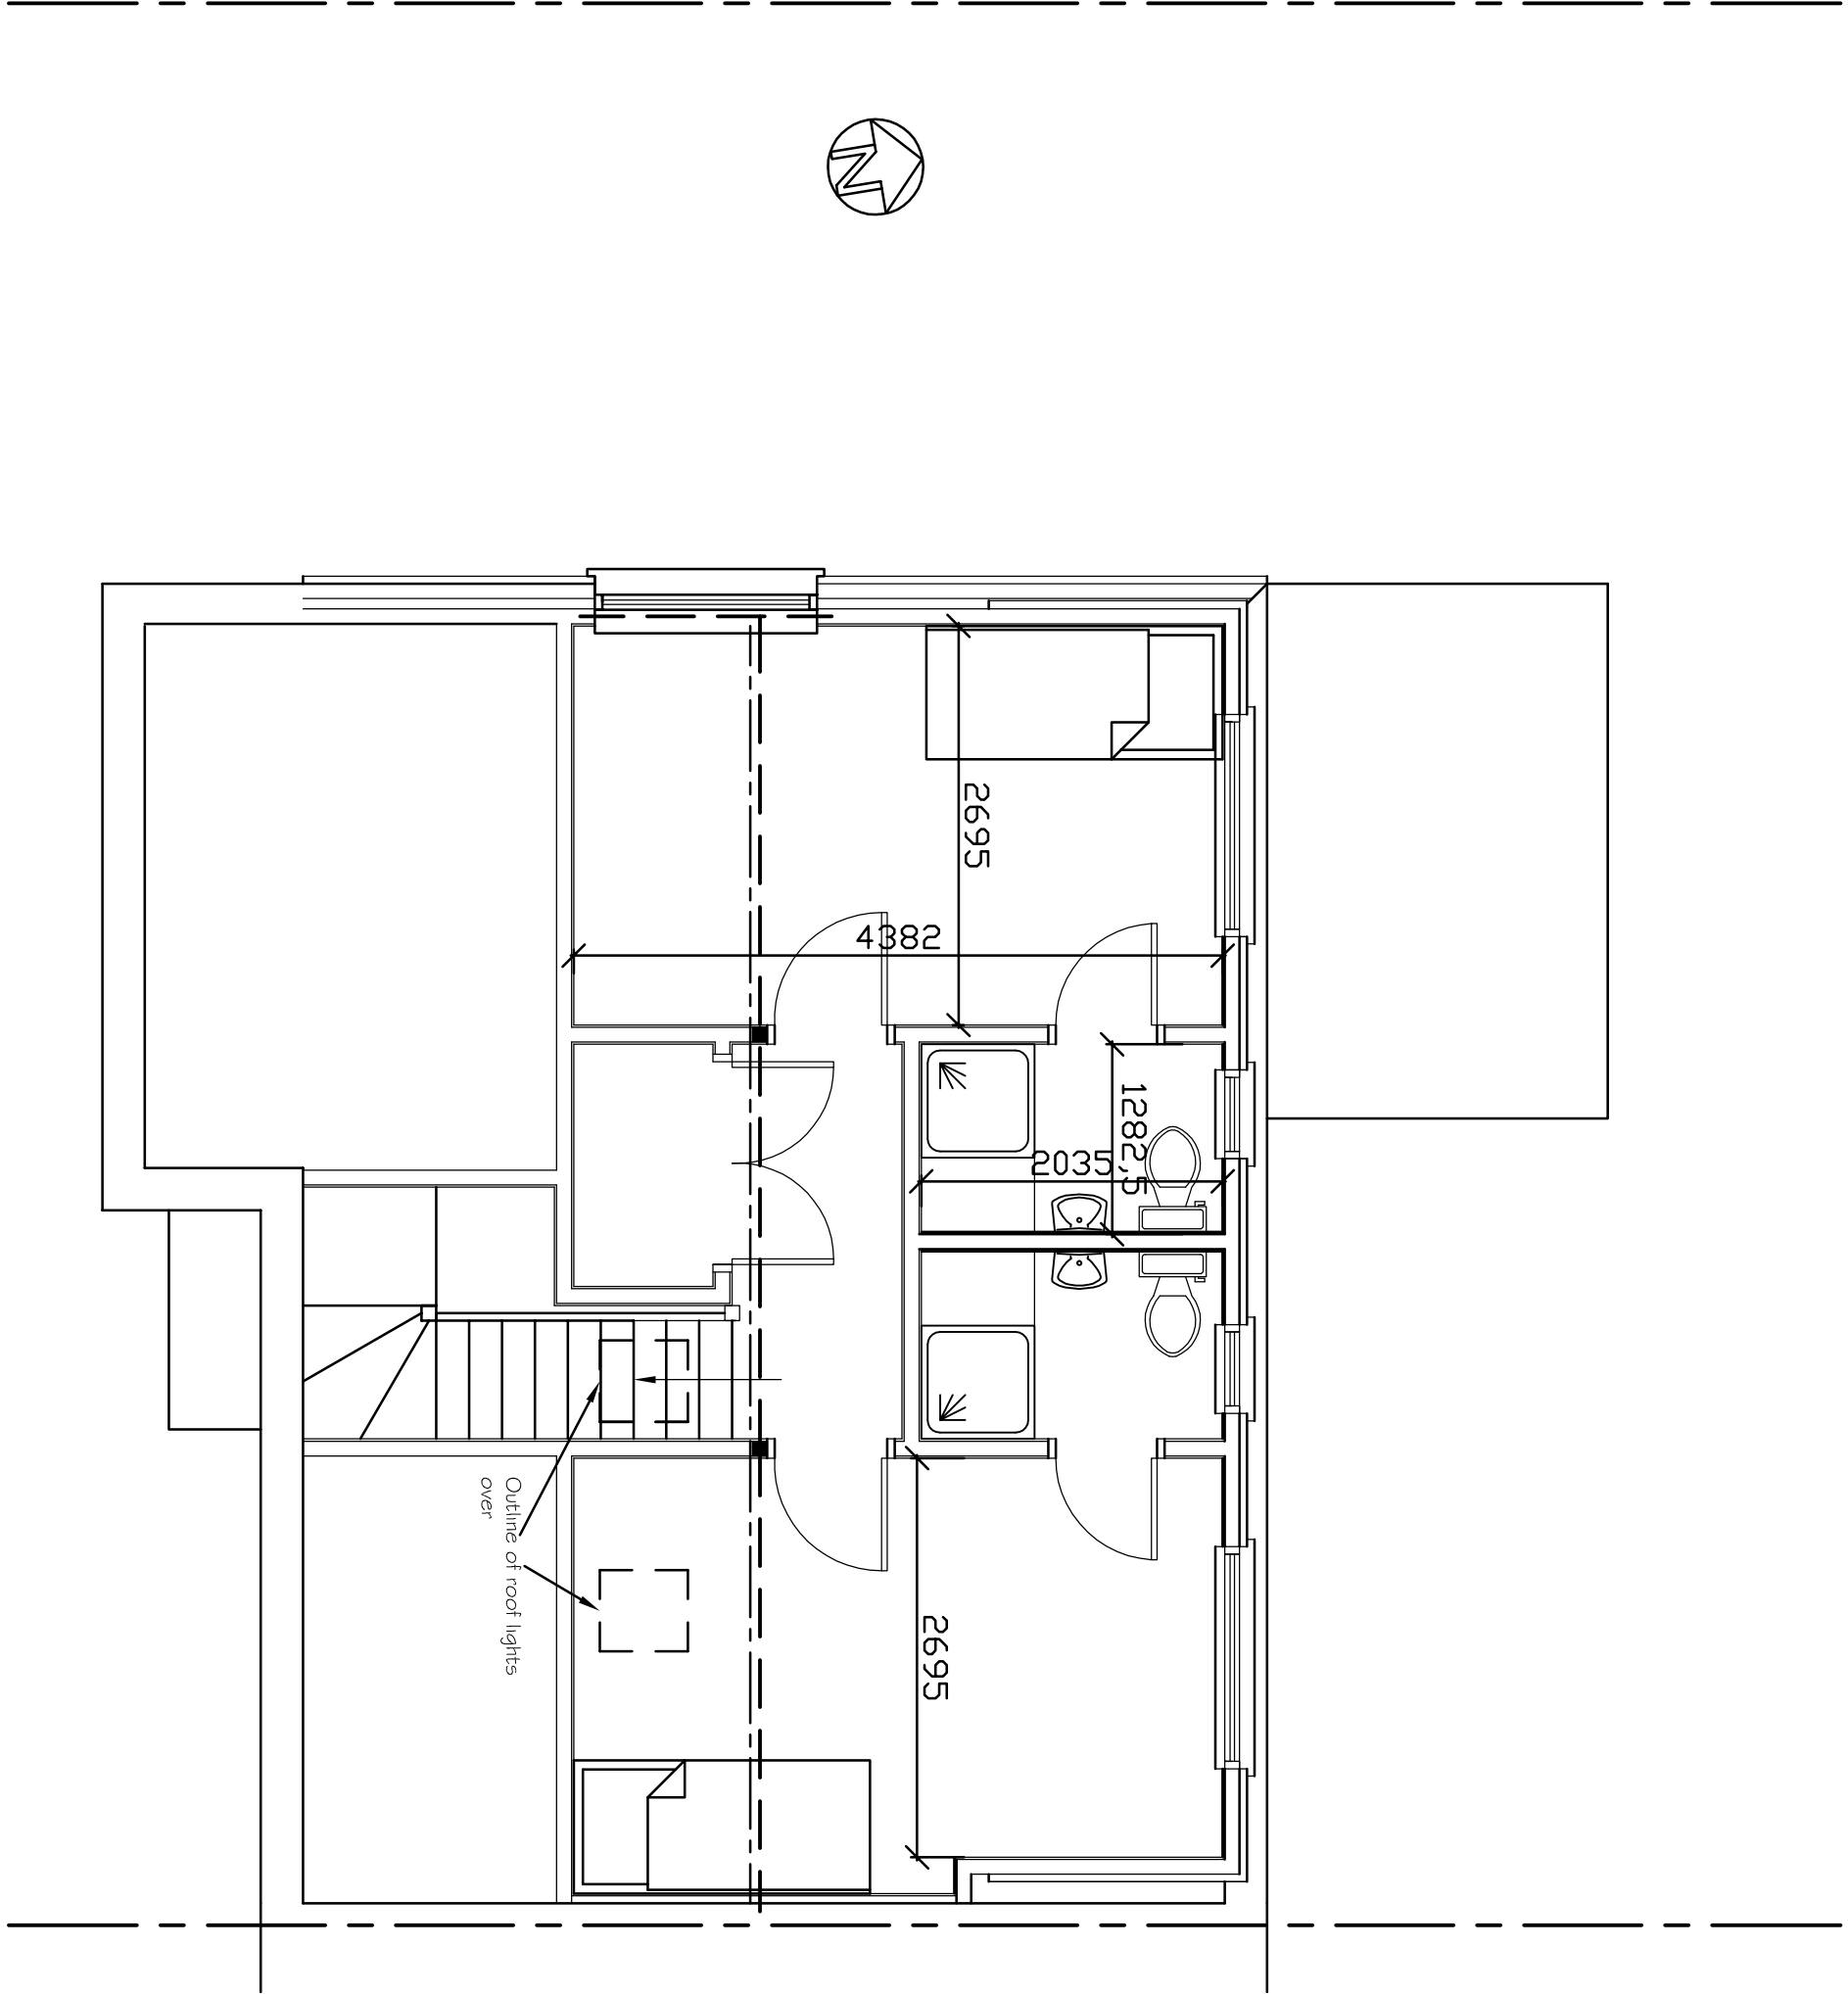

Proposed First Floor Plan

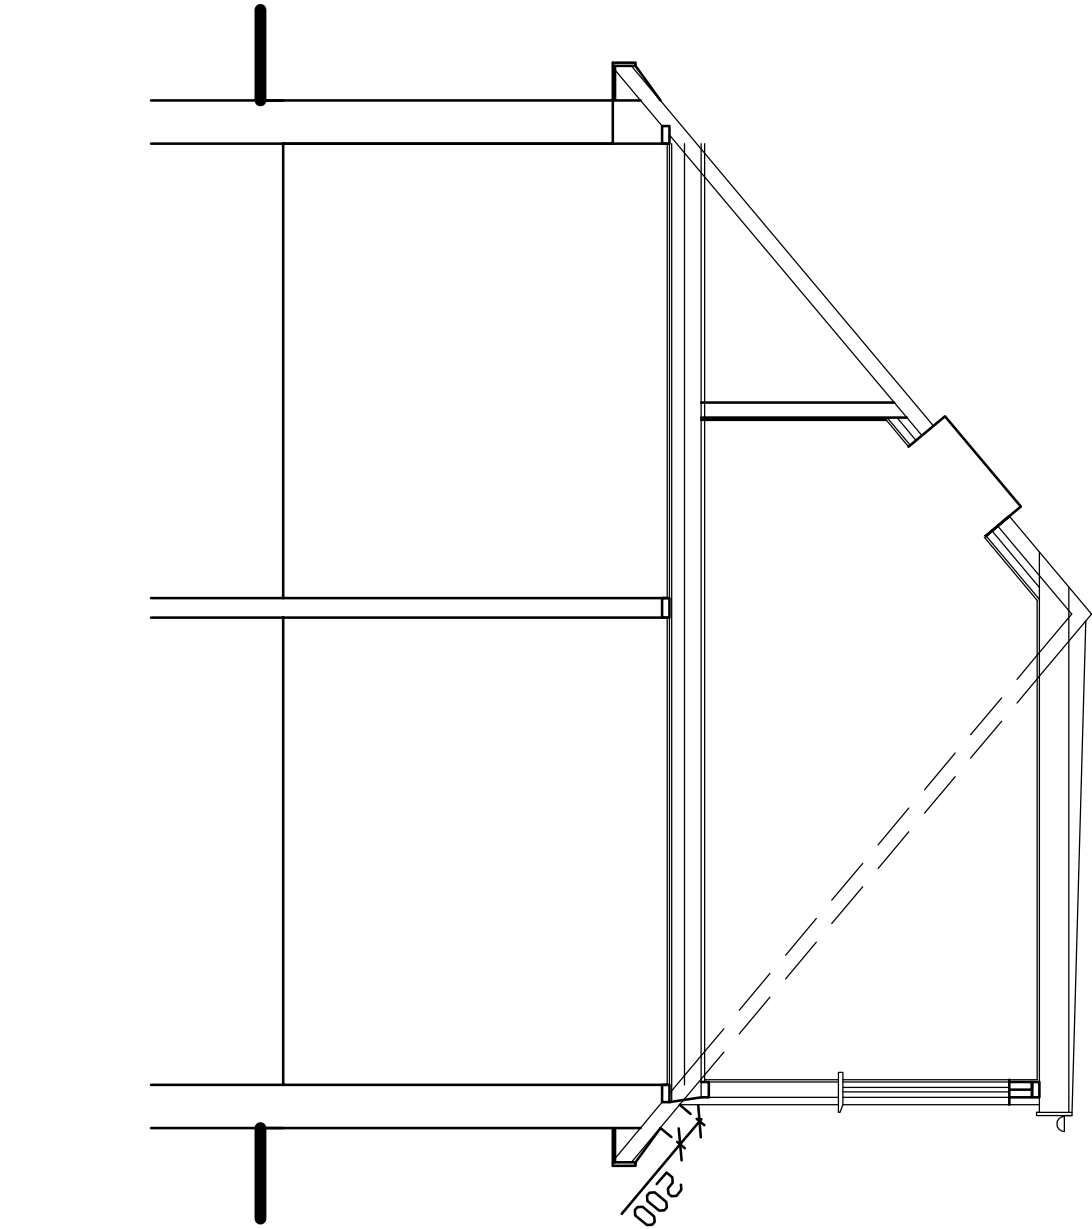

Proposed Cross Section

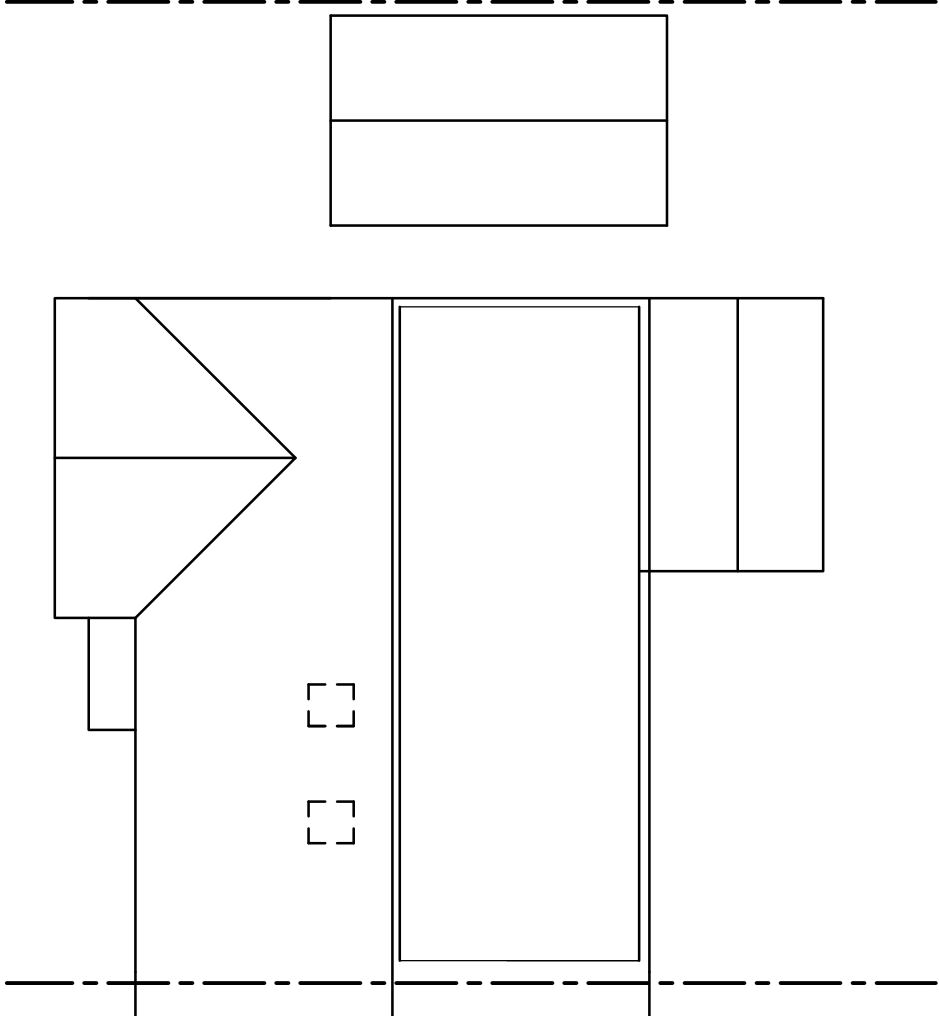 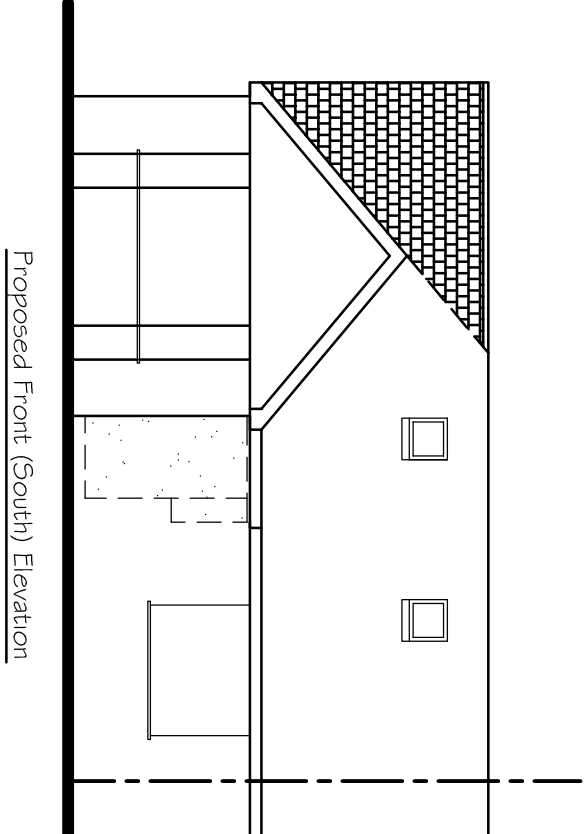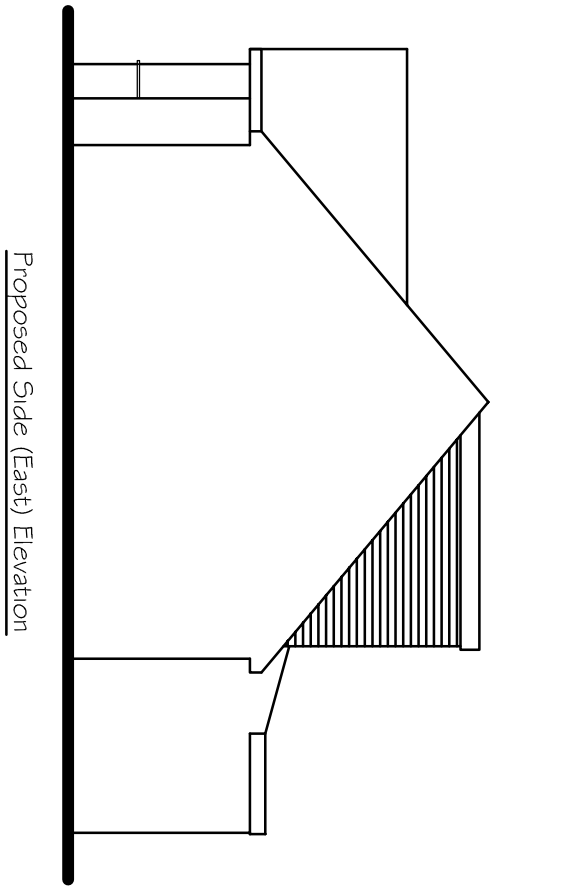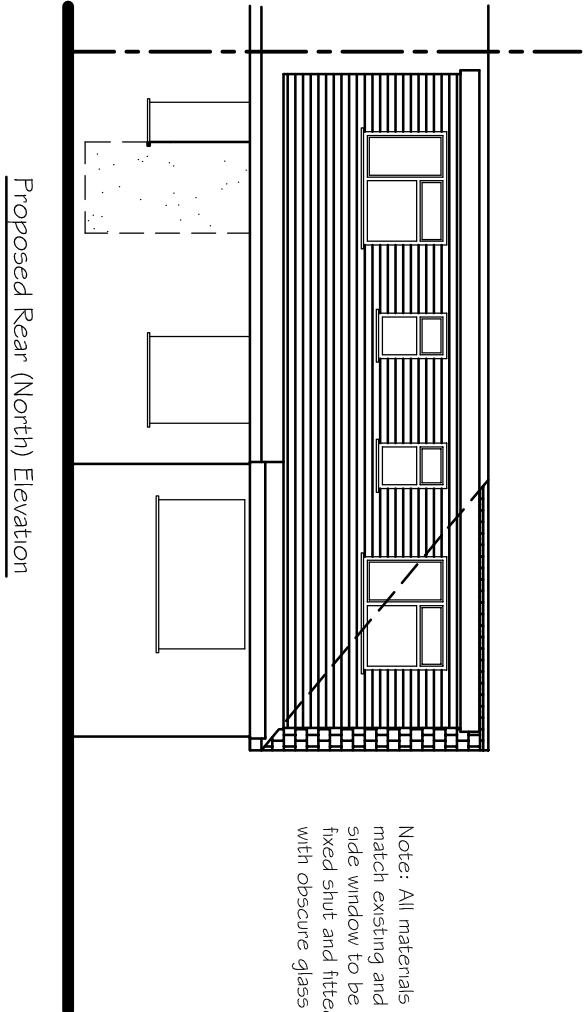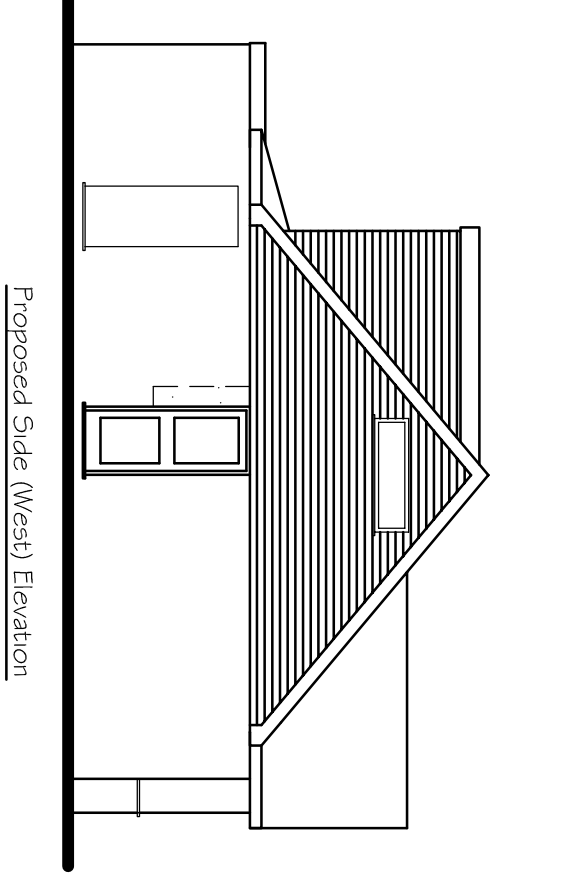

Proposed Ground Floor Plan

Tony Rogers Building Consultants	
Address: 40 Dawn Crescent, Upper Beeding West Sussex, BN44 3WH	
Telephone: 01903 815225 Fax: 01903 815225	
Rev	Date
Revision Description:	
Client: Mr & Mrs M Humphries	
Address: 41 Avington Way	
Rushington	
West Sussex	
BN16 3RA	
Project: Proposed rooms in roof	
with hip to gable and	
rear dormer	
Scale: 1:50 1:100	
Paper Size A1	
Date: September 2019	
Drawing No: 19/1384/02	
Drawn By: AWR	Revision: