



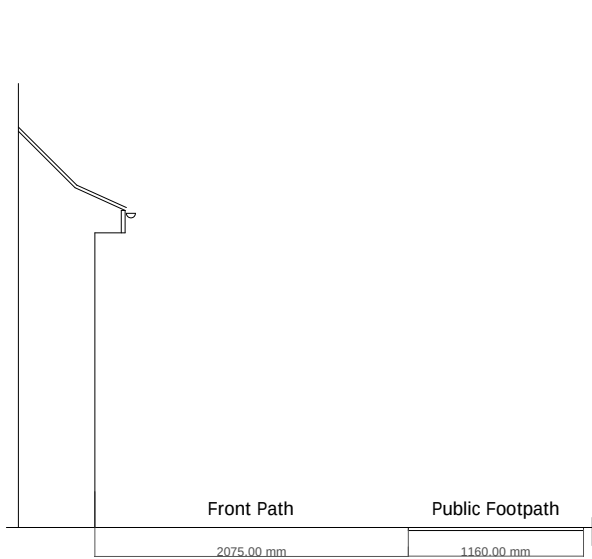


EXISTING SOUTH ELEVATION

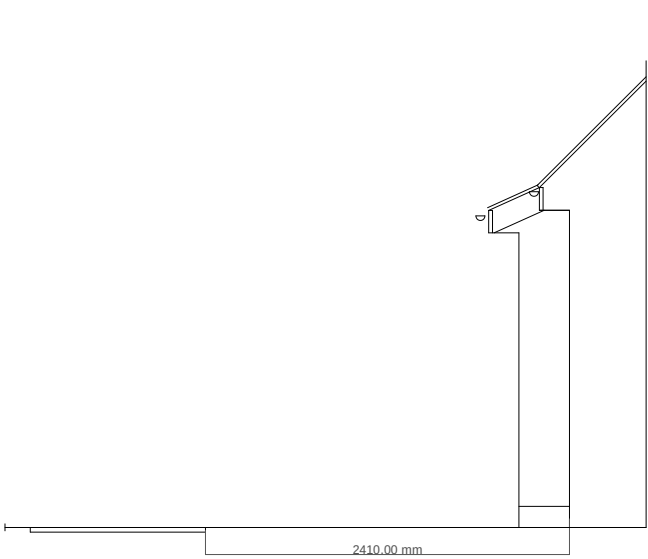

EXISTING EAST ELEVATION




EXISTING NORTH ELEVATION

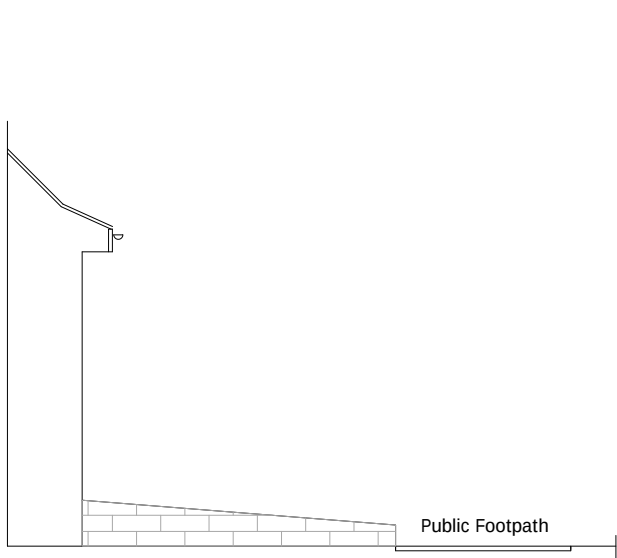

PROPOSED SOUTH ELEVATION



PROPOSED EAST ELEVATION

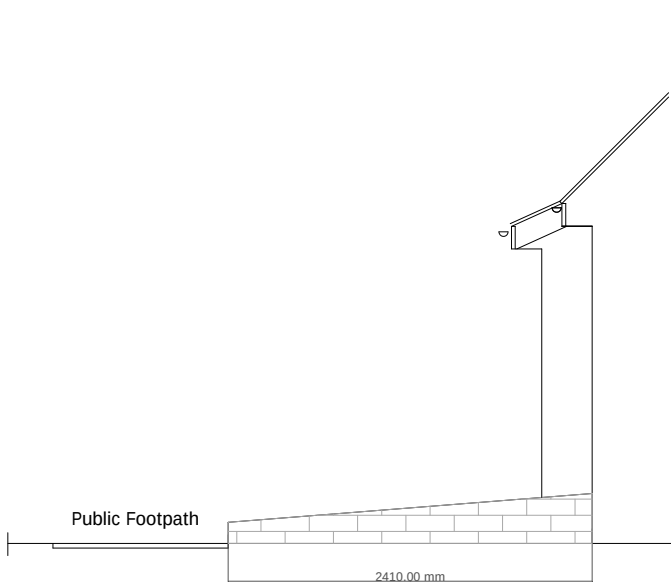

PROPOSED NORTH ELEVATION

0 500mm 1M 2M 3M 4M 5M



Scale Bar 1:50

- NOTES:
- 1. All dimensions are in mm and must be checked on site and not scaled from this drawing.
 - 2. Drawings are to be read in conjunction with accompanying documents.
 - 3. Any errors or inaccuracies should be brought to the attention of Amber.

No. Description Date

Amendments:

Address: 12 South Court Close Rustington BN16 8JD		Client: Mr J Mills			
Drawing Title: Existing & proposed Elevations		Drawing Ref.: SG/01/Sou12			
Disabled Adaptation Design Planning Applications Building Regulation Drawings Party Wall Surveyors Building Surveys/ Homebuyers Survey		Project Management Disabled Access Auditing Building Defect Analysis CDM Expert Witness			
Contact Details: Telephone: 01273 410836 Email: sid@amberliving.co.uk		 RICS			
Contact Address: Unit 3, Tungsten Building, George Street, Portslade. BN41 RA1					
Scale: 1:50	Paper: A:3	Date: 15/10/2018	Revision:	Checked By:	Direction:

