




FRONT ELEVATION
North

SIDE ELEVATION
West


REAR ELEVATION
South

SIDE ELEVATION
East

EXISTING ELEVATIONS 1:100

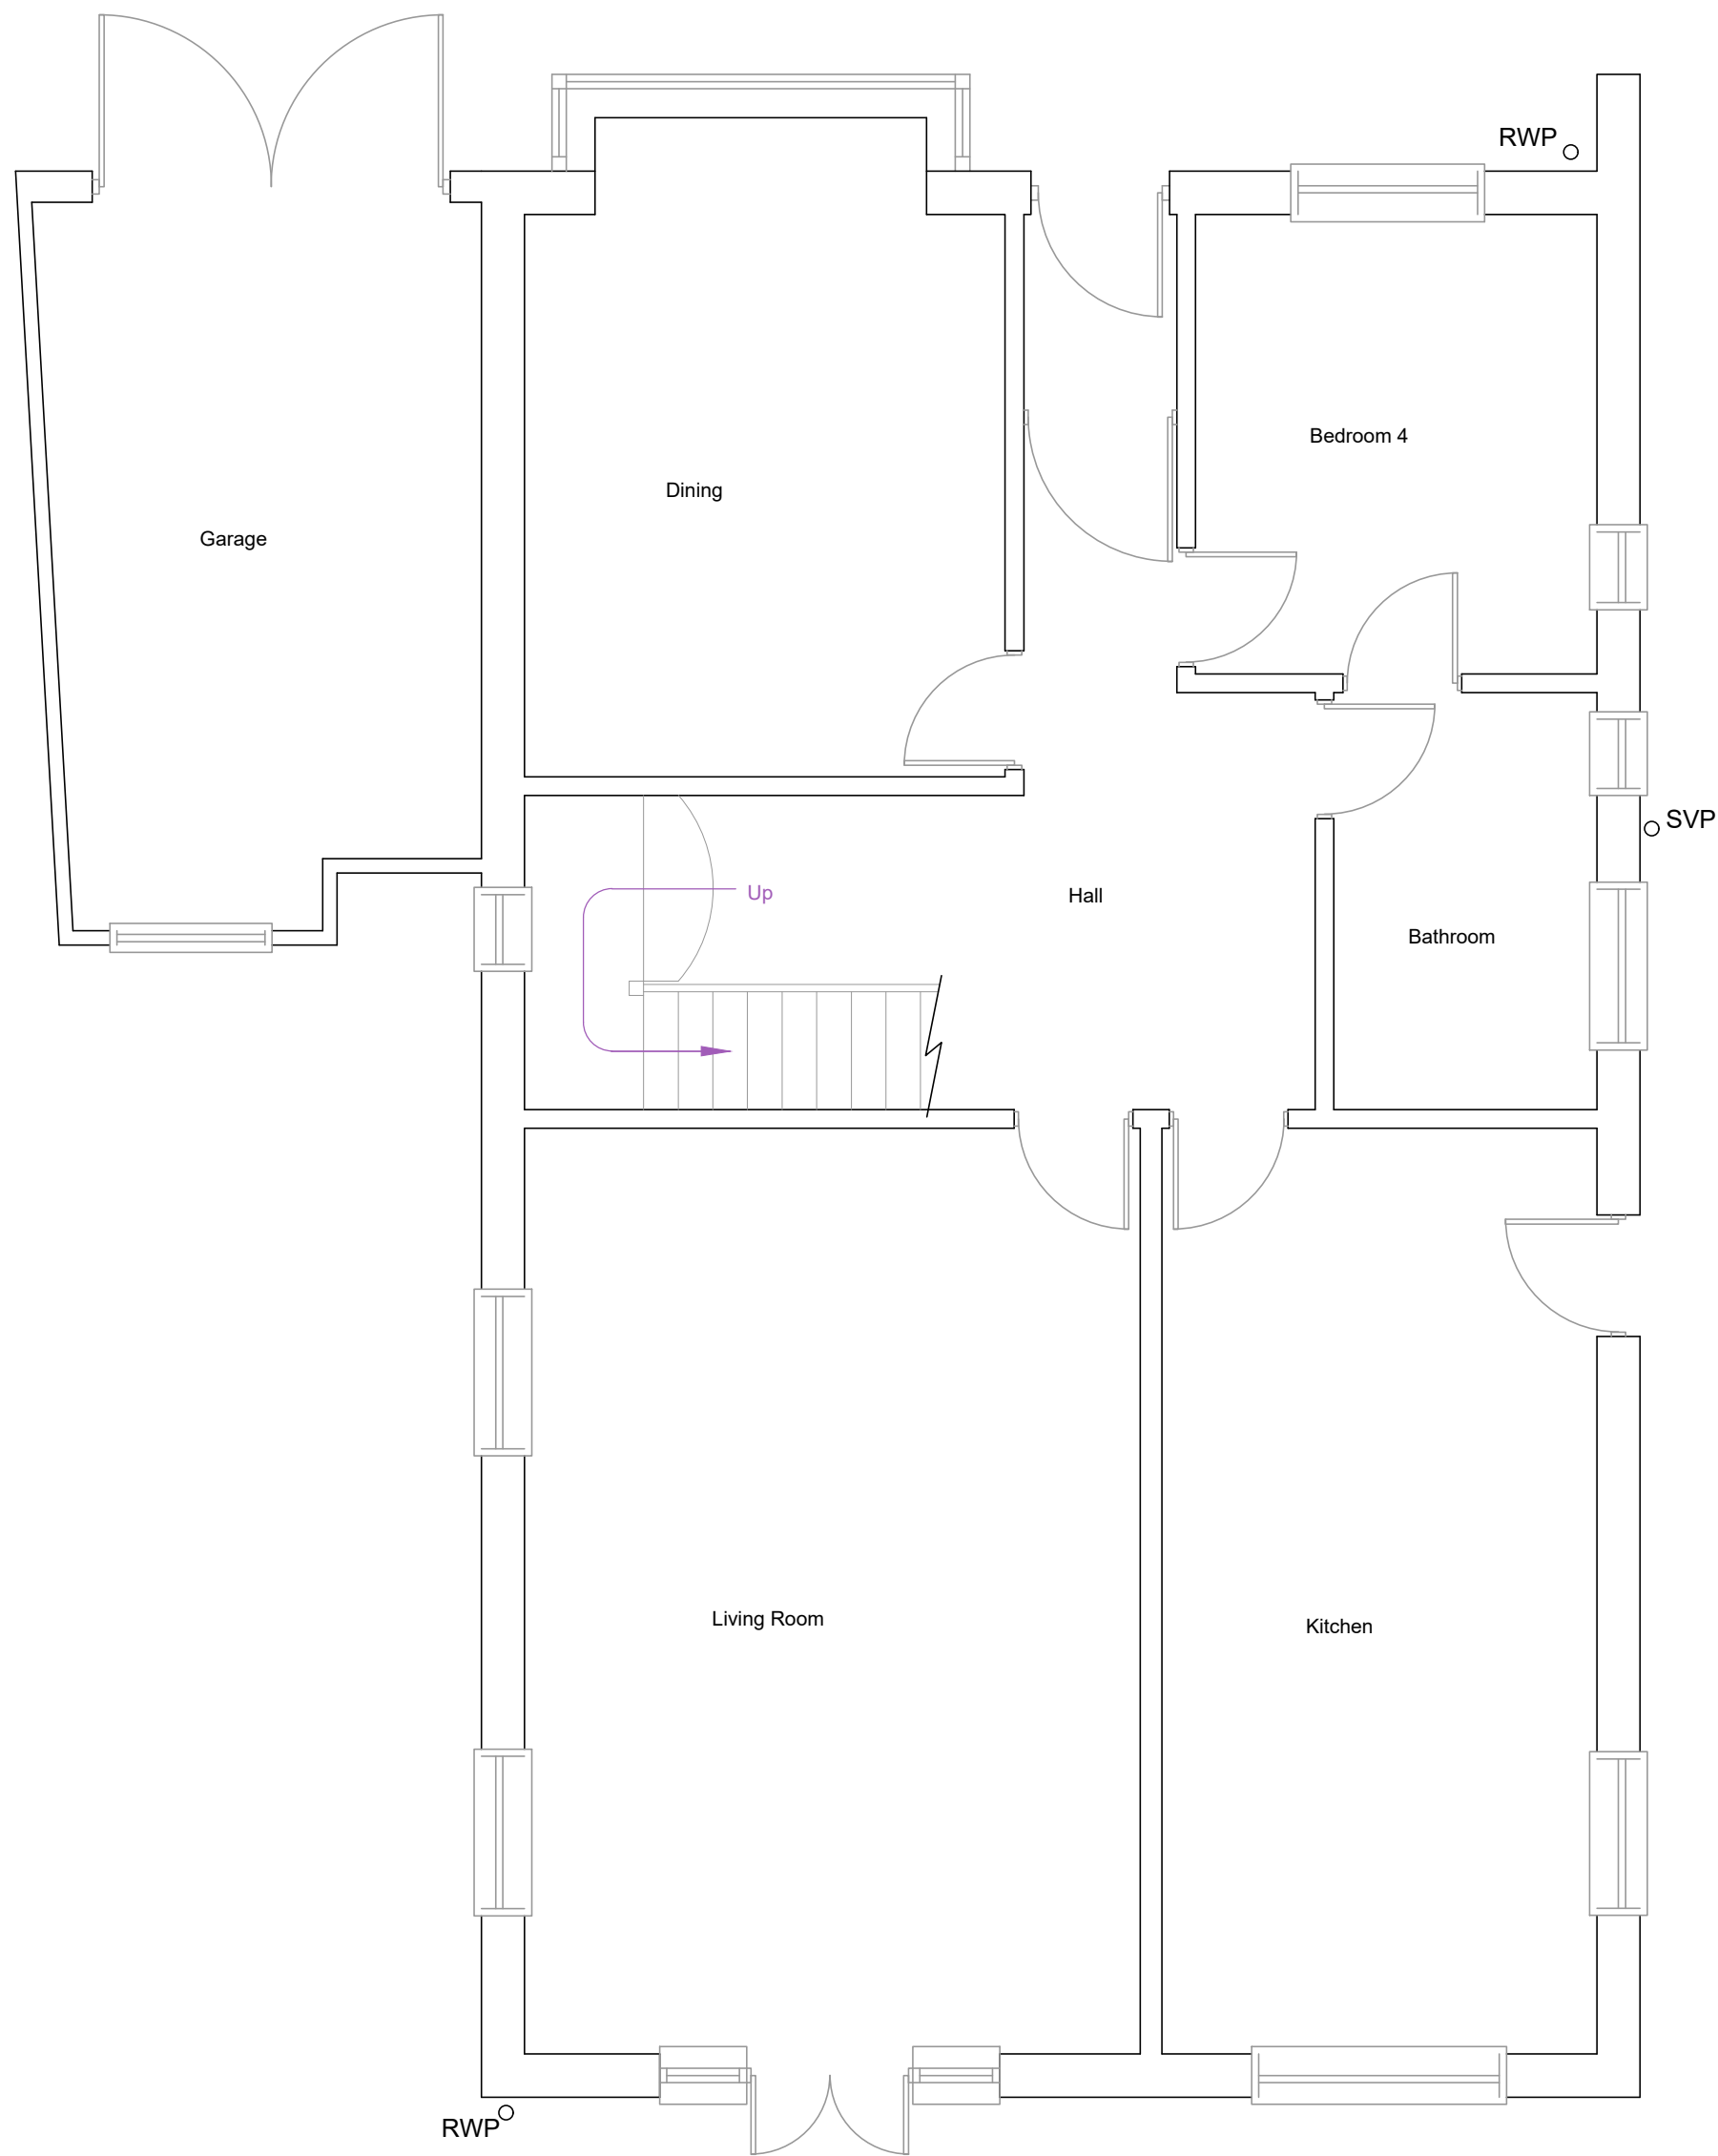


GROUND FLOOR

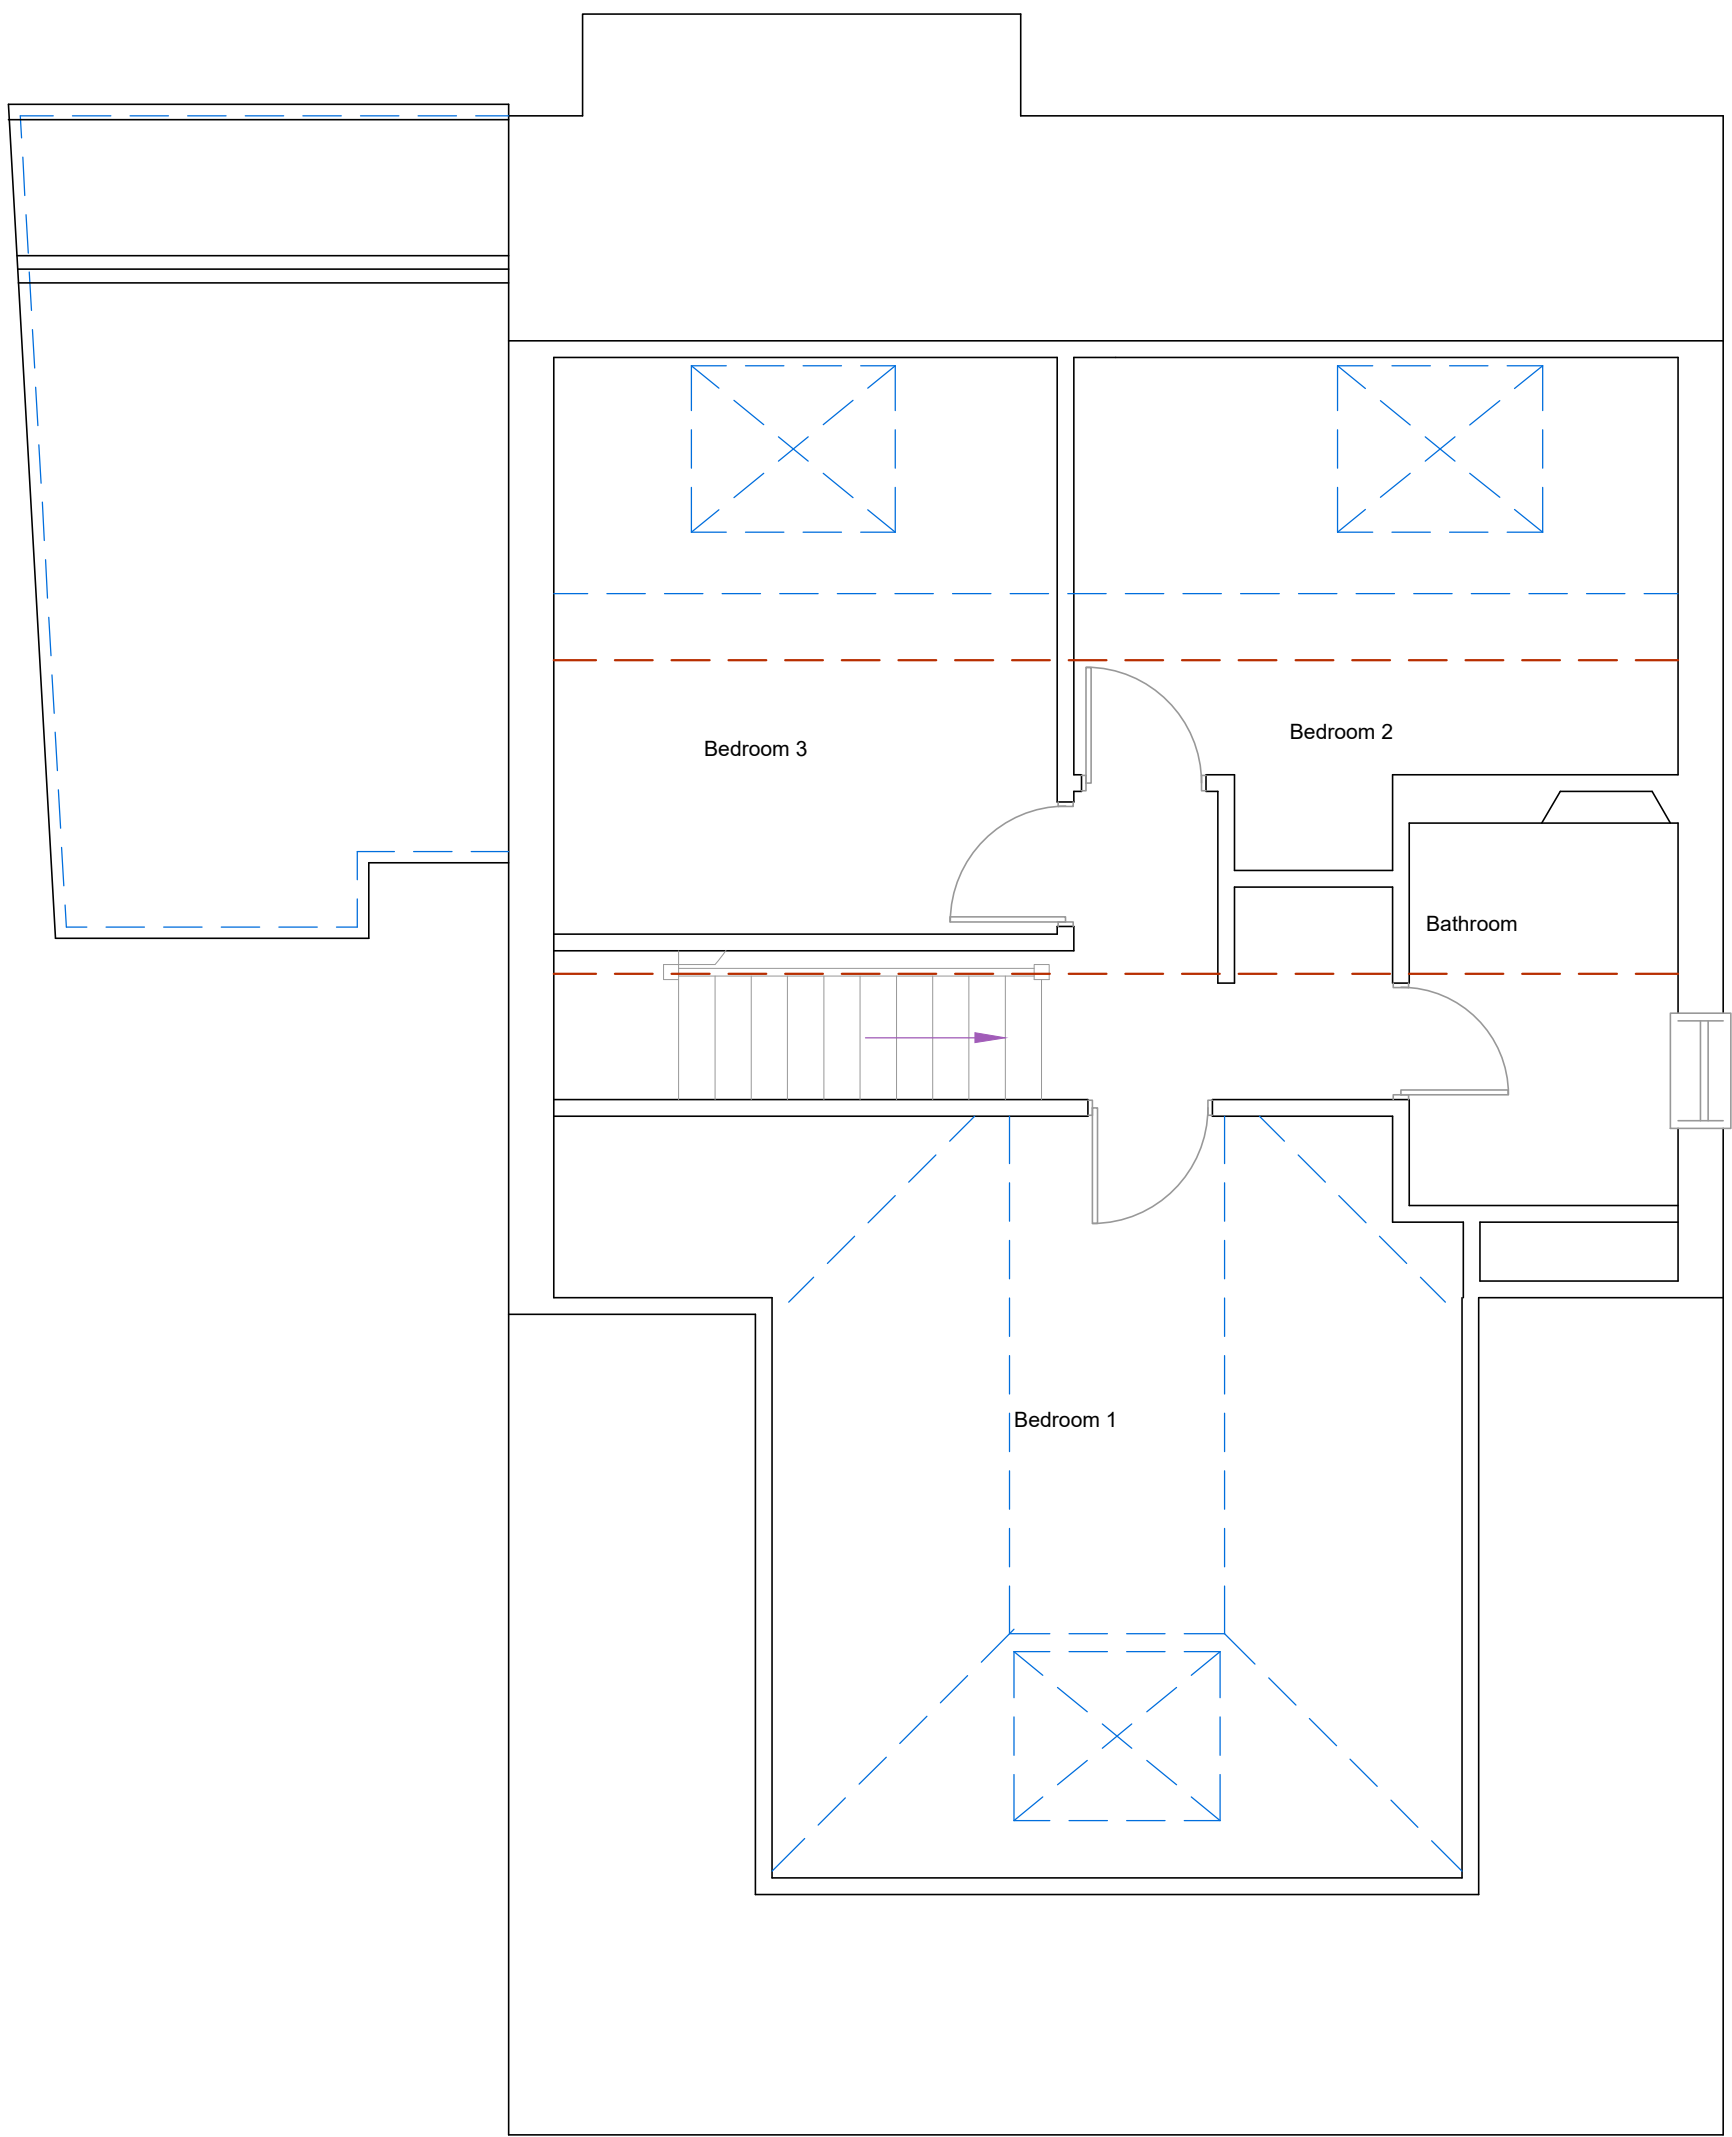

FIRST FLOOR


EXISTING FLOOR PLANS 1:50

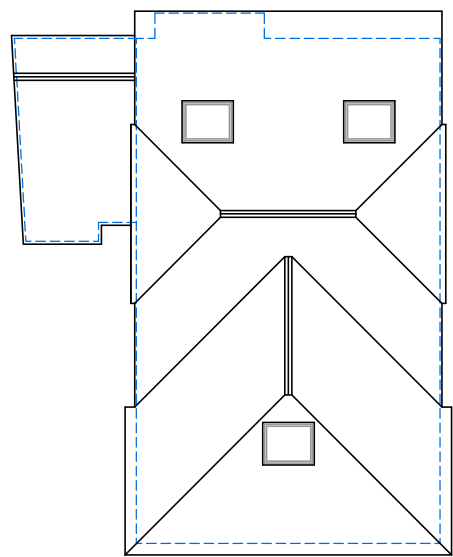

EXISTING ROOF PLAN 1:200



LOCATION 1:1250

 

All dimensions to be checked on site prior to commencement of work, except for planning purposes.			
This drawing is the copyright of CALDOTECH LTD and may not be copied, altered or reproduced in any way without written authority.			
CALDOTECH LTD 11 THE PARADE WILLOWHAYNE CRESCENT EAST PRESTON WEST SUSSEX BN16 1NS Telephone 01903 859176			
EXISTING FLOOR PLANS, ELEVATIONS & ROOF PLAN 14 Windmill Drive Ruslington West Sussex			
CLIENT	Mr and Mrs Cox		
Issue / Details	Drawn	Check	Date
SCALE	AS SHOWN on A1		
DATE	18/10/17		
DRAWING NUMBER	17094/01		