



PROPOSED ELEVATIONS 1:100

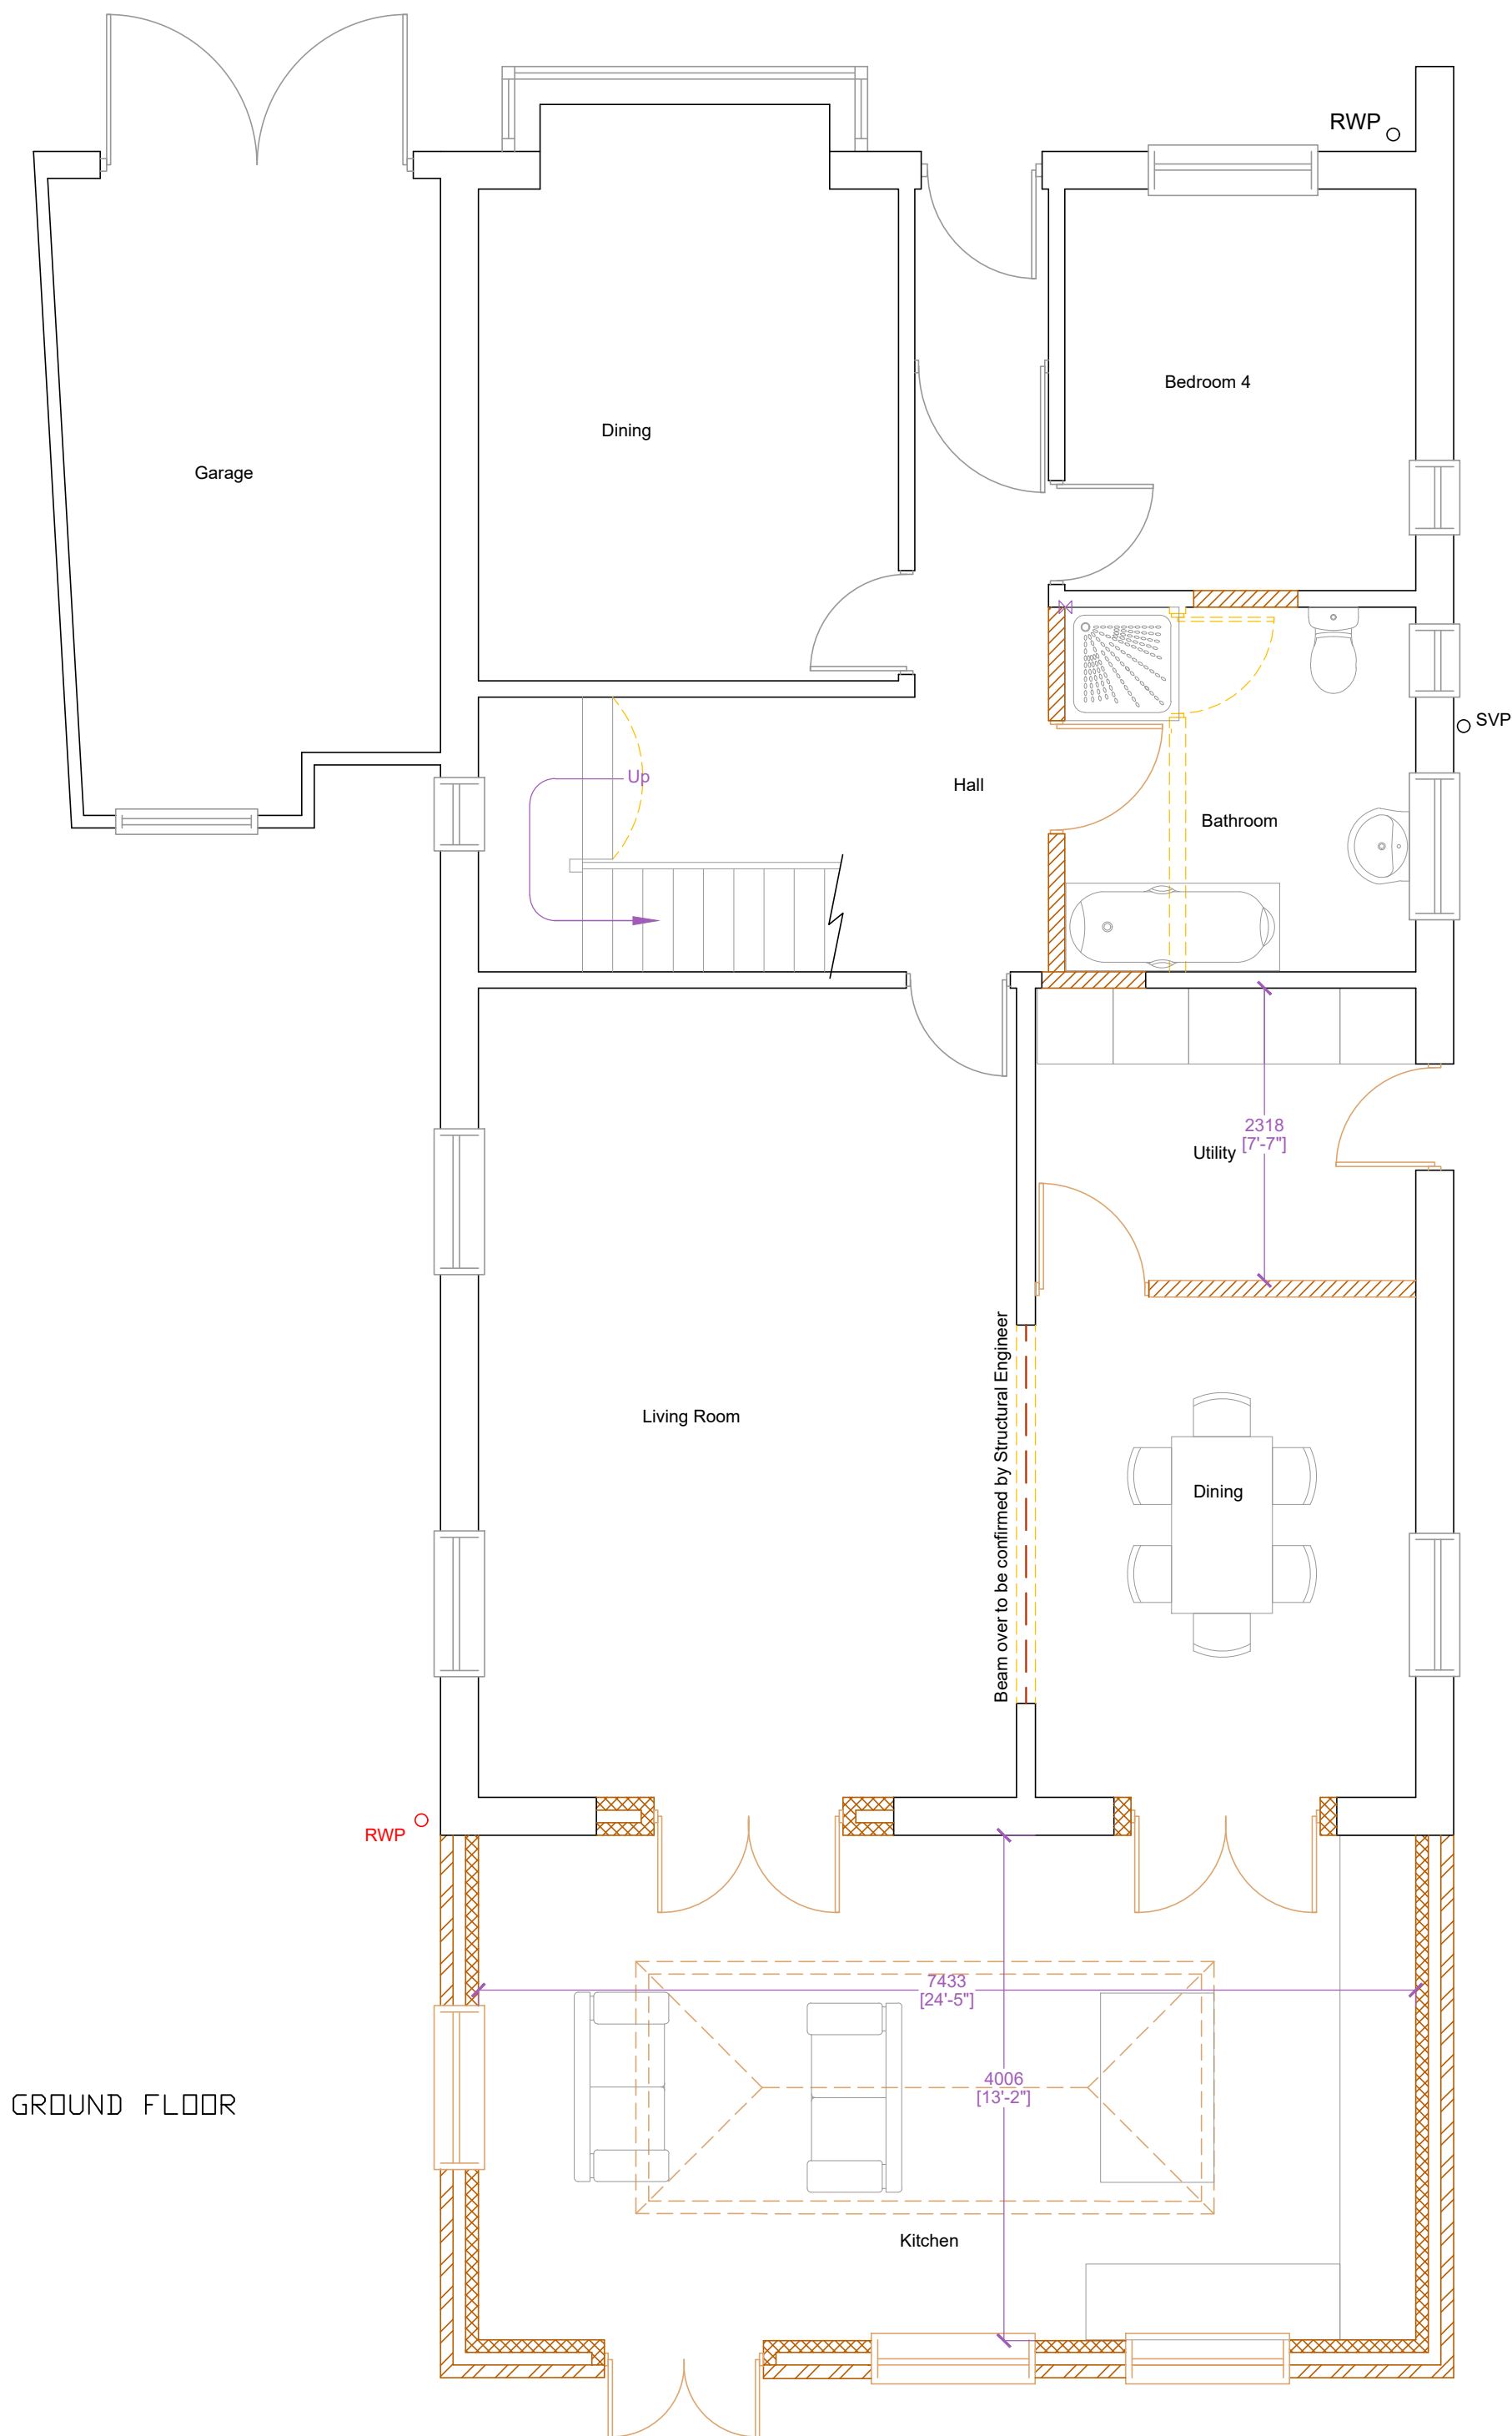


GROUND FLOOR

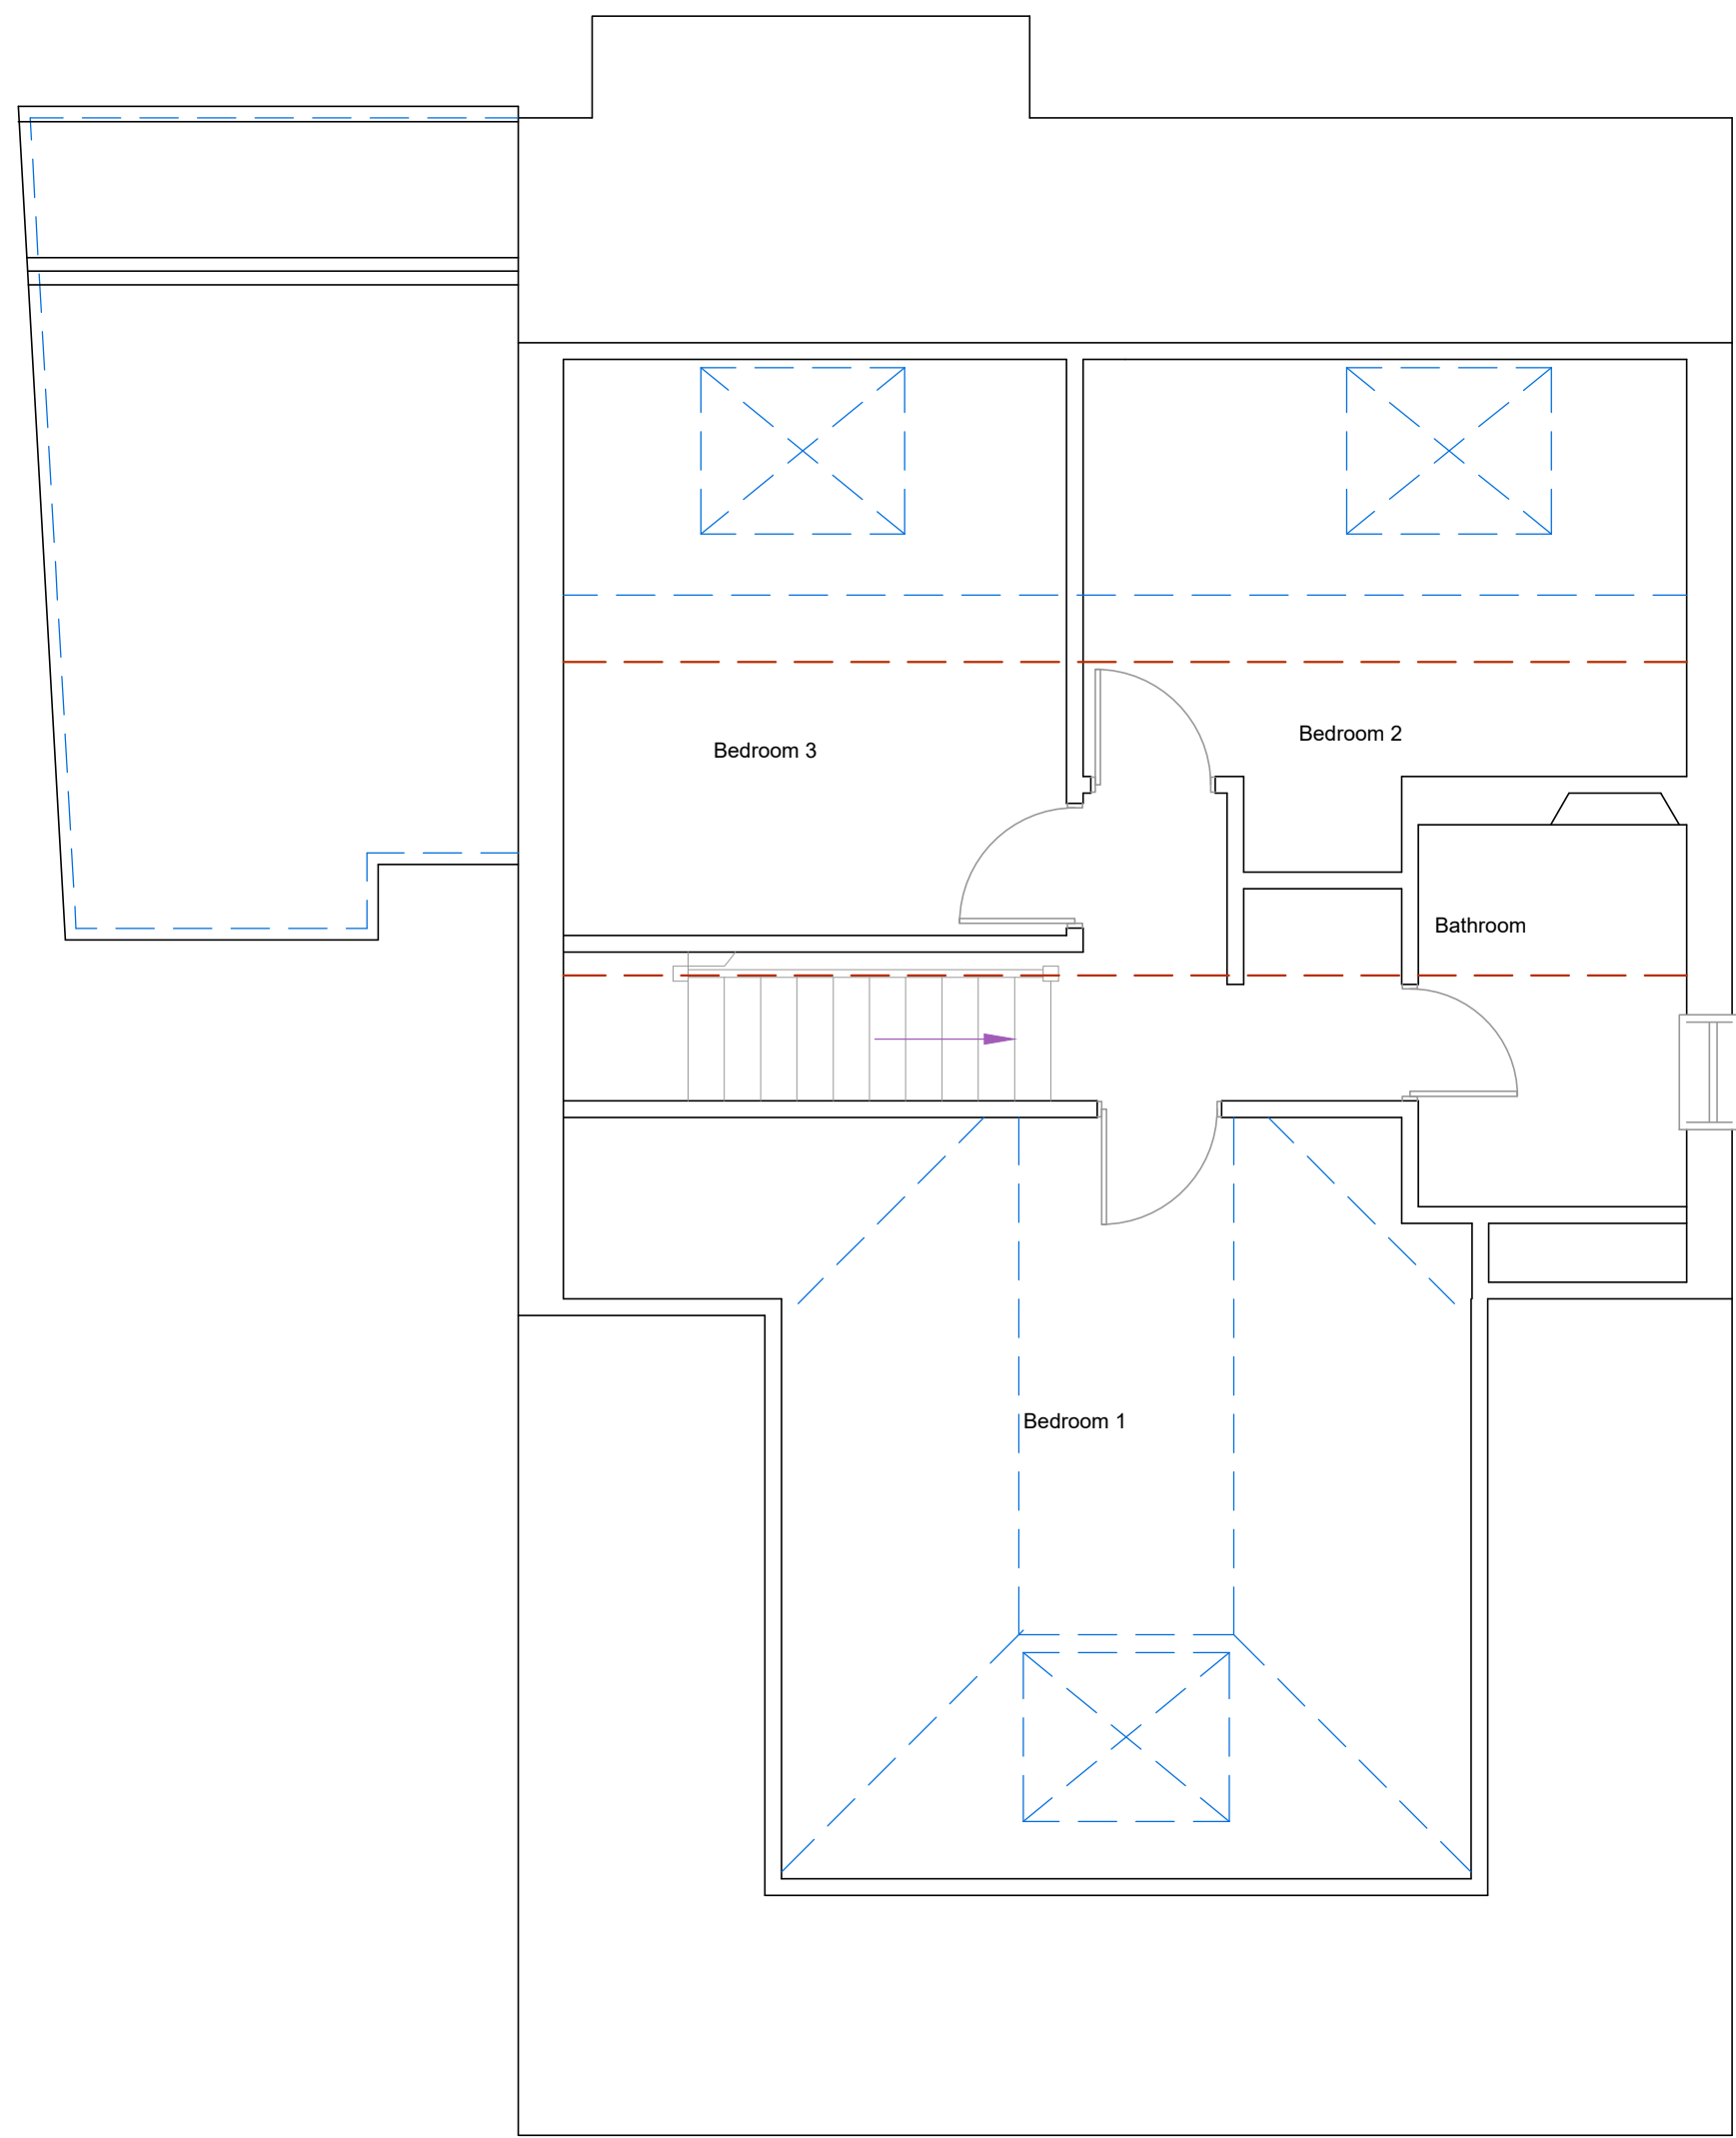

FIRST FLOOR




BLOCK 1:500

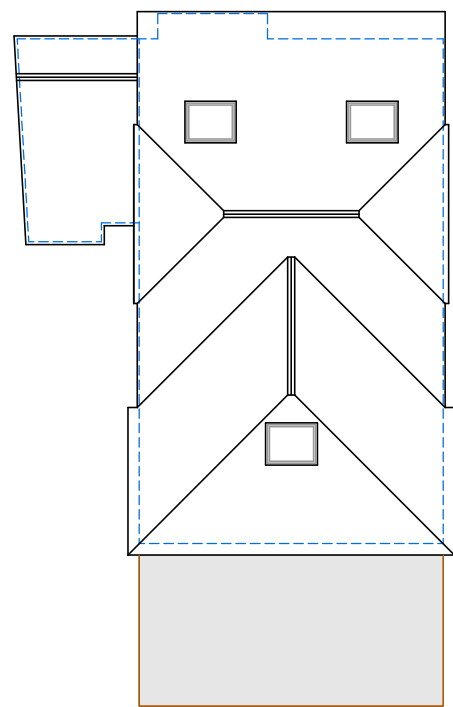

PROPOSED ROOF PLAN 1:200

PROPOSED FLOOR PLANS 1:50

 

All dimensions to be checked on site prior to commencement of work, except for planning purposes.			
This drawing is the copyright of CALDOTECH LTD and may not be copied, altered or reproduced in any way without written authority.			
CALDOTECH LTD 11 THE PARADE WILLOWHAYNE CRESCENT EAST PRESTON WEST SUSSEX BN16 1NS Telephone 01903 859176			
PROPOSED FLOOR PLANS, ELEVATIONS, ROOF PLAN & BLOCK 14 Windmill Drive Rustington West Sussex			
CLIENT Mr and Mrs Cox			
BY	CLIENT AMENDMENTS	KW	12/10/17
R2	CHECKING AMENDMENTS	KW	01/11/17
Issue / Details		Drawn	Check Date
SCALE		AS SHOWN on A1	
DATE		01/11/17	
DRAWING NUMBER		17094/02AR2	