



Proposed Elevations


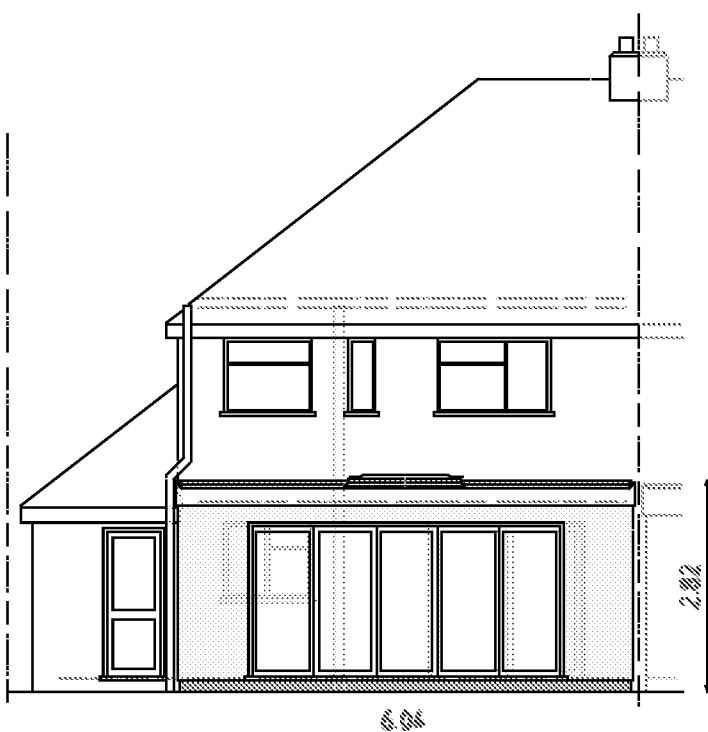


North Elevation

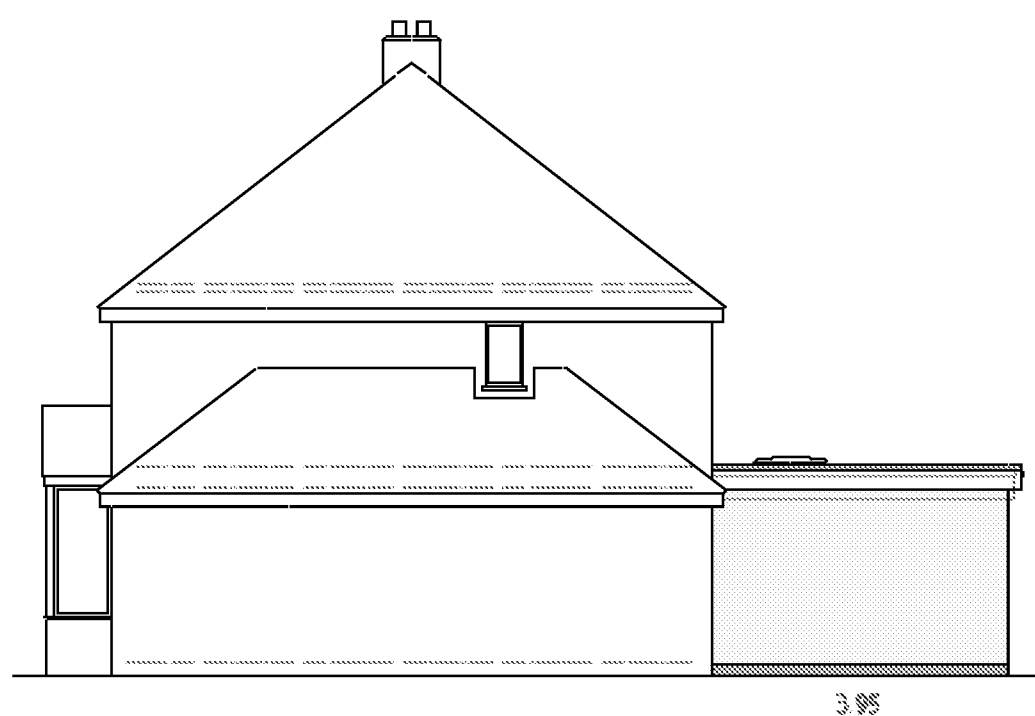


East Elevation


Scale 1 : 100

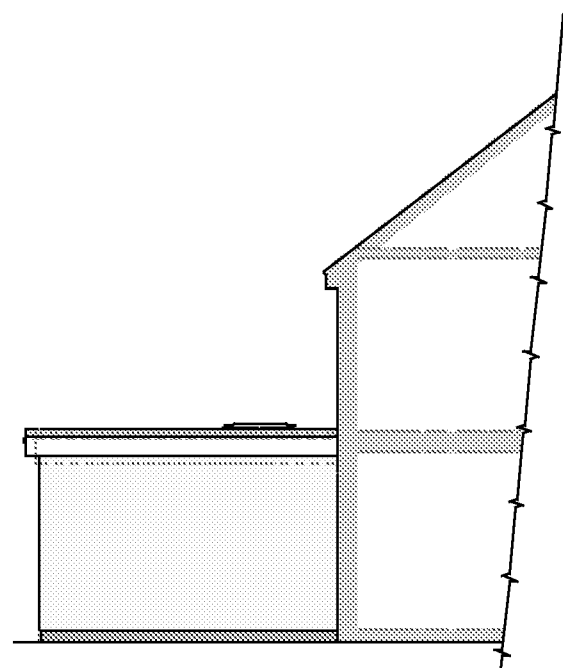 

West Elevation

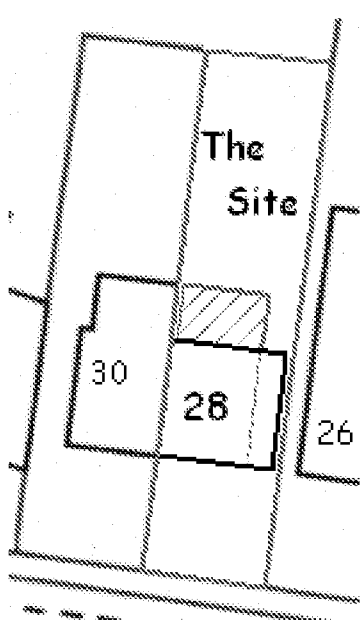

Proposed Block Plan 1:500

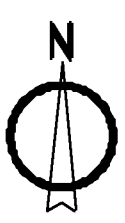


Planning Notes


Materials of new structure to match those of existing.

PROJECT Proposed single storey extension at rear of 28 Wendy Ridge, Rustington. BN16 3PJ	Scales 1:50, 1:100 1:500, 1:1250	Revisions	
	Date Sept 2018		
	Drawn srb	Drawing No 15/18/24	1
CLIENT	Mr G Adsett		

Existing Elevations

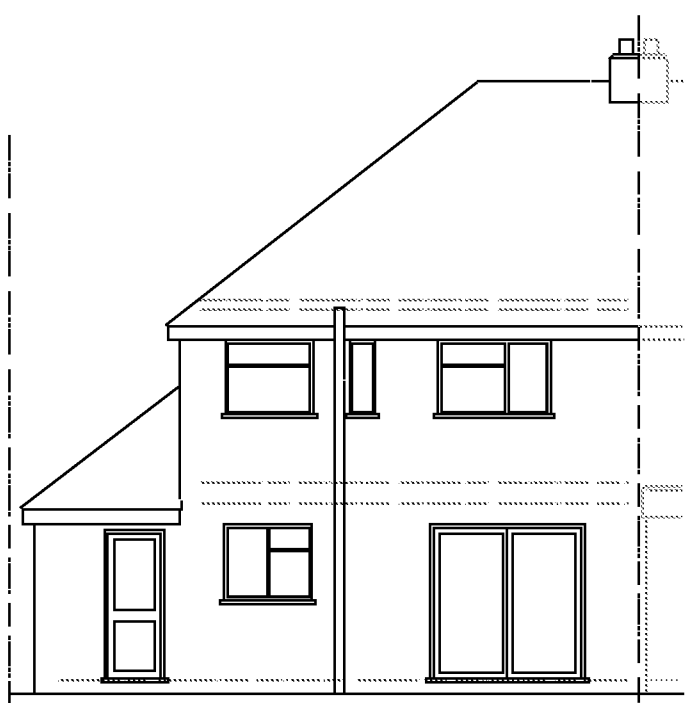


North Elevation

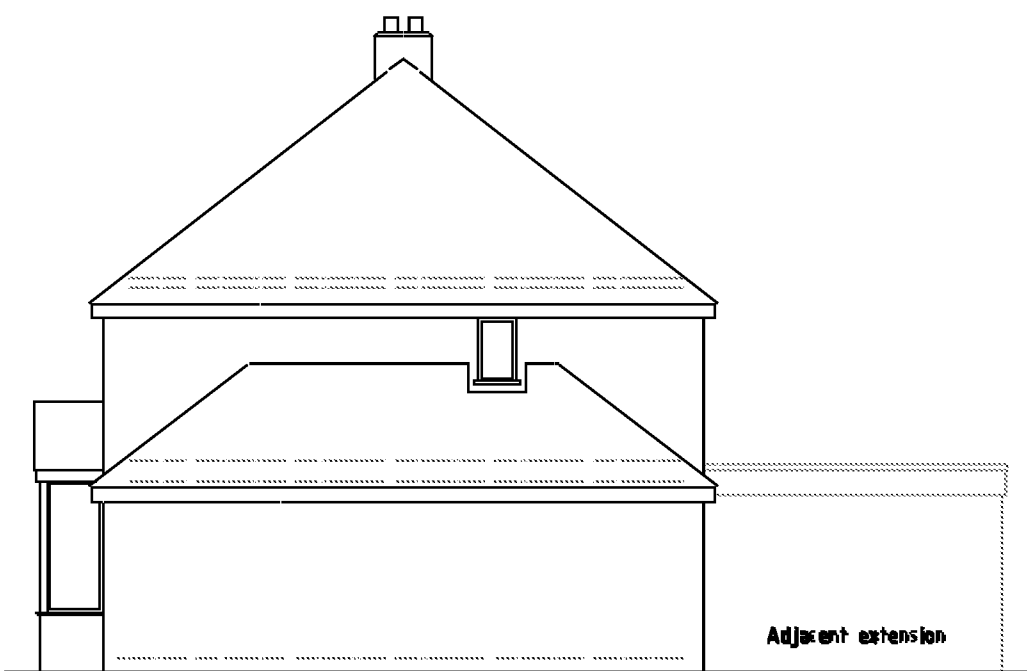


East Elevation

Scale 1 : 100

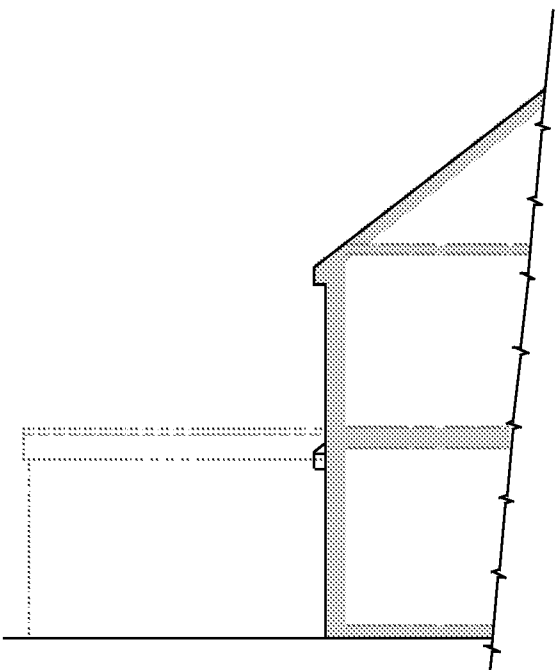


West Elevation

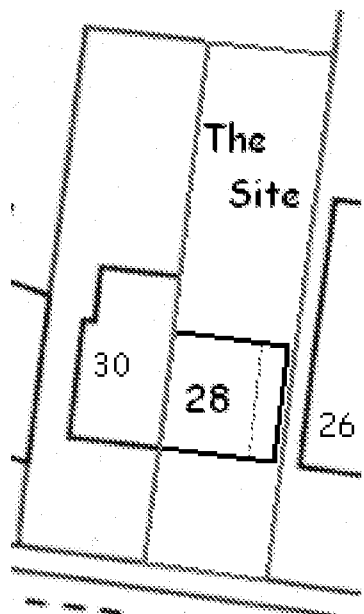

Existing
Block Plan 1:500



PROJECT Proposed single storey extension at rear of 28 Wendy Ridge, Rustington. BN16 3PJ	Scales 1:50, 1:100 1:500, 1:1250	Revisions	
	Date Sept 2018		
	Drawn srb	Drawing No 15/18/24	2
CLIENT Mr G Adsett			

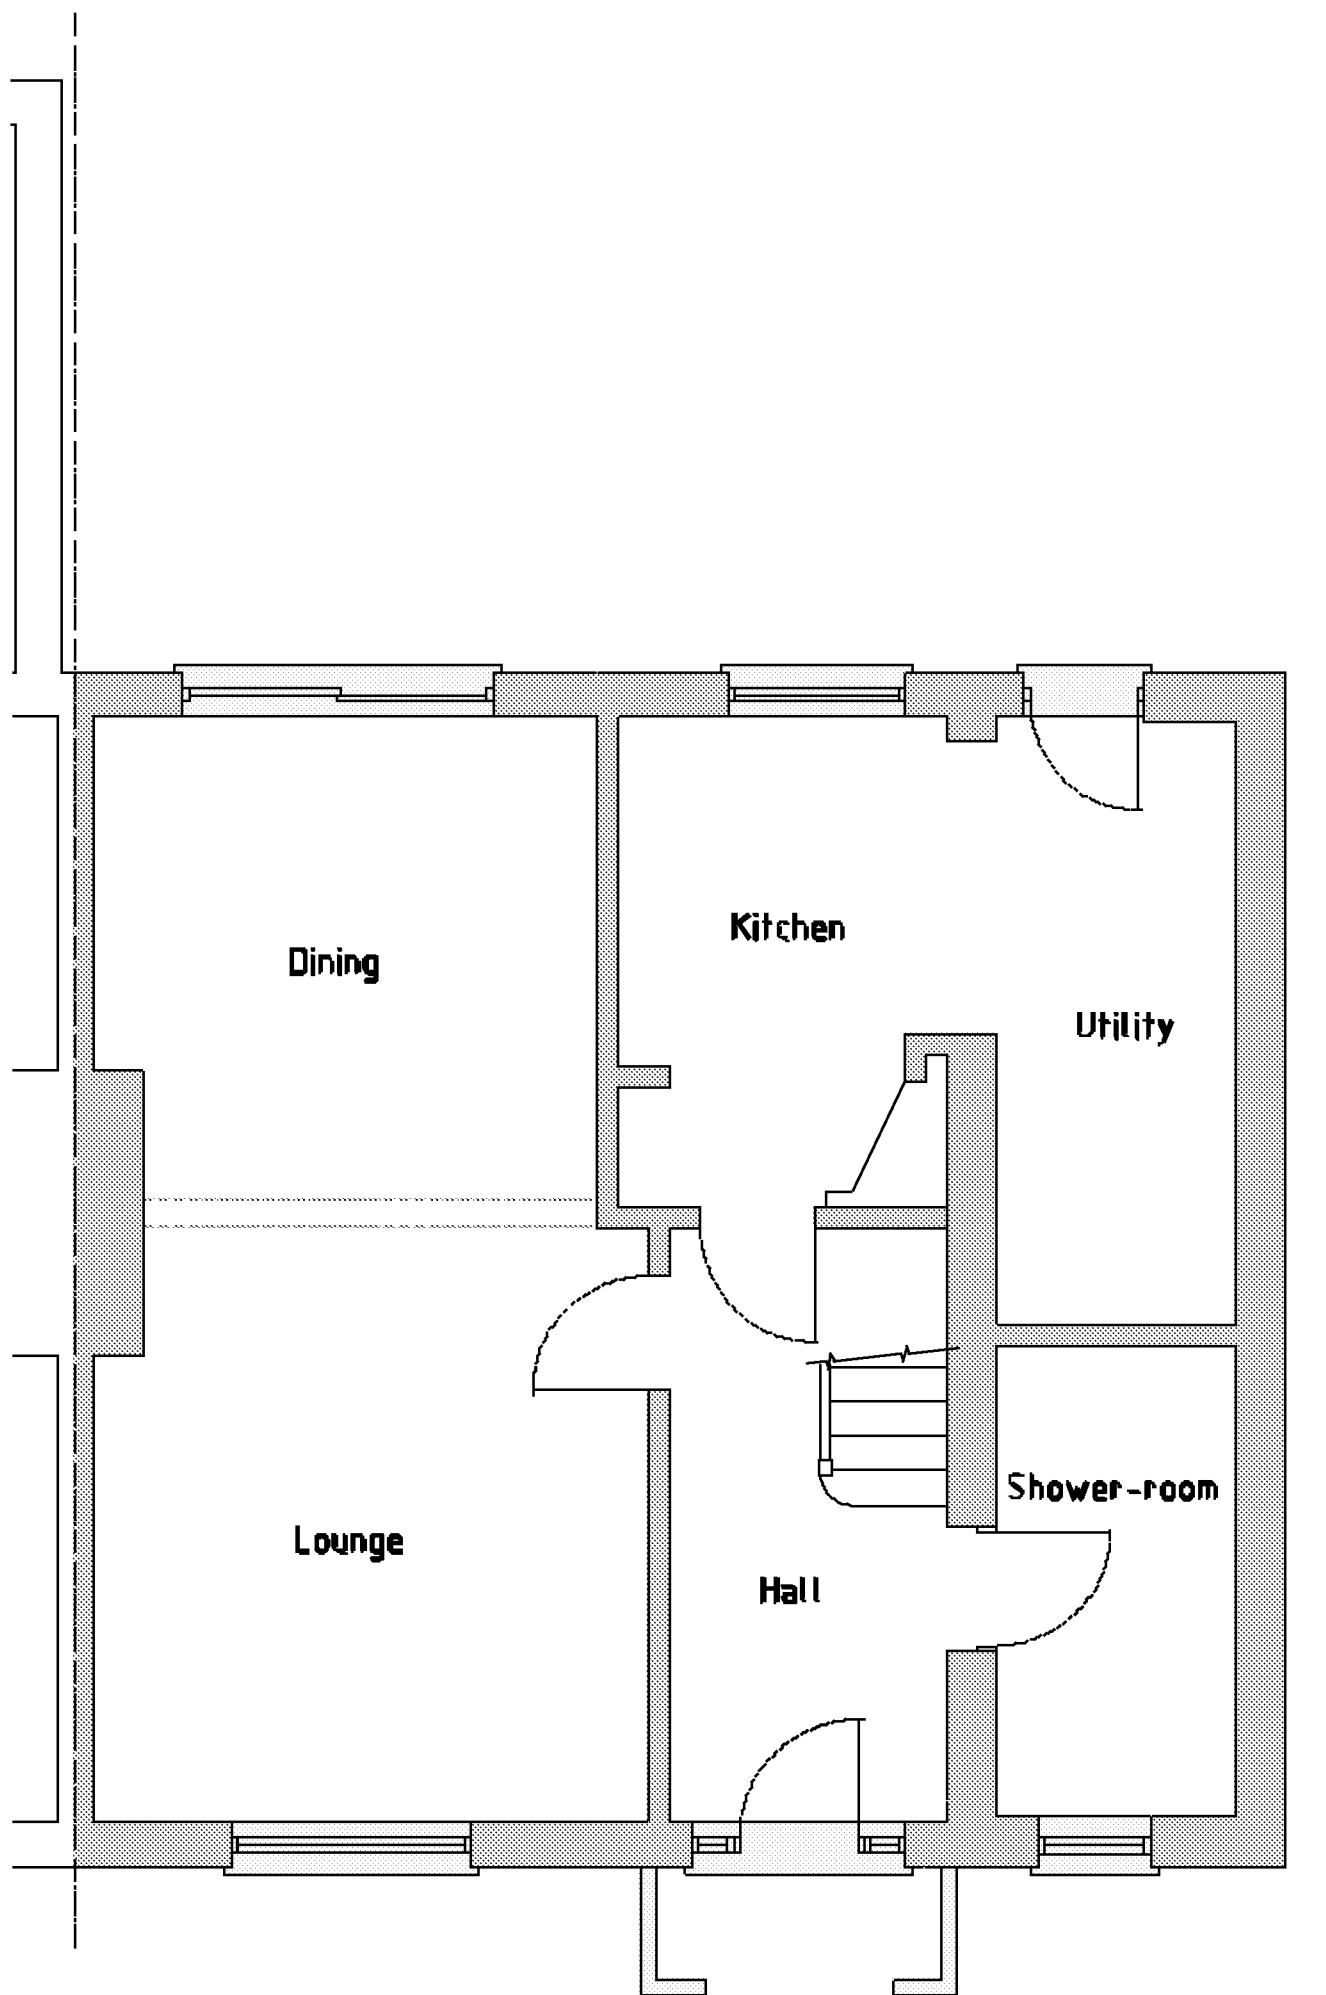

Existing Ground Floor



Scale 1 : 50

PROJECT
Proposed single storey extension
at rear of 28 Wendy Ridge,
Rustington. BN16 3PJ

CLIENT Mr G Adsett

Scales
1:50, 1:100
1:500, 1:1250


Date
Sept 2018

Drawn
srb


Revisions

Drawing No 15/18/24

3

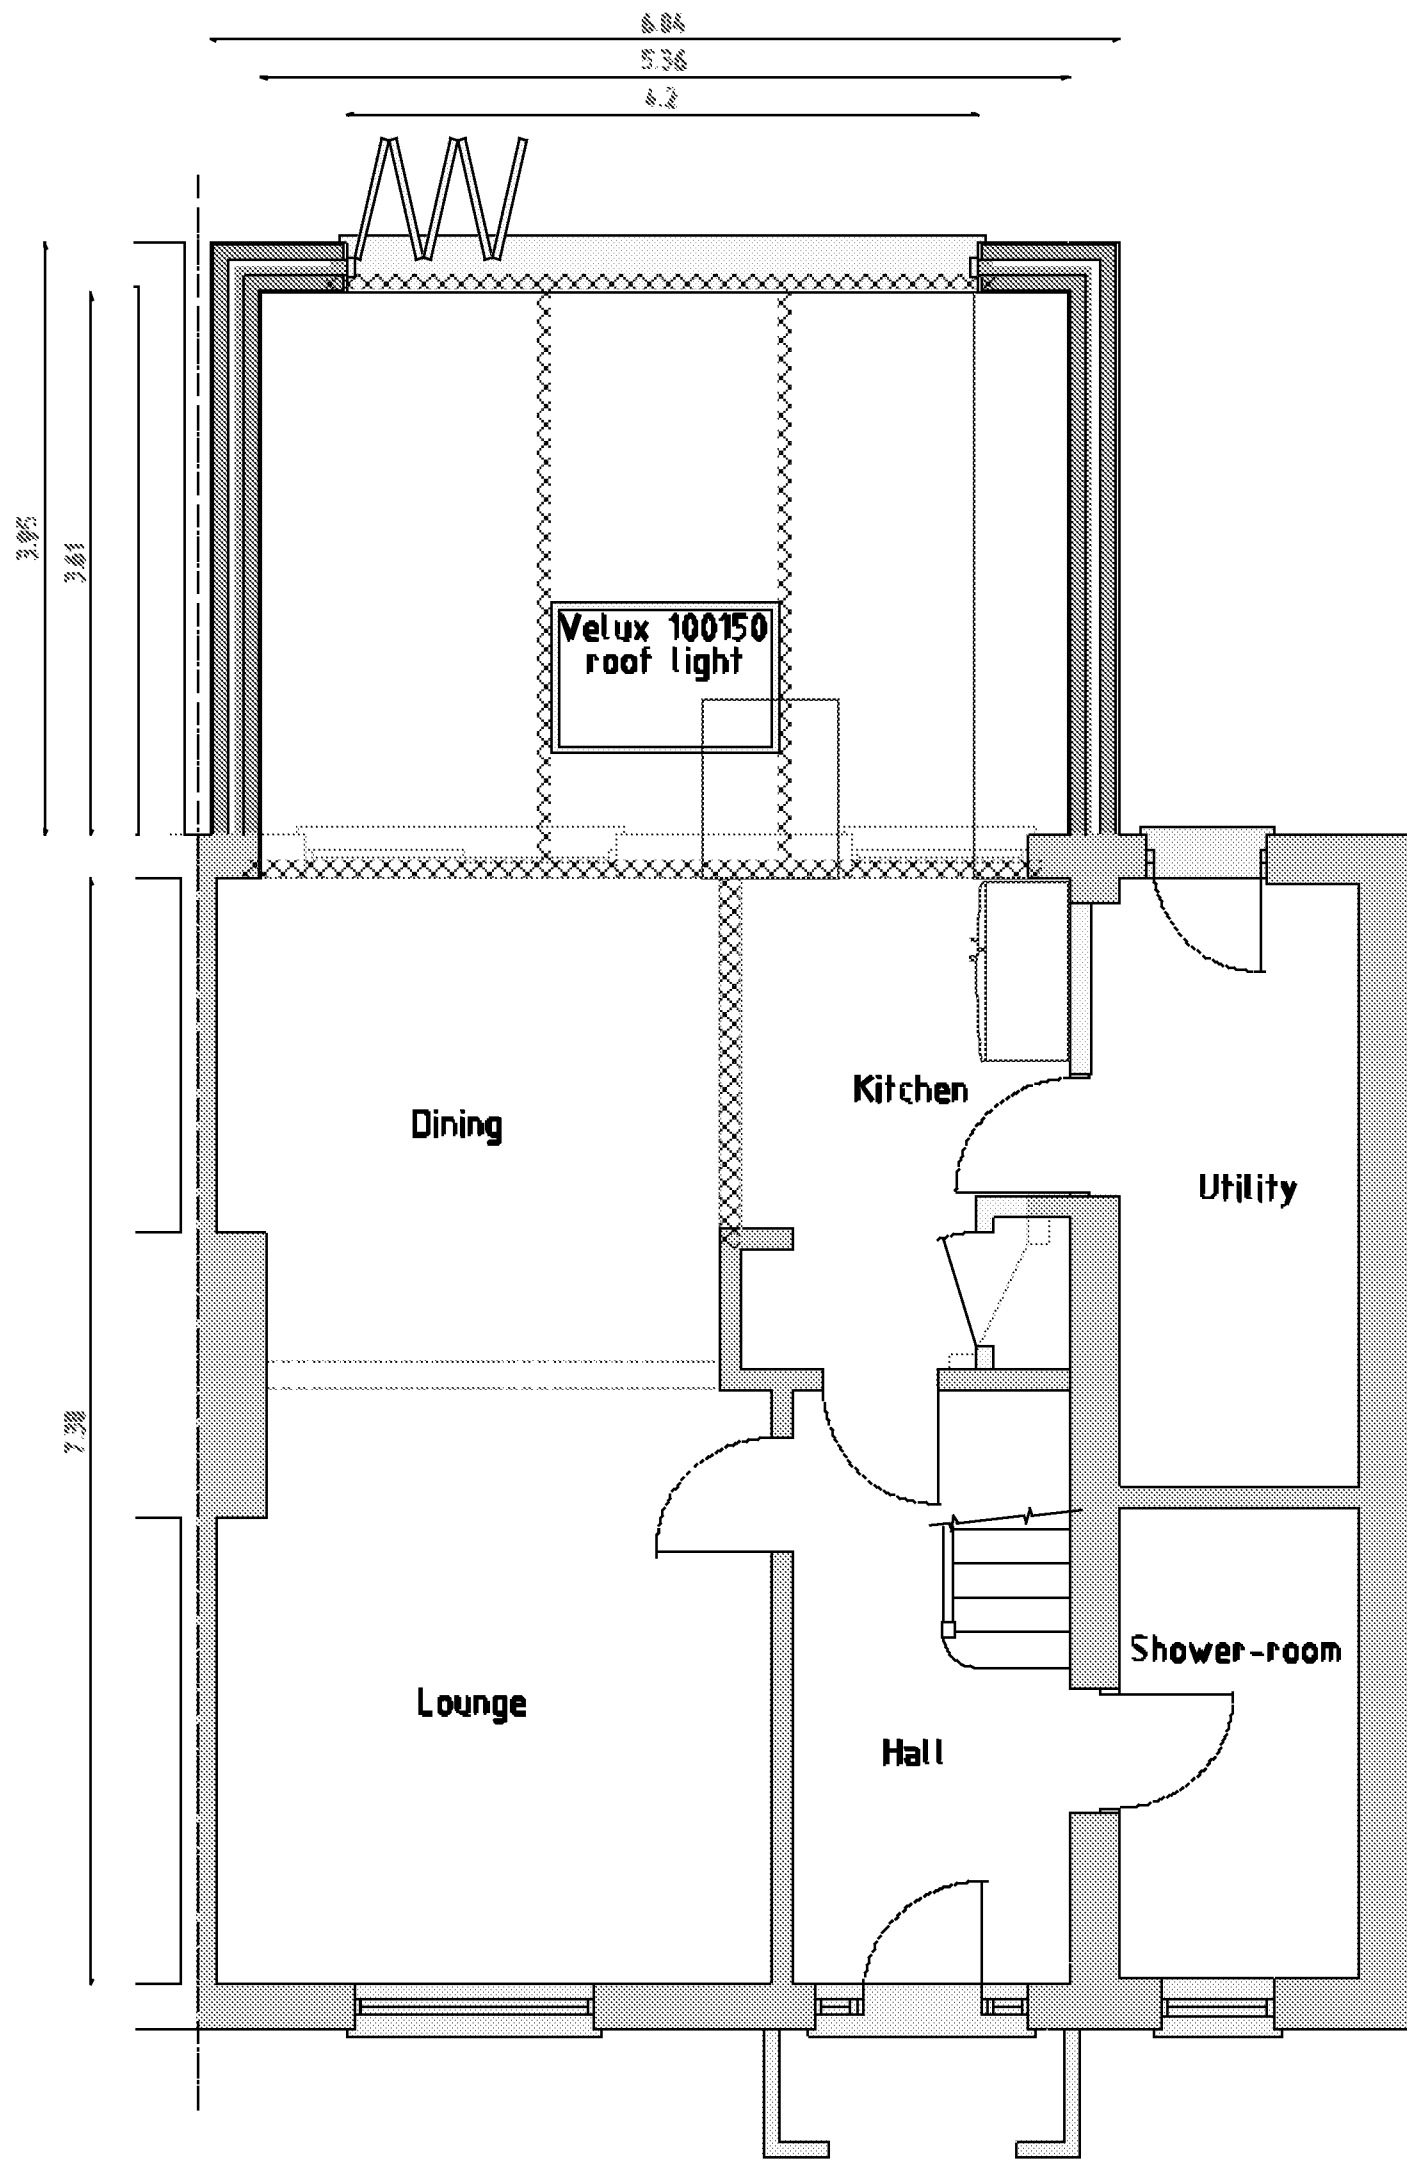

Proposed Ground Floor

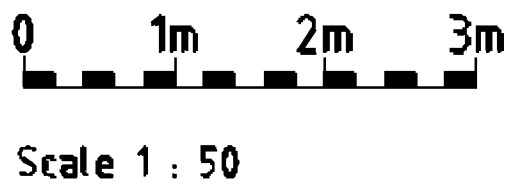

PROJECT Proposed single storey extension at rear of 28 Wendy Ridge, Rustington. BN16 3PJ	Scales 1:50, 1:100 1:500, 1:1250	Revisions	
	Date Sept 2018		
	Drawn srb	Drawing No 15/18/24	4
CLIENT Mr G Adsett			