


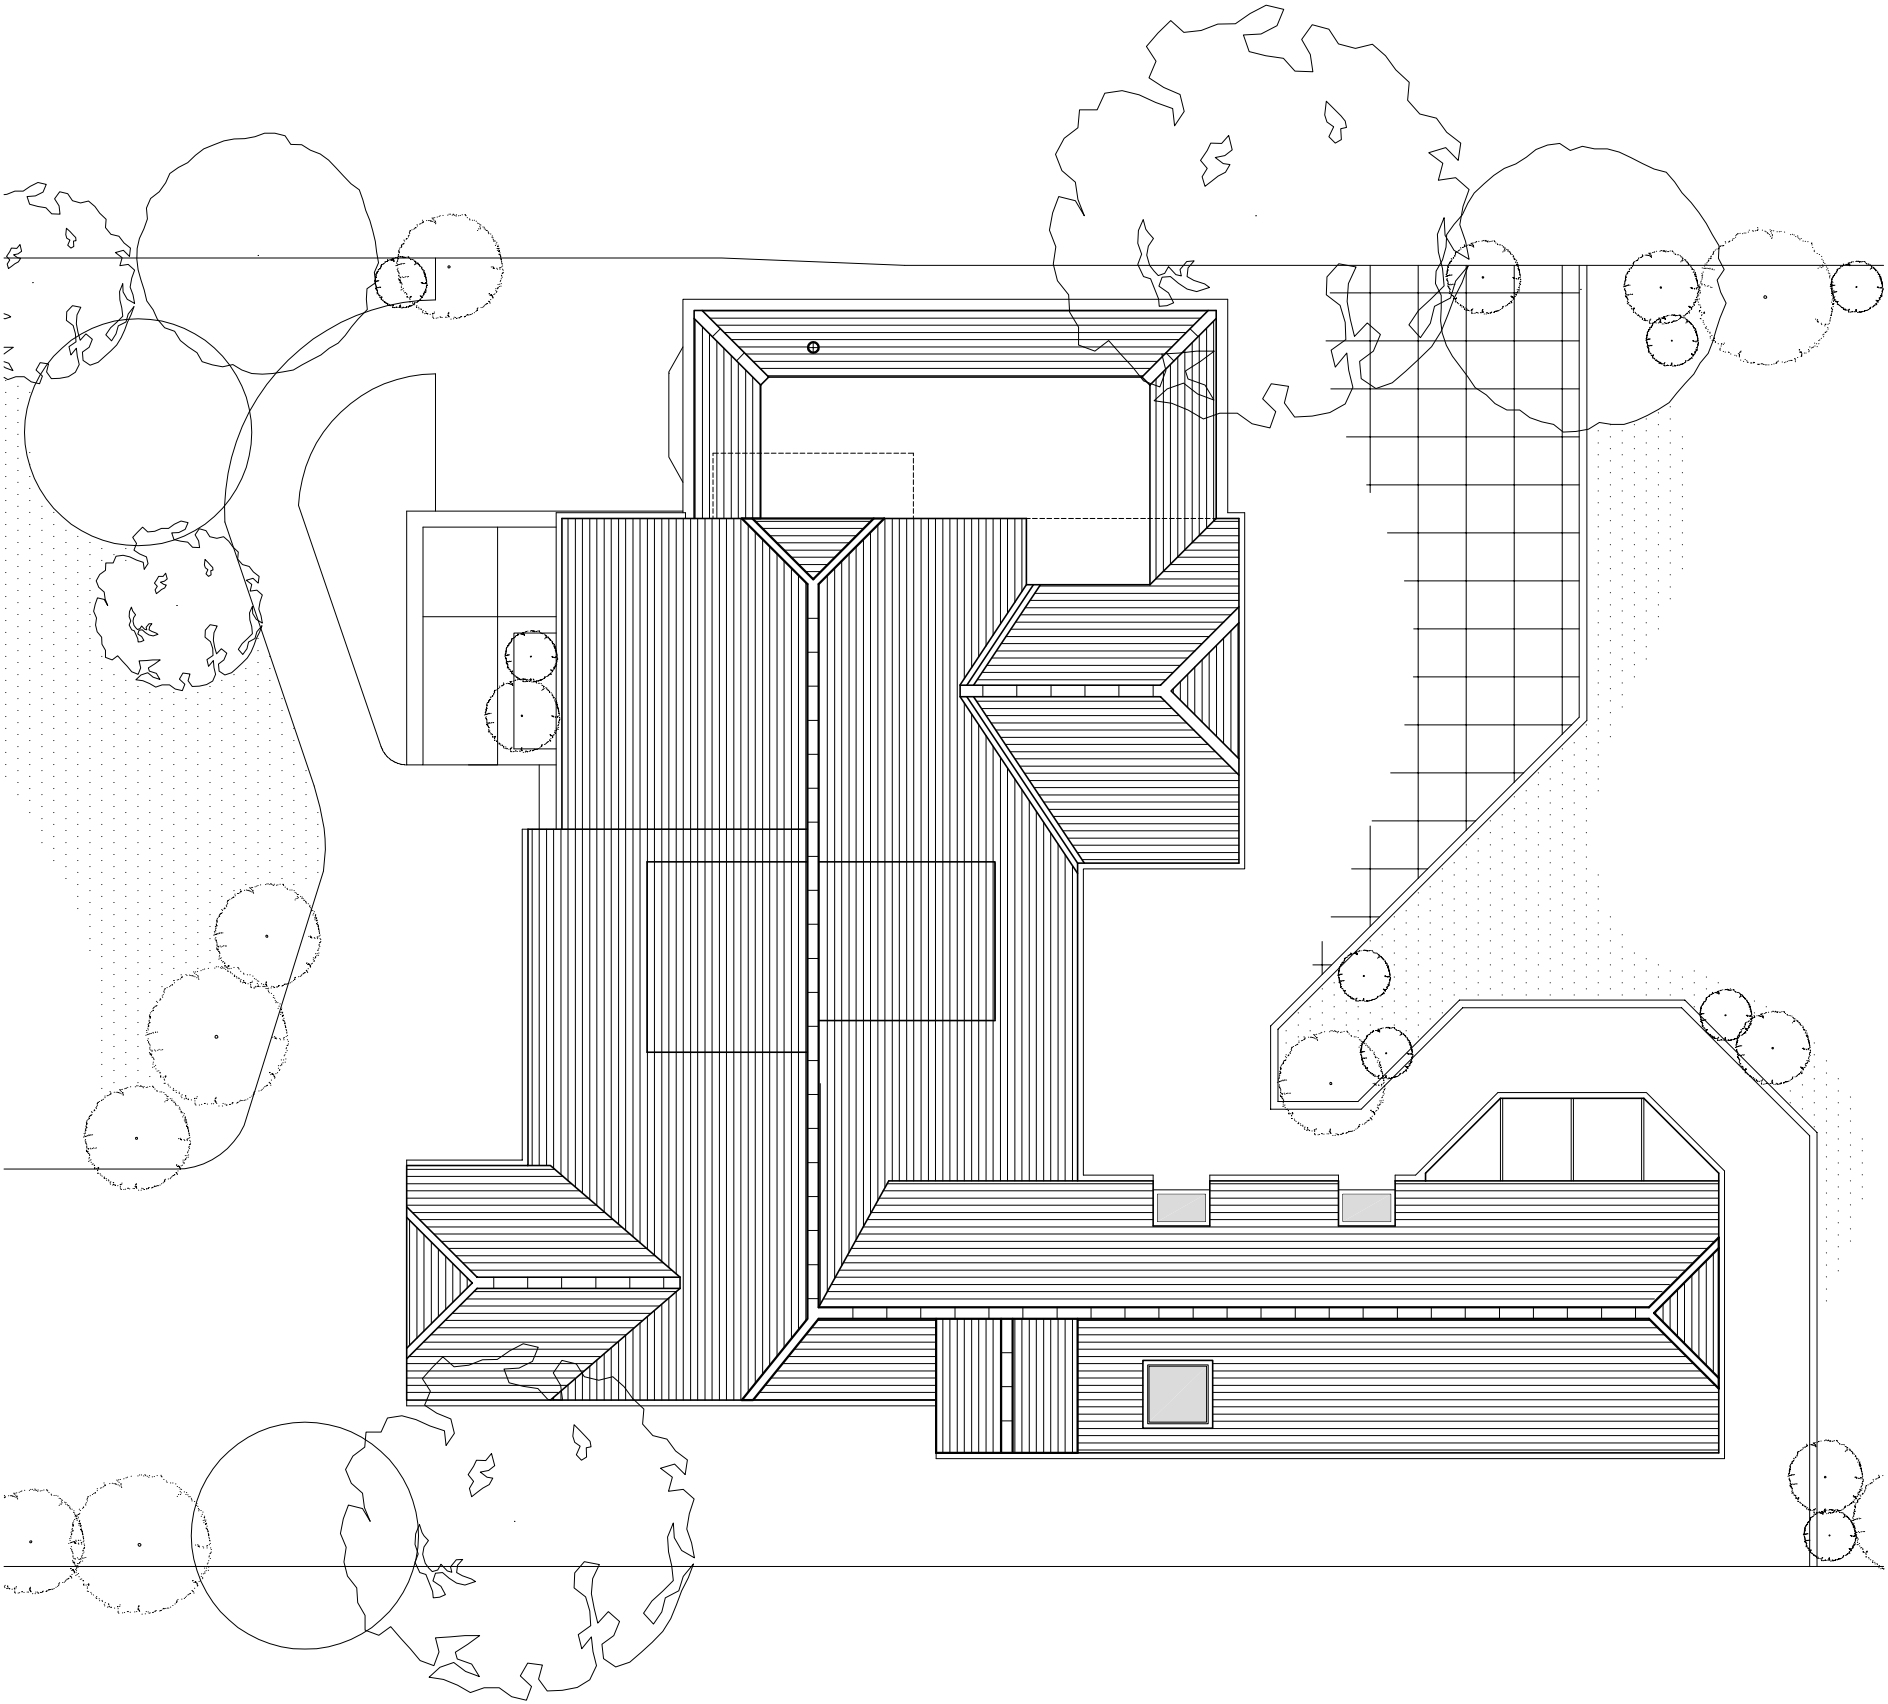

1 Existing
Roof Plan
1:100

0 0.5 1.0 2.0 3.0 4.0 5.0 10.0
Scale in metres

Date: 18/10/2018
Notes: Issued for planning
Drawn: RG
Checked: CS

Project:
Sea Avenue
84 Sea Avenue, Buxton, West Sussex, BN16 2SL
Roger Bruns & Eric Hutchinson

Drawing number:
2089(20)102 /
Existing
Roof Plan
1:100@A3

Drawn by: RG
Checked by: CS
Issued for:
APPROVAL

CDMS
ARCHITECTS
1st Floor | Monpellier House | 99 Monpellier Road | Brighton | BN1 3BE
01273 220407 | email@cdmsarchitects.com | www.cdmsarchitects.com