



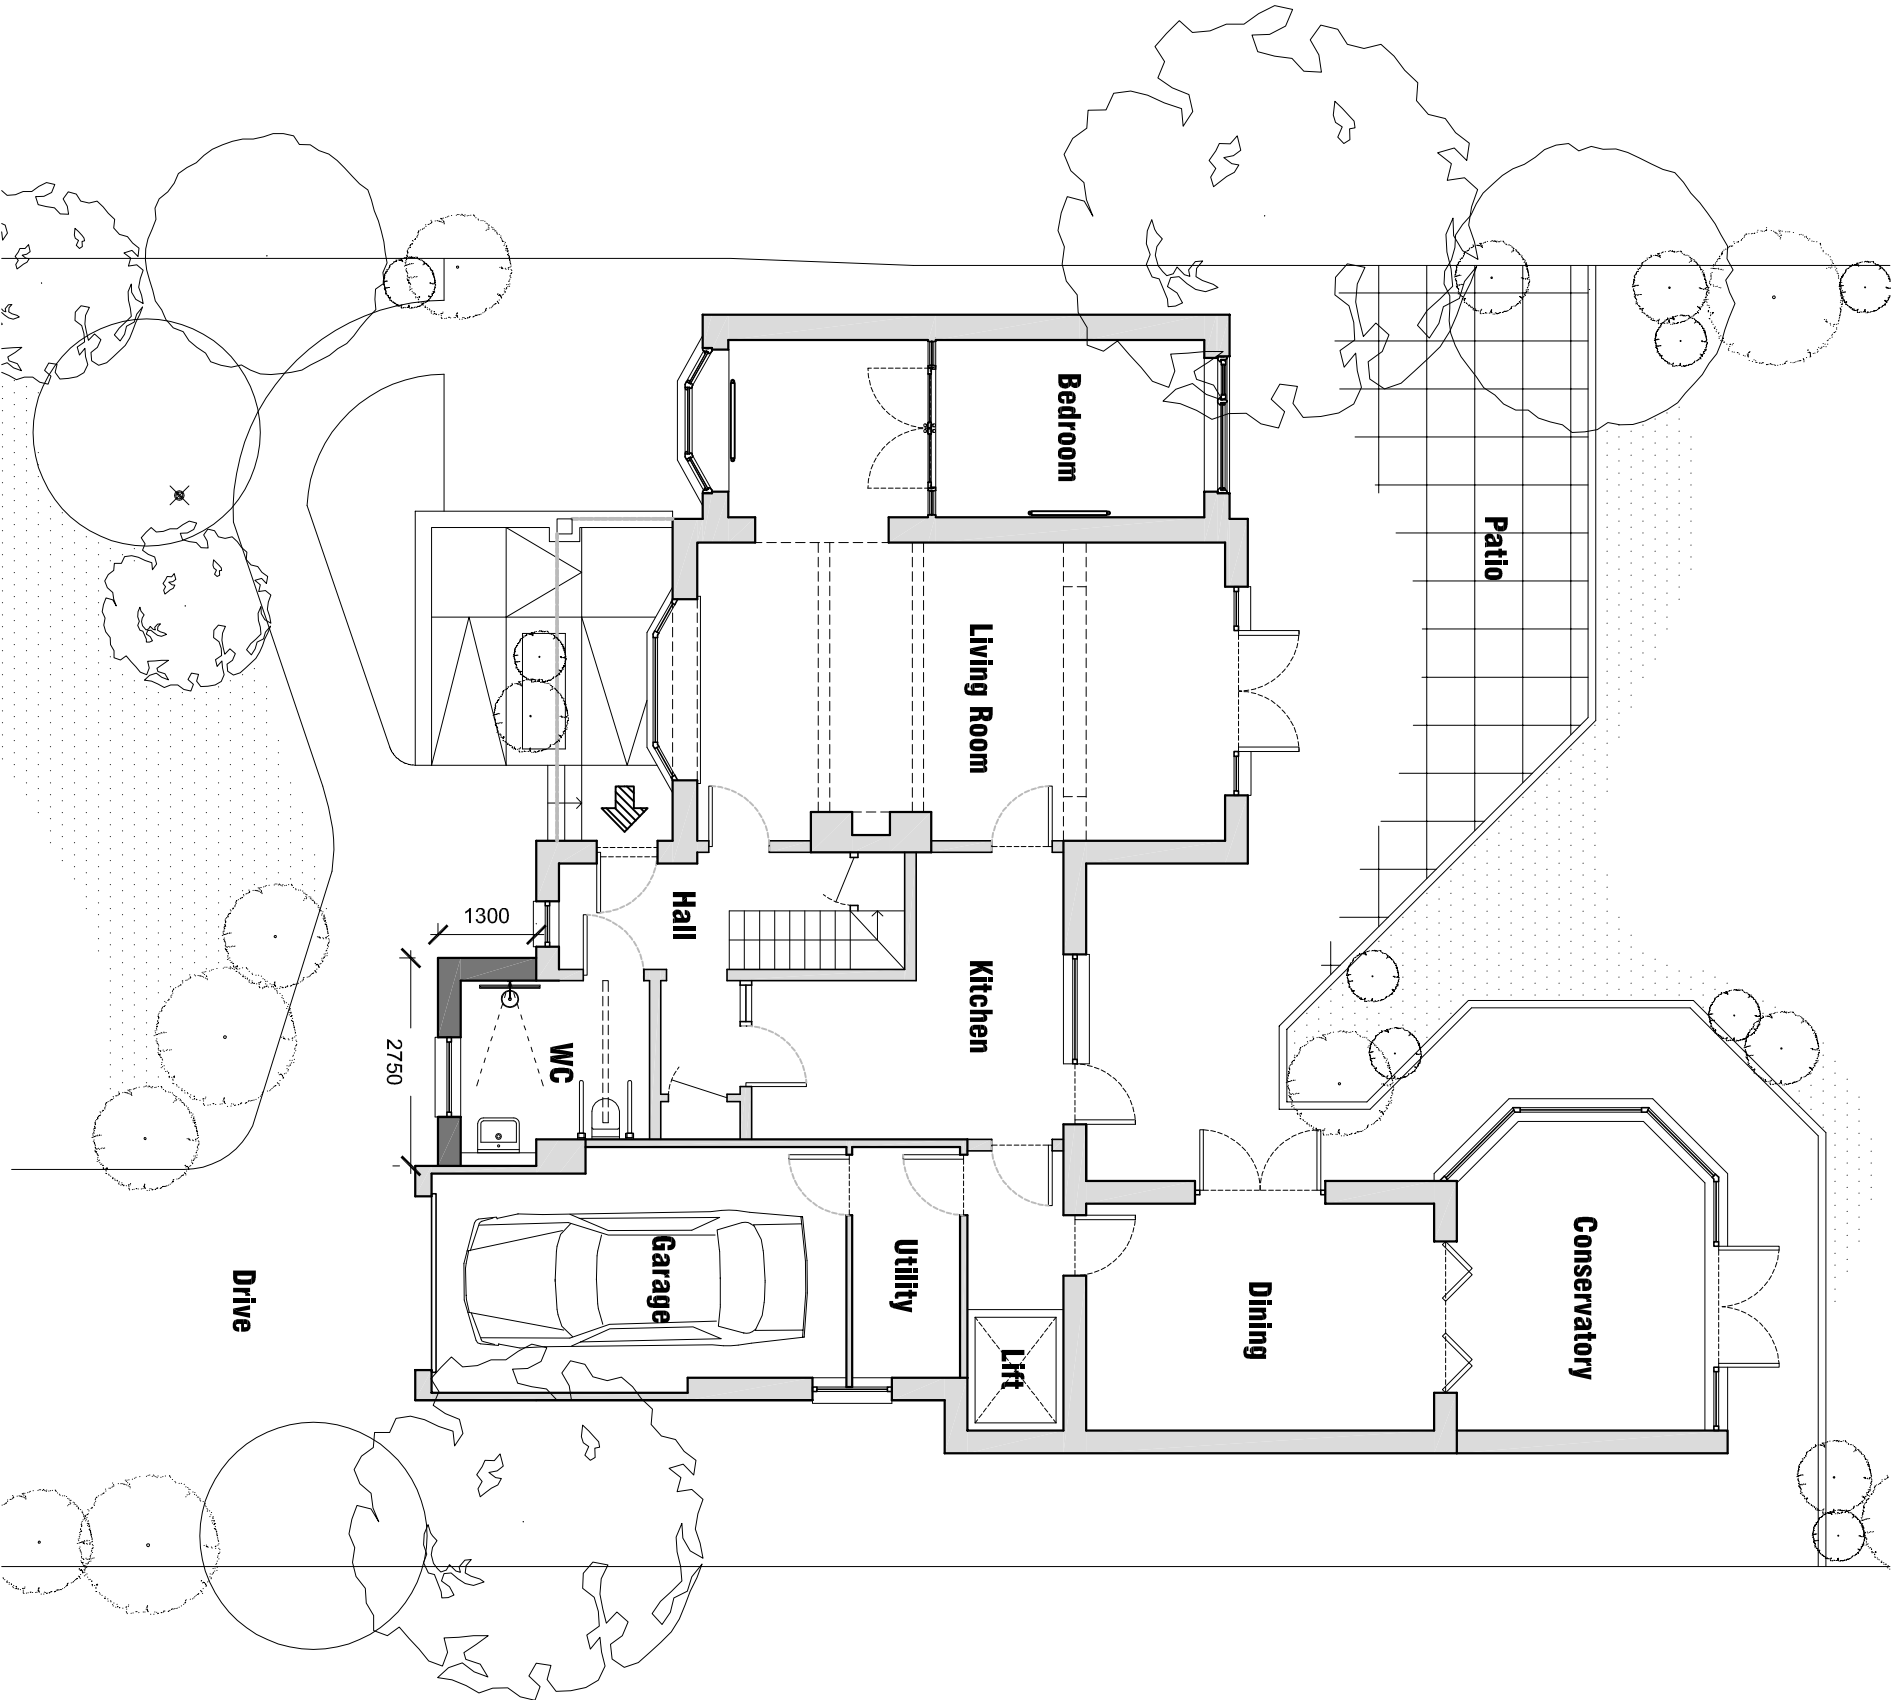

Proposed

1
Ground Floor Plan

1:100

 

Project:
Sea Avenue
84 Sea Avenue, Buxton, West Sussex, BN16 2QL
Roger Bruns & Eric Hutchinson

Drawing number:
2089(21)100 /
Proposed
Ground Floor Plan
1:100@A3

Drawn by: RG
Checked by: CS
Issued for:
APPROVAL

rev:

Date: 18/10/2018
Notes: Issued for planning
Drawn: RG
Checked: CS

CDMS
ARCHITECTS
1st Floor | Monpellier House | 99 Monpellier Road | Brighton | BN1 3BE
01273 220407 | email@cdmsarchitects.com | www.cdmsarchitects.com