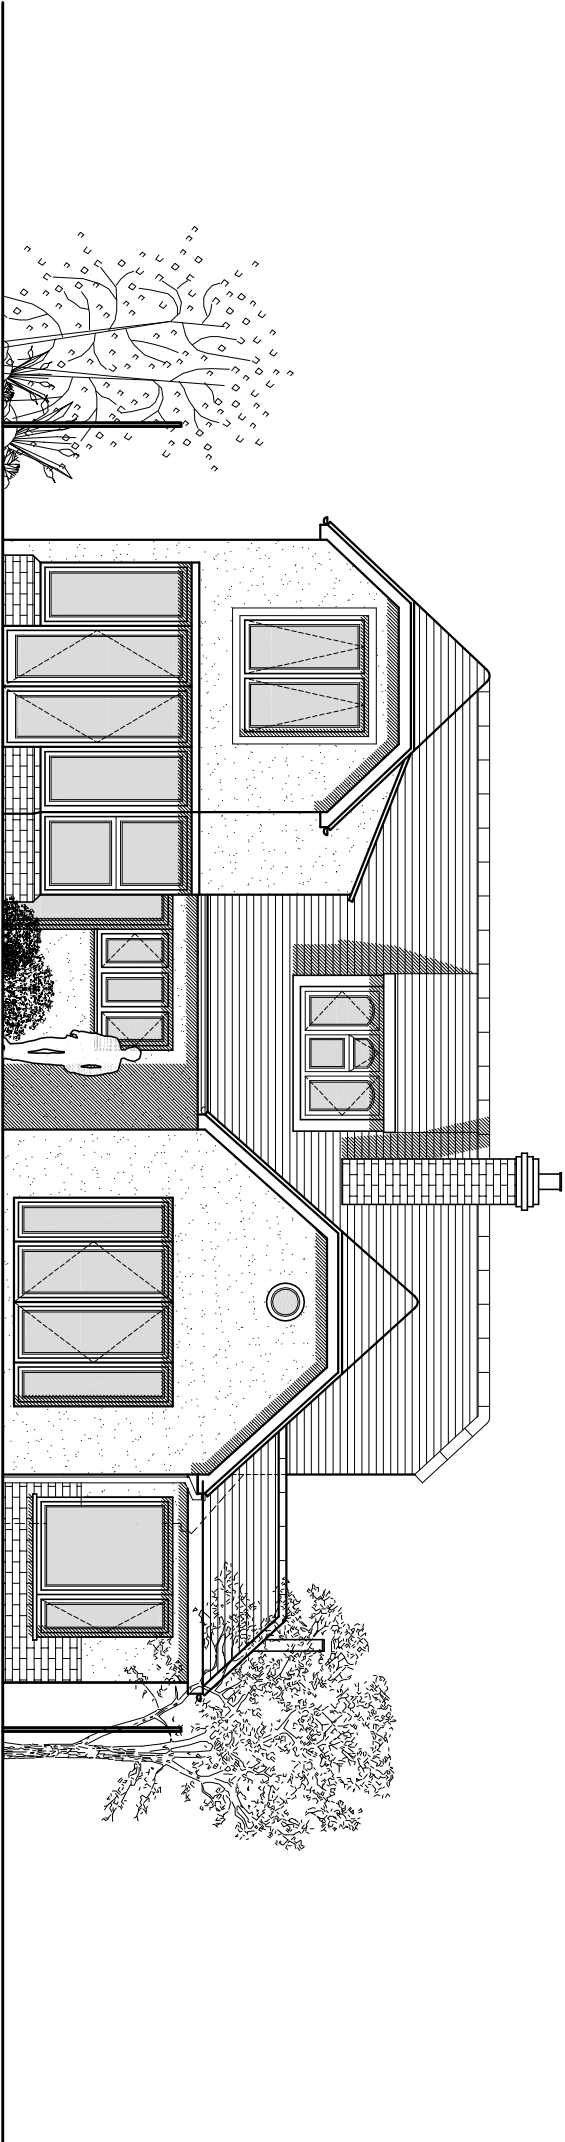
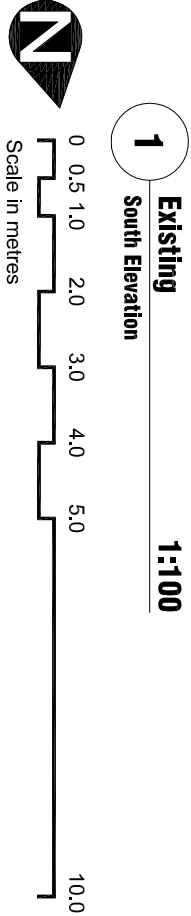
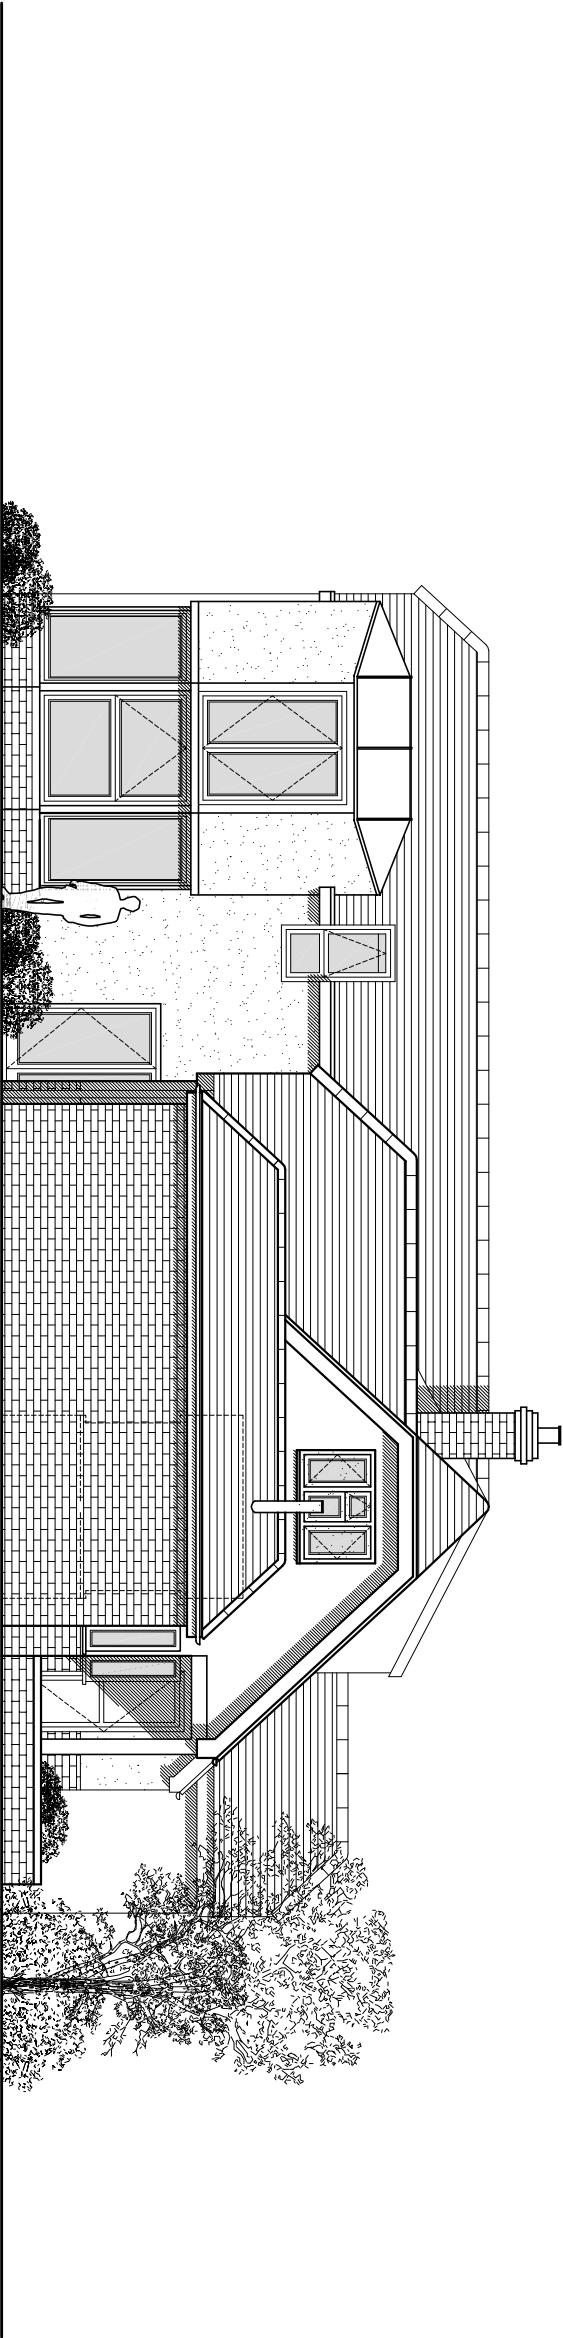


/ 18/10/2018 Issued for planning

Date: 18/10/2018 Notes: RG CS

Drawn: RG

Checked by: CS

Issued by: CS

Project:

Sea Avenue

84 Sea Avenue, Buxton, West Sussex, BN16 2UL

Roger Bruns & Eric Hutchinson

Drawing number:

2089(30)100 /

rev:

Existing

South and West Elevations

1:100@A3

Drawn by: RG

Checked by: CS

Issued by:

APPROVAL

CDMS ARCHITECTS

1st Floor | Monpellier House | 99 Monpellier Road | Brighton | BN1 3BE
01273 220407 email@cdmsarchitects.com www.cdmsarchitects.com