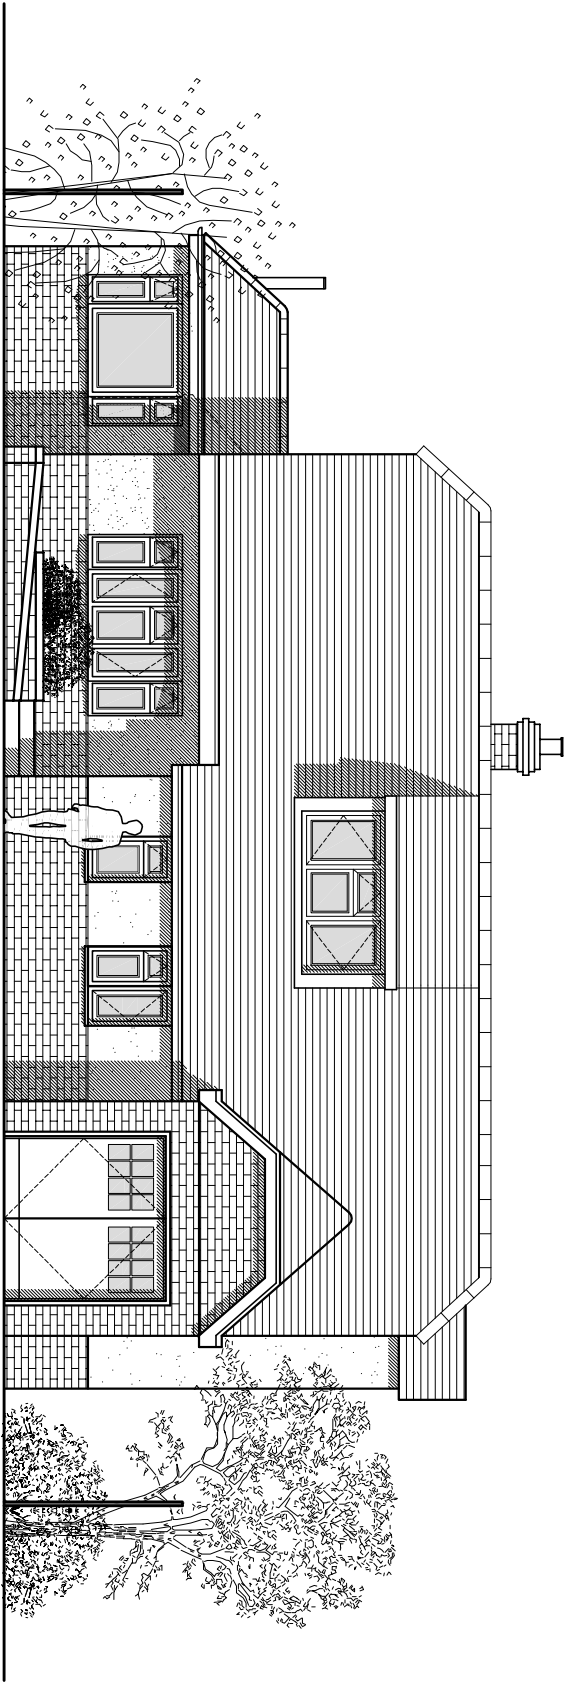
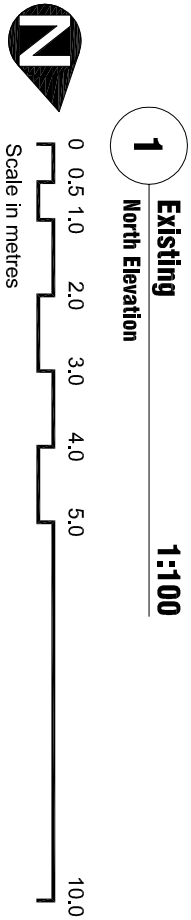
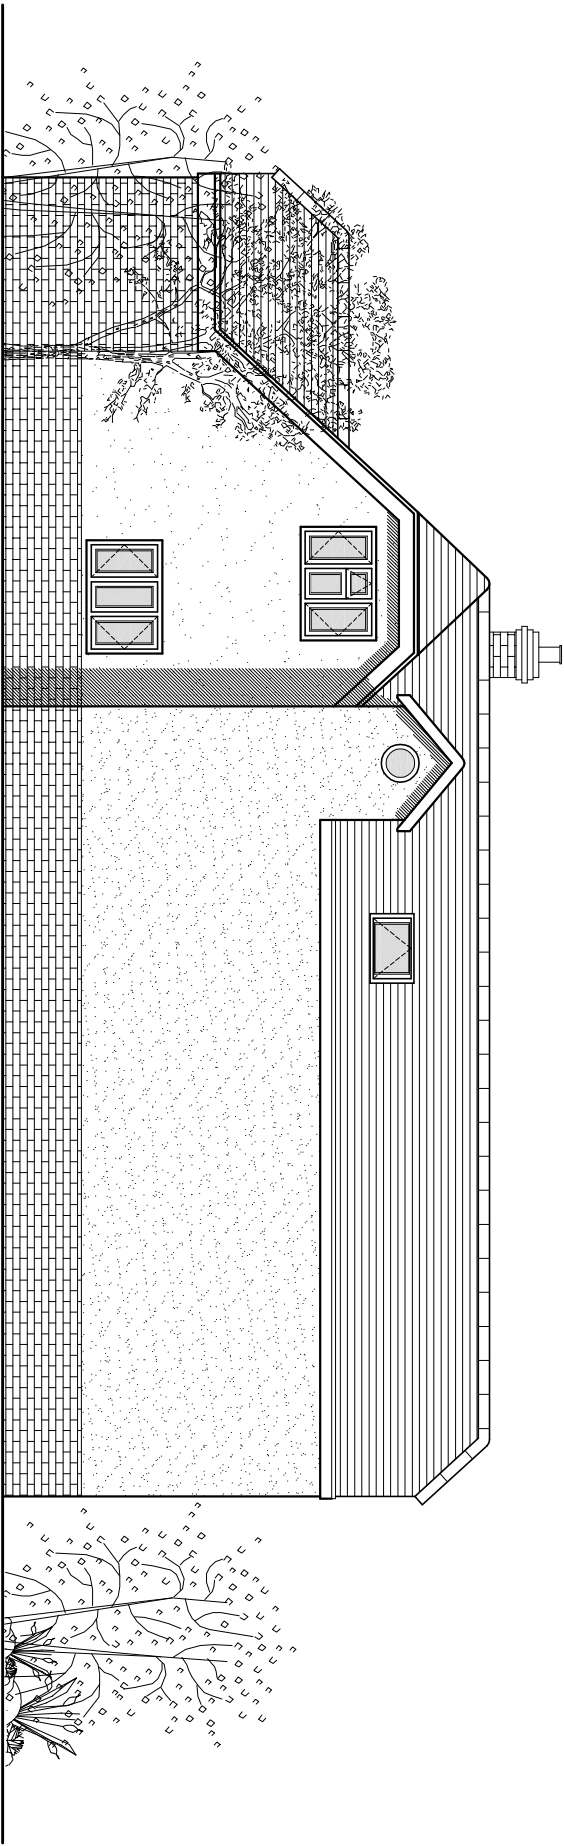


APPROVAL

Drawn by: RG
Checked by: CS
Issued for:
1:100@A3

Existing
North and East Elevations

2089(20)101 /

drawing number: rev:

Project:

Sea Avenue

84 Sea Avenue, Rustington, West Sussex, BN16 2QL

Roger Bruns & Eric Hutchinson

Date: 18/10/2018 Issued for planning: RG CS

Drawn by: RG Checked by: CS

Issued for: 1:100@A3

Drawn by: RG Checked by: CS