


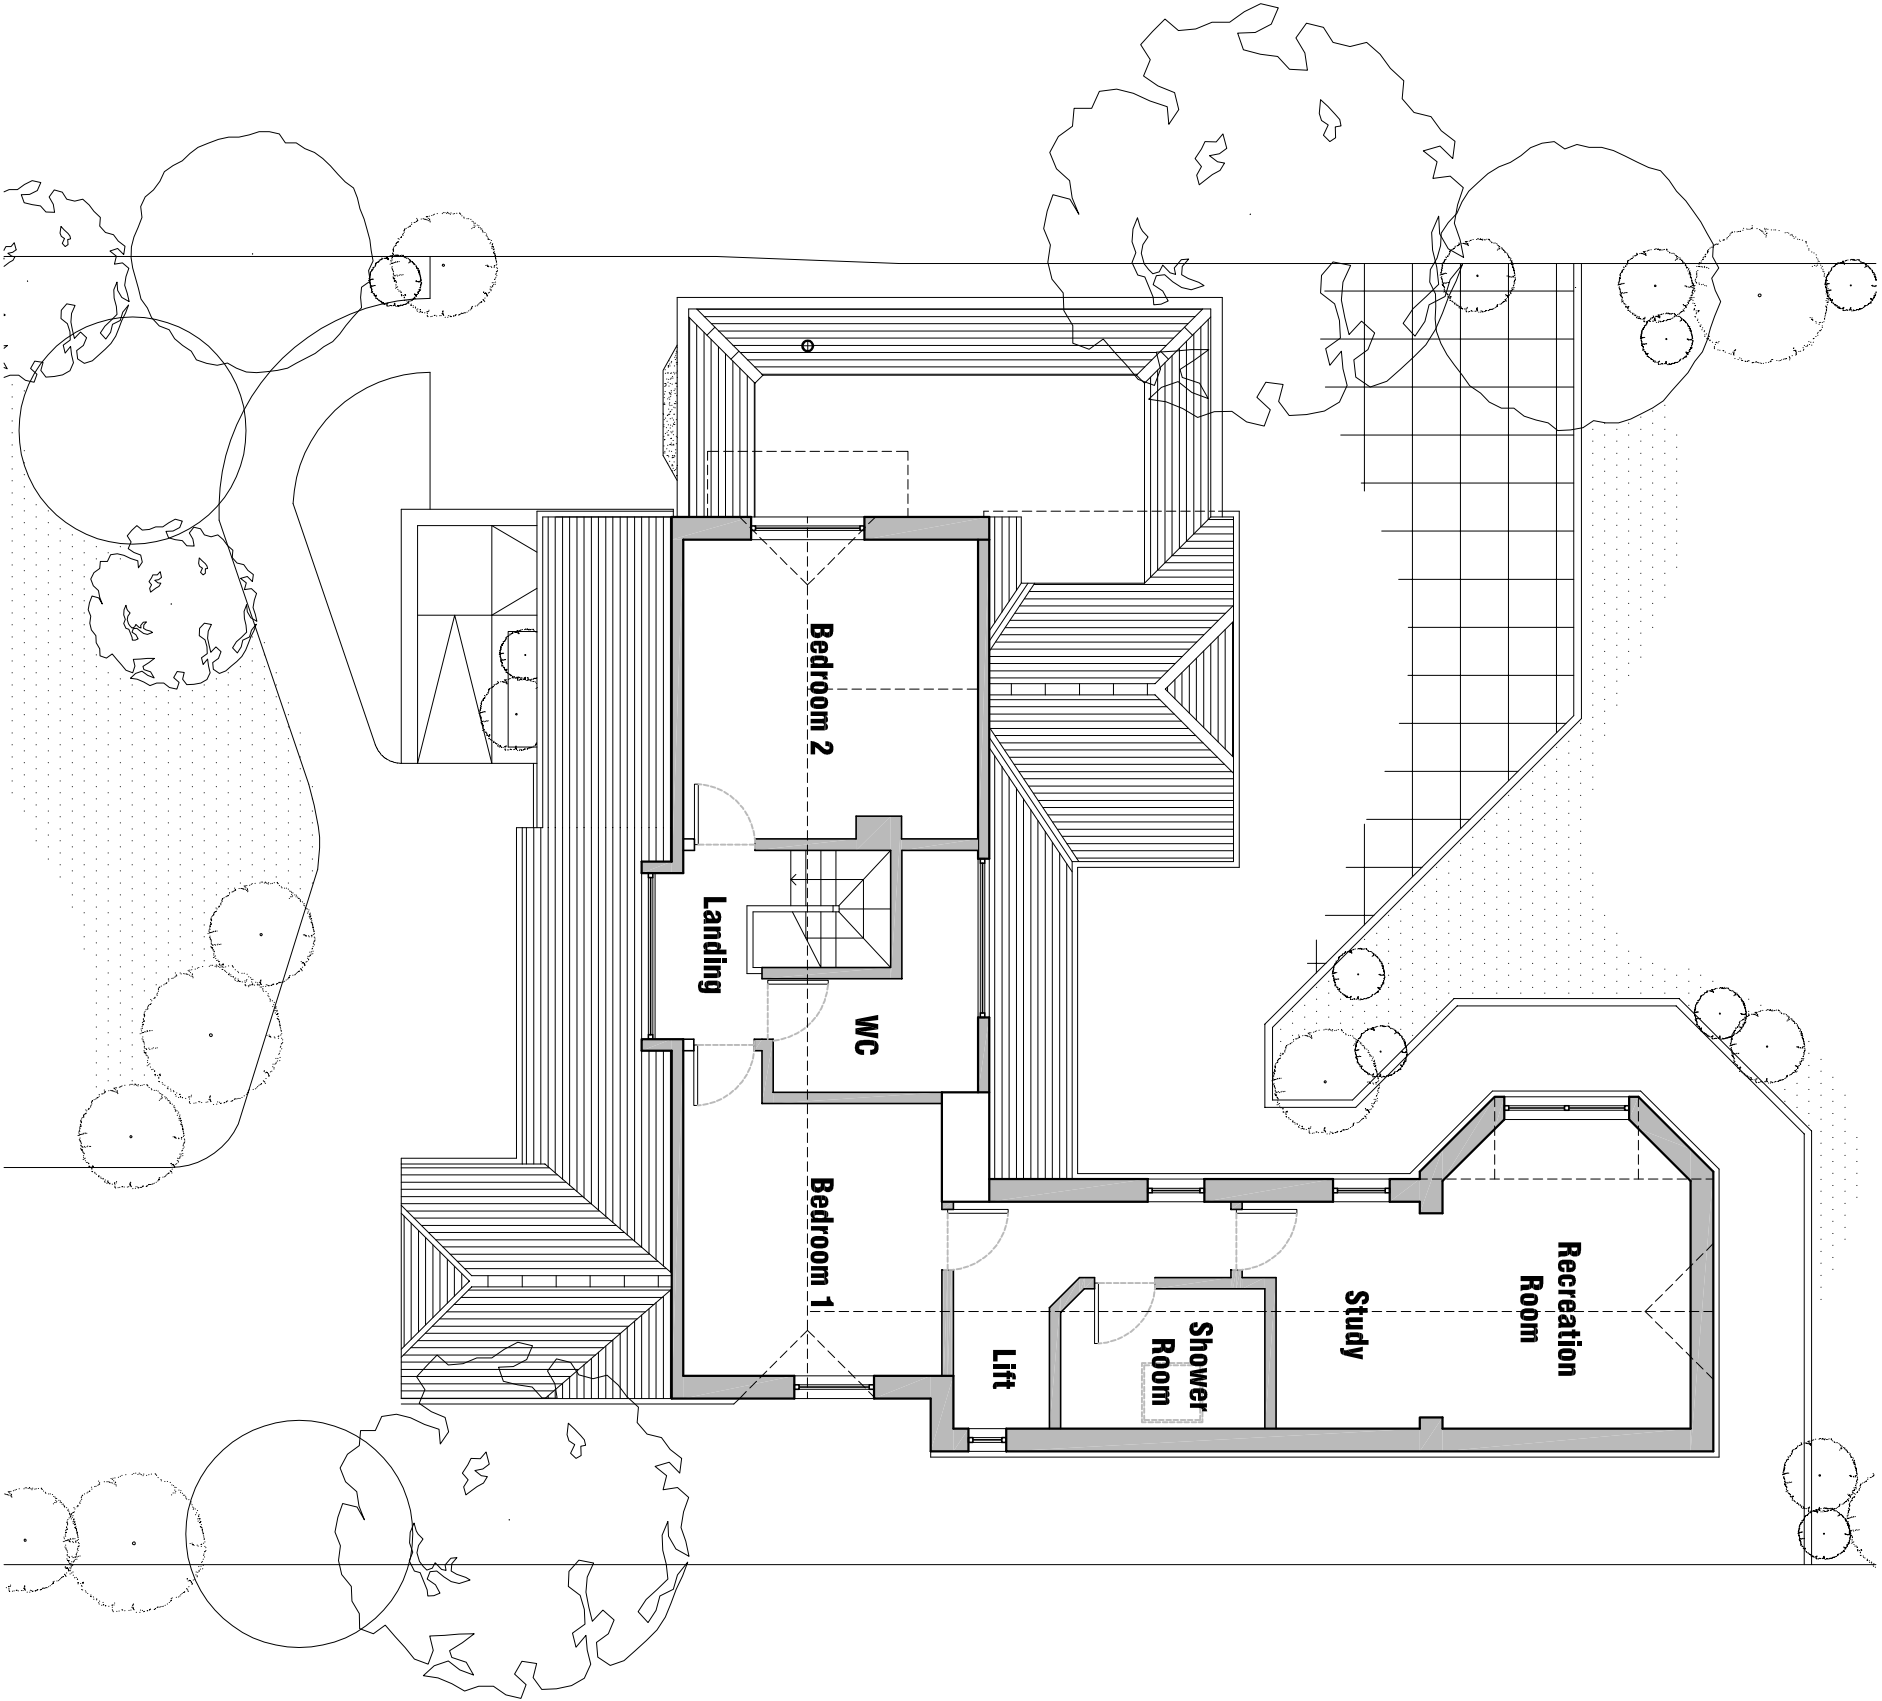

0 0.5 1.0 2.0 3.0 4.0 5.0 10.0
Scale in metres

1 Existing
First Floor Plan
1:100

Do Not Scale. All dimensions and coordinates are to be obtained from the plan by measuring straight or curved lines as shown. The plan is not to be used for any other purpose without the written consent of the architect. All dimensions and coordinates are to be obtained from the plan by measuring straight or curved lines as shown. The plan is not to be used for any other purpose without the written consent of the architect.

APPROVAL

Drawn by: RG
Checked by: CS
Issued for:

Existing
First Floor Plan
1:100@A3

2089(20)101 /

rev:

Project:
Sea Avenue
84 Sea Avenue, Buxton, West Sussex, BN16 2SL
Roger Bress & Eric Hutchinson

Date: 18/10/2018
Notes: Issued for planning
Drawn: RG
Checked: CS

CDMS
ARCHITECTS
1st Floor, Monpellier House, 19 Monpellier Road, Brighton, BN1 3BE
01273 220407 email@cdmsarchitects.com www.cdmsarchitects.com