


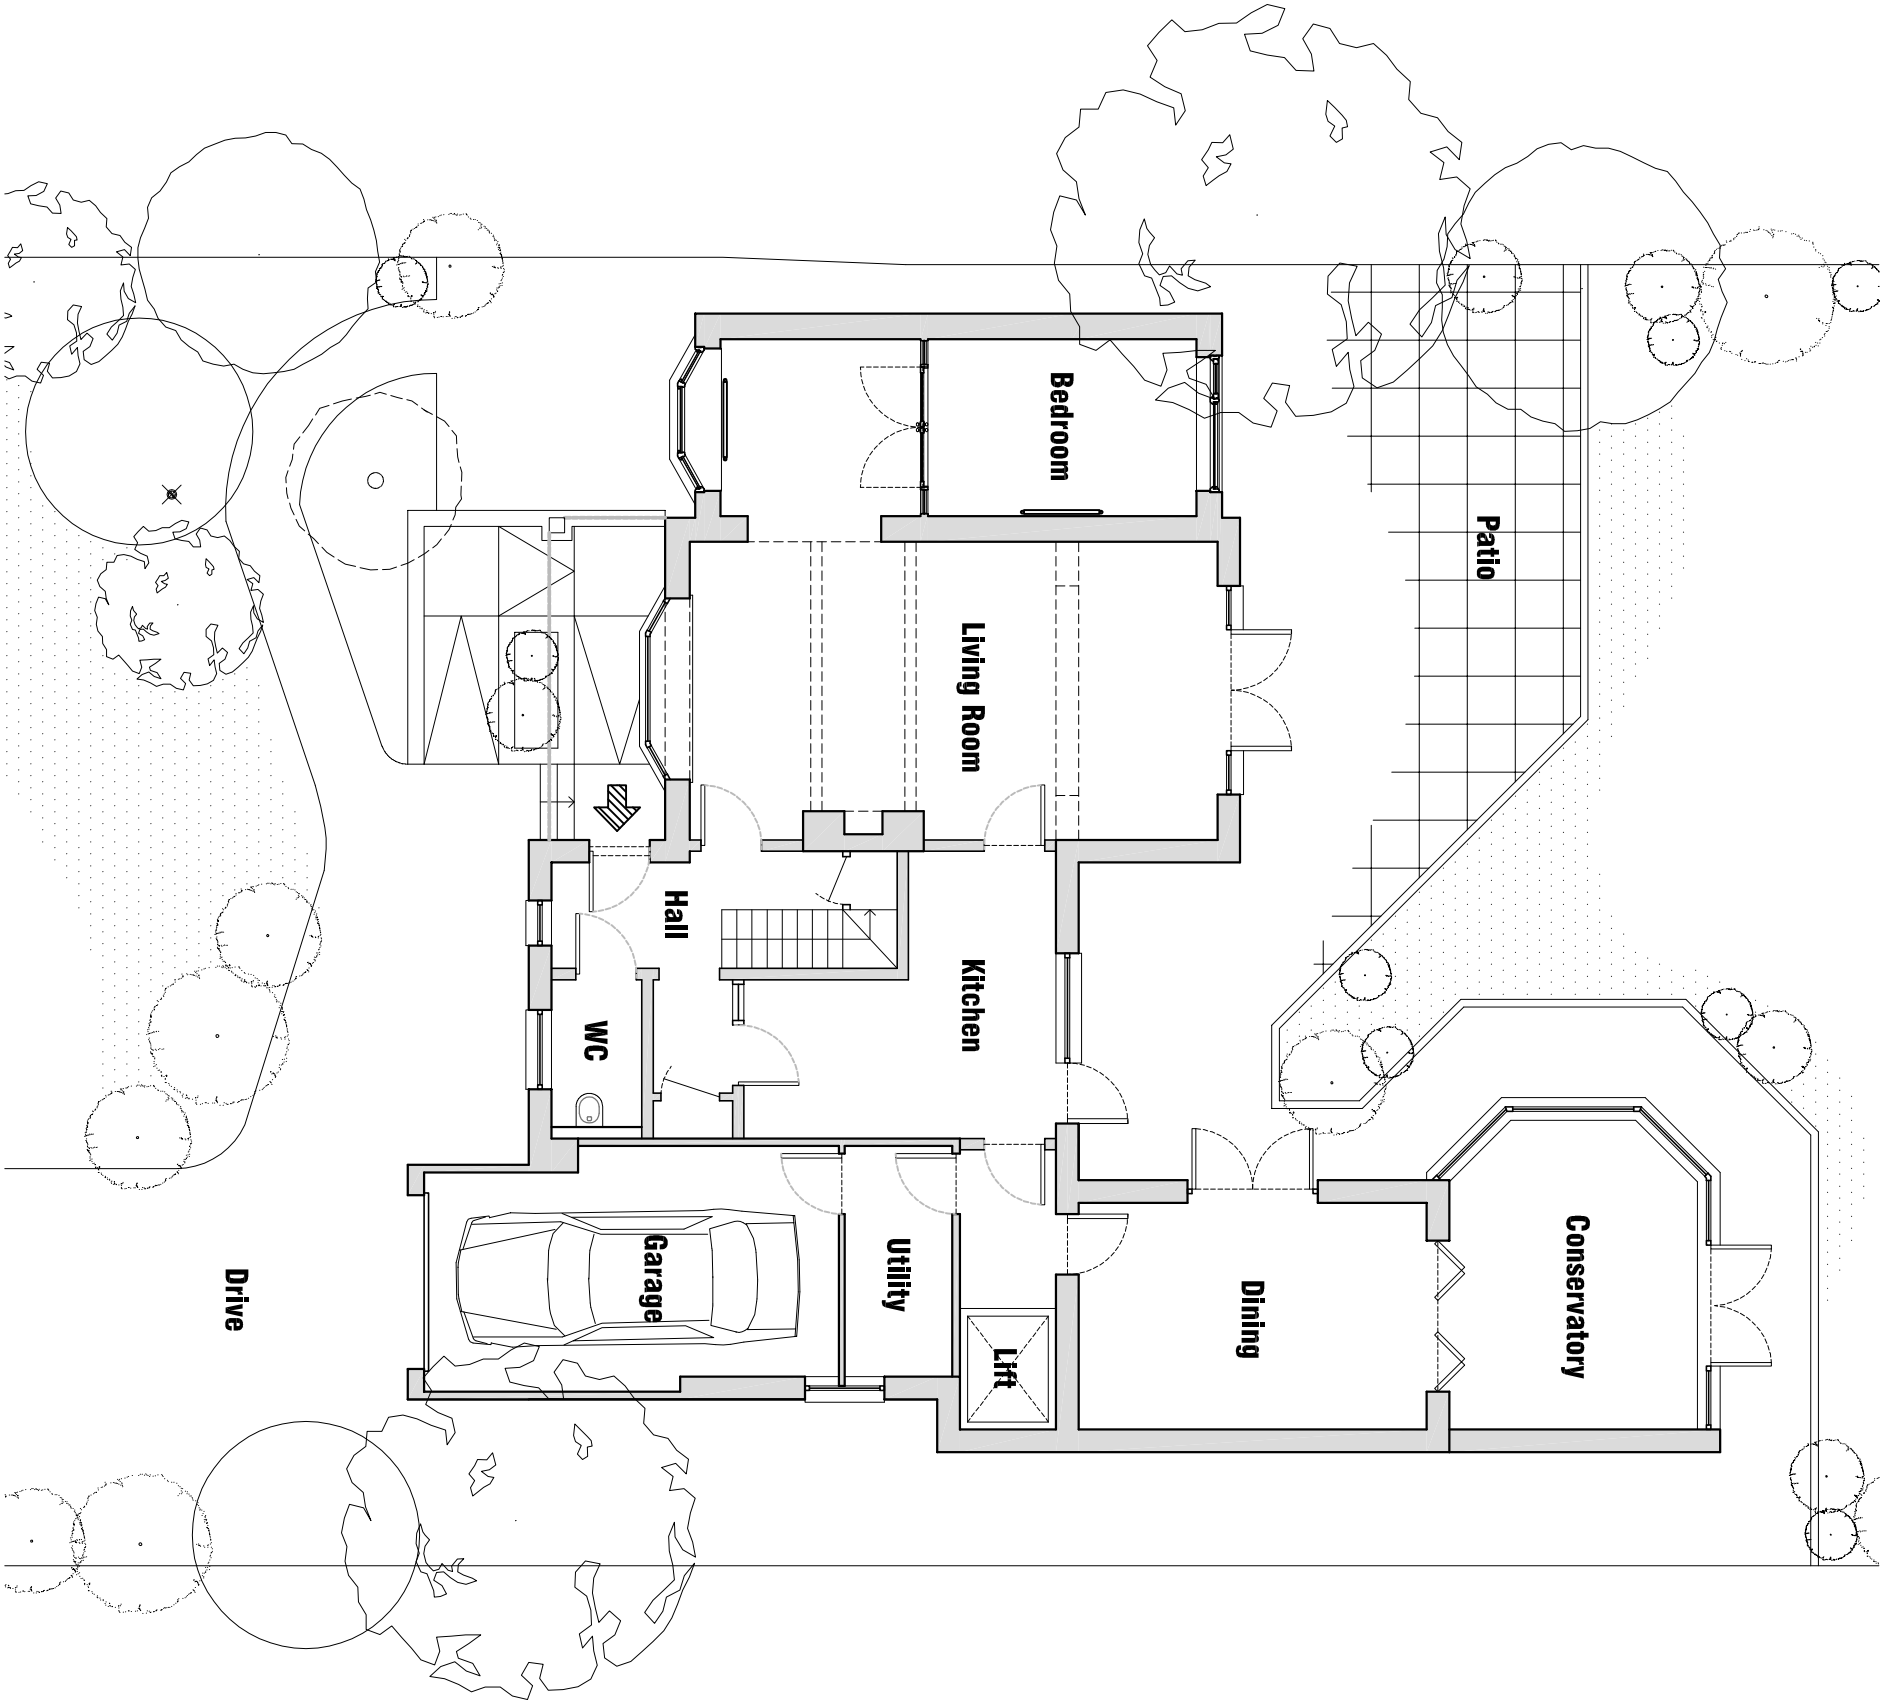

Project:
Sea Avenue
24 Sea Avenue, Buxton, West Sussex, BN16 2UL
Roger Bruns & Eric Hutchinson

Drawing number:
2089(20)100 /
Existing
Ground Floor Plan
1:100@A3

Drawn by: RG
Checked by: CS
Issued for:
APPROVAL

Do Not Scale: All dimensions and coordinates are to be obtained from the plan by measuring straight or curved lines and not by using the scale bar.

CDMS
ARCHITECTS
1st Floor | Monpellier House | 99 Monpellier Road | Brighton | BN1 3BE
01273 220407 | email@cdmsarchitects.com | www.cdmsarchitects.com