

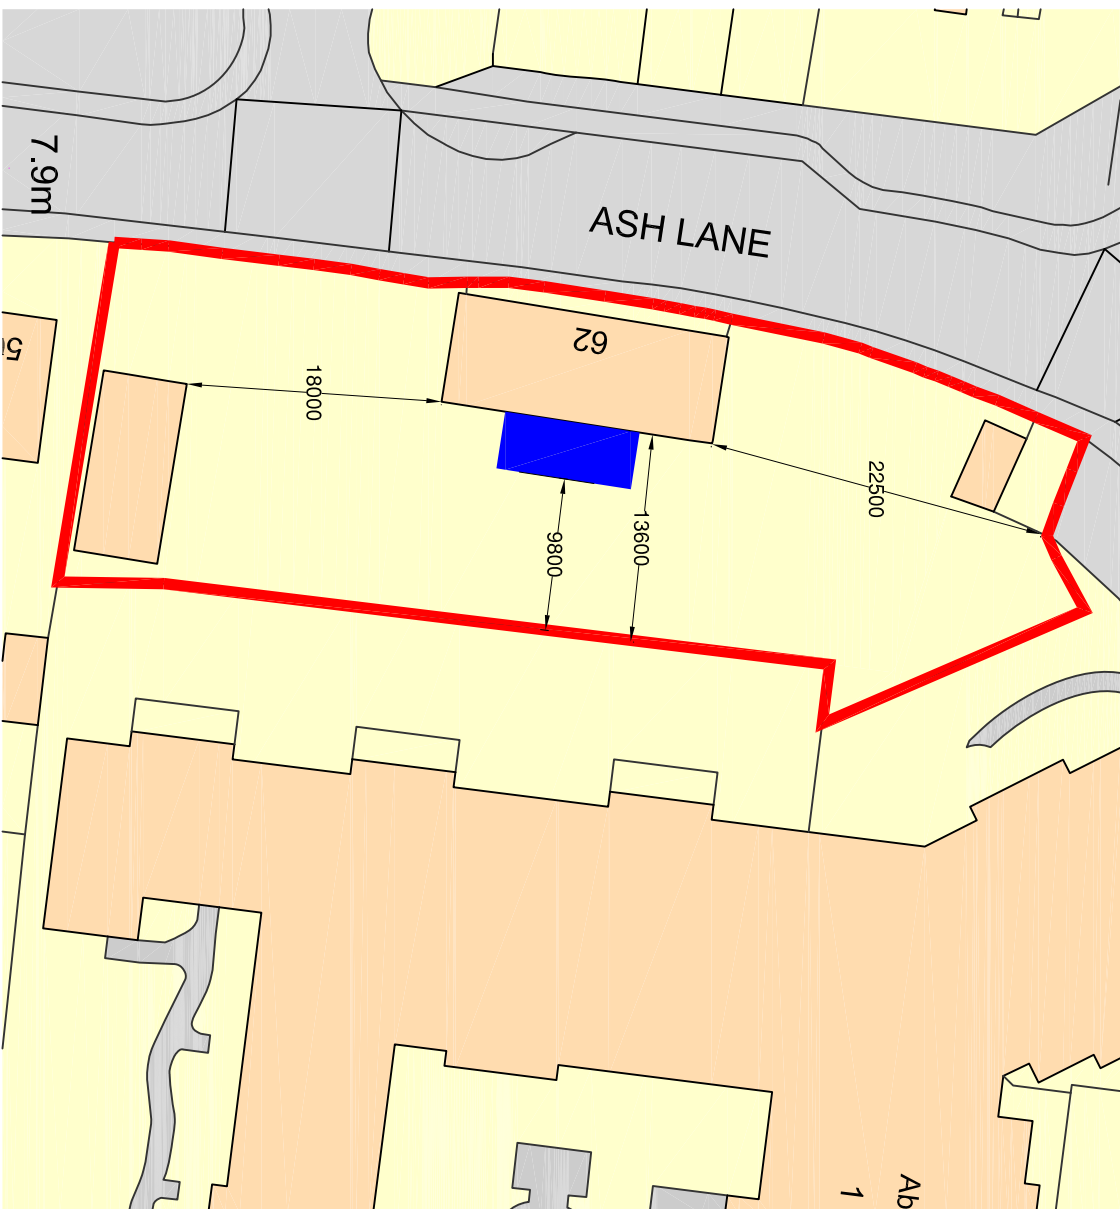
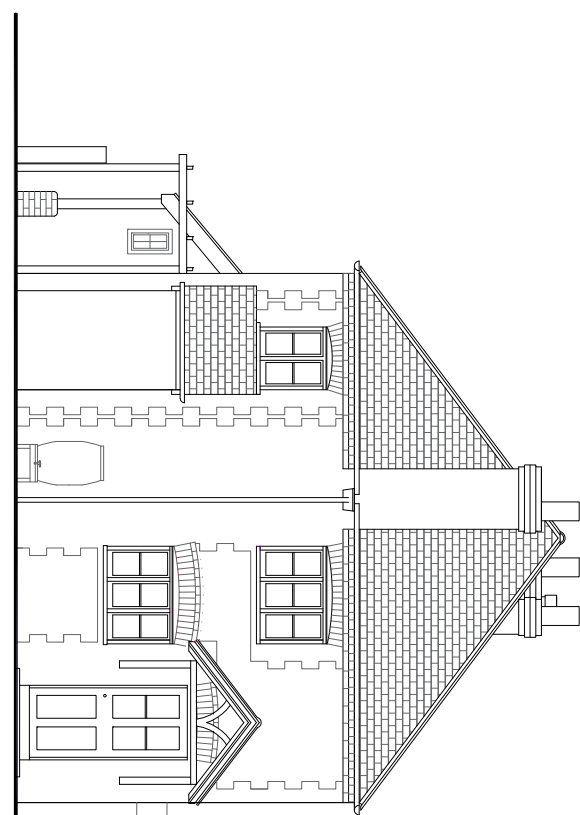
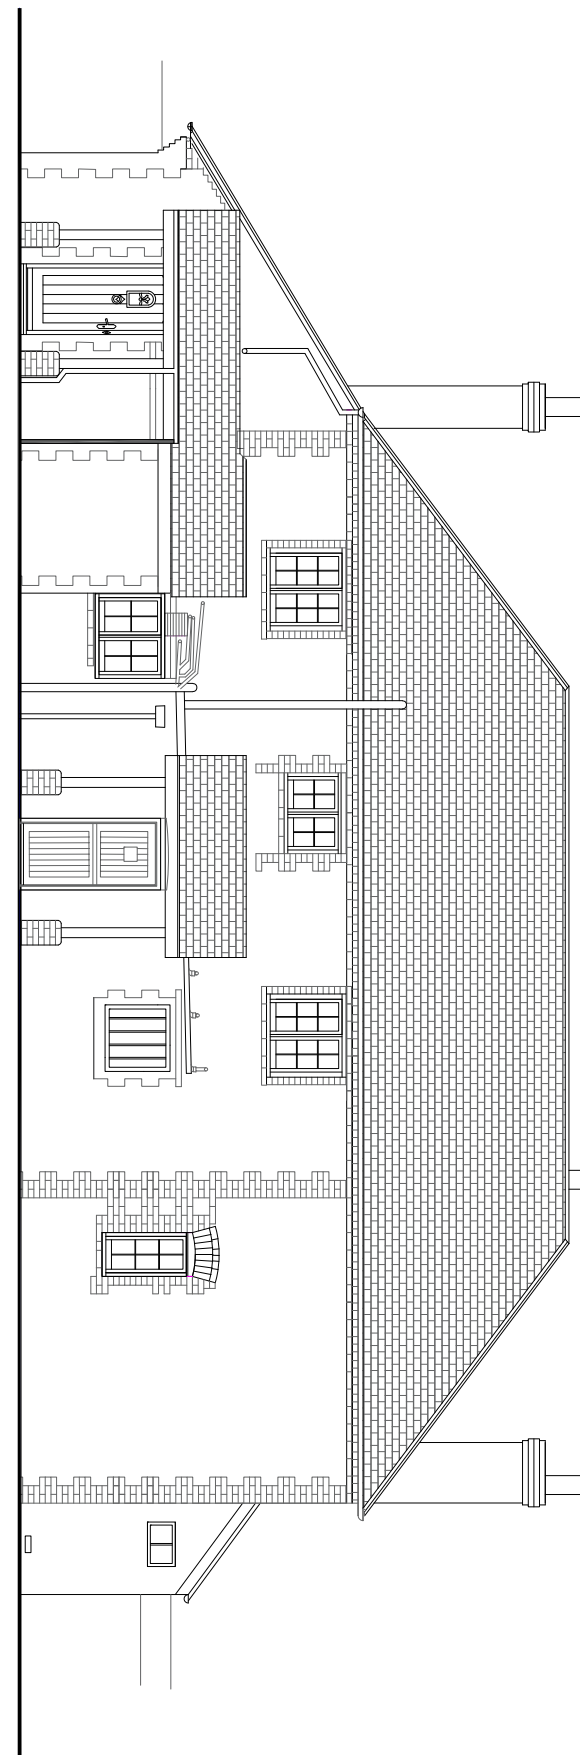
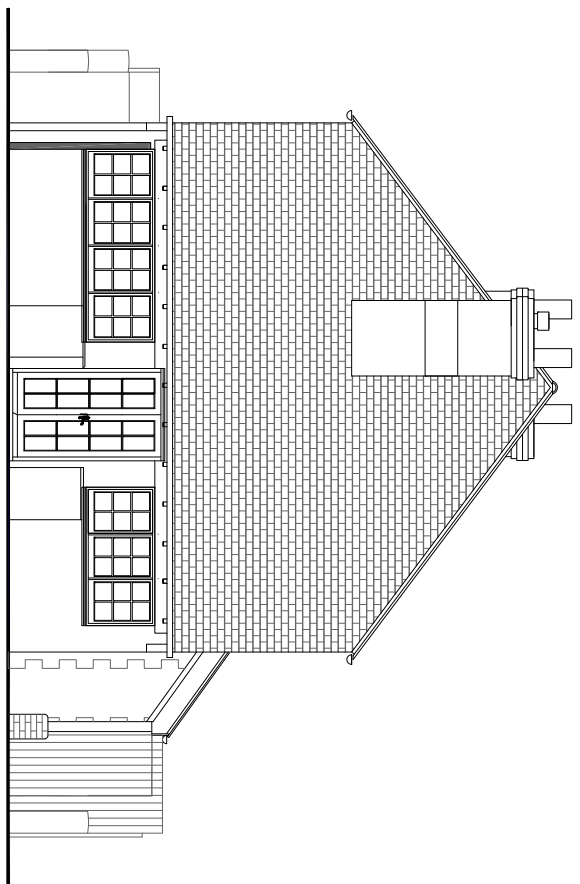
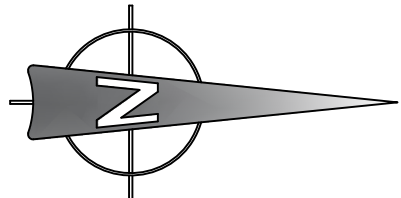


Notes
Measurements are indicative only. All dimensions to be checked on site by contractor prior to commencement of works. Any discrepancies in drawings to be reported to SYR CONSULTANTS.

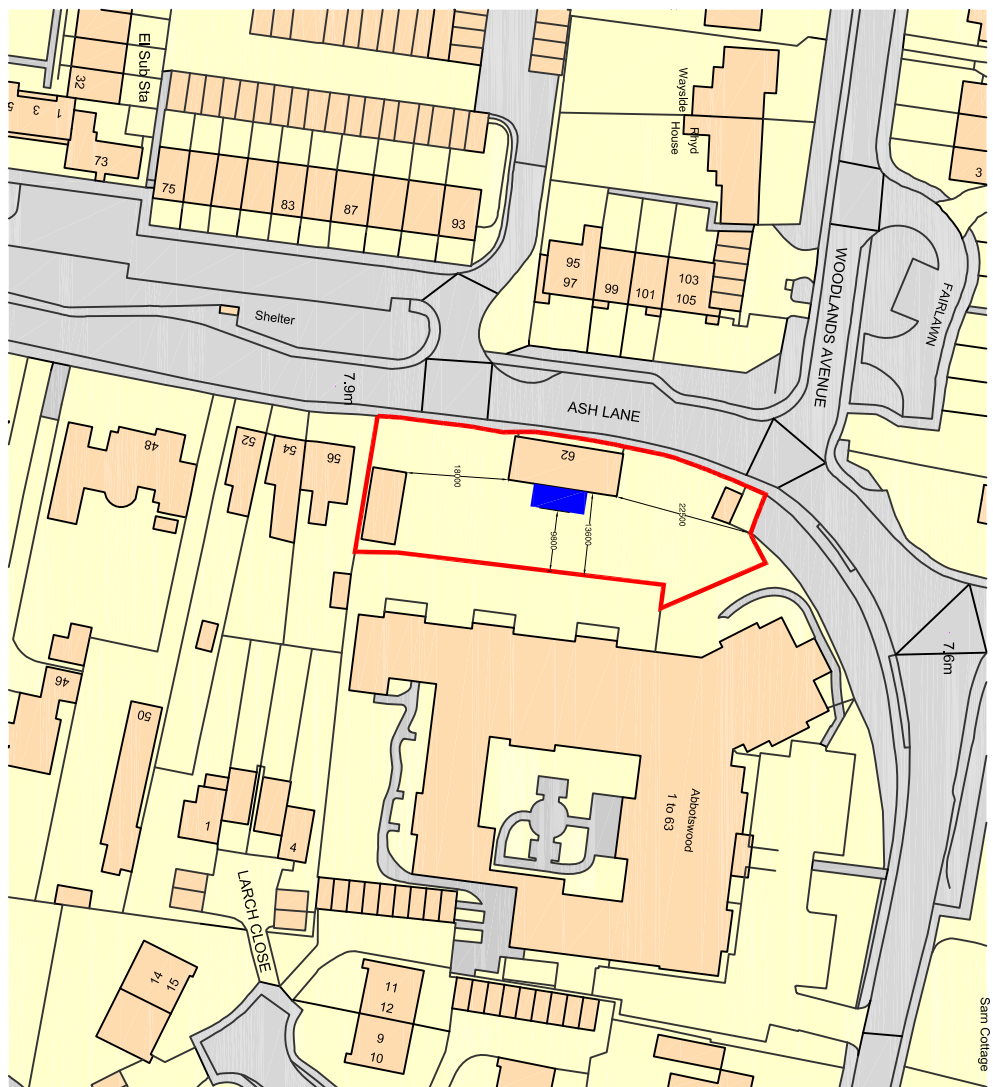


Site Plan at 1:500 Scale

Existing Plan (1st Floor) at 1:100 Scale

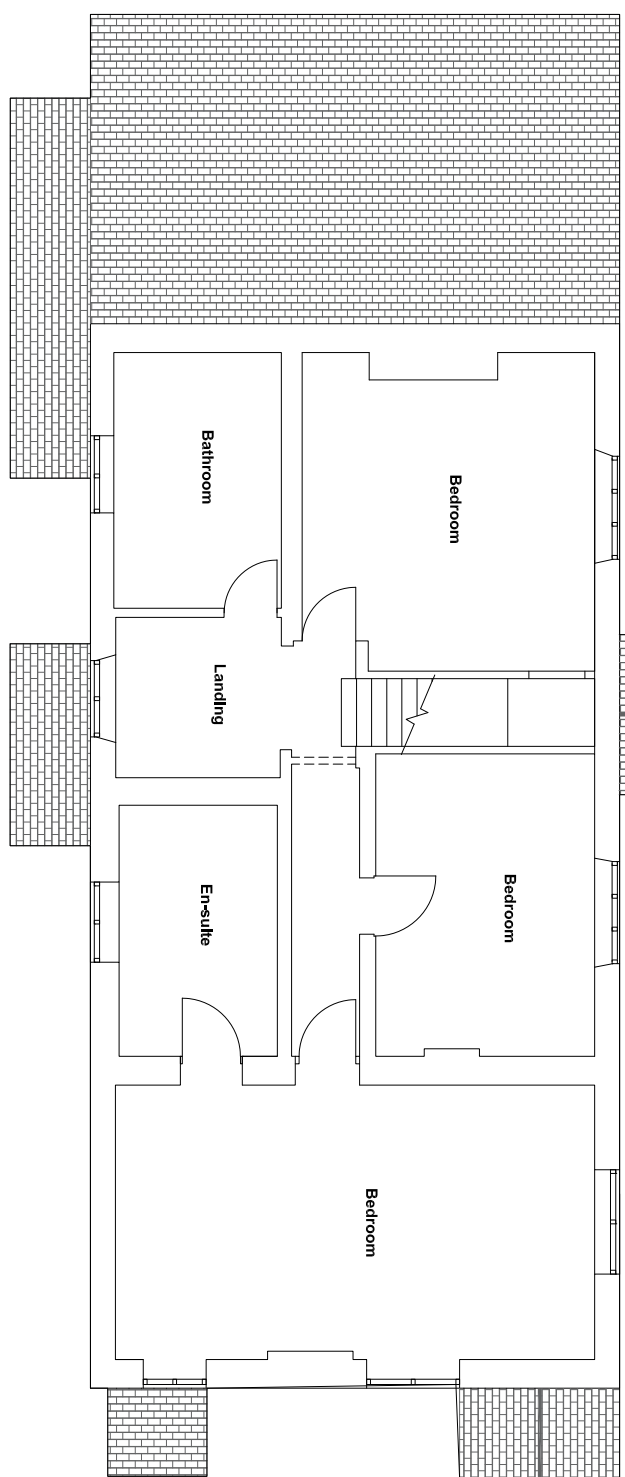


Existing Plan (Ground Floor) at 1:100 Scale

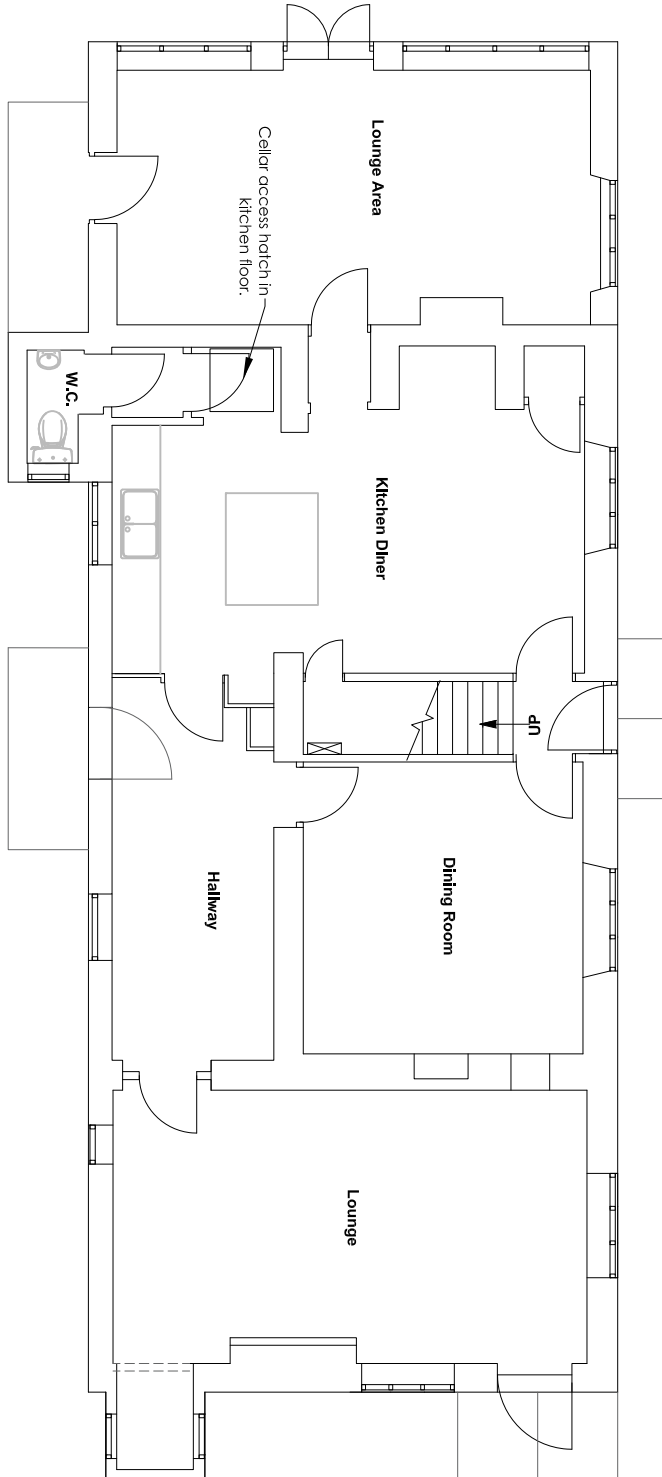

Ash Lane

62 Ash Lane

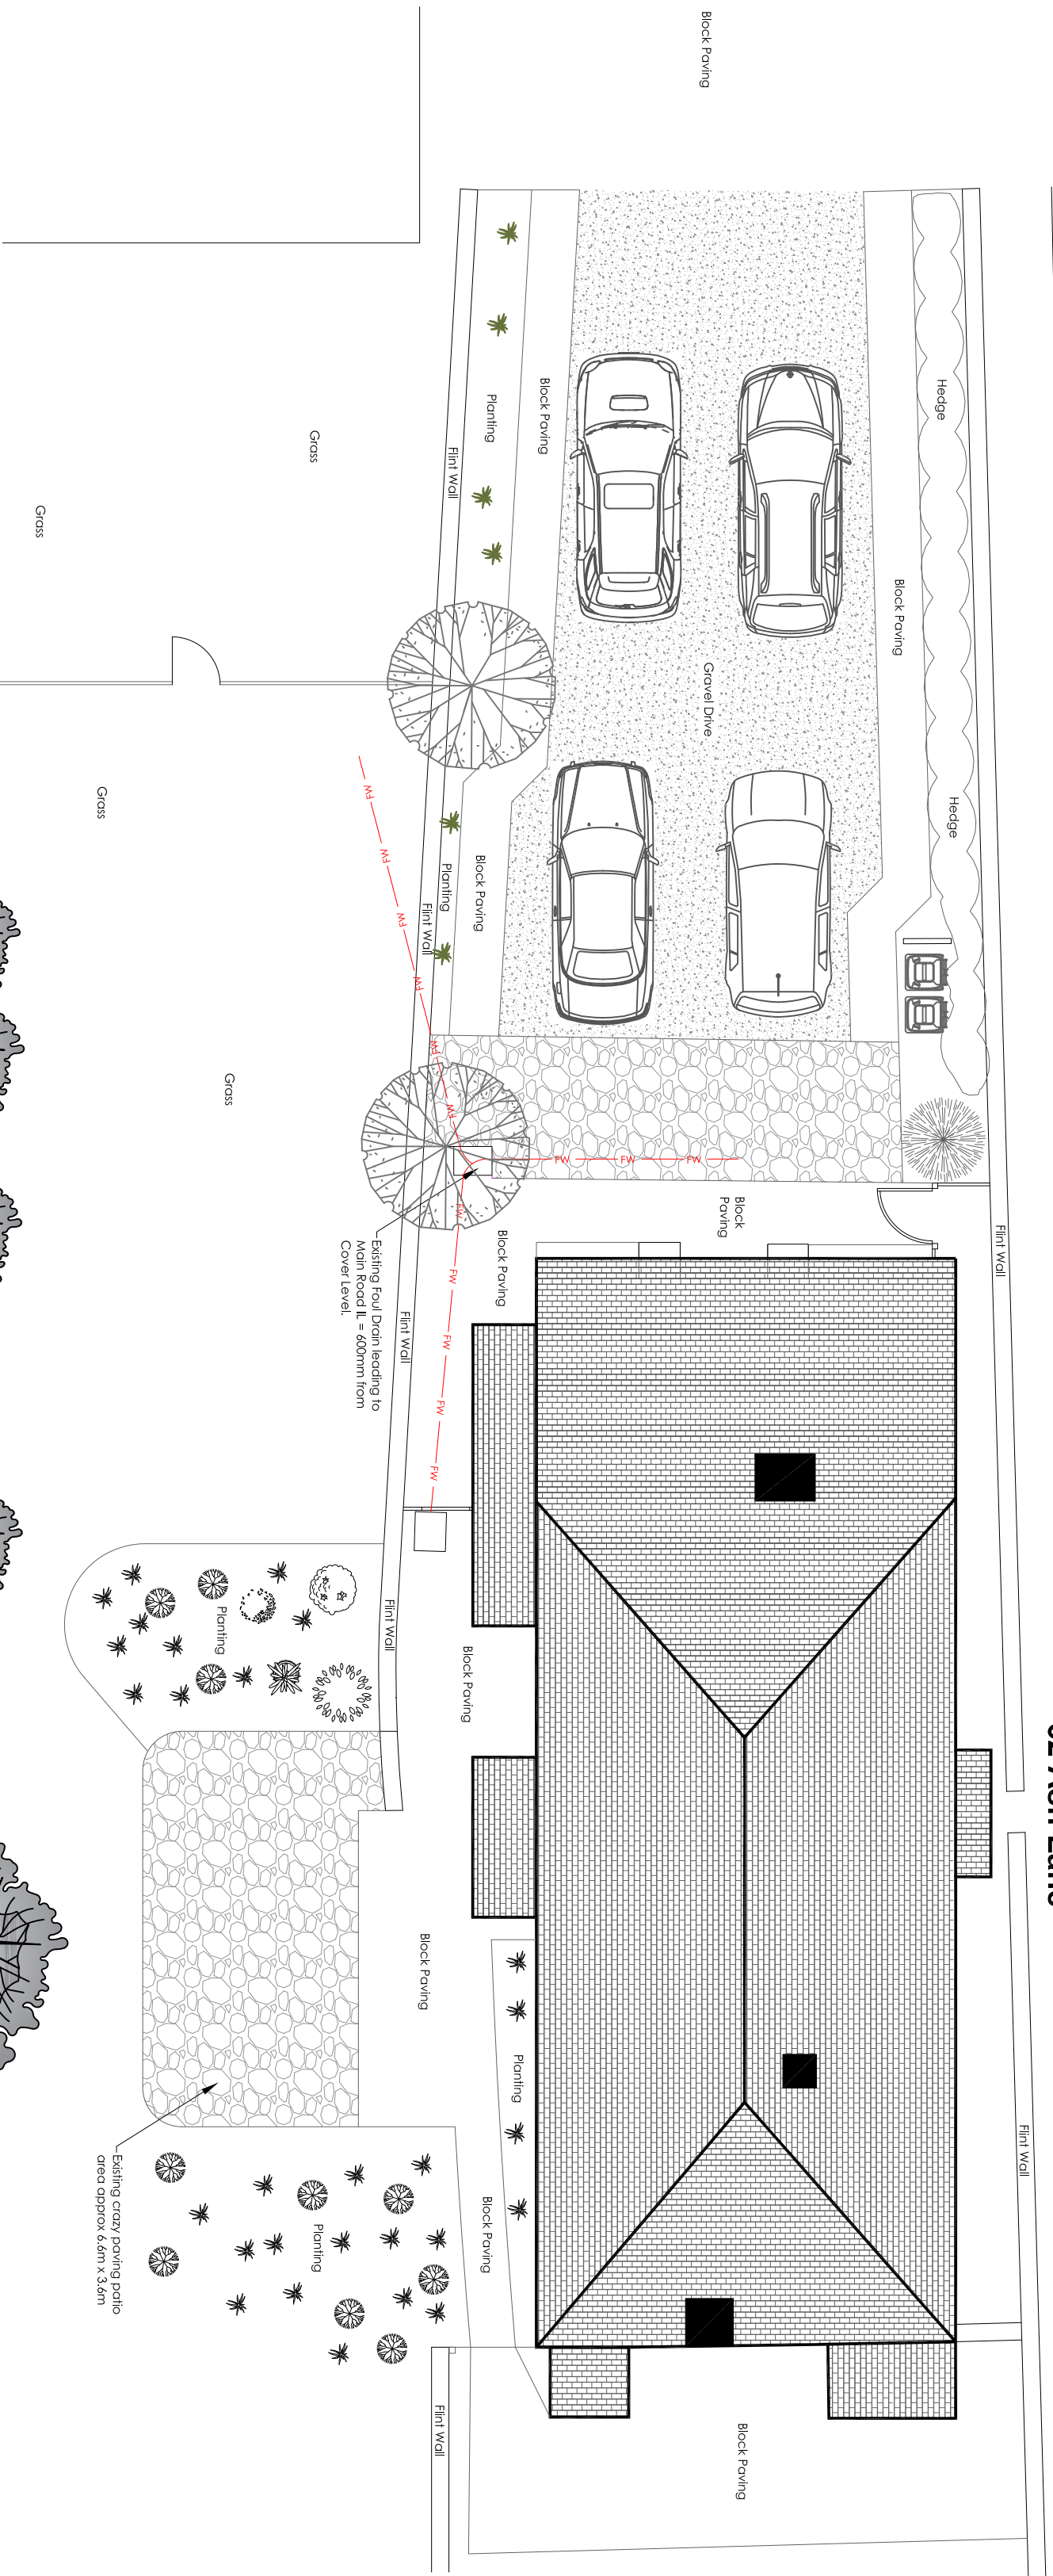

Existing Plan (Basement) at 1:100 Scale



Existing Site Layout and Roof Plan at 1:100 Scale



SPITFIRE HOUSE,
7 NETTLETON AVENUE,
TANGMERE, WEST SUSSEX, PO20 2HZ
TEL: 01243 787859 MOB: 07850122634
EMAIL: rpyred@syiconsultants.com

CLIENT:

Mrs A Oliver
62 Ash Lane
Rustington
BN16 3BT

PROJECT:

Proposed Orangery

DRAWING TITLE:

Existing Drawings,
Site and Location Plans

DRAWN:	JOB NO:	SCALE:
RCS	2020/09/01	As Shown @A1
CHECKED:	DRAWING NO:	REV:
SJS		
DATE:	EX/01	
Sep 2020		

© SYR Consultants.com