

Notes
Measurements are indicative only. All dimensions to be checked on site by contractor prior to commencement of works. Any discrepancies in drawings to be reported to SYR CONSULTANTS.




West elevation of site (rear elevation looking south-west, west and north-west respectively)



East elevation (front elevation looking north-east)



Modern wall and door under stairs

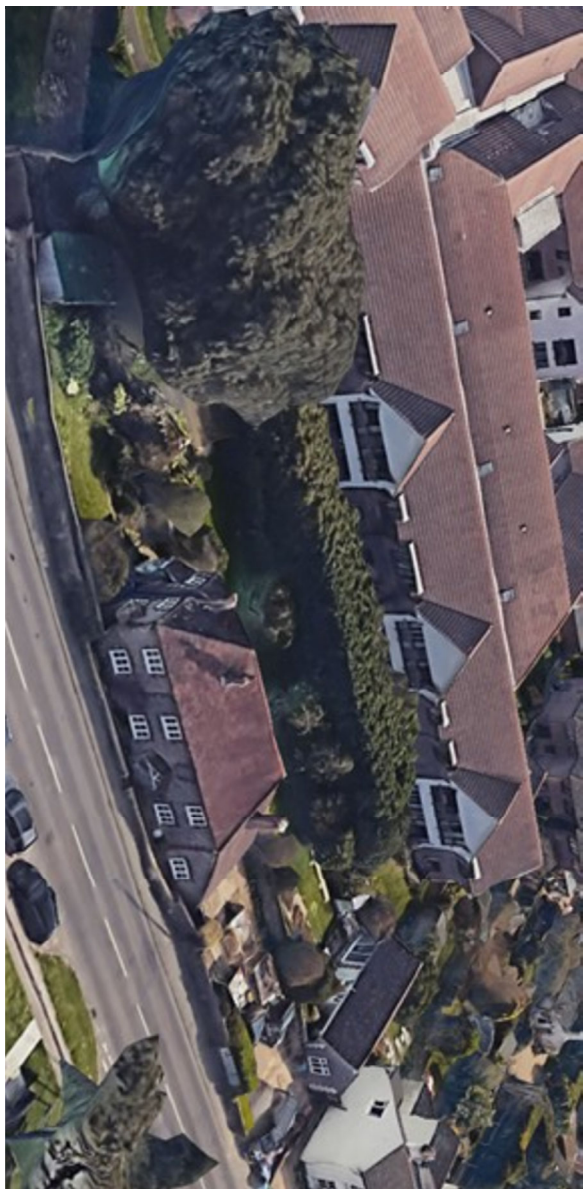


Aerial View from front of site



Aerial view above site



Cooker to kitchen

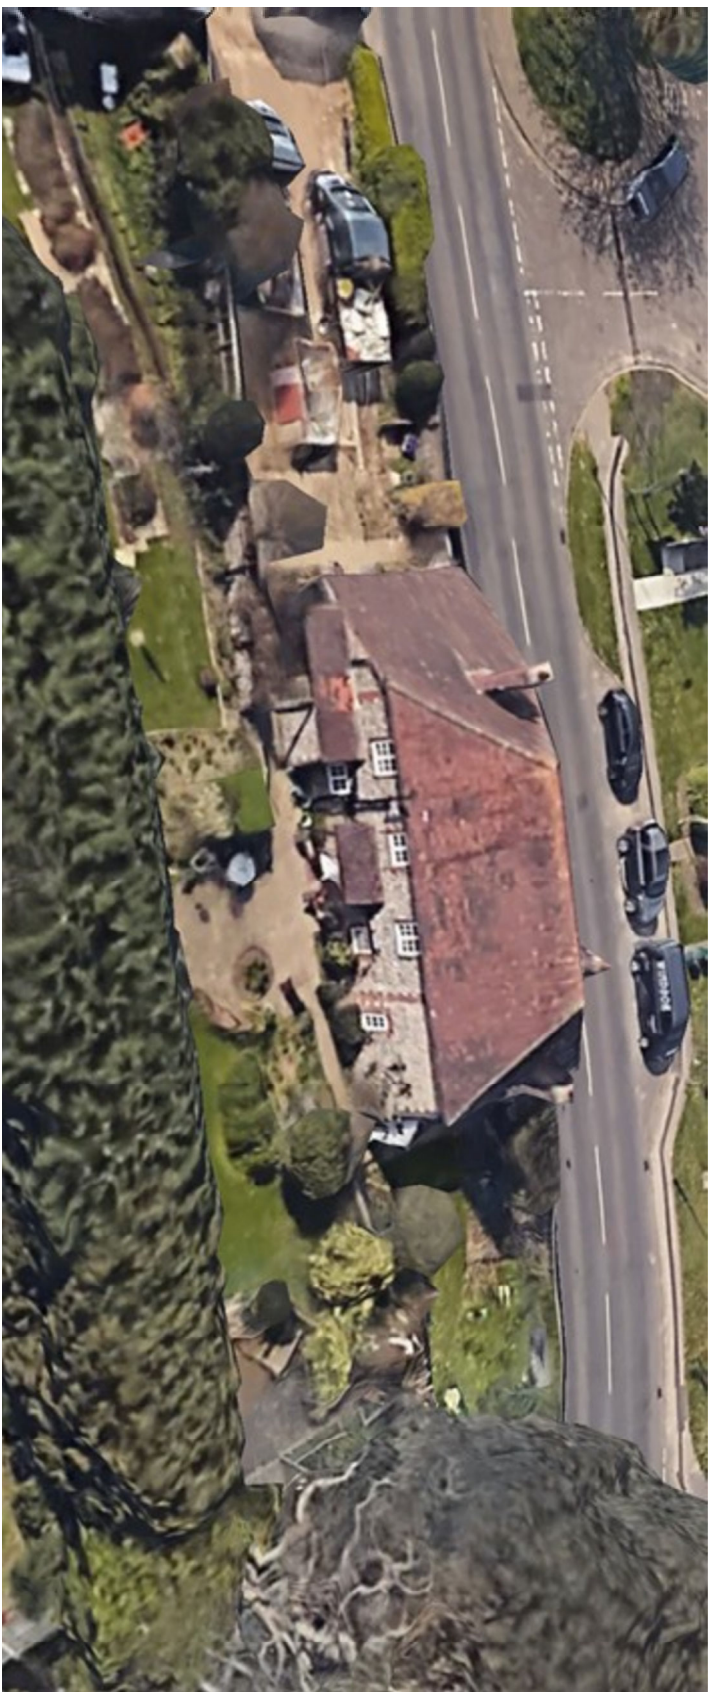

Aerial view from rear of site



Modern wall to W.C passage



Modern slate flooring to kitchen



Brick flooring to kitchen



North elevation (side elevation looking south-east)



Existing W.C.



South elevation (side elevation looking north-east)

DRAWN:	JOB NO:	SCALE:
RCS	2020/09/01	As Shown @A1
CHECKED:	DRAWING NO:	REV:
SJS		
DATE:	PH/01	
Sep 2020		