


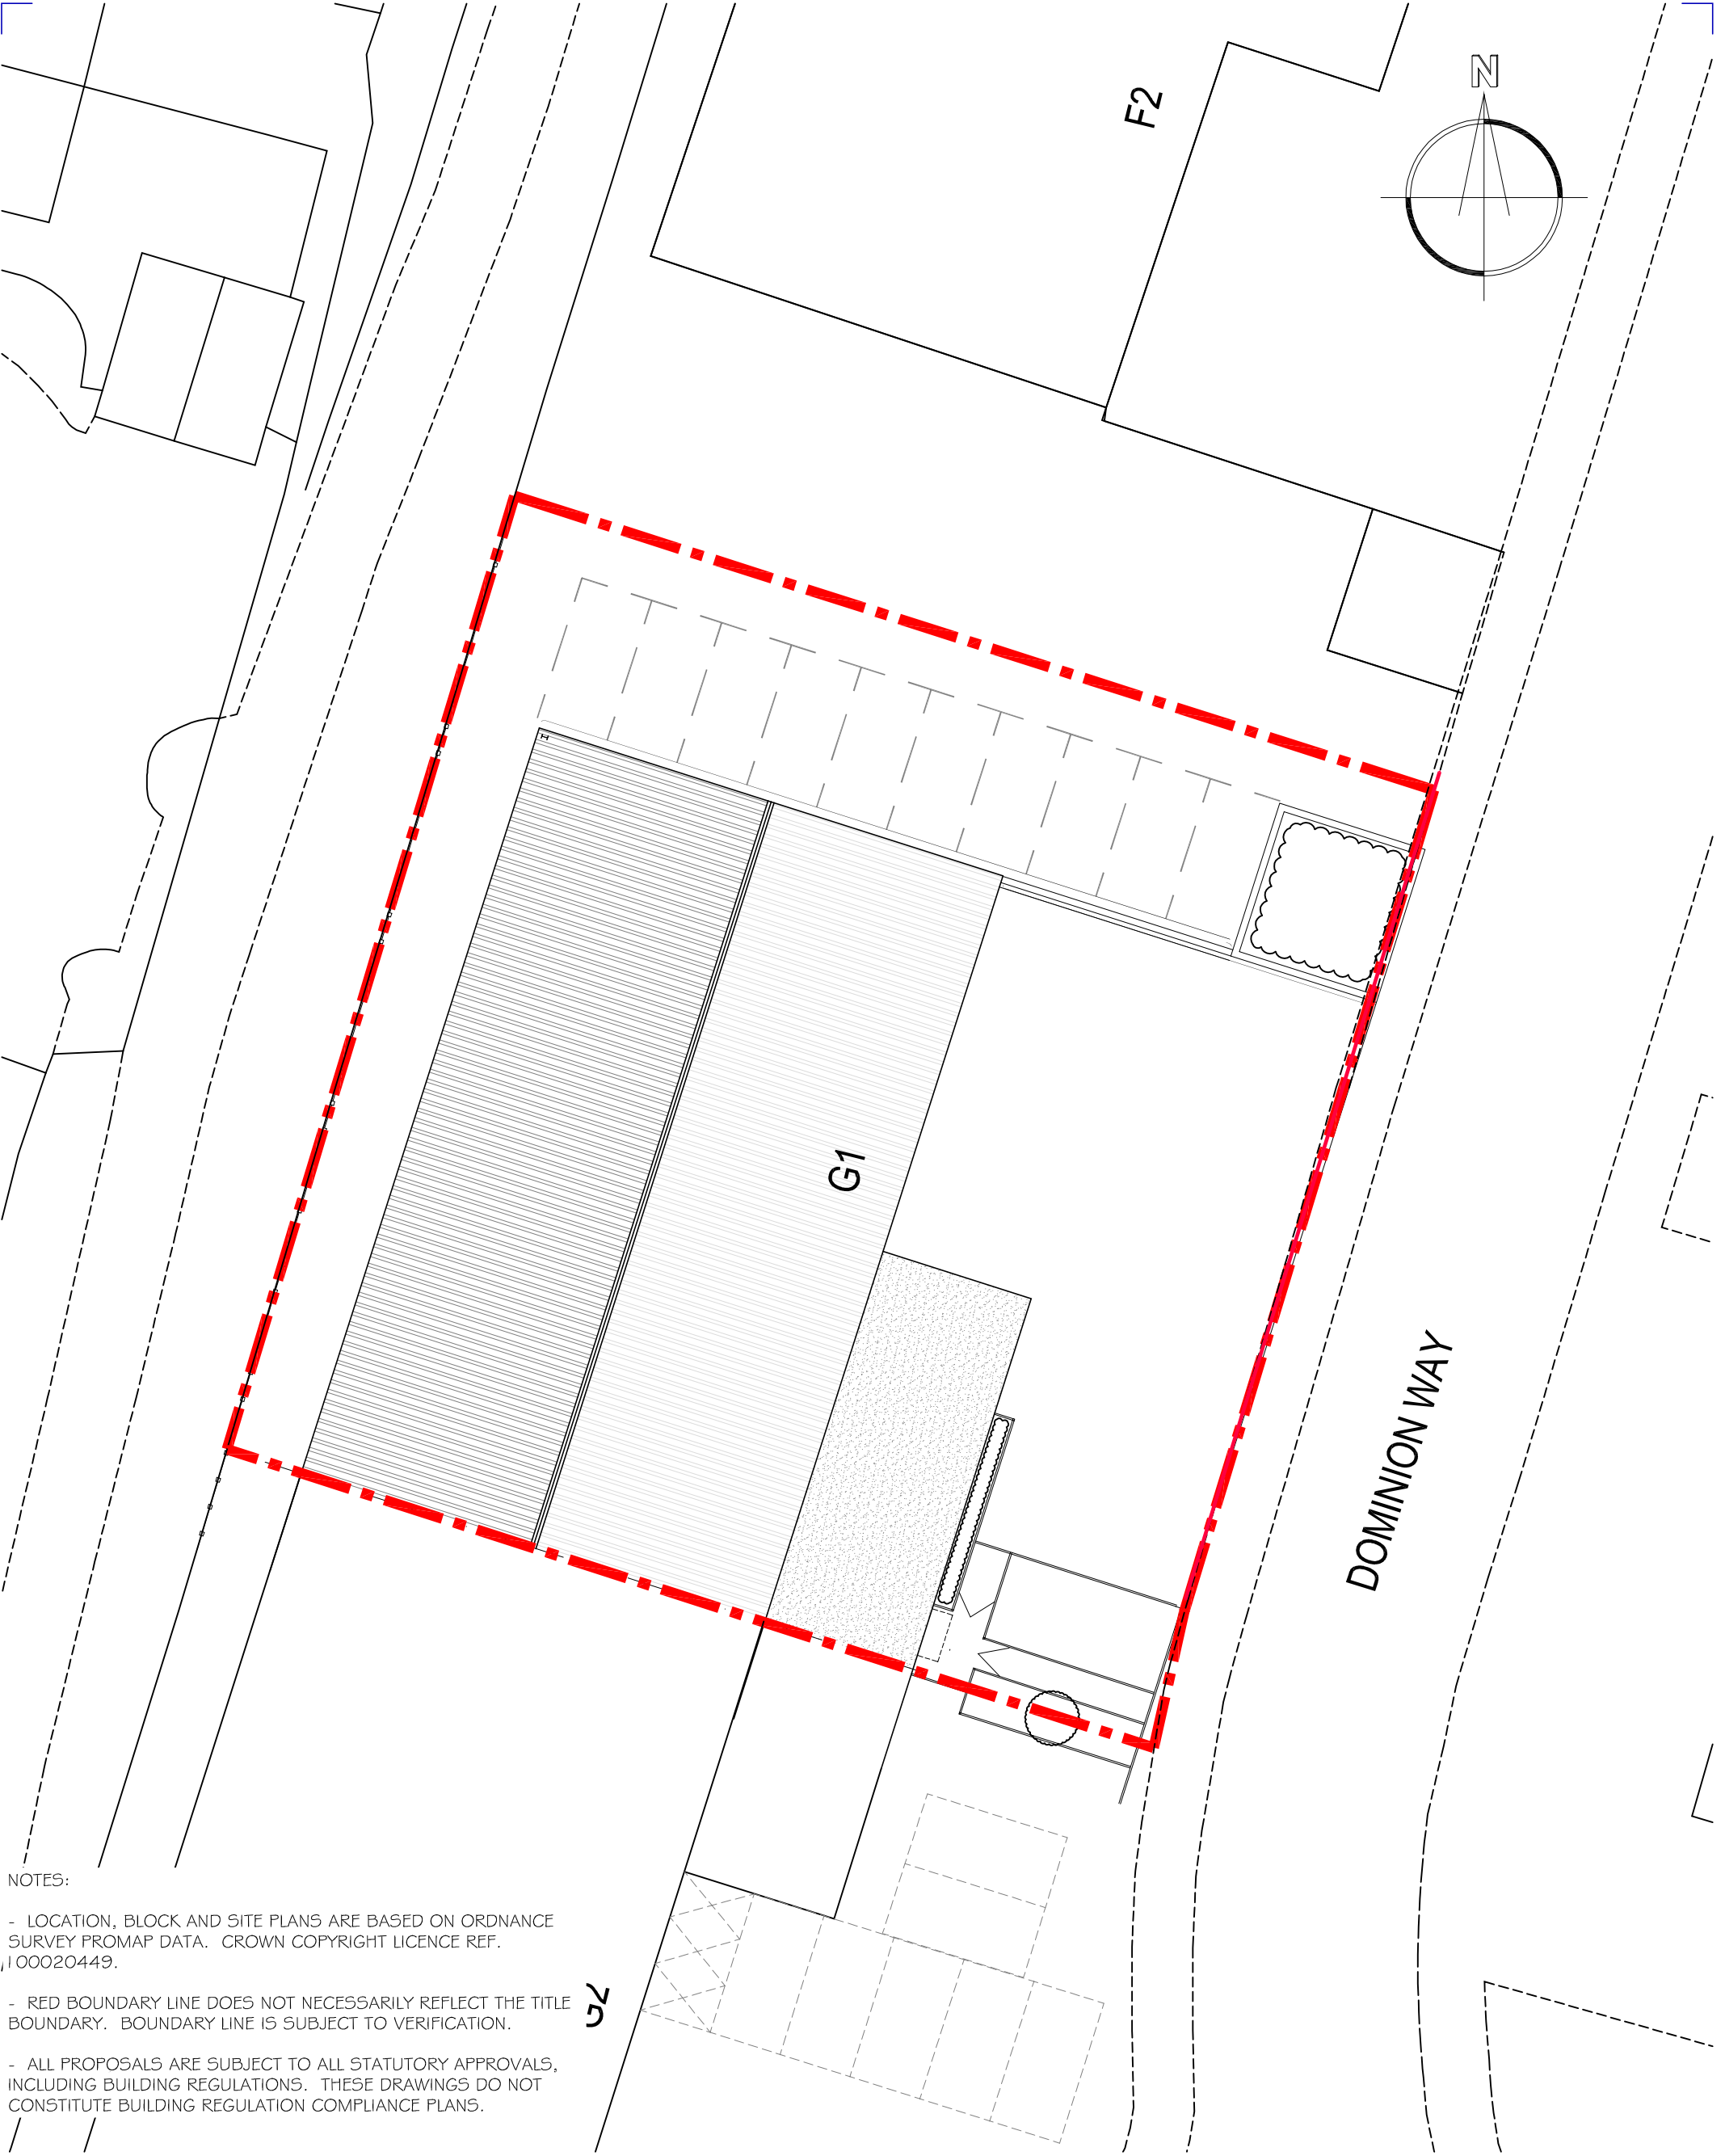


NOTES:

- LOCATION, BLOCK AND SITE PLANS ARE BASED ON ORDNANCE SURVEY PROMAP DATA. CROWN COPYRIGHT LICENCE REF. 100020449.
- RED BOUNDARY LINE DOES NOT NECESSARILY REFLECT THE TITLE BOUNDARY. BOUNDARY LINE IS SUBJECT TO VERIFICATION.
- ALL PROPOSALS ARE SUBJECT TO ALL STATUTORY APPROVALS, INCLUDING BUILDING REGULATIONS. THESE DRAWINGS DO NOT CONSTITUTE BUILDING REGULATION COMPLIANCE PLANS.

SITE PLAN

1:200

 

SIMPSON HILDER ASSOCIATES LIMITED
67a High Street Lyndhurst Hampshire SO43 7BE
T: 023 80 283798
F: 023 80 283688
E: sha@simpsonhilder.co.uk

www.simpsonhilder.co.uk

EXISTING & PROPOSED SITE PLAN

UNIT G1 RUSTINGTON - TRADING ESTATE
DOMINION WAY
RUSTINGTON
WEST SUSSEX, BN16 3HQ

REV:	DATE:	DESCRIPTION:	DR:	CHK:
OTHER THAN FOR THE PURPOSES OF PLANNING, DO NOT SCALE THESE DRAWINGS. USE WRITTEN DIMENSIONS ONLY. ALL DIMENSIONS TO BE CHECKED ON SITE PRIOR TO COMMENCEMENT OF WORK.				
THIS DRAWING IS THE COPYRIGHT OF SIMPSON HILDER ASSOCIATES LIMITED AND MAY NOT BE REPRODUCED, COPIED OR ALTERED IN ANY WAY WITHOUT WRITTEN AUTHORITY.				

DRAWN BY: G1		DATE CHECKED: -	
CHECKED: -		DATE: OCT 2019	
SCALE @ A3: 1:200		JOB NO. 8206	
REVISION		DRAWING NO. 102	
PRELIMINARY		STATUS	
FOR INFORMATION		FOR CONSTRUCTION	