


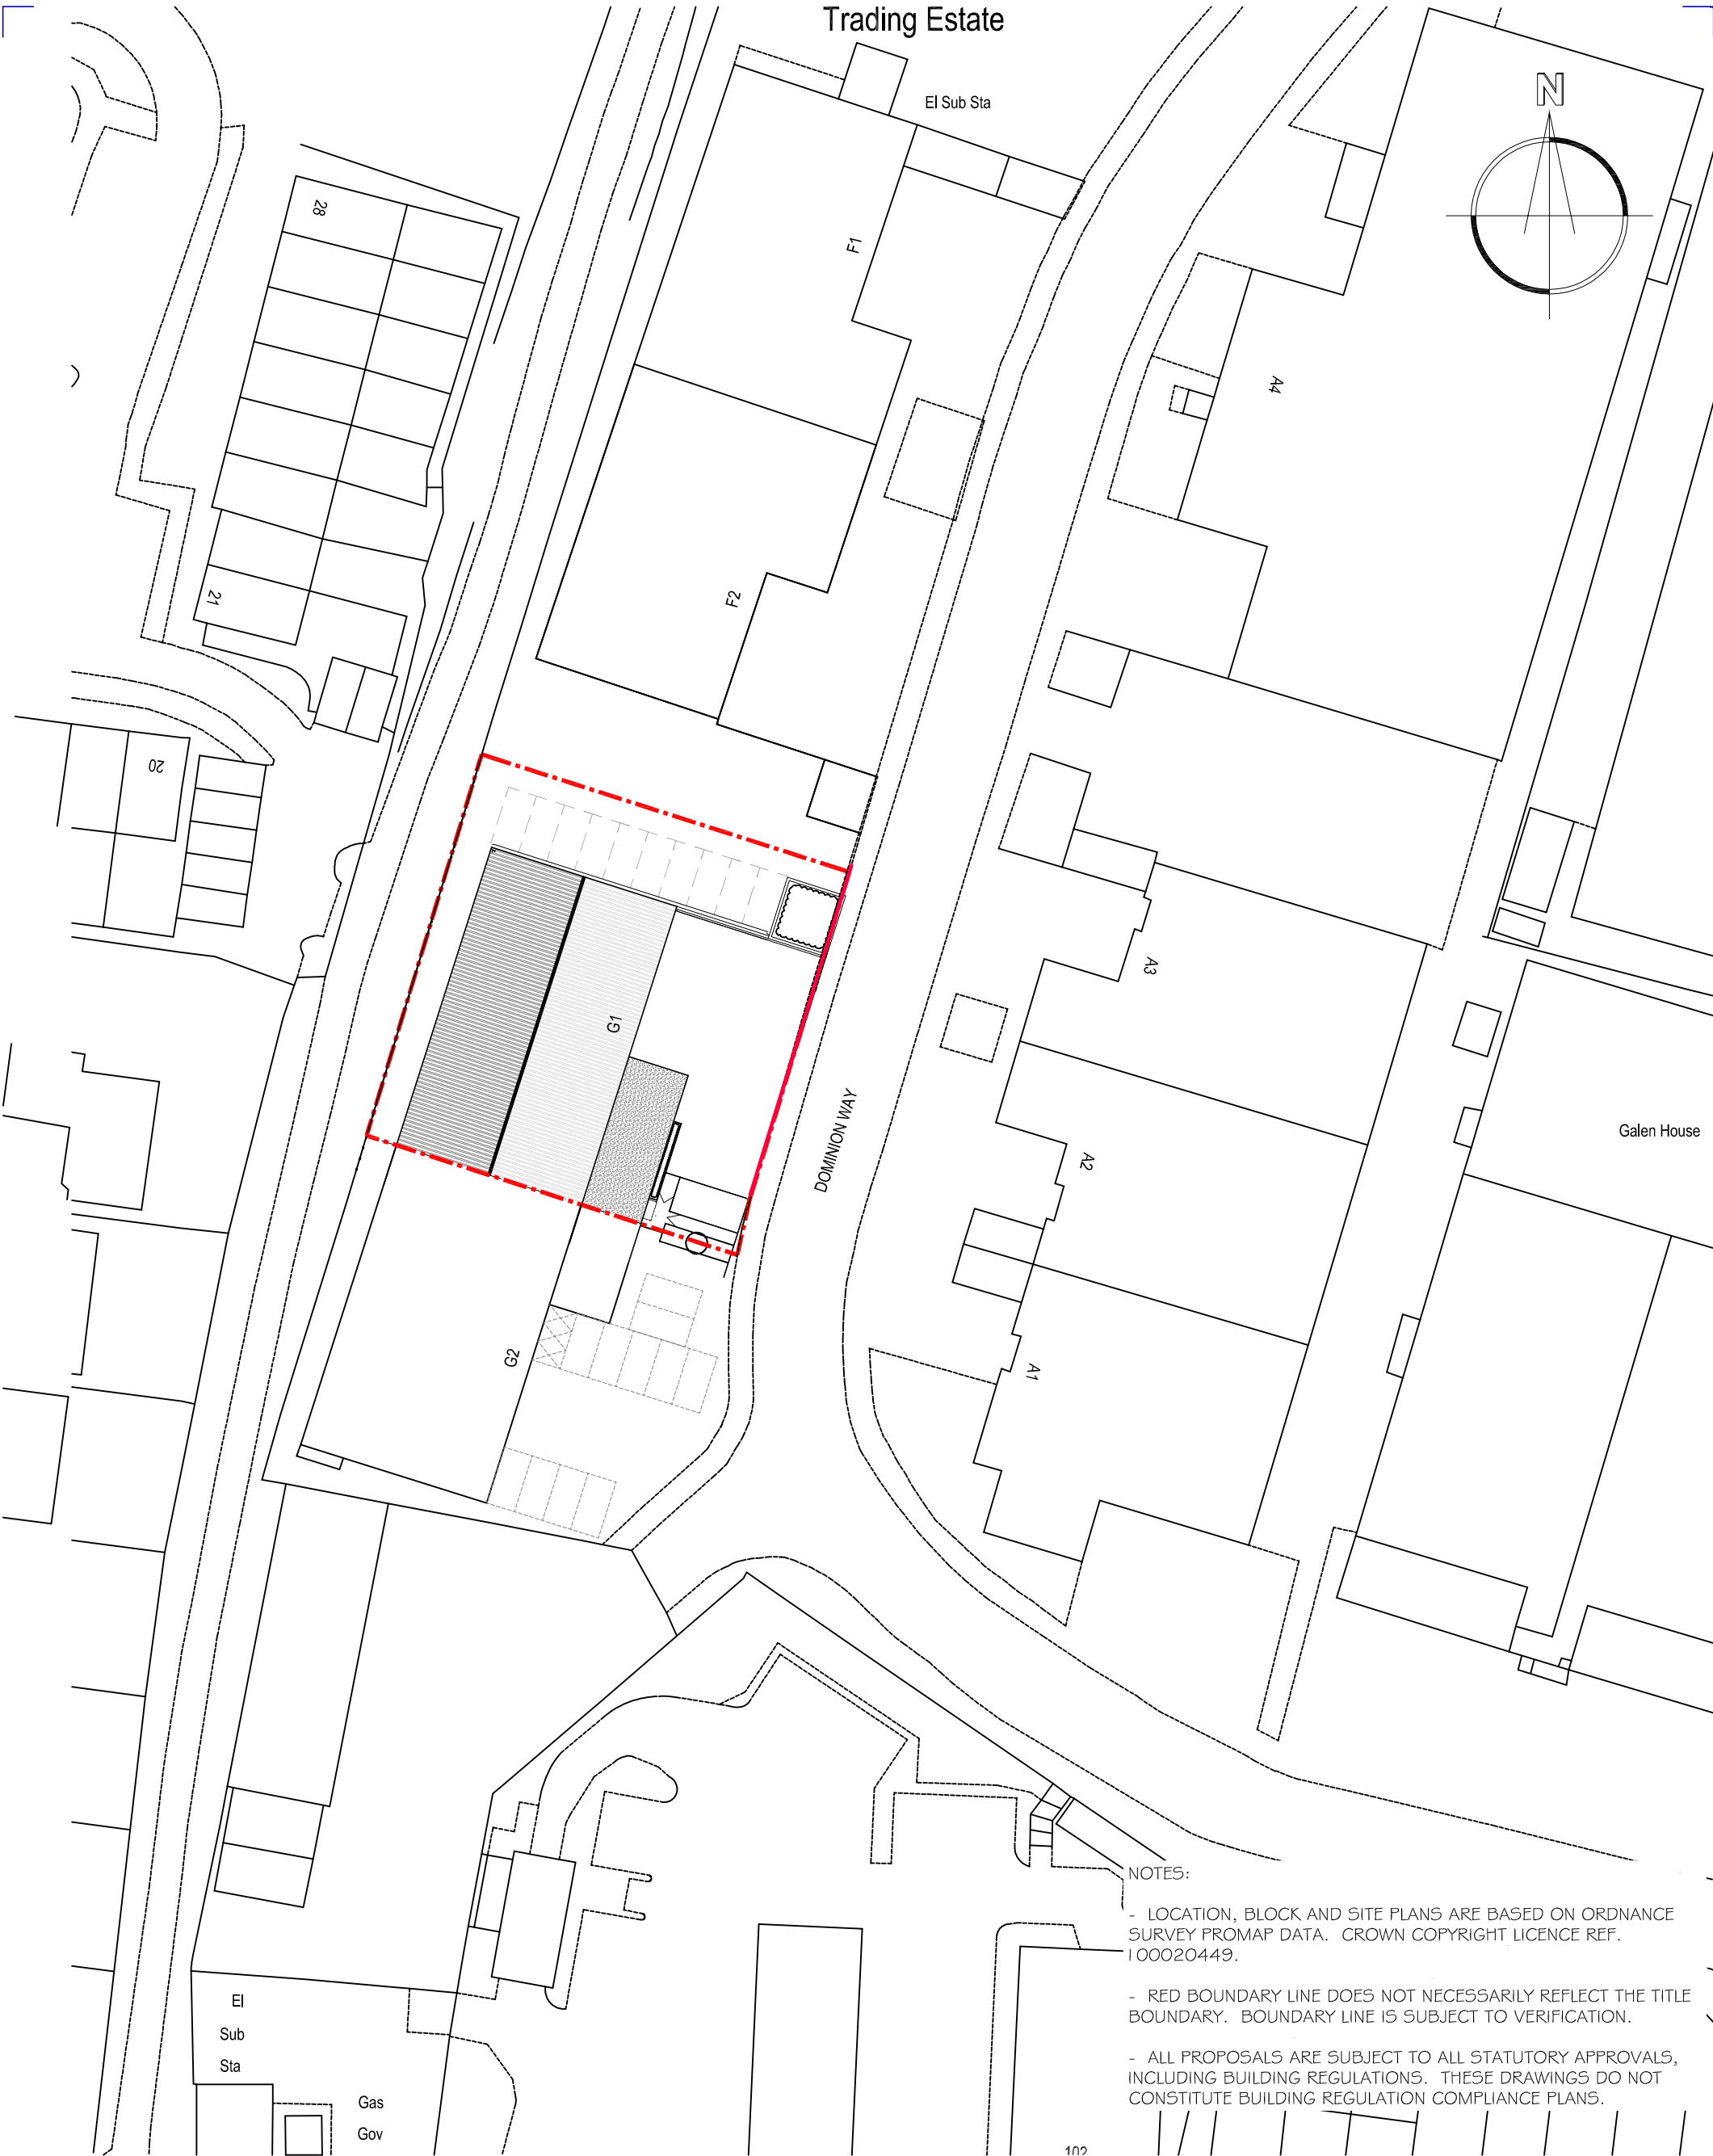

- NOTES:
- LOCATION, BLOCK AND SITE PLANS ARE BASED ON ORDNANCE SURVEY PROMAP DATA. CROWN COPYRIGHT LICENCE REF. 100020449.
 - RED BOUNDARY LINE DOES NOT NECESSARILY REFLECT THE TITLE BOUNDARY. BOUNDARY LINE IS SUBJECT TO VERIFICATION.
 - ALL PROPOSALS ARE SUBJECT TO ALL STATUTORY APPROVALS, INCLUDING BUILDING REGULATIONS. THESE DRAWINGS DO NOT CONSTITUTE BUILDING REGULATION COMPLIANCE PLANS.

BLOCK PLAN 1:500



67a High Street Lyndhurst
Hampshire SO43 7BE
T: 023 80 283798
F: 023 80 283688
E: sha@simpsonhilder.co.uk

BLOCK PLAN

UNIT G1 RUSTINGTON -
TRADING ESTATE
DOMINION WAY
RUSTINGTON
WEST SUSSEX, BN16 3HQ

REV.	DATE	DESCRIPTION	DR.	CHK.

OTHER THAN FOR THE PURPOSES OF PLANNING, DO NOT SCALE THESE DRAWINGS. USE WRITTEN DIMENSIONS ONLY. ALL DIMENSIONS TO BE CHECKED ON SITE PRIOR TO COMMENCEMENT OF WORK.

THIS DRAWING IS THE COPYRIGHT OF SIMPSON HILDER ASSOCIATES LIMITED AND MAY NOT BE REPRODUCED, COPIED OR ALTERED IN ANY WAY WITHOUT WRITTEN AUTHORITY.

DRAWN BY: GL		DATE CHECKED: 	
CHECKED: 			
DATE: OCT. 2019			
SCALE @ A3: 1:500			
JOB NO. 8206		DRAWING NO. 101	
REVISION		STATUS	
		PRELIMINARY	
		FOR INFORMATION	
		FOR CONSTRUCTION	