




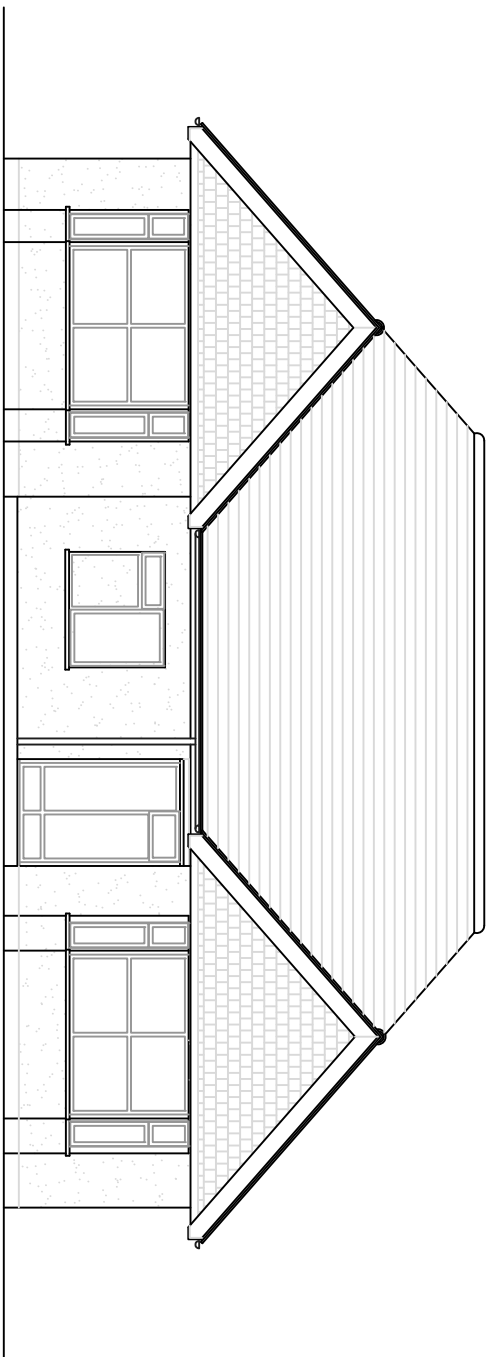

Front Elevation

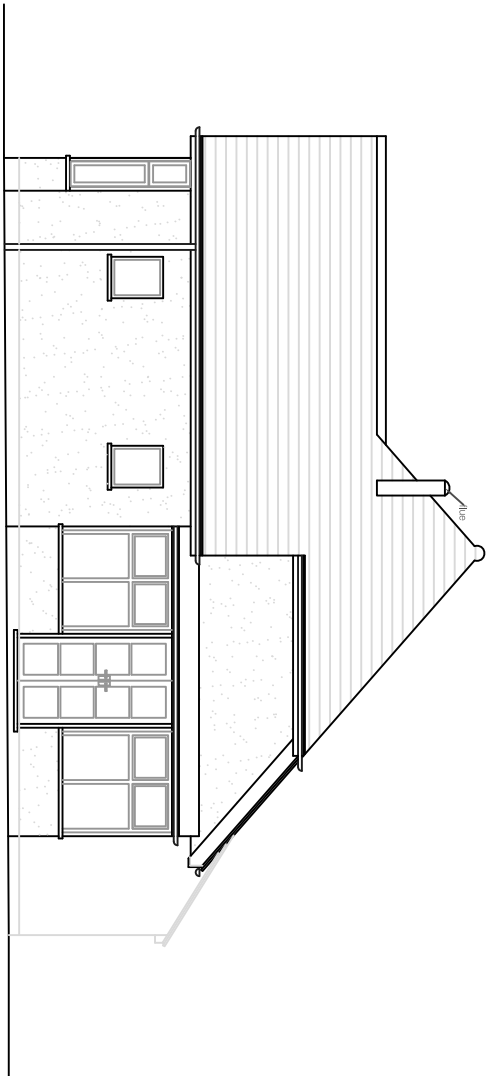


Side Elevation

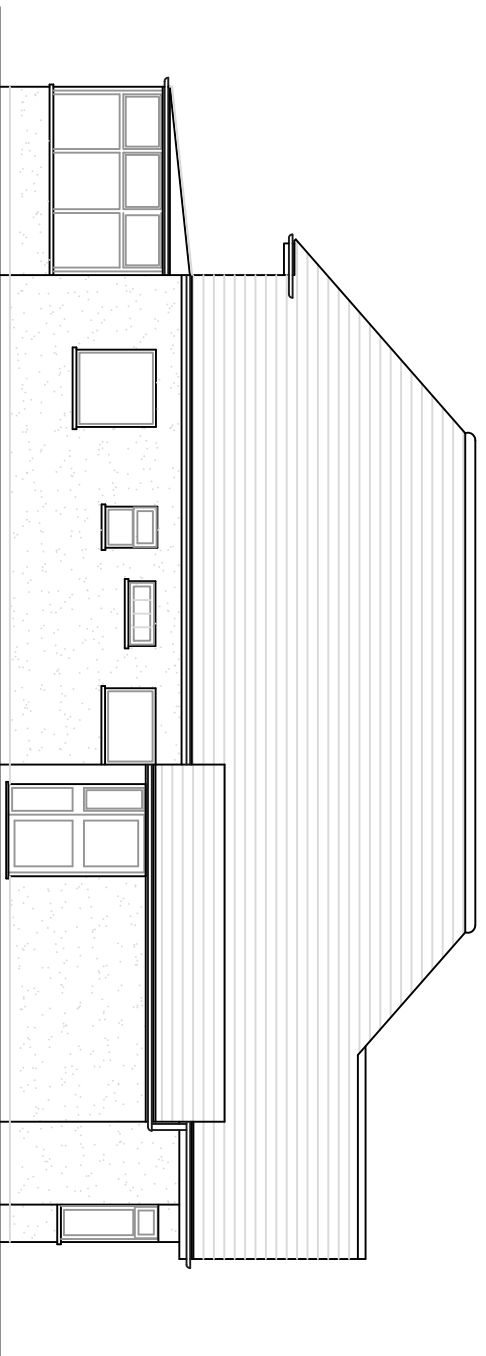


Rear Elevation

Elevations (1:100)

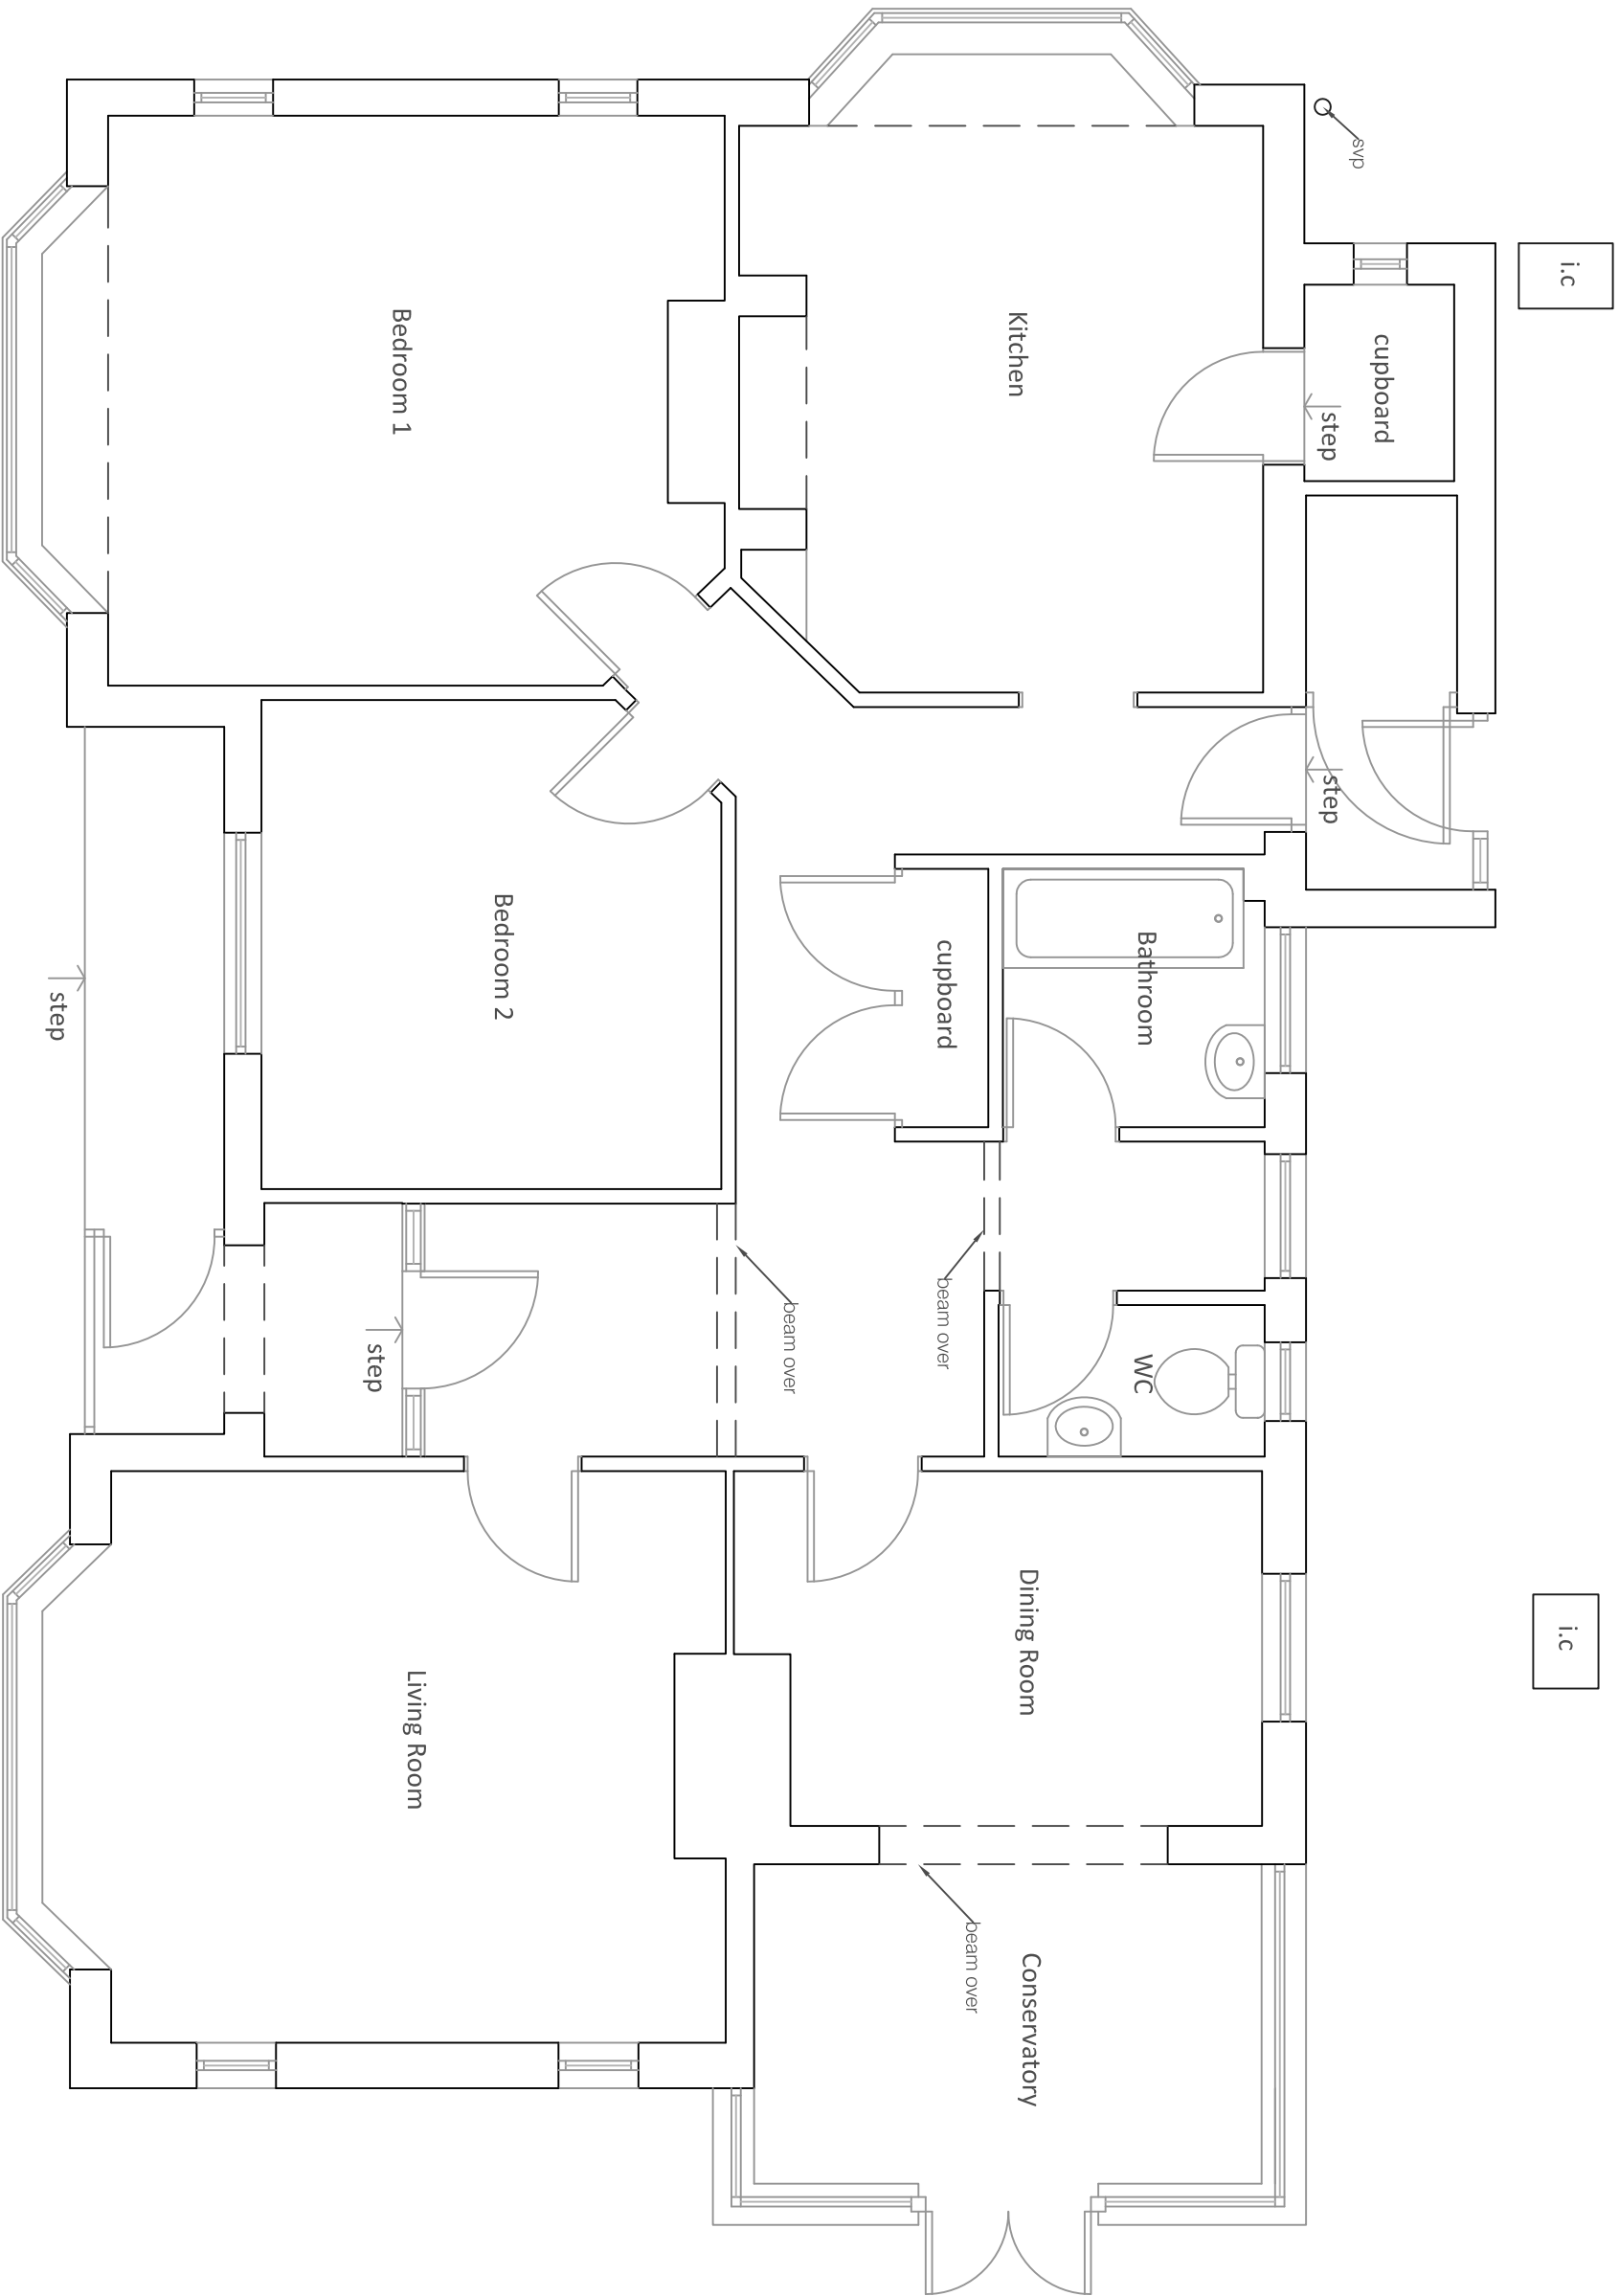

Ground Floor


Plan (1:50)

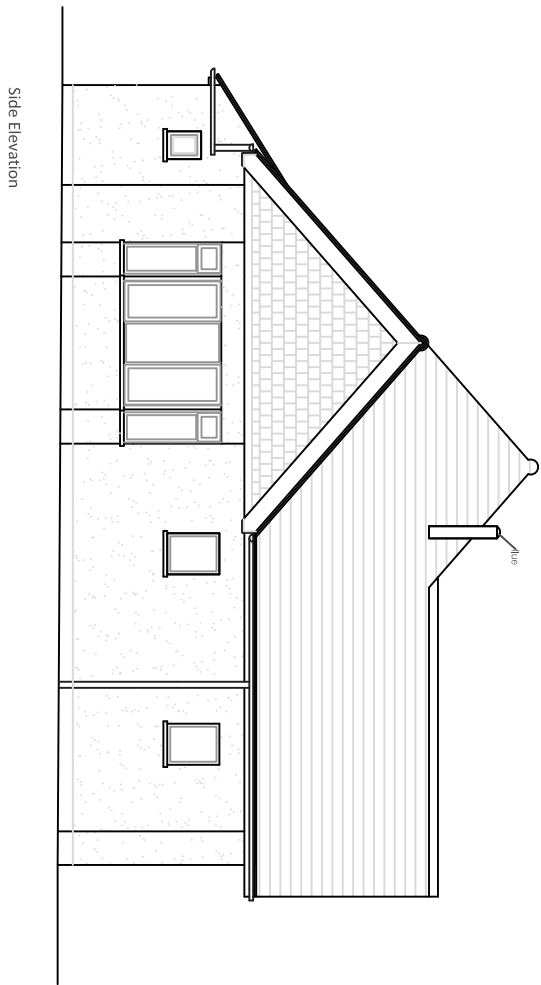

Side Elevation



Site Location (1:1250)

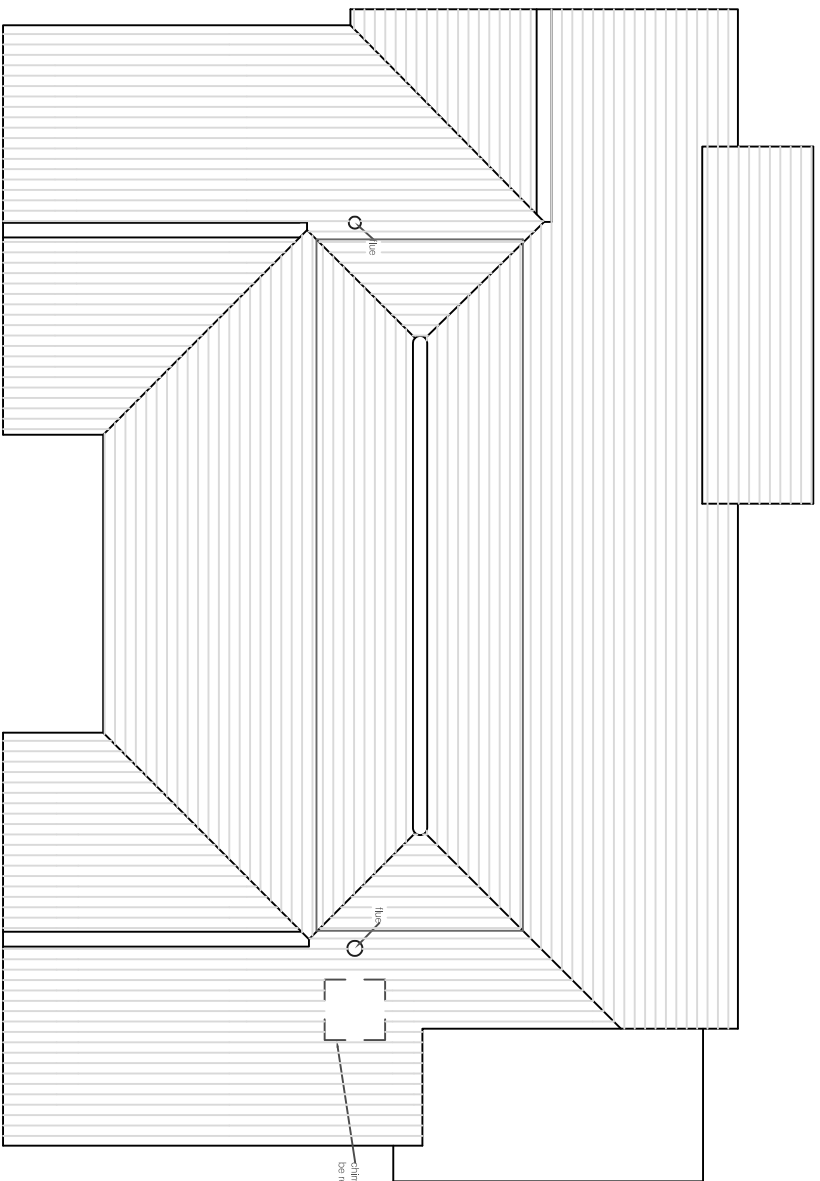

Roof Plan (1:100)

Revisions	
Rev Description	By
All dimensions to be checked on site prior to commencement of work, except for planning purposes. This drawing is the copyright of Inspired Design Studio Ltd. and may not be copied, altered or reproduced in any way without written authority.	
Client: Mr Lamb	
Project Address: 3 Central Avenue Rustington Littlehampton BN16 2HG	
Drawing Title: Existing Plans, Elevations and Site Location	
Drawing Number: 912.01	
Scale: As stated printed @ A2	
Date: 19.03.14	