




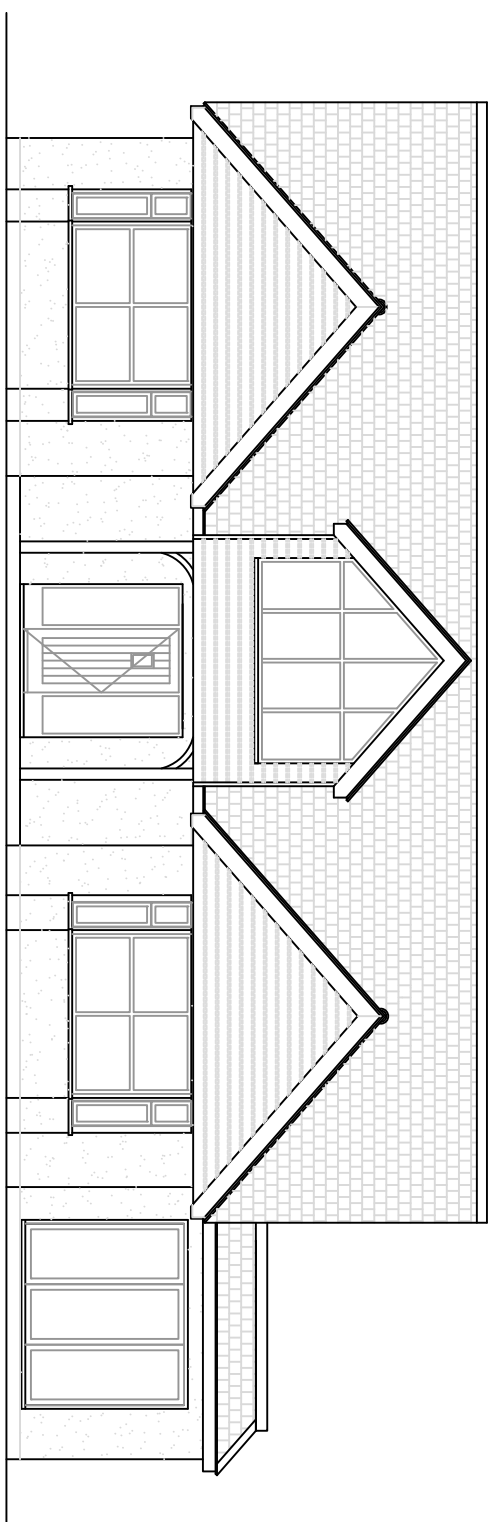

Side Elevation


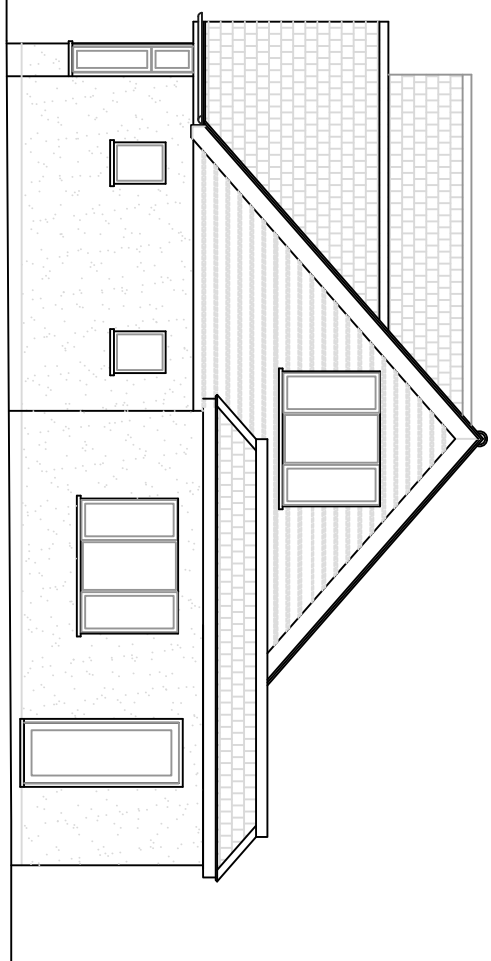


Side Elevation

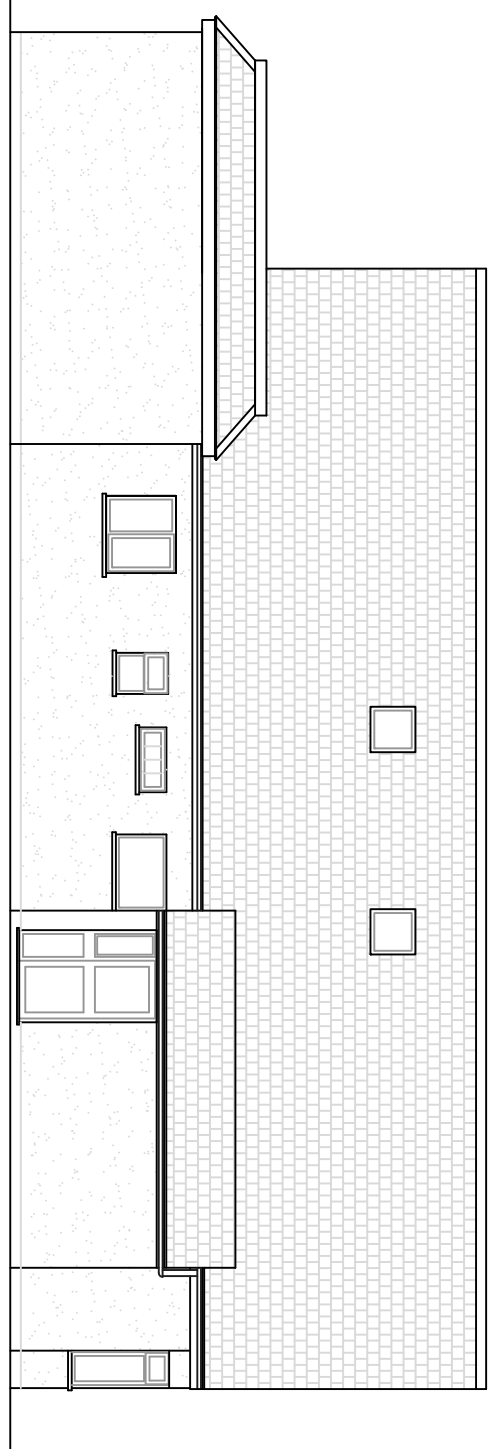


Side Elevation

Elevations (1:100)

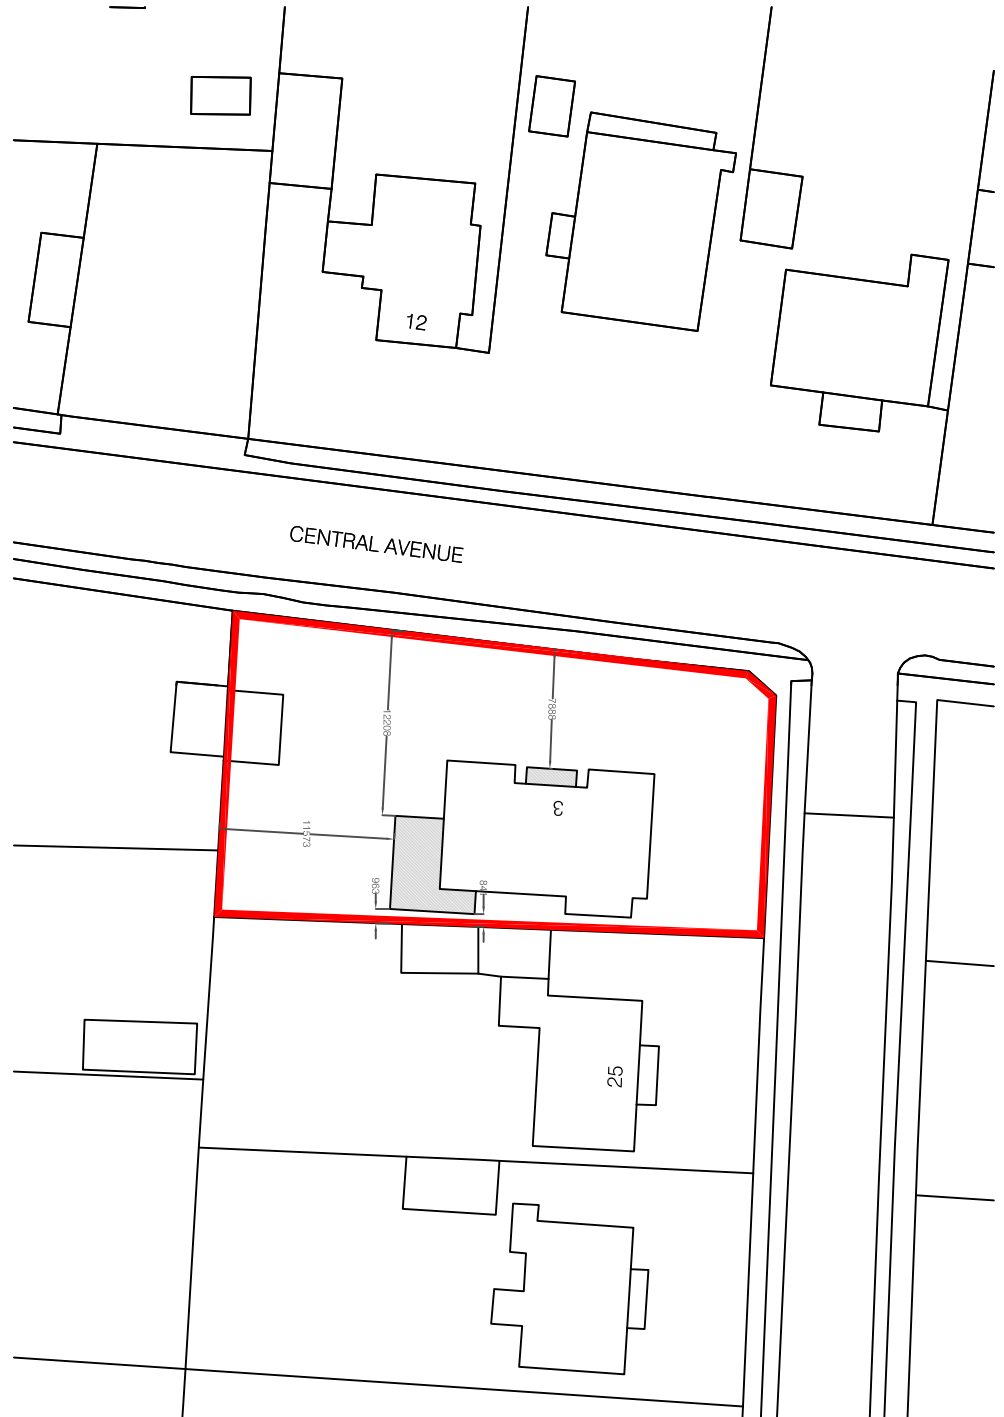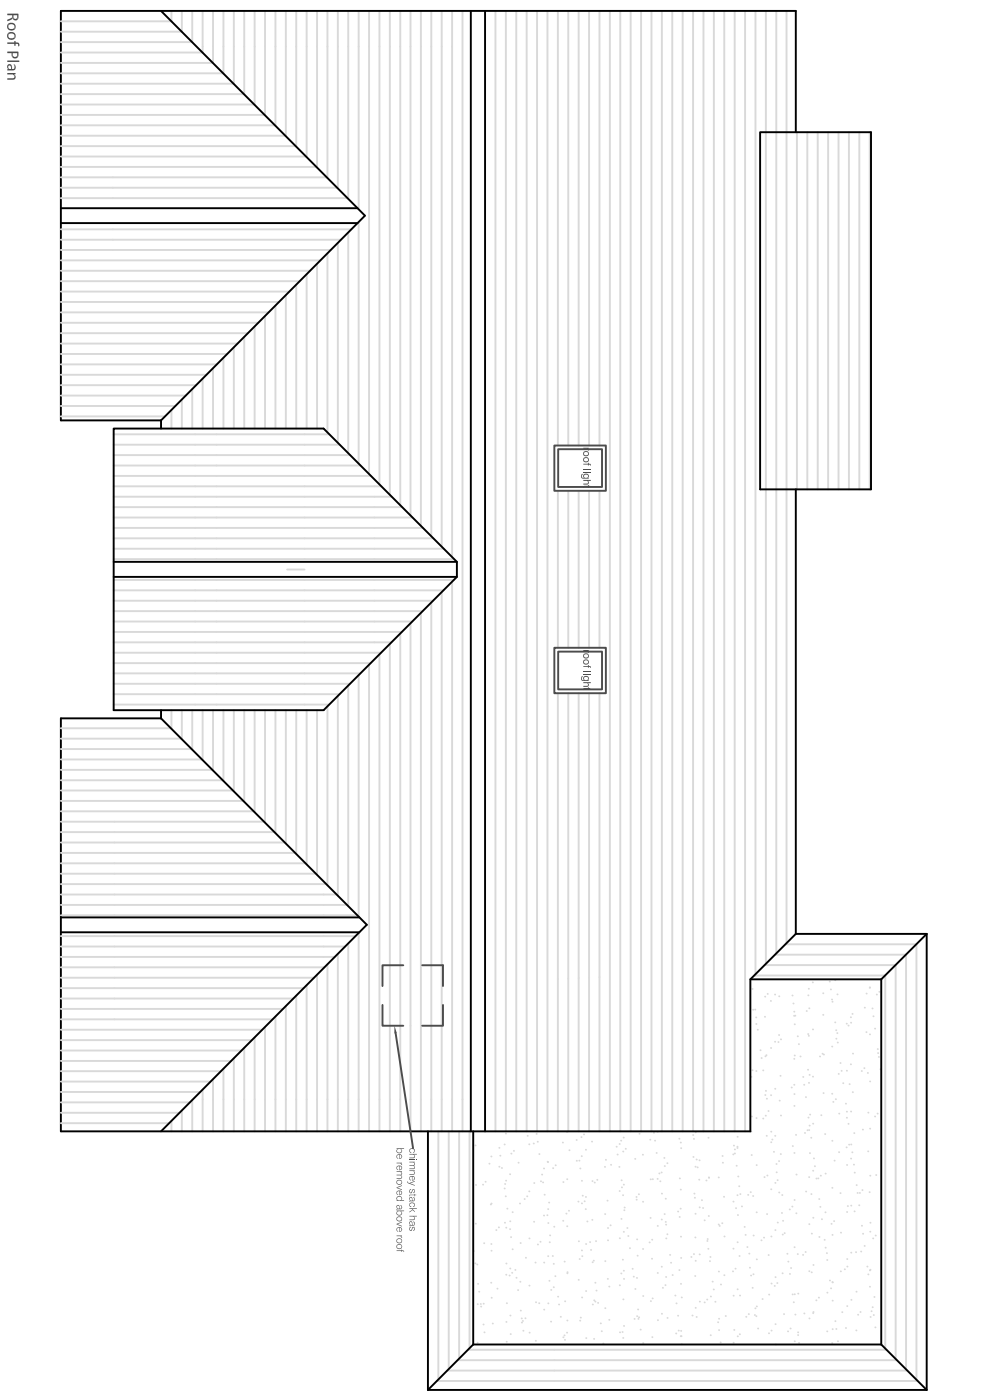


Roof Plan (1:100)


Block Plan (1:500)

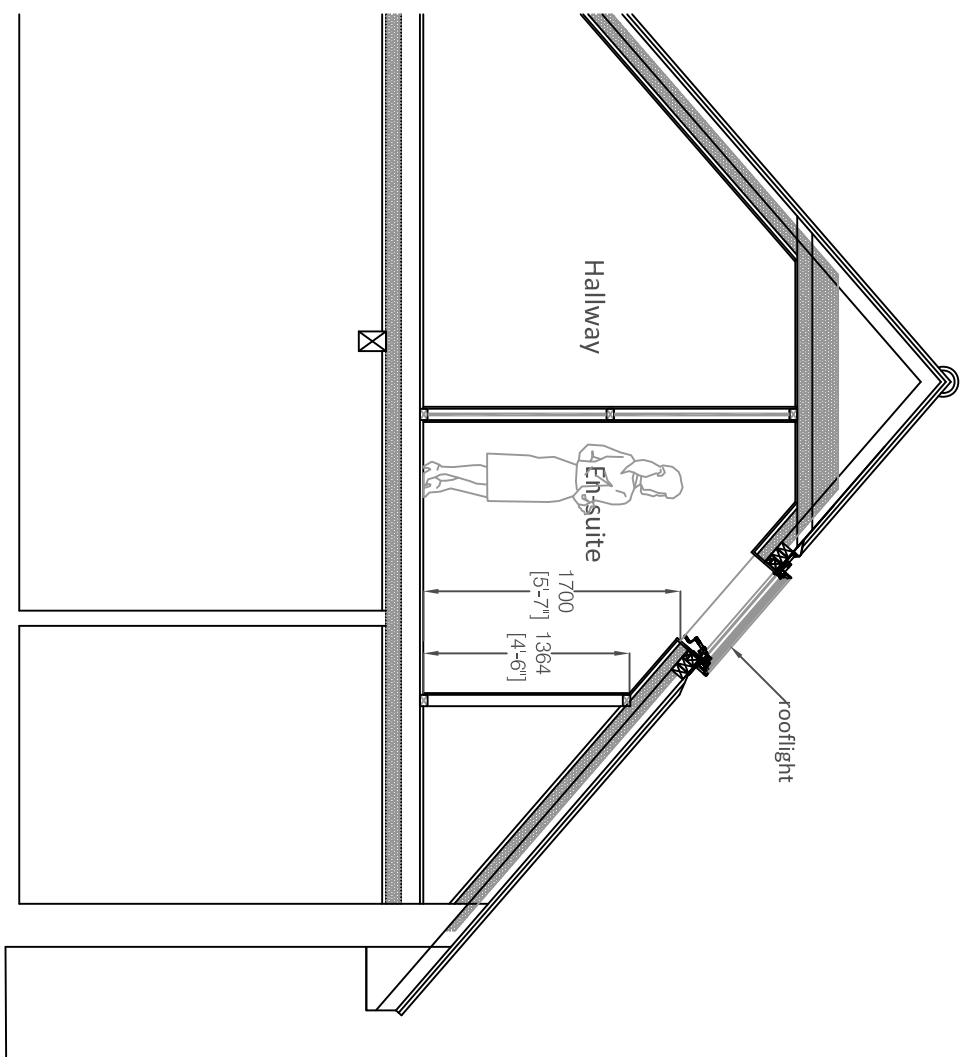

Section A-A through En-suite - Indicating height of rooflight(1:50)

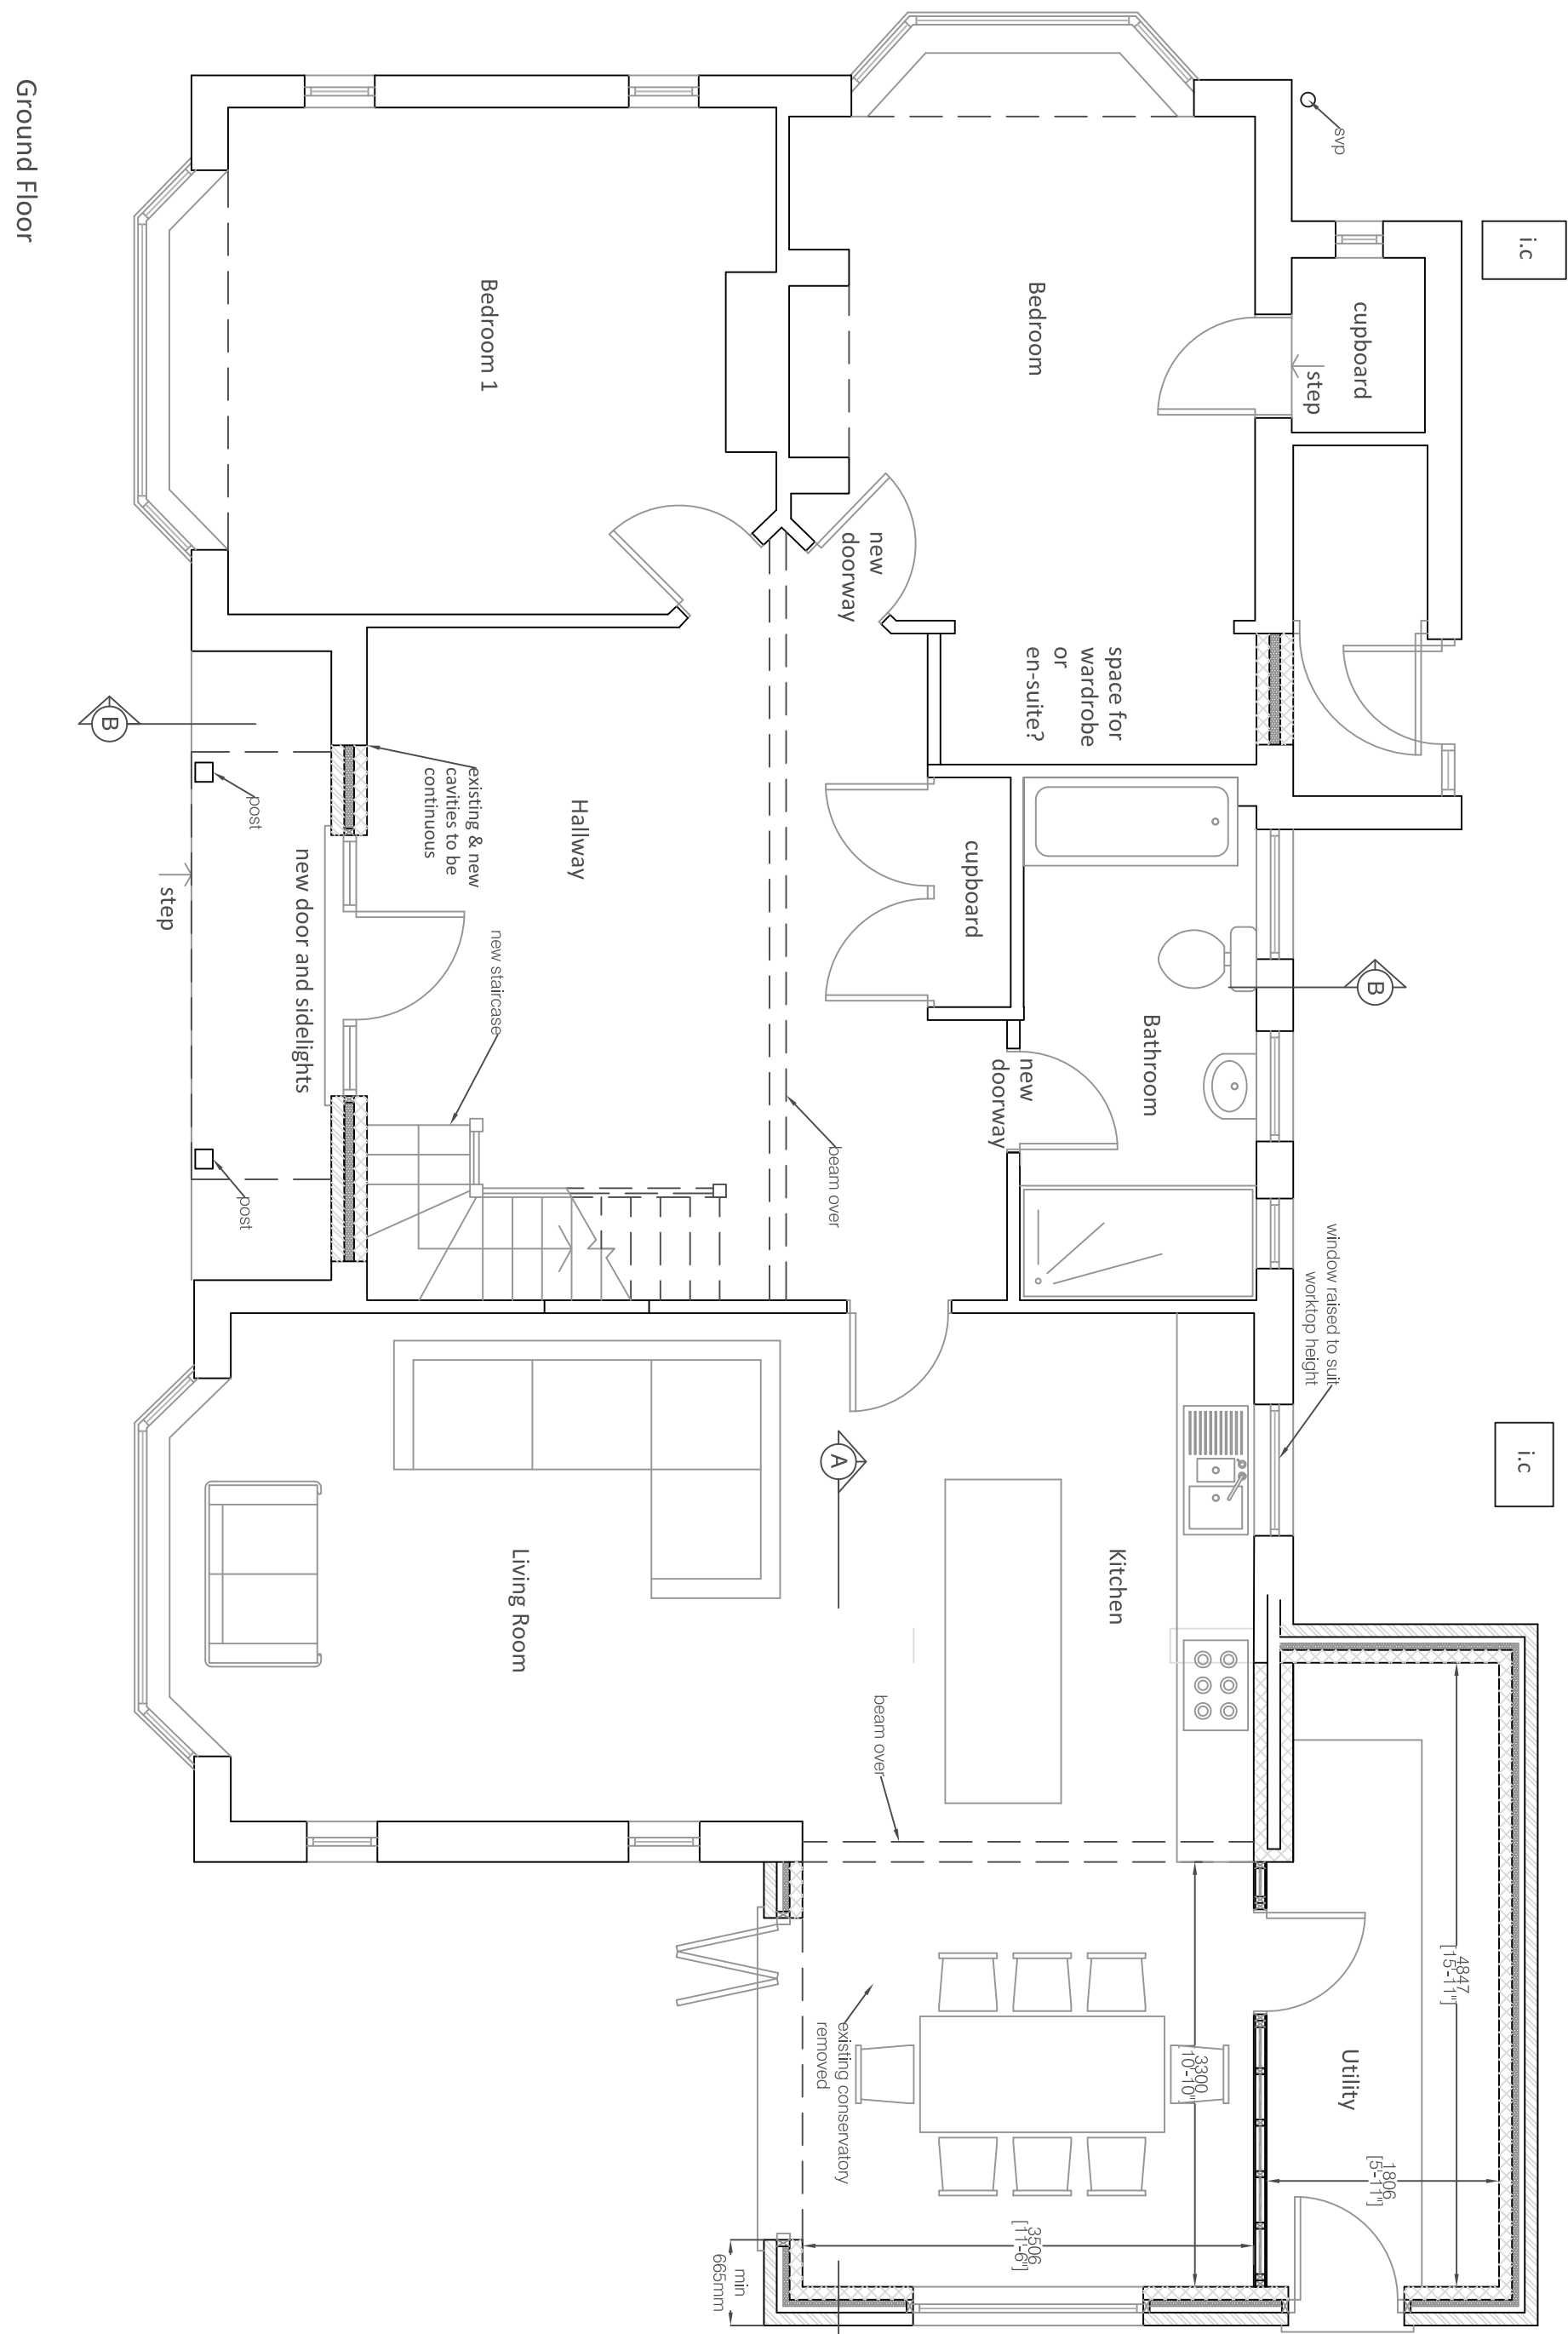

Ground Floor

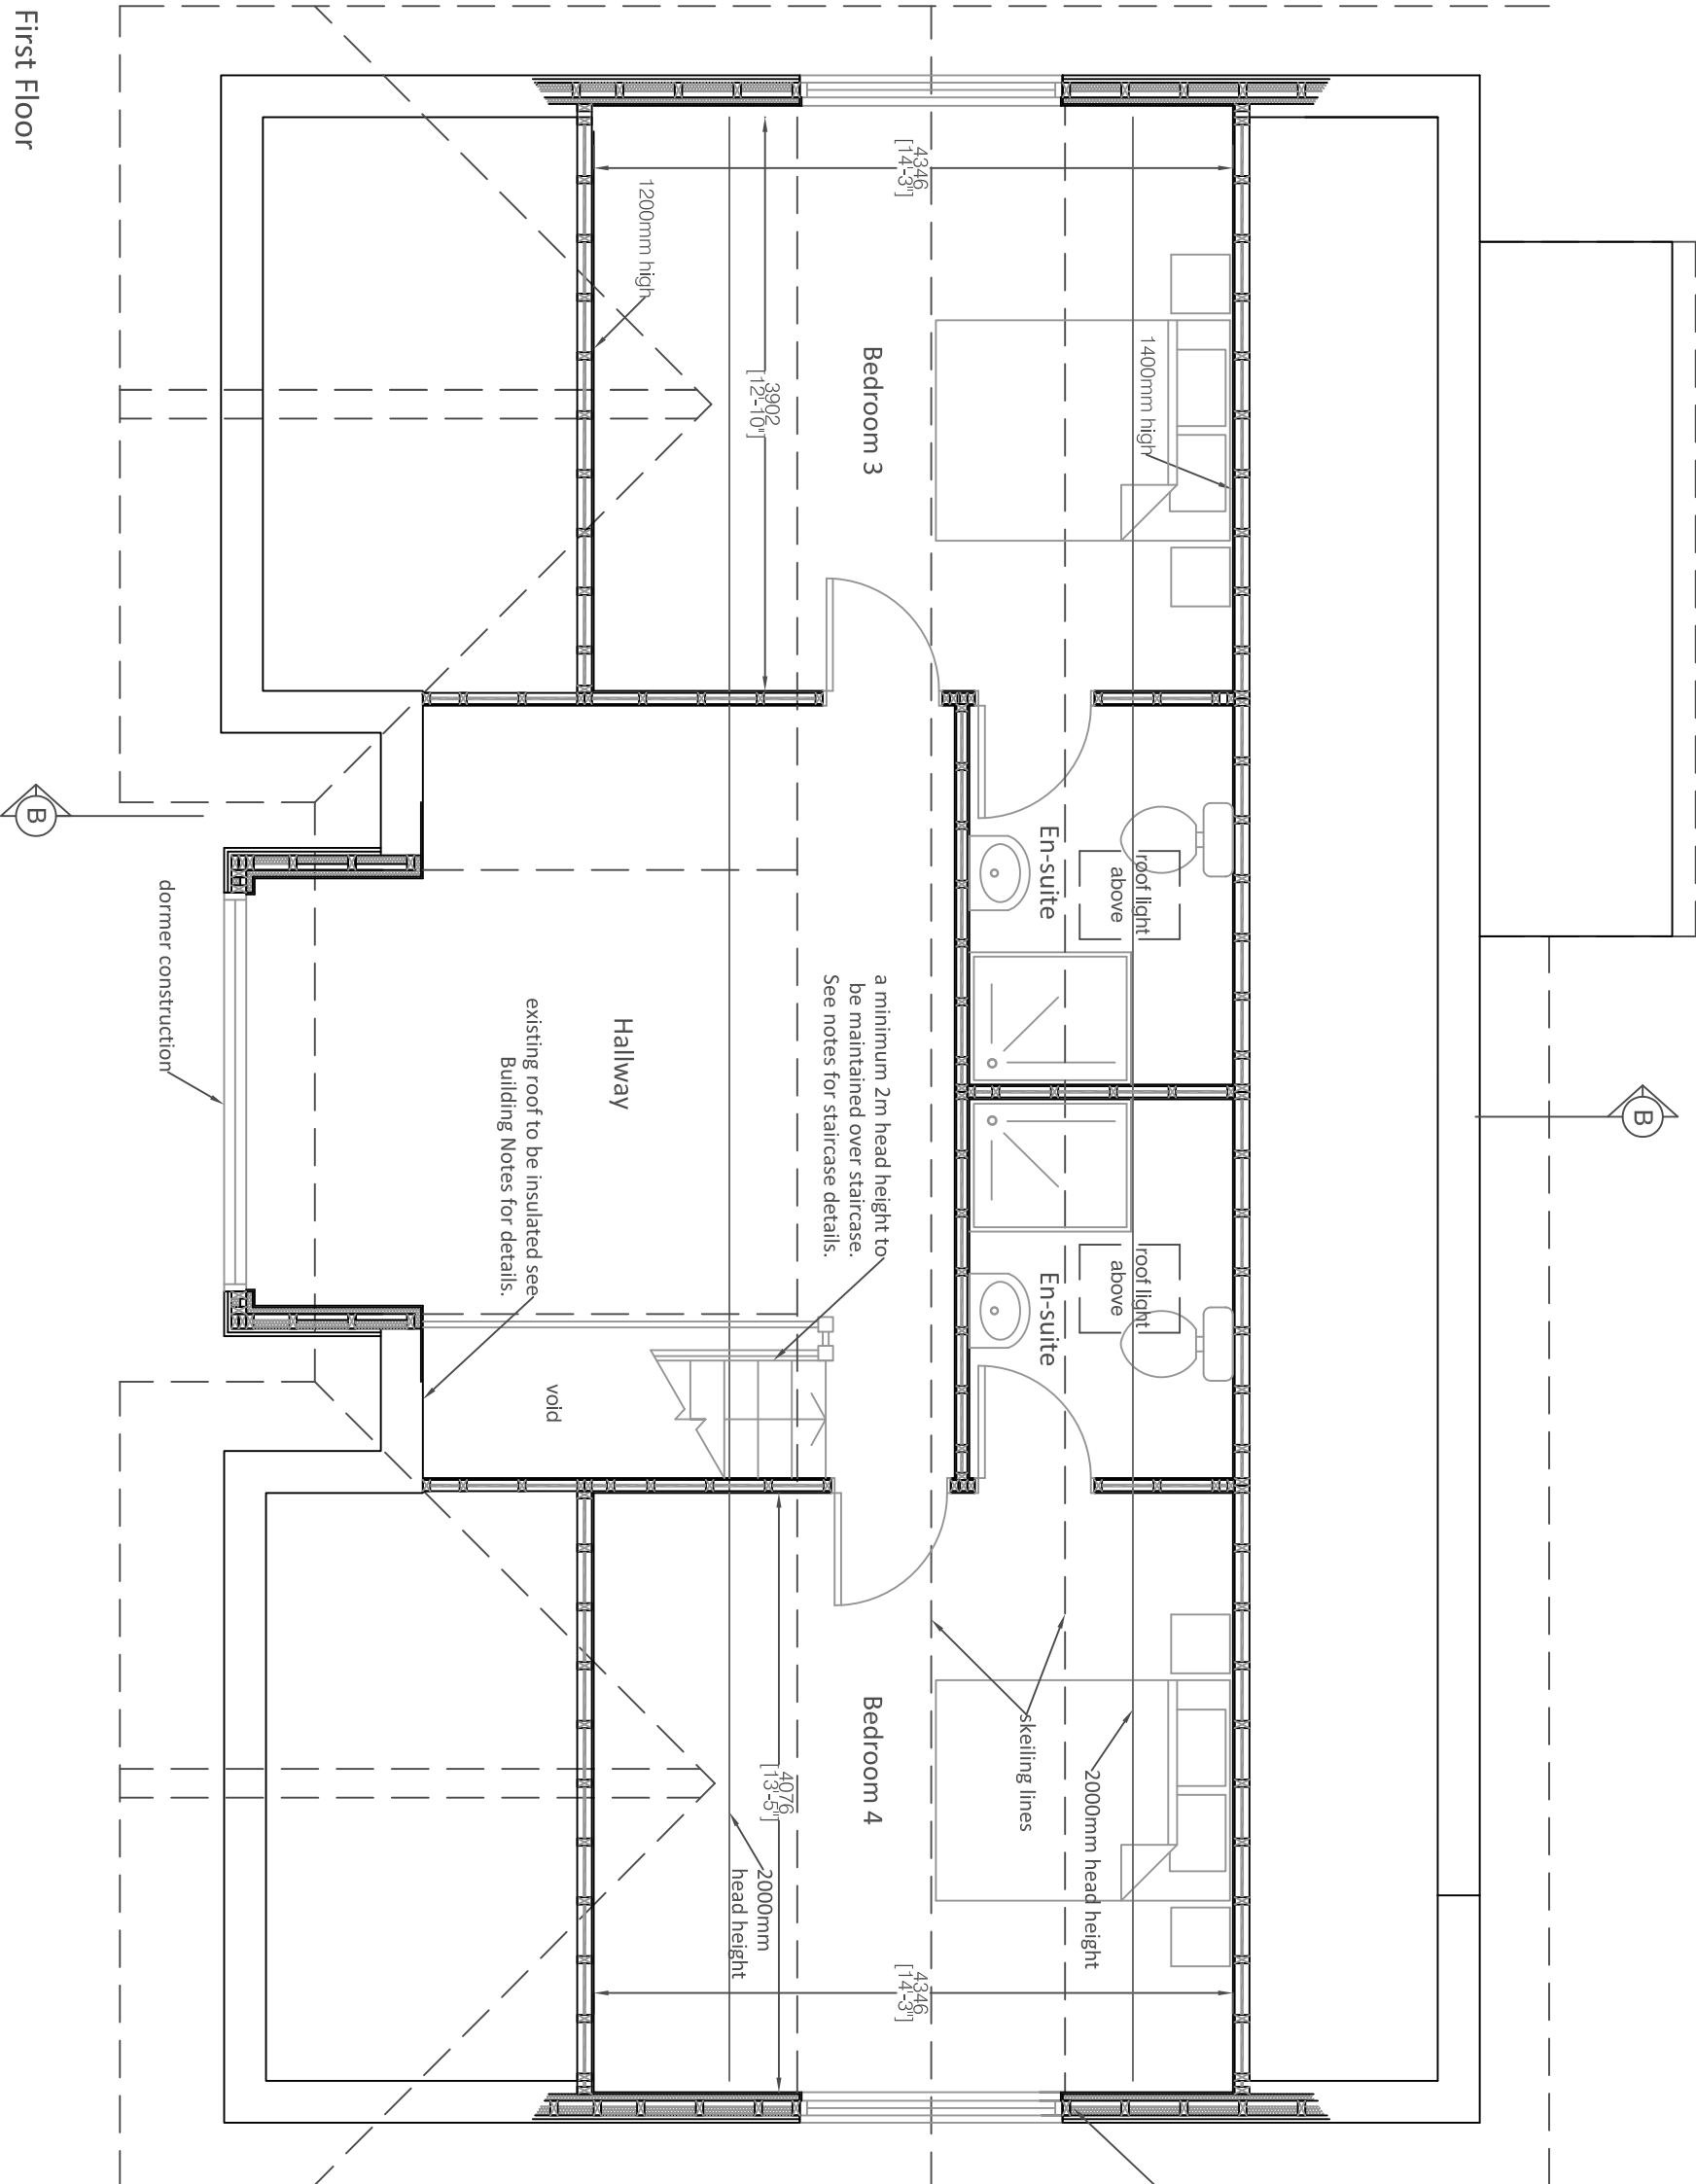

First Floor

Revisions	
Rev	Description
f	Alterations to extension roof
e	Alterations to extension roof
d	Additional Information Added
c	Section Added
b	Amendment to side Elevation
a	Roof lights added to en-suites
As submitted to the Council for planning purposes.	
This drawing is the copyright of Inspired Design Studio Ltd.	
and may not be copied, altered or reproduced in any manner without written authority.	
Client: M Lamb	
Project Address: 3 Central Avenue, Littlehampton, BN16 2HG	
Drawing Title: Proposed Plans and Elevations	
Drawing Number: 912.02.1	
Scale: As stated printed @ A1	
Date: 28.03.14	