



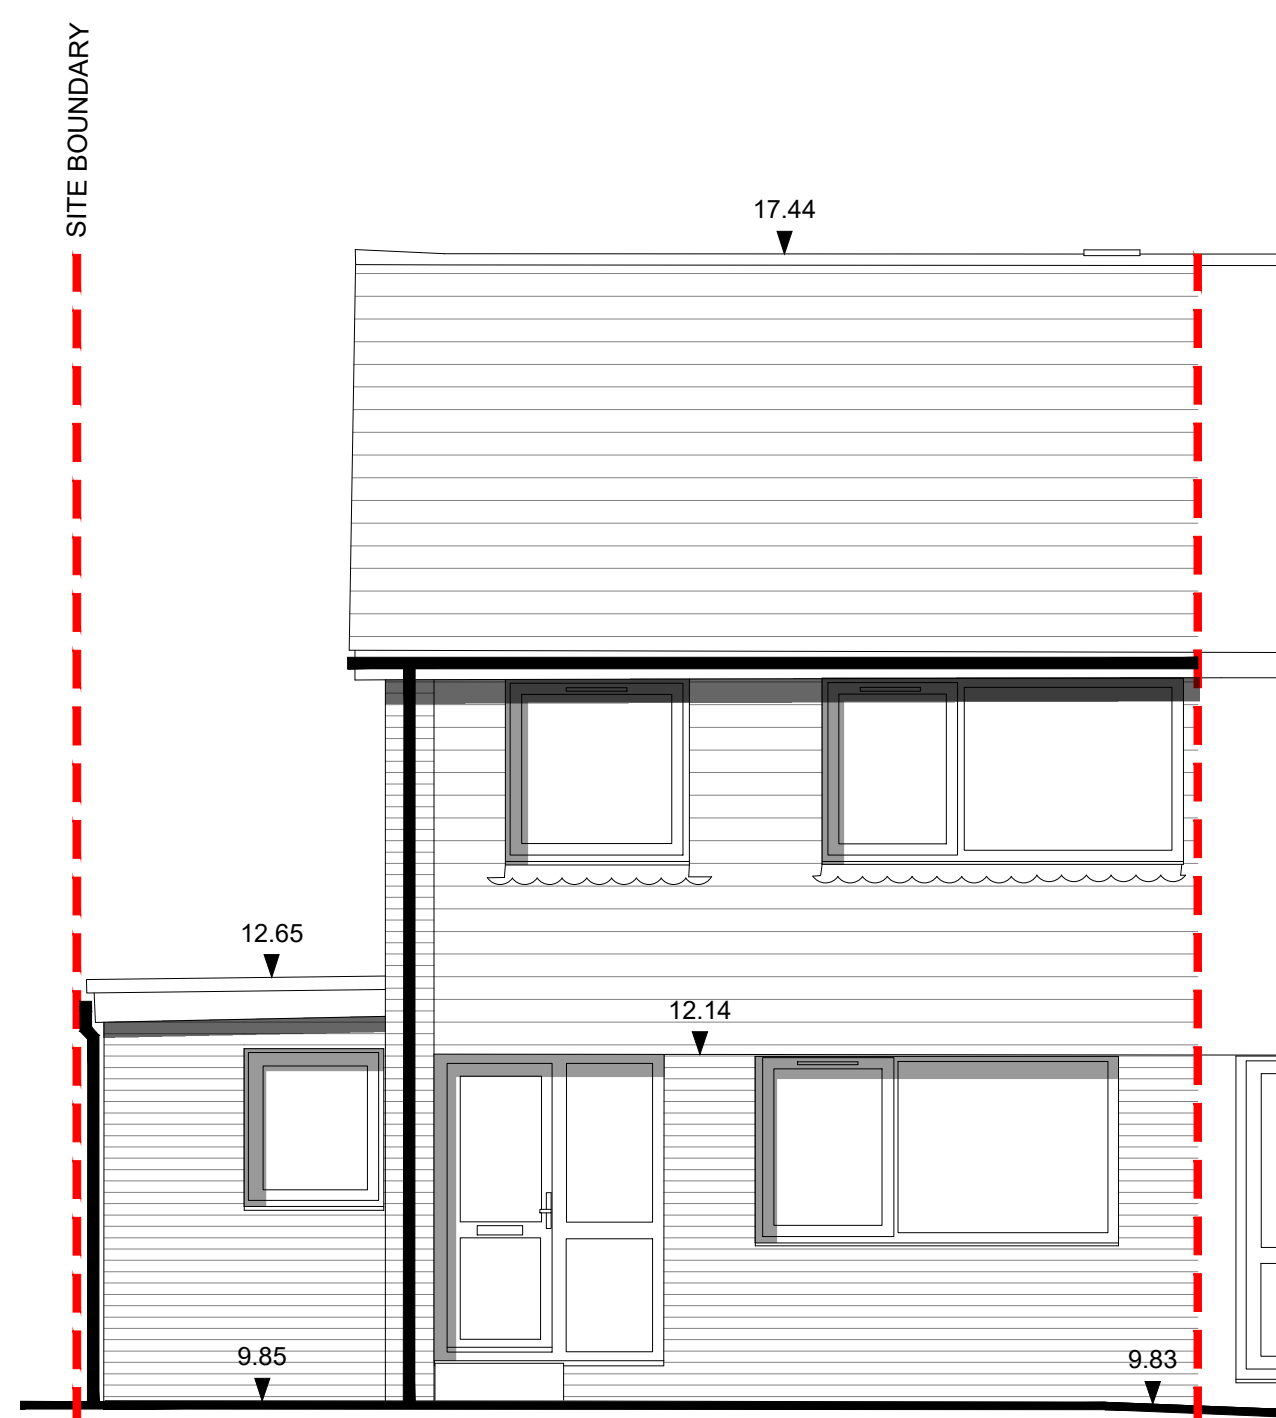


Existing Front Elevation


1:50 @ A0 / 1:100 @ A2

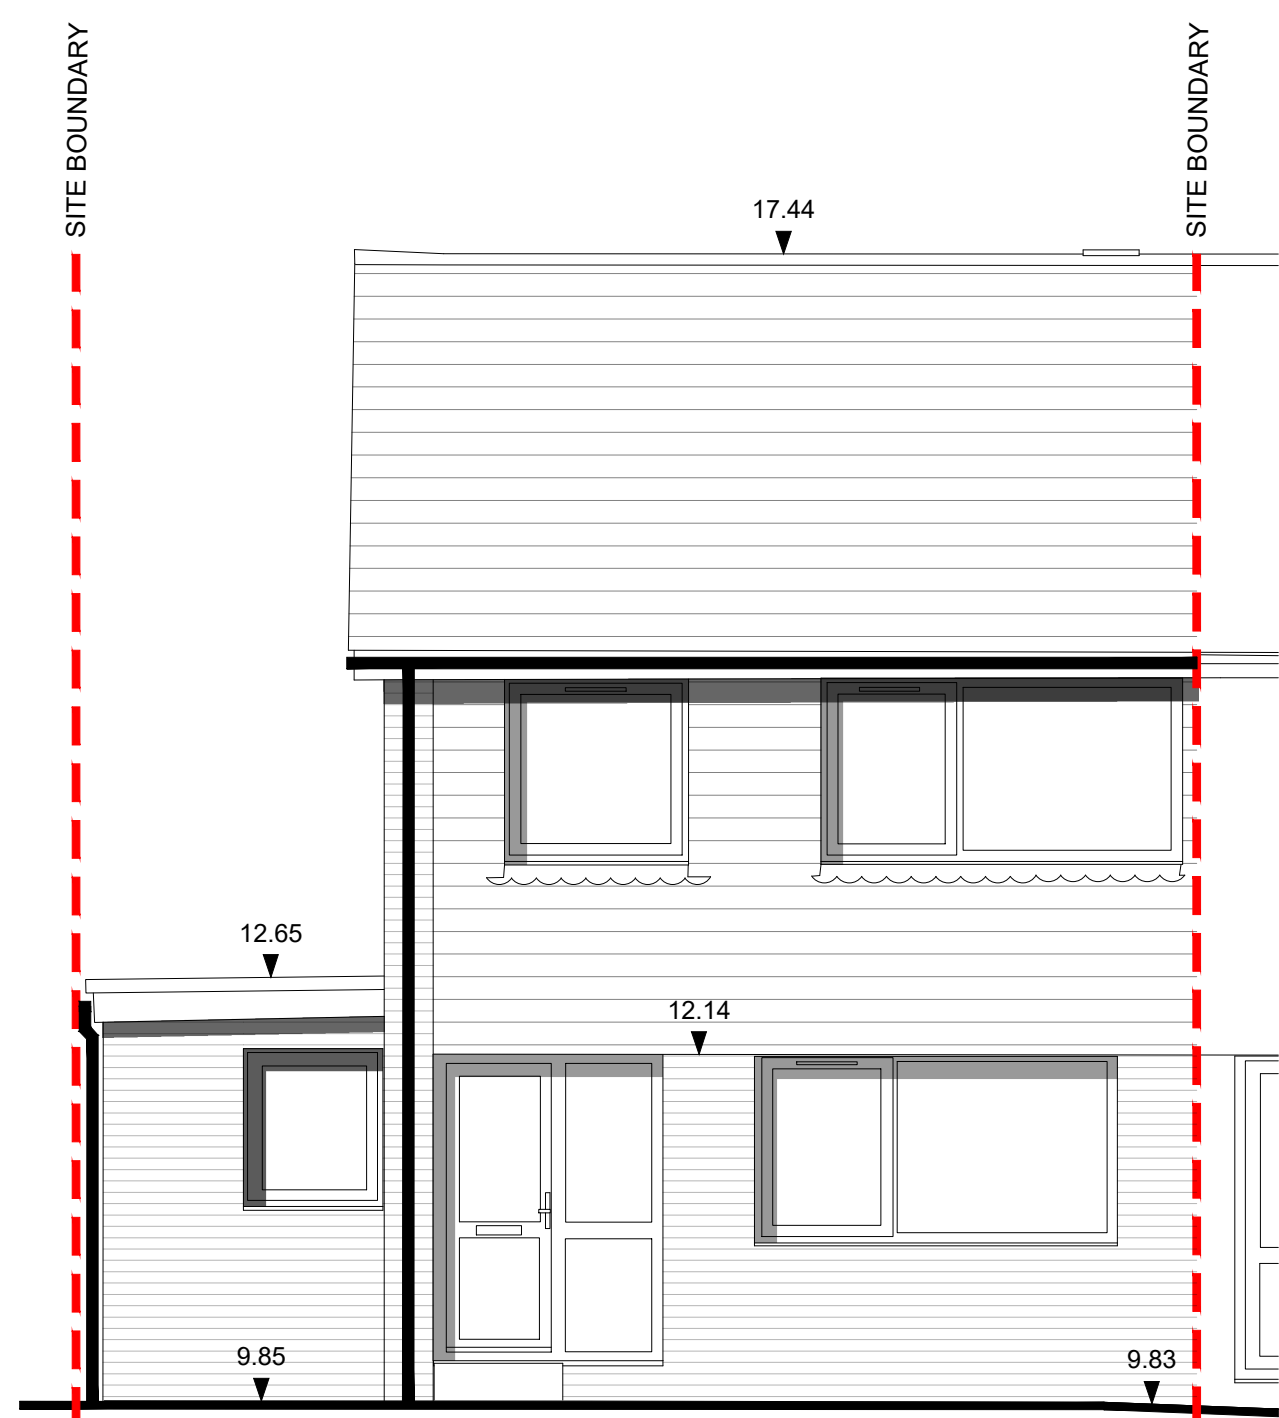

Proposed Front Elevation

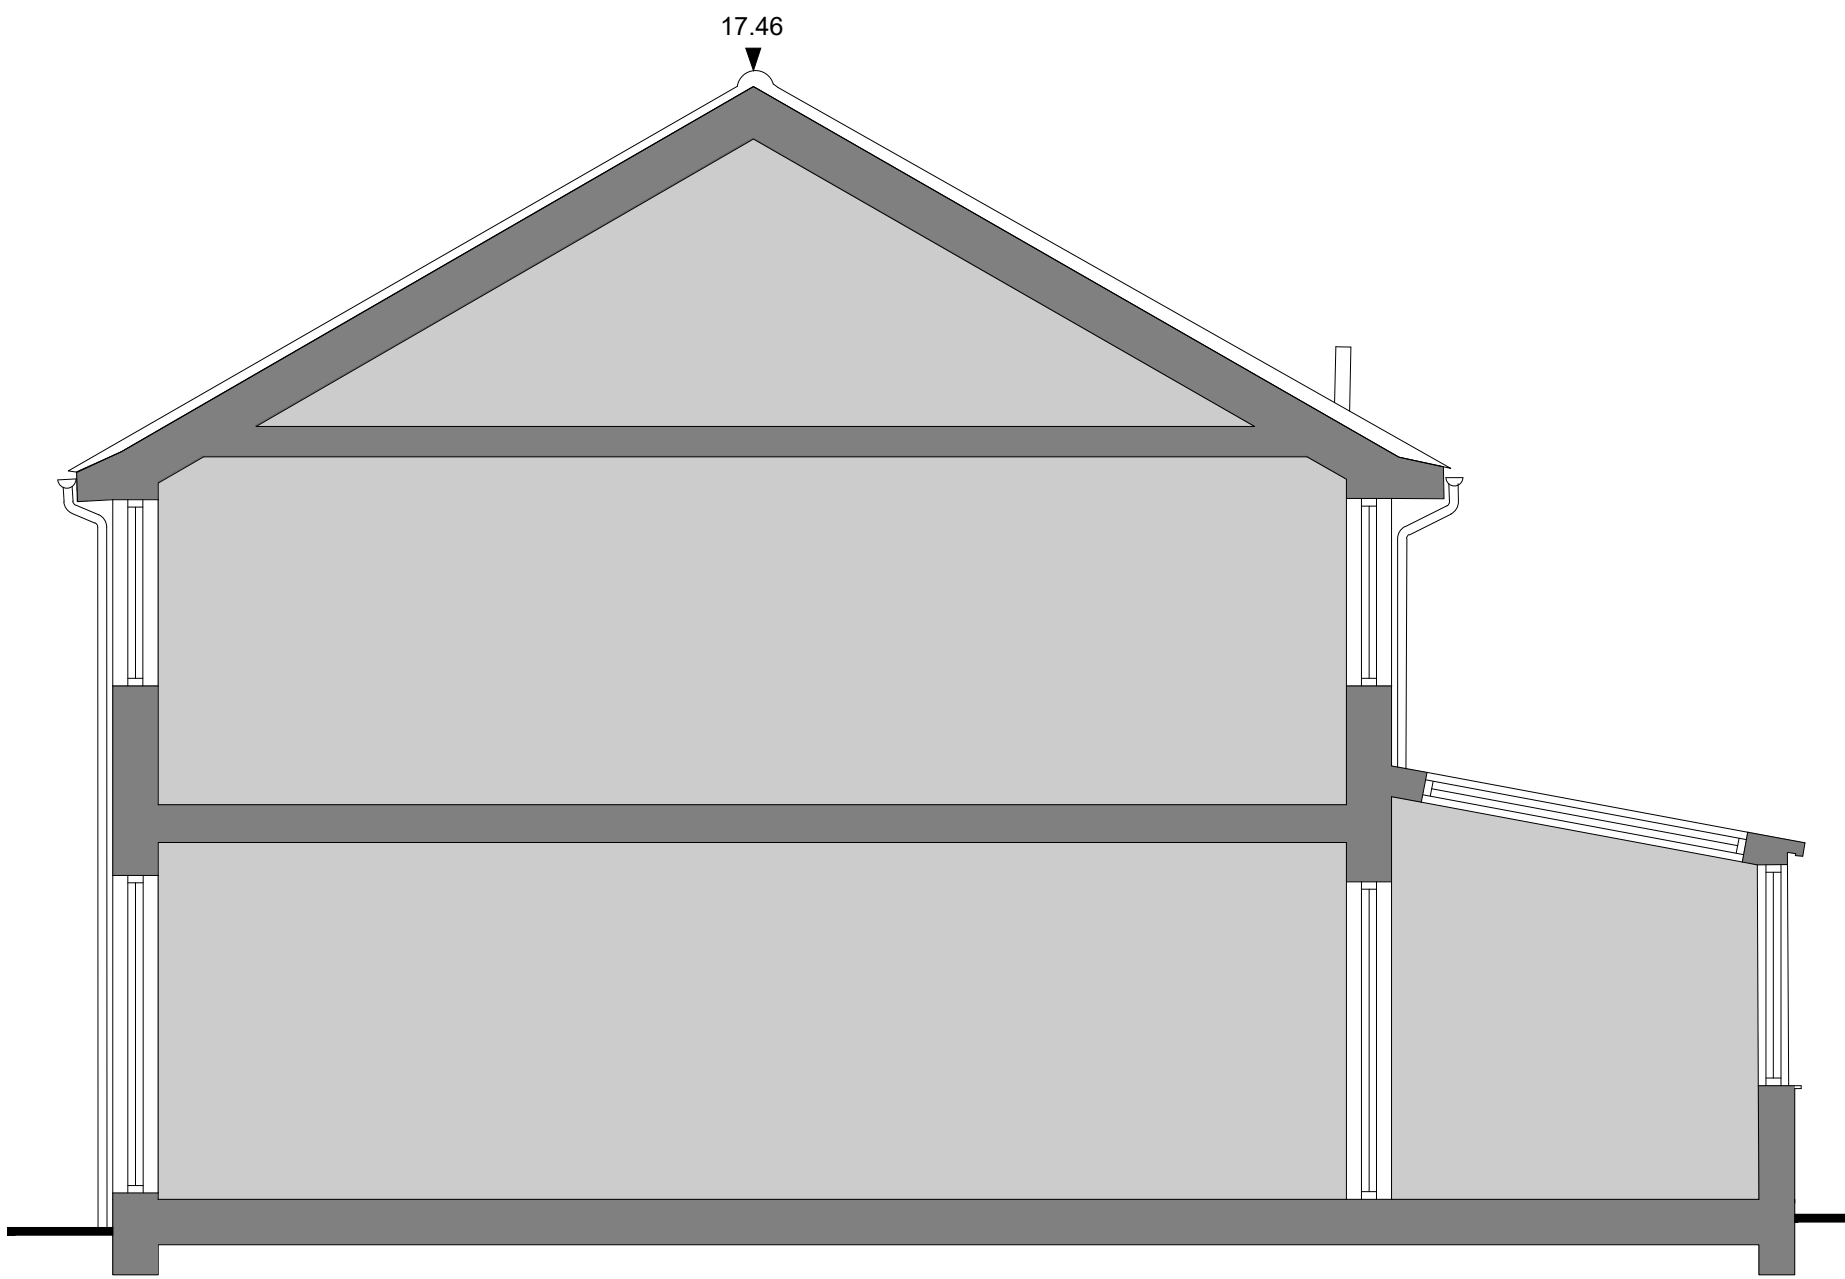


Existing Side Elevation (Part Section)

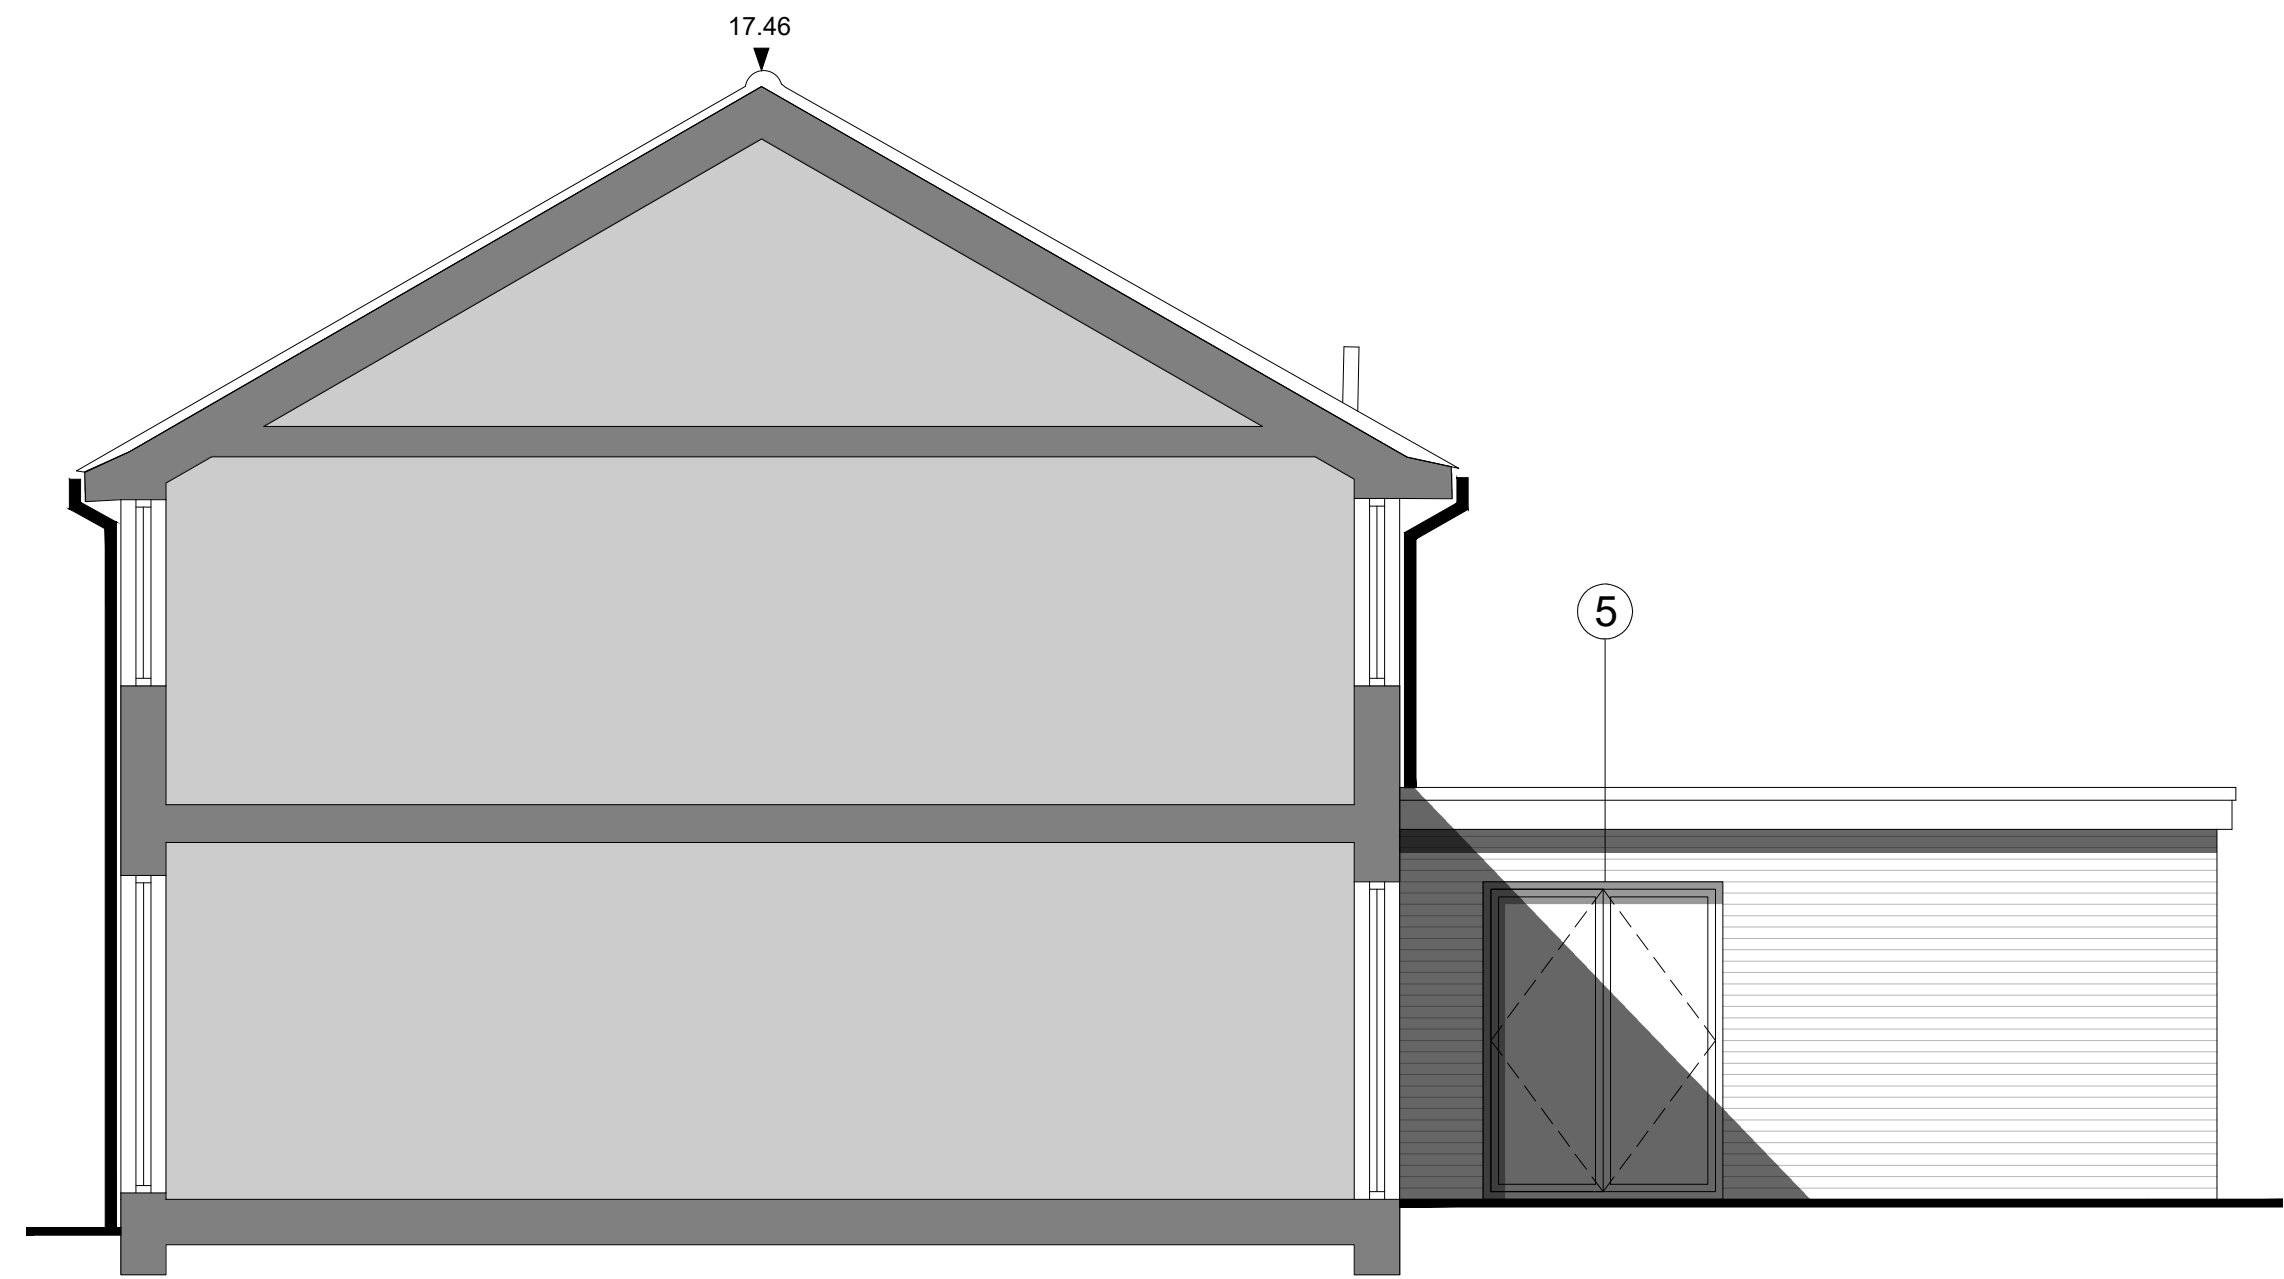


Proposed Side Elevation (Part Section)

- Materials Key:**
- 1 - Beige brick to match existing
 - 2 - White UPVC window frames to match existing
 - 3 - Existing flat roof extended over new extension
 - 4 - Black rainwater goods
 - 5 - White UPVC french doors

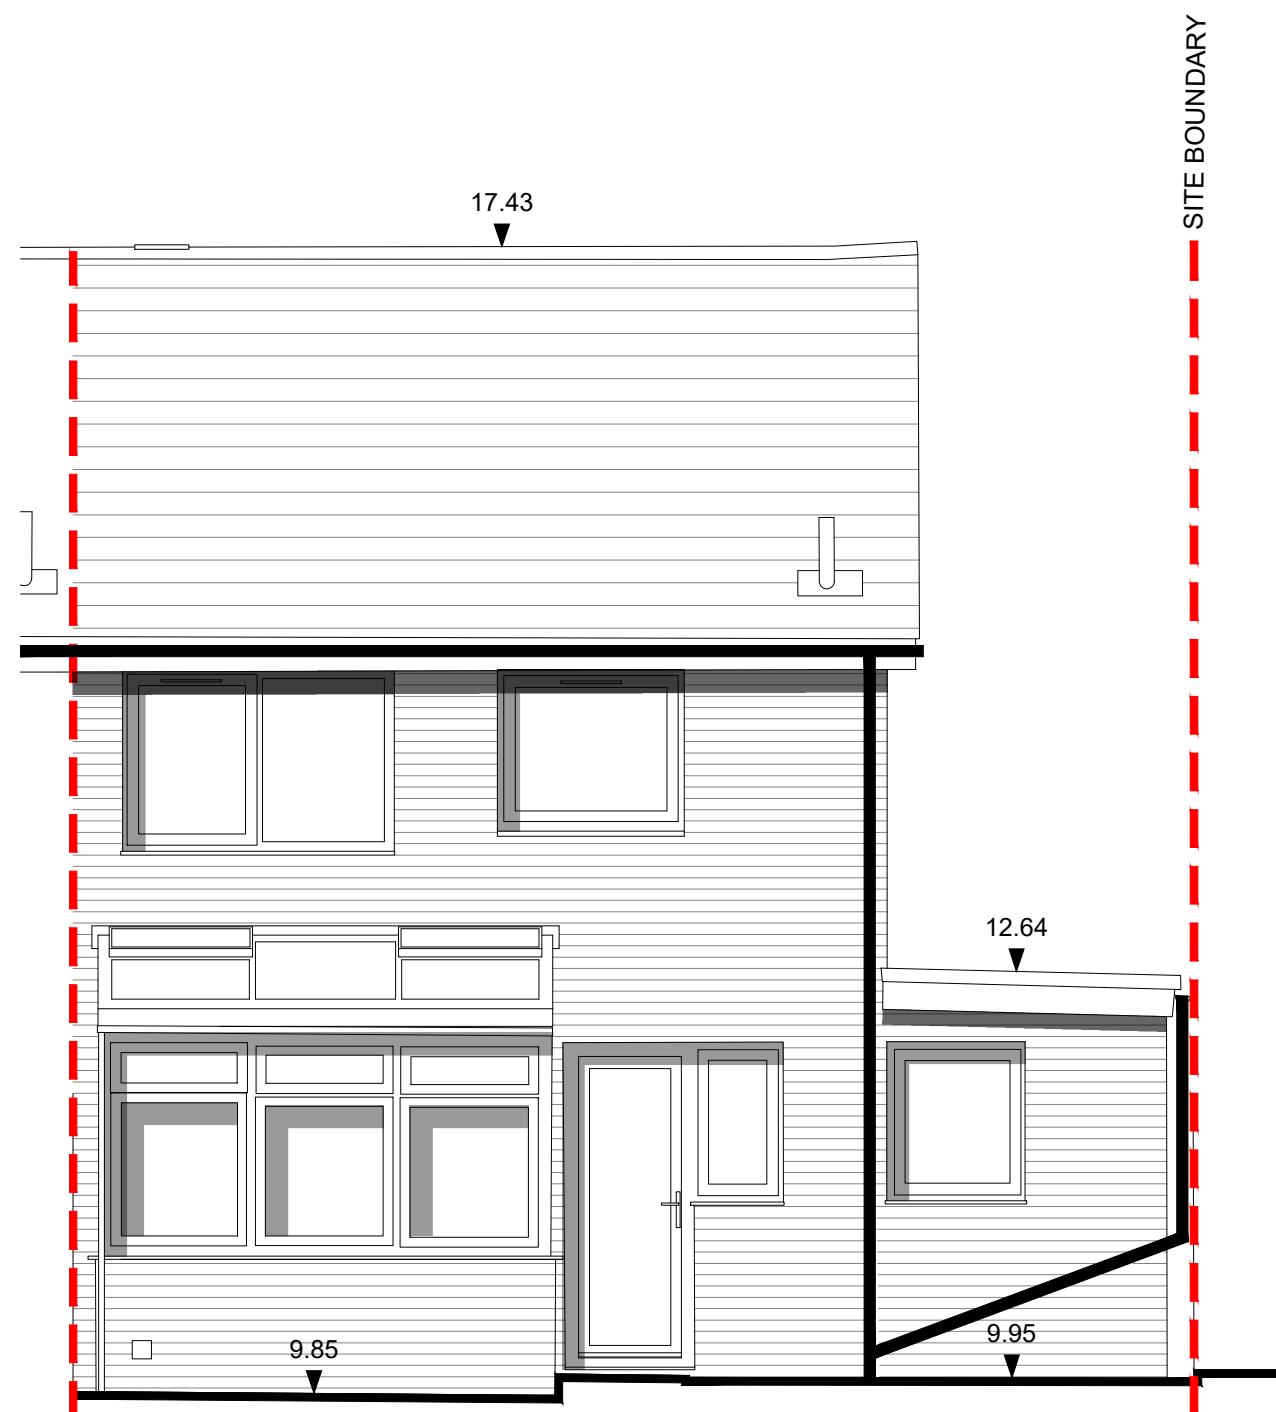


Existing Rear Elevation


1:50 @ A0 / 1:100 @ A2

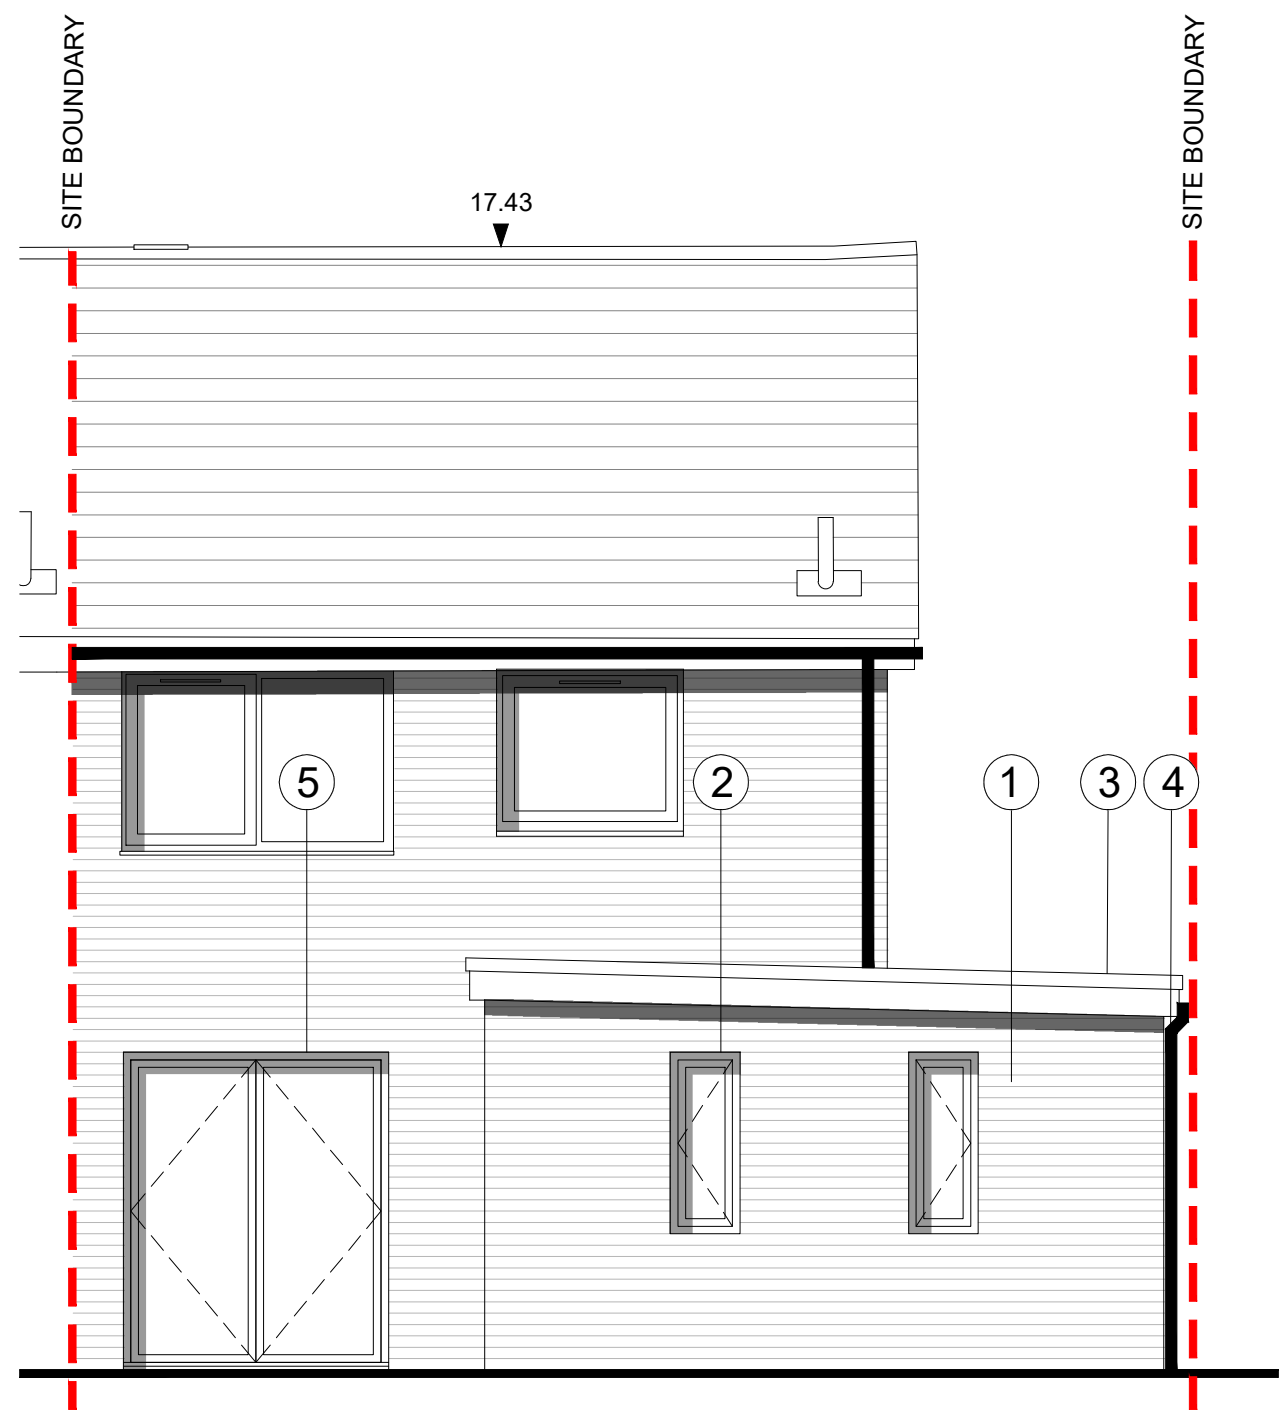


Proposed Rear Elevation

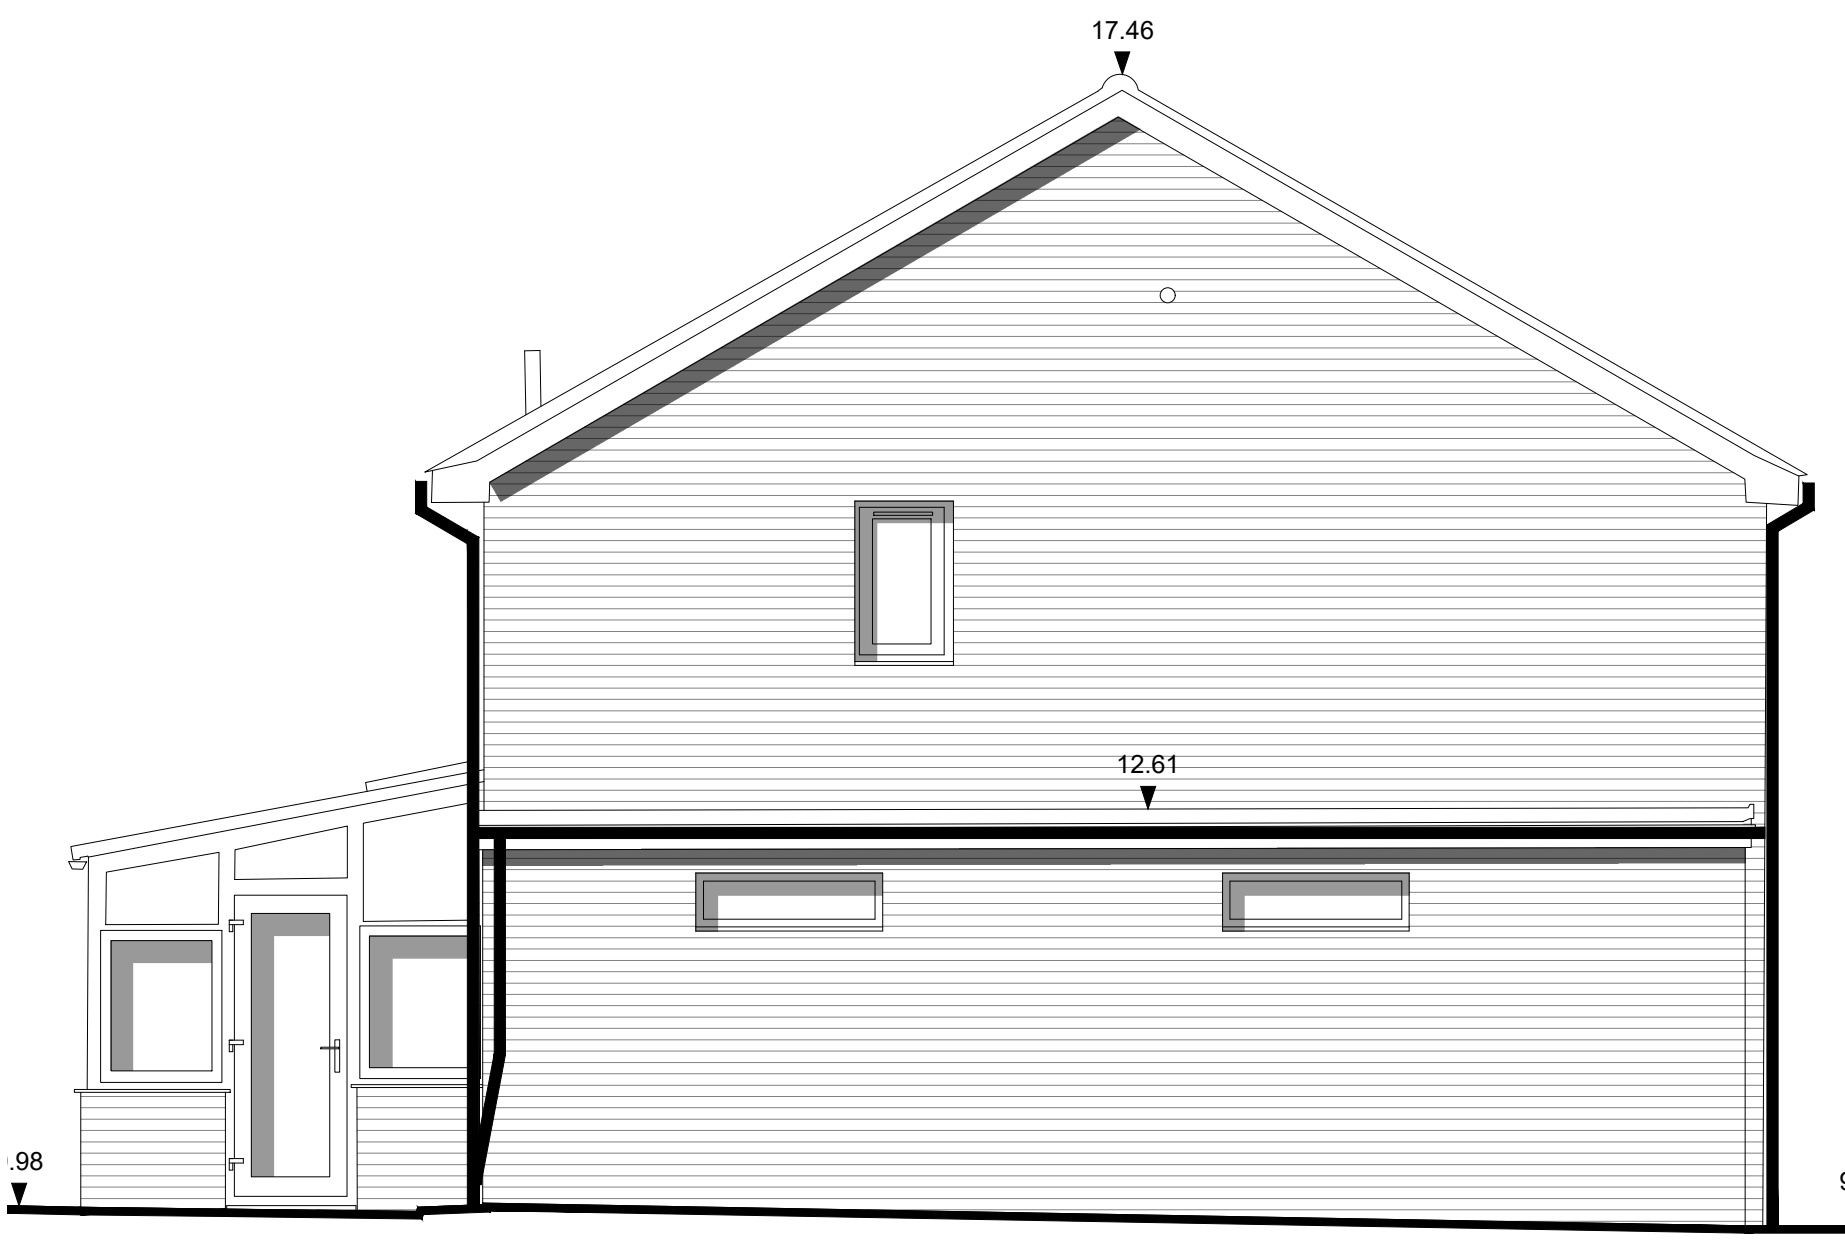


Existing Side Elevation

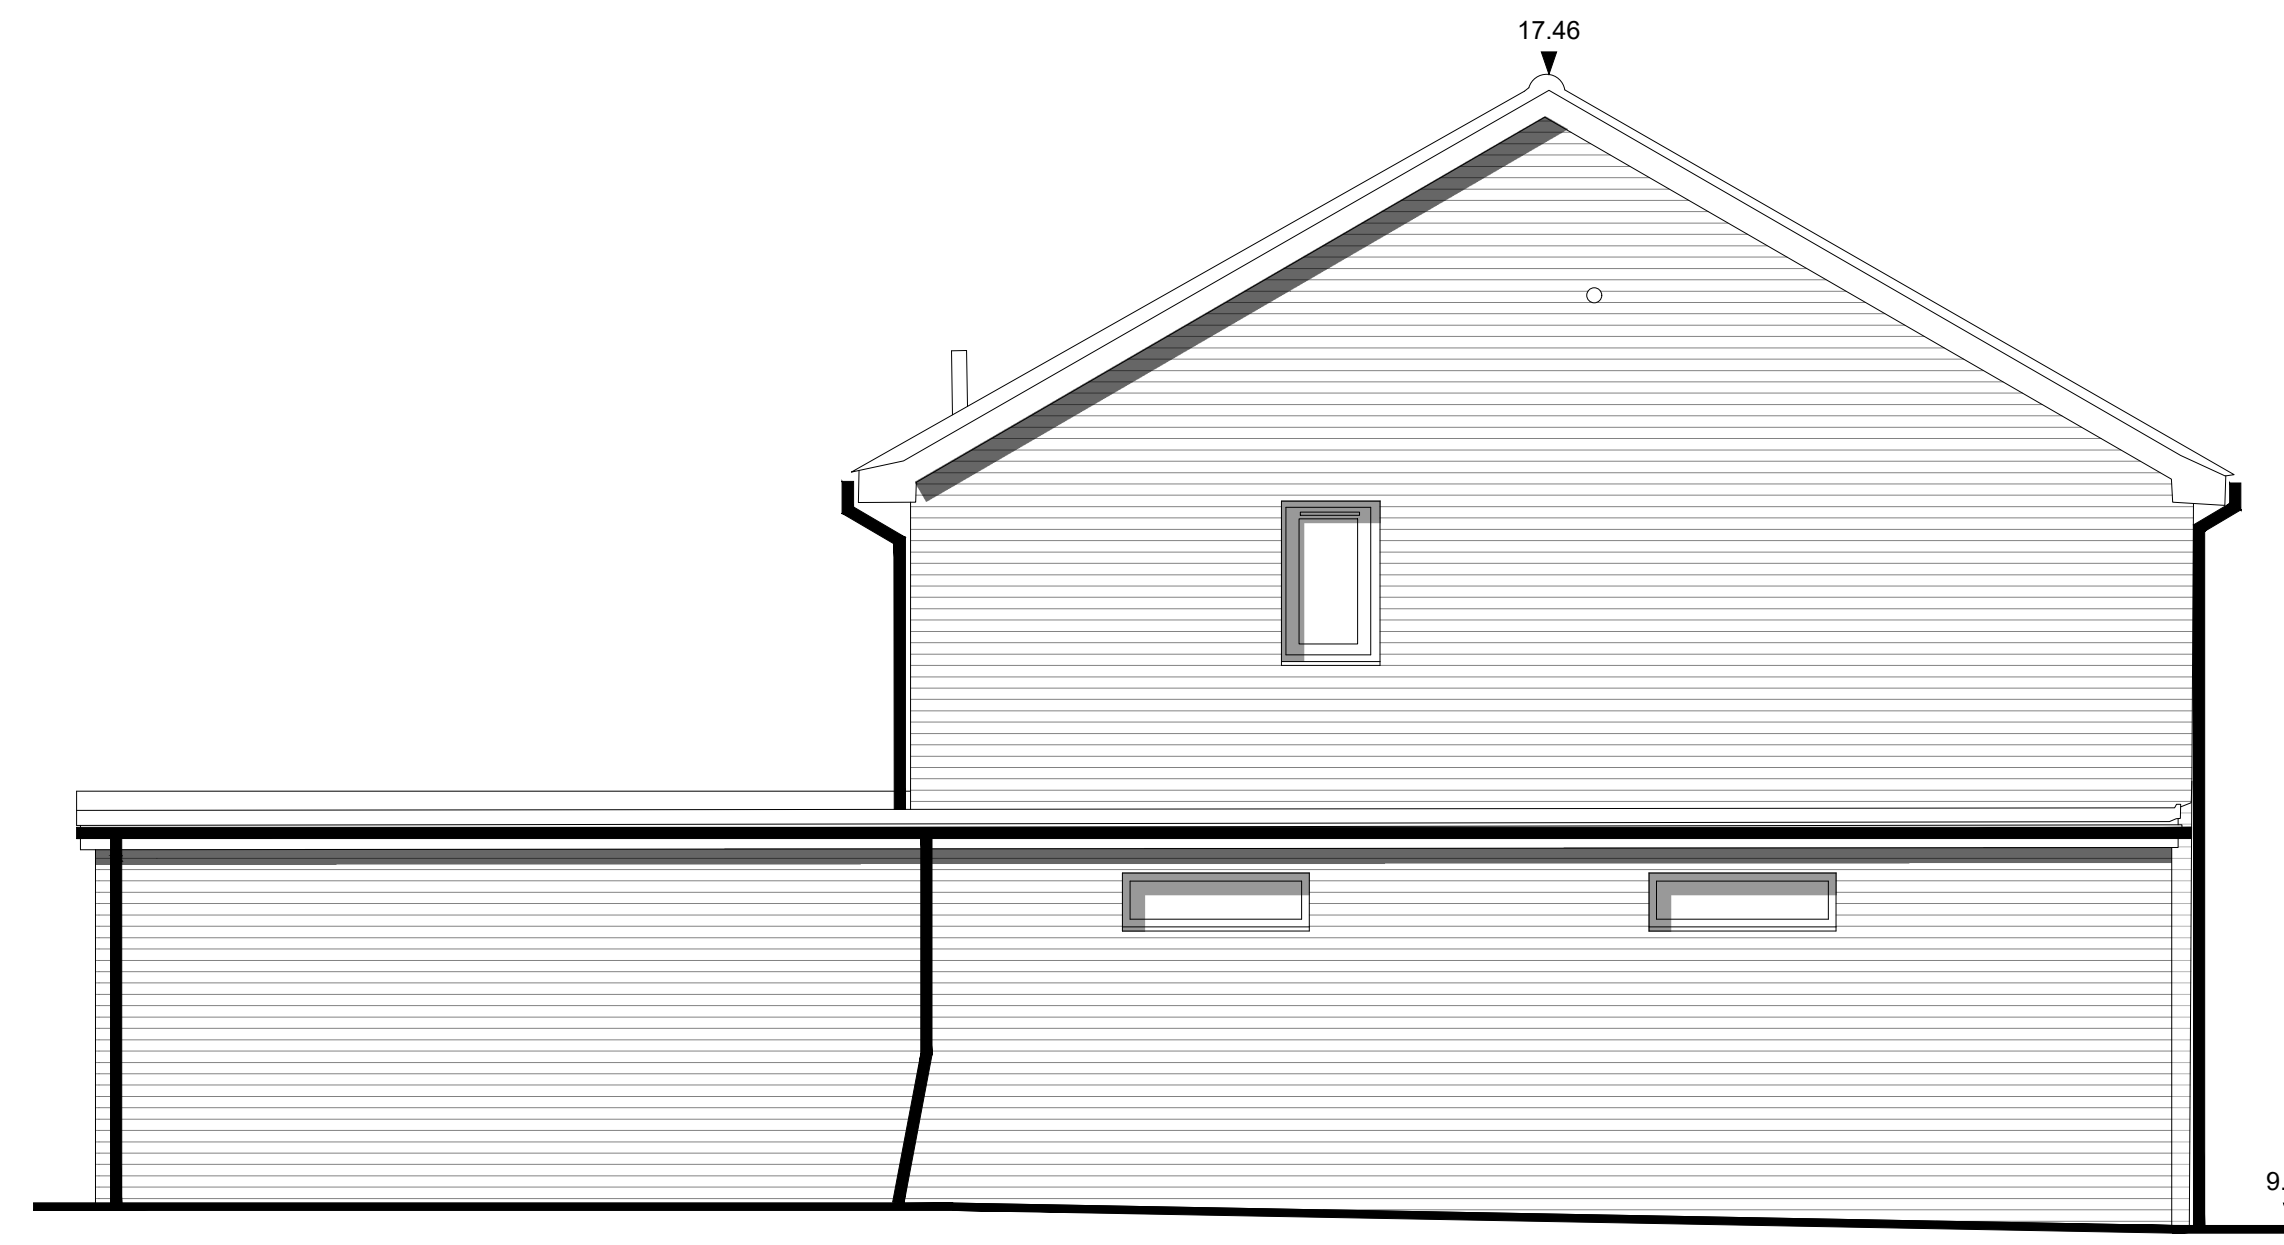

Proposed Side Elevation

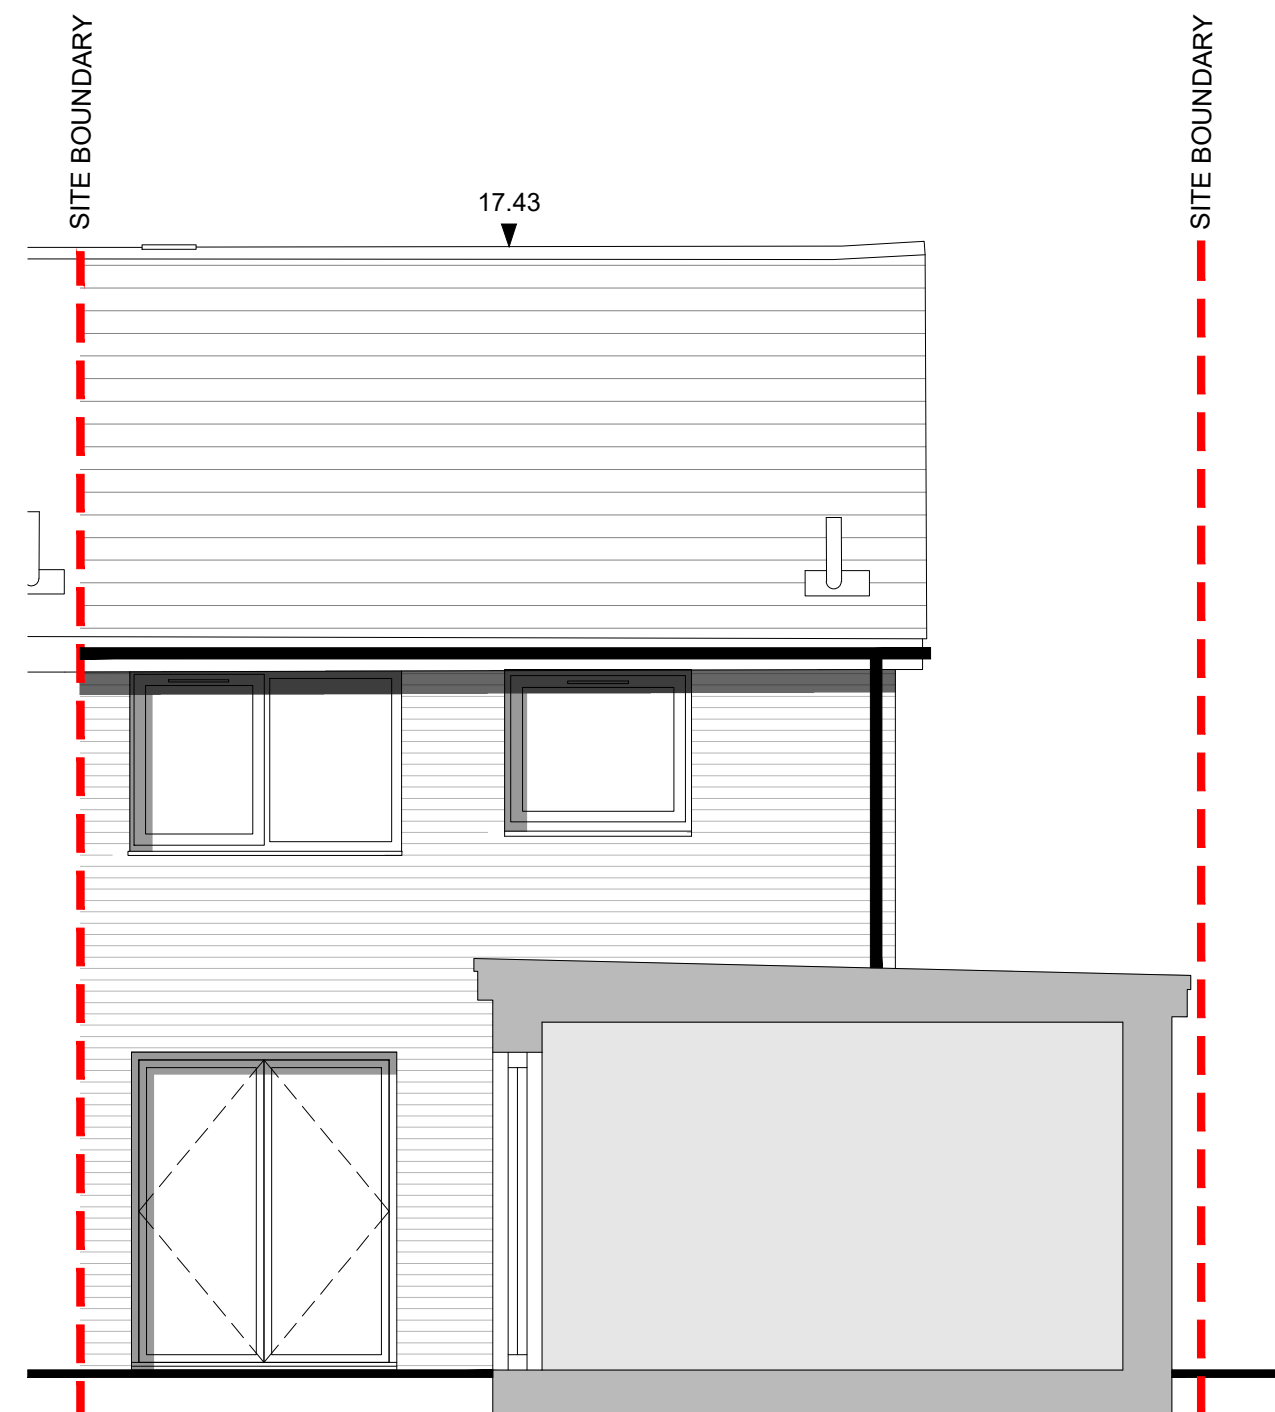


Proposed Section

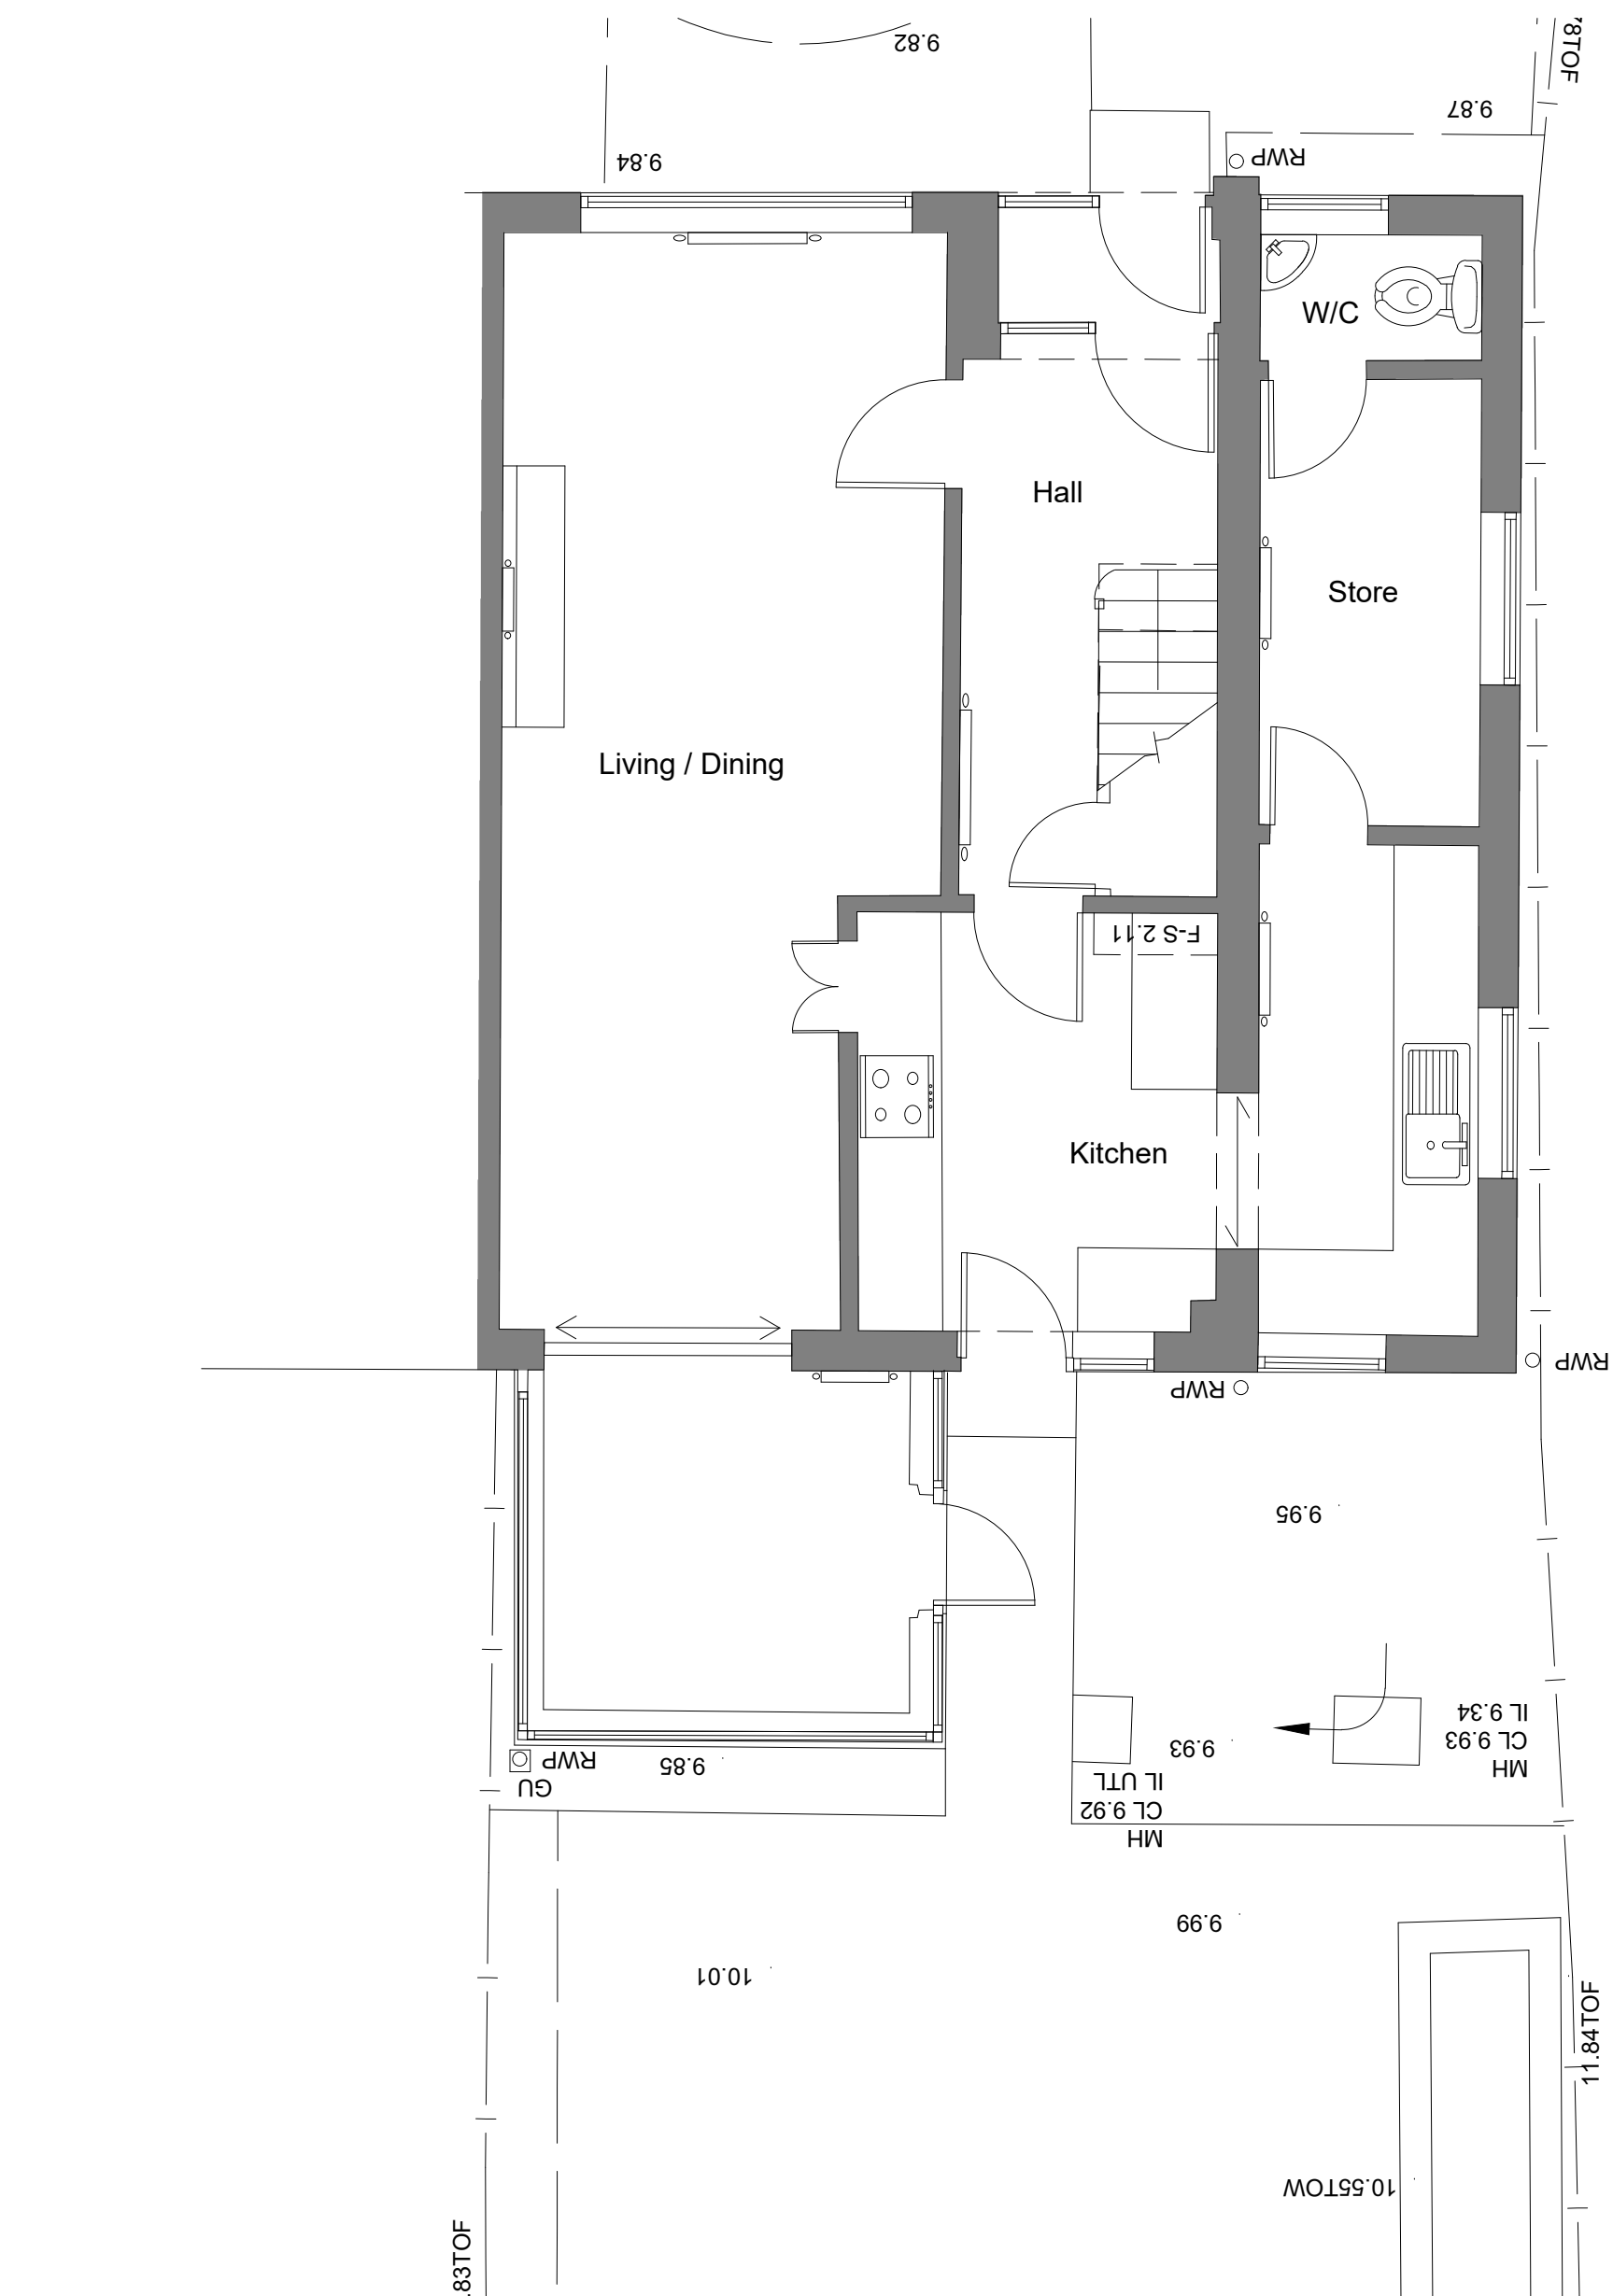


Existing Ground Floor Plan

1:50 @ A0 / 1:100 @ A2

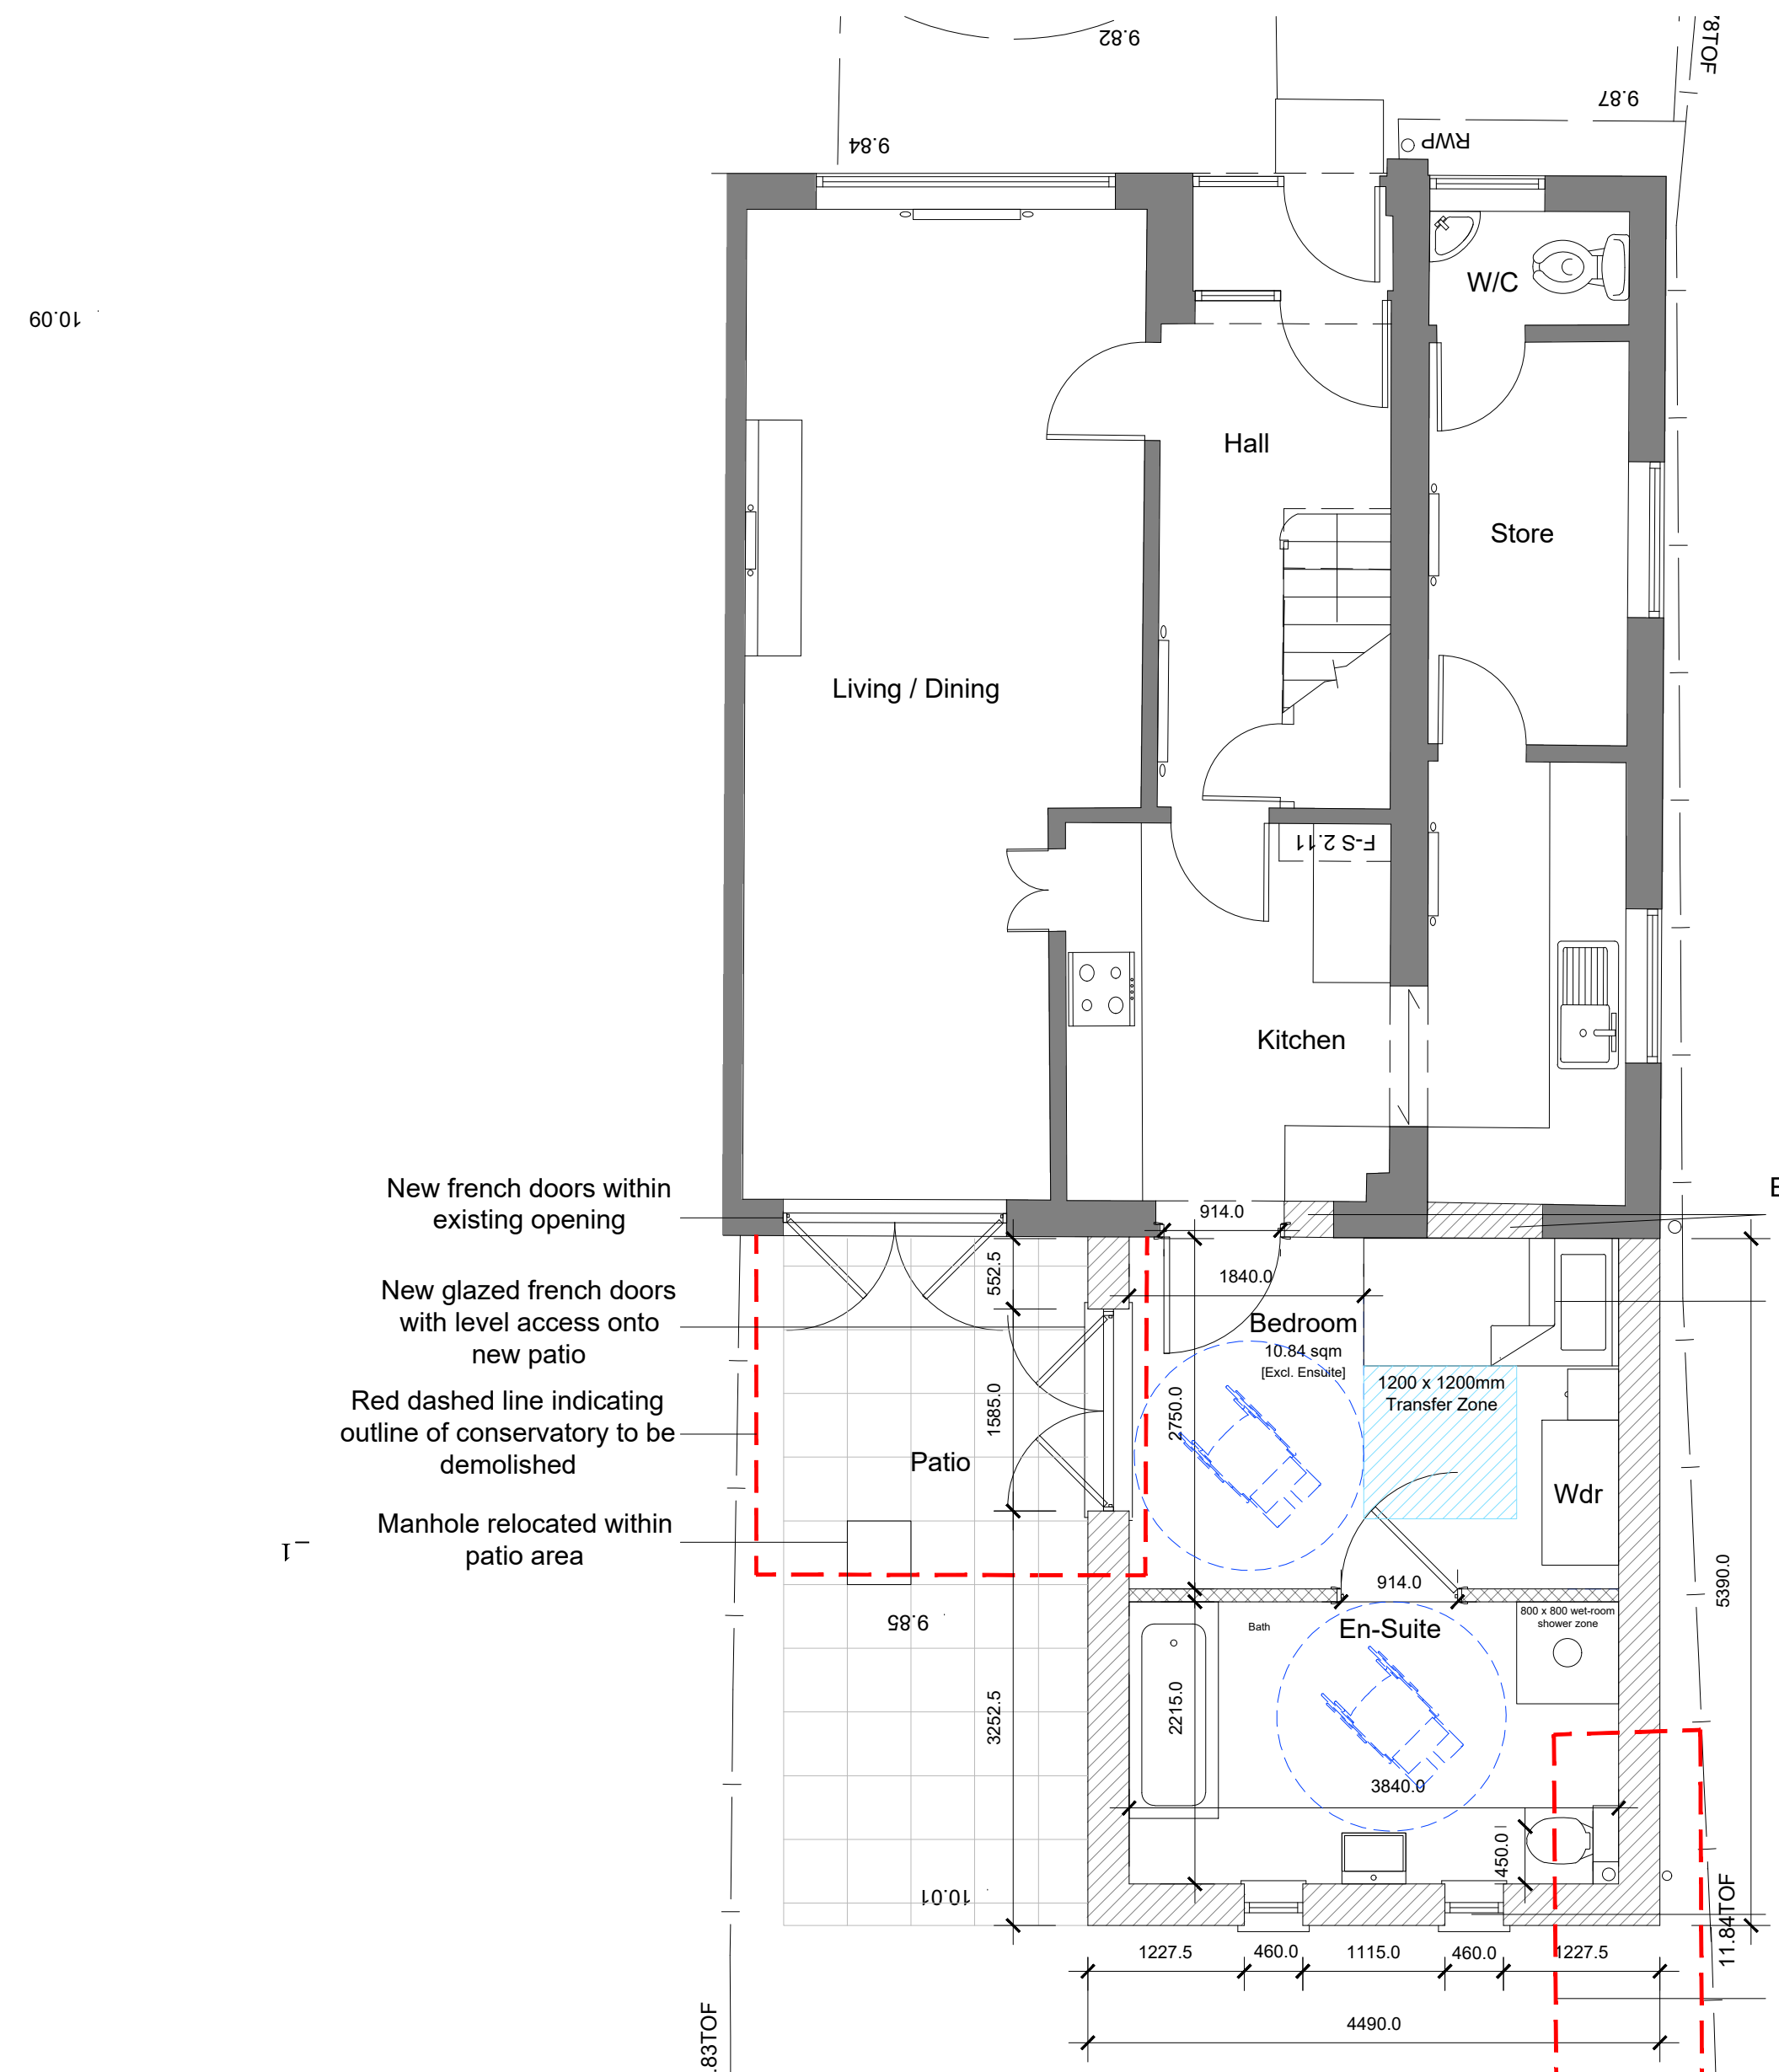

Proposed Ground Floor Plan

1:50 @ A0 / 1:100 @ A2

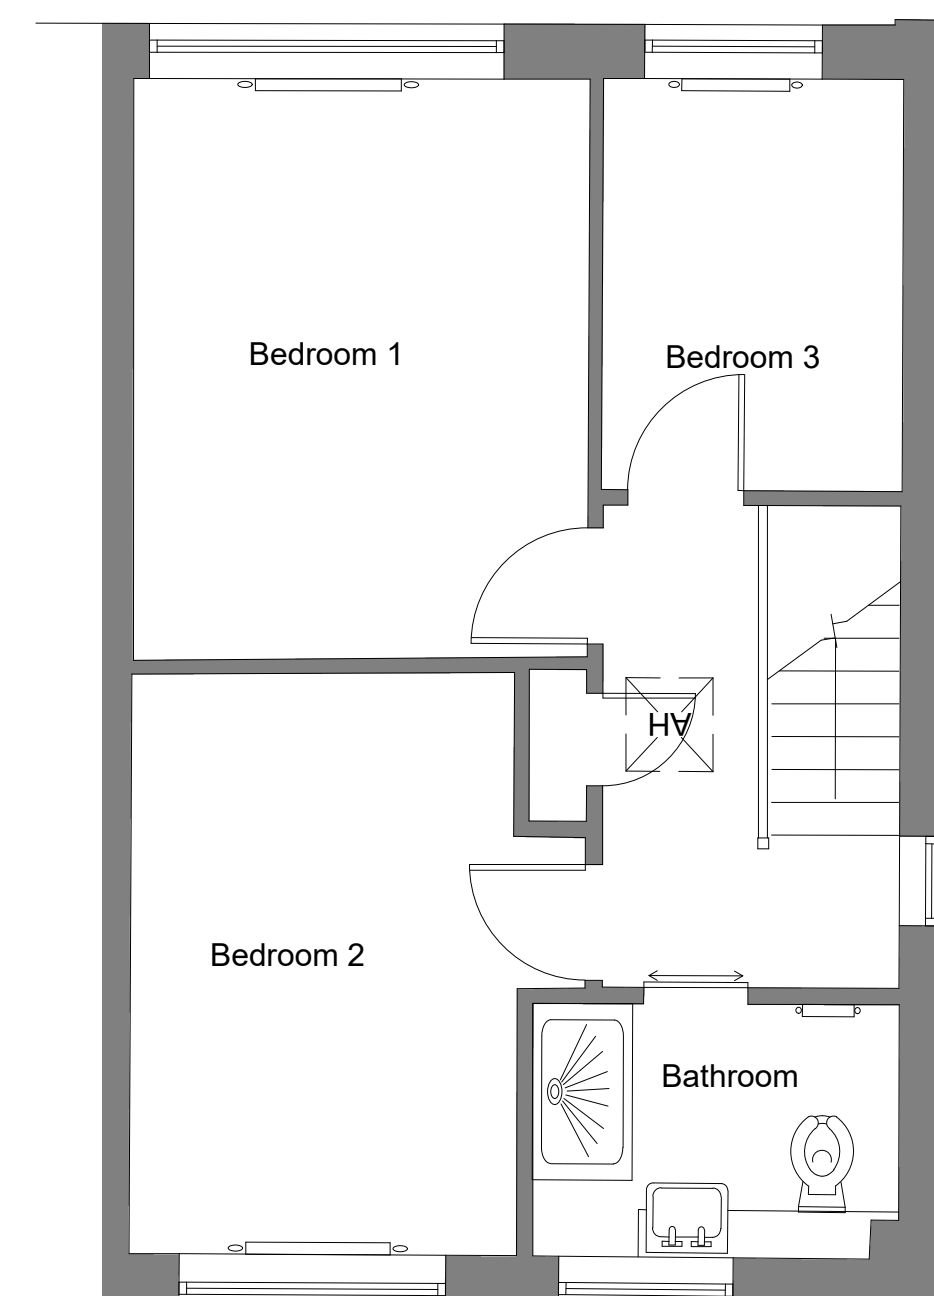


Existing and Proposed First Floor Plan (No works proposed)



Ordnance Survey, (c) Crown Copyright 2021. All rights reserved. Licence number 100022432


Site Block Plan

1:500 @ A0 / 1:1000 @ A2

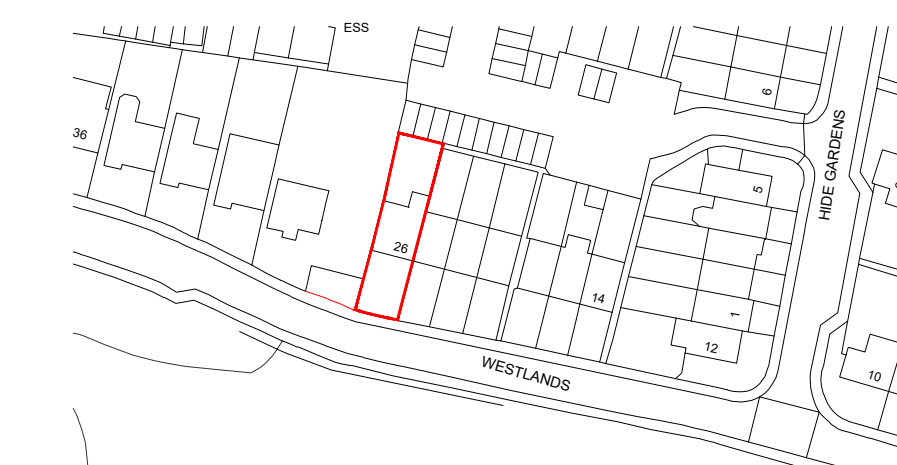

Site Location Plan

1:1250 @ A0 / 1:2500 @ A2

 

C	11.10.21	Dimensions Added to Block Plan	JT	AK
B	05.10.21	Layout Updated	JT	AK
A	22.09.21	En-Suite Updated	AK	AK
Rev	Date	Revision Details	Dr	Ch



Client's Name

Job Title
26 Westlands, Rustington, West Sussex

Drawing Title
Existing and Proposed Drawings

Scale
1:50 @ A0 / 1:100 @ A2



Drawn
JT

Checked
AK

Date
22.09.21

Job No
AK/JT/RS

Drawing No
PL01

Rev
C

Status
APPROVAL