




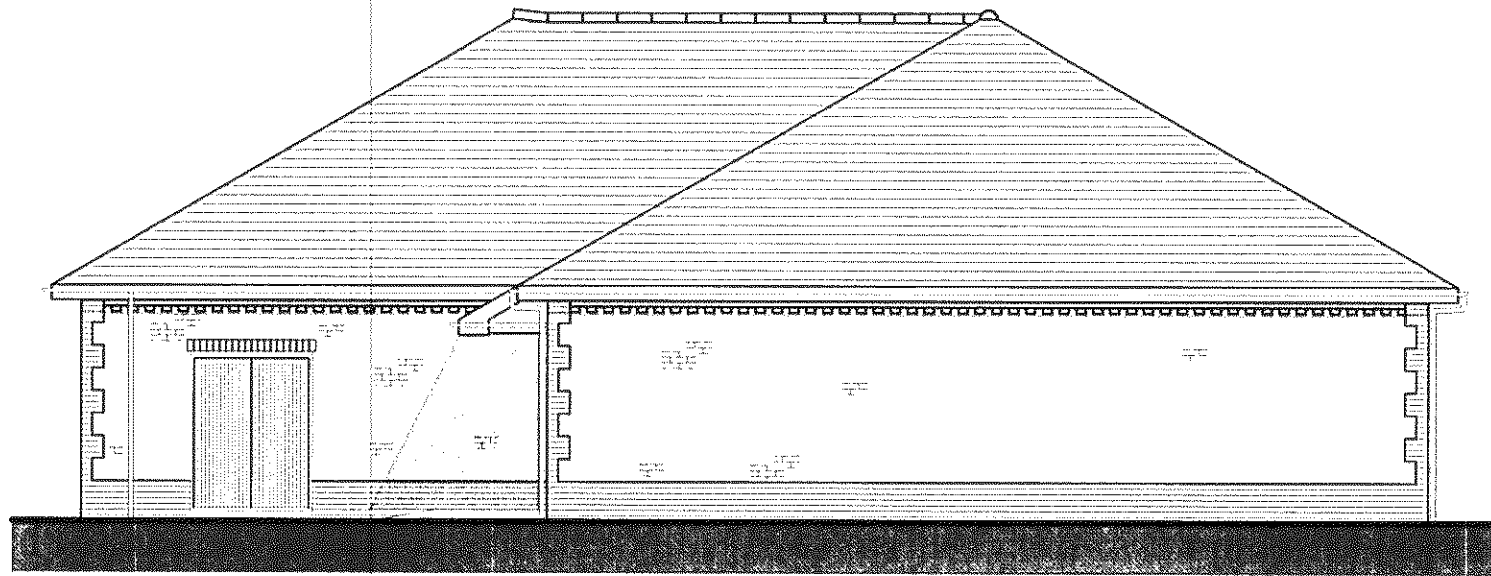


North elevation 1:100

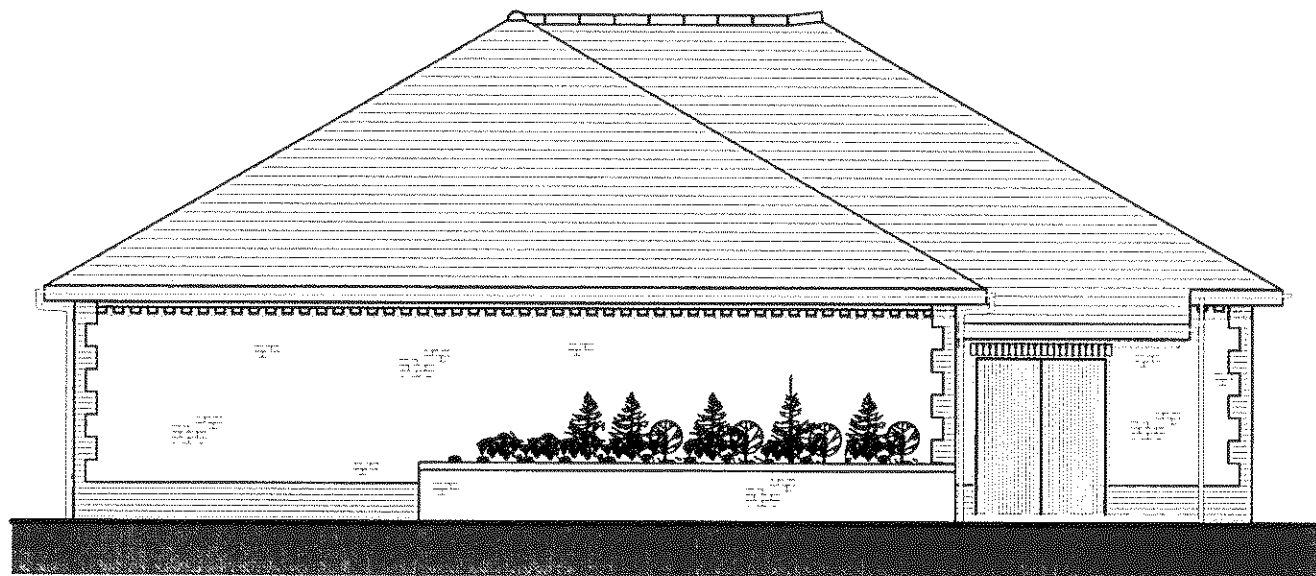

East elevation 1:100

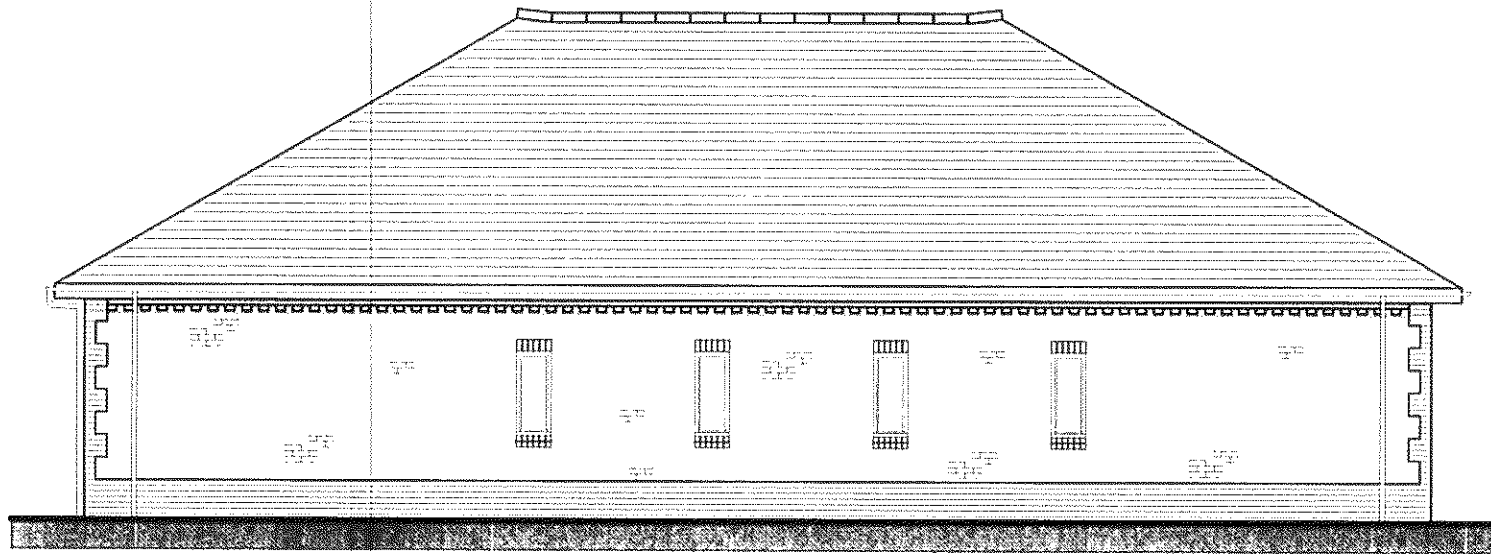

South elevation 1:100

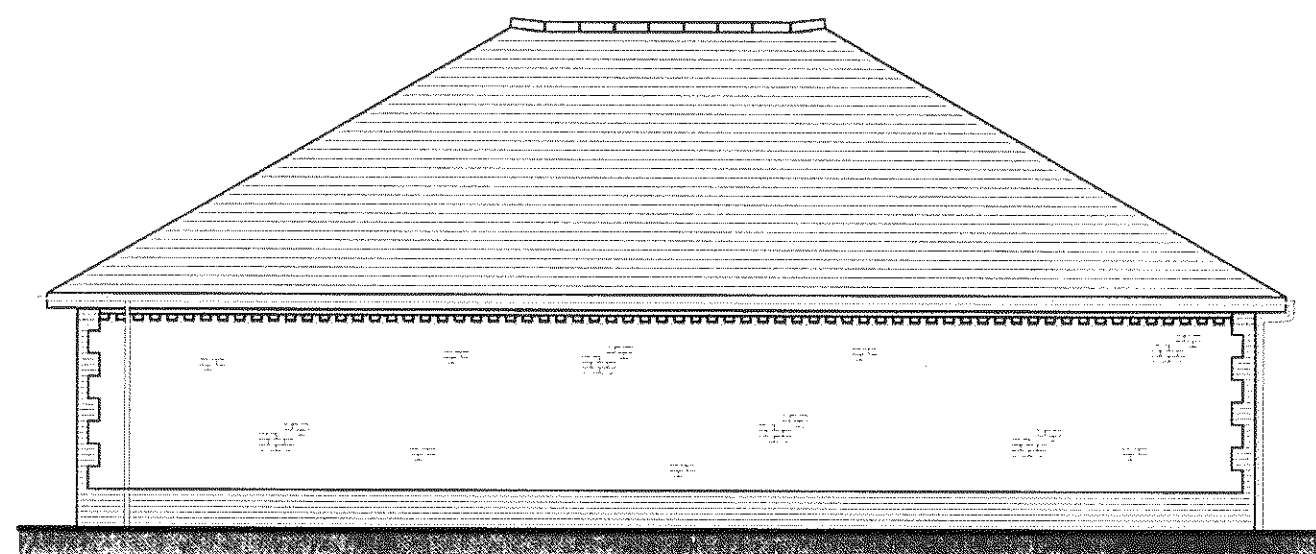

West elevation 1:100

Job PROPOSED HALL PLACE OF WORSHIP 65 THE STREET, RUSHINGTON		
Dwg size A3	Drawing Number RUST/ A-07	Rev. -

Dwg status:	
Title PLANNING Proposed Elevations	
Date July 2009	Scale 1:100 @ A3

Rev.	Date	Description