




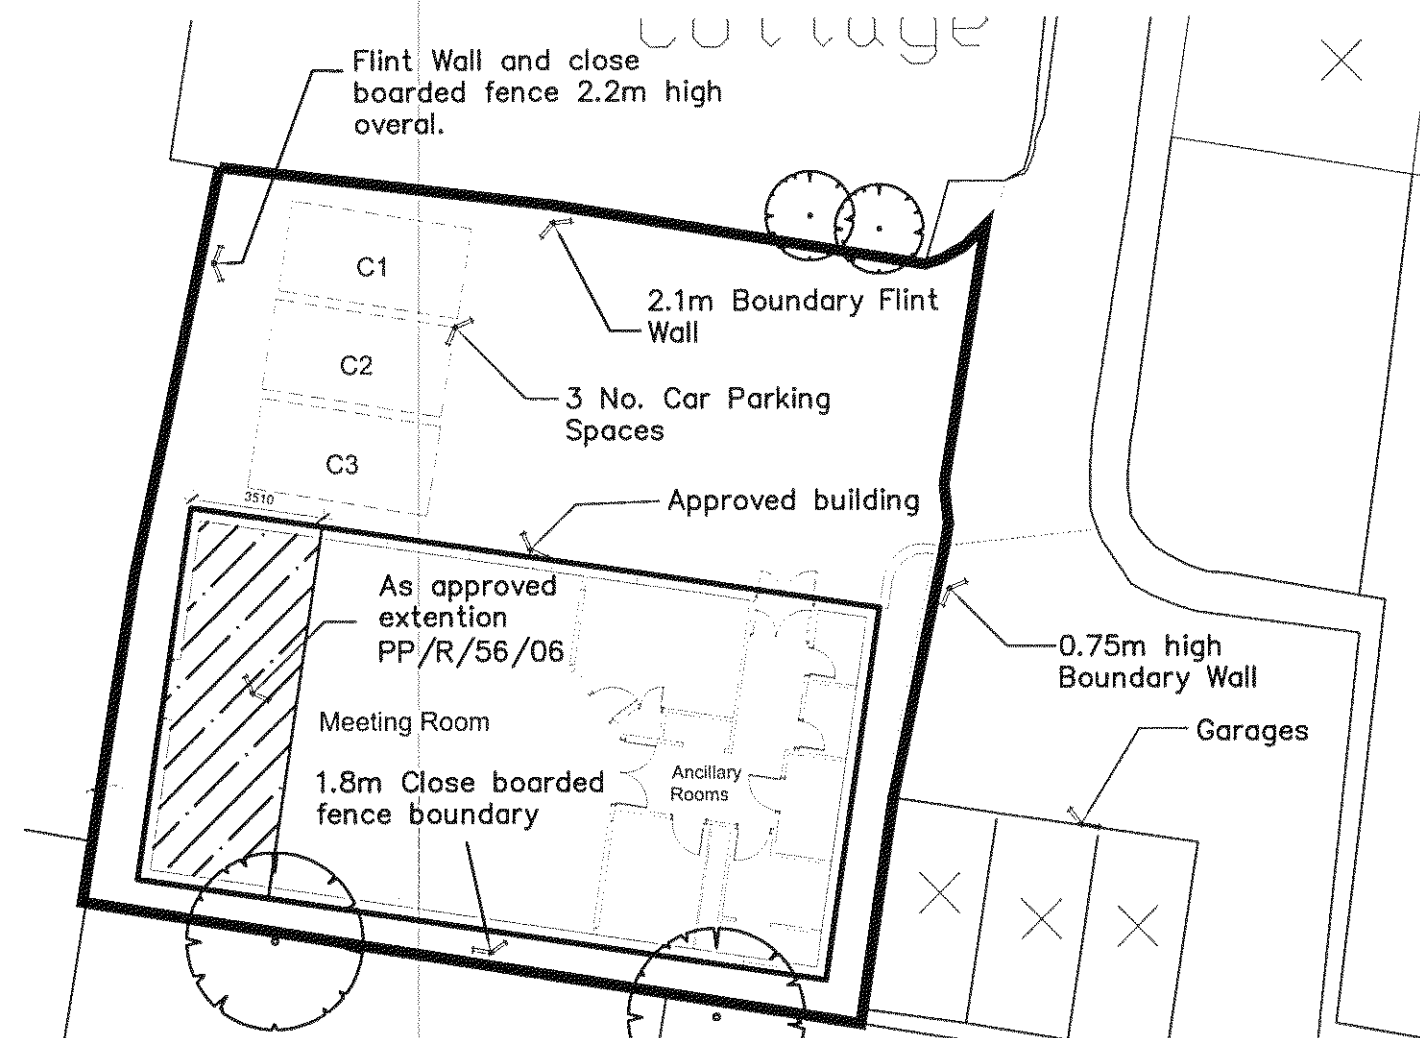


Site plan 1:200

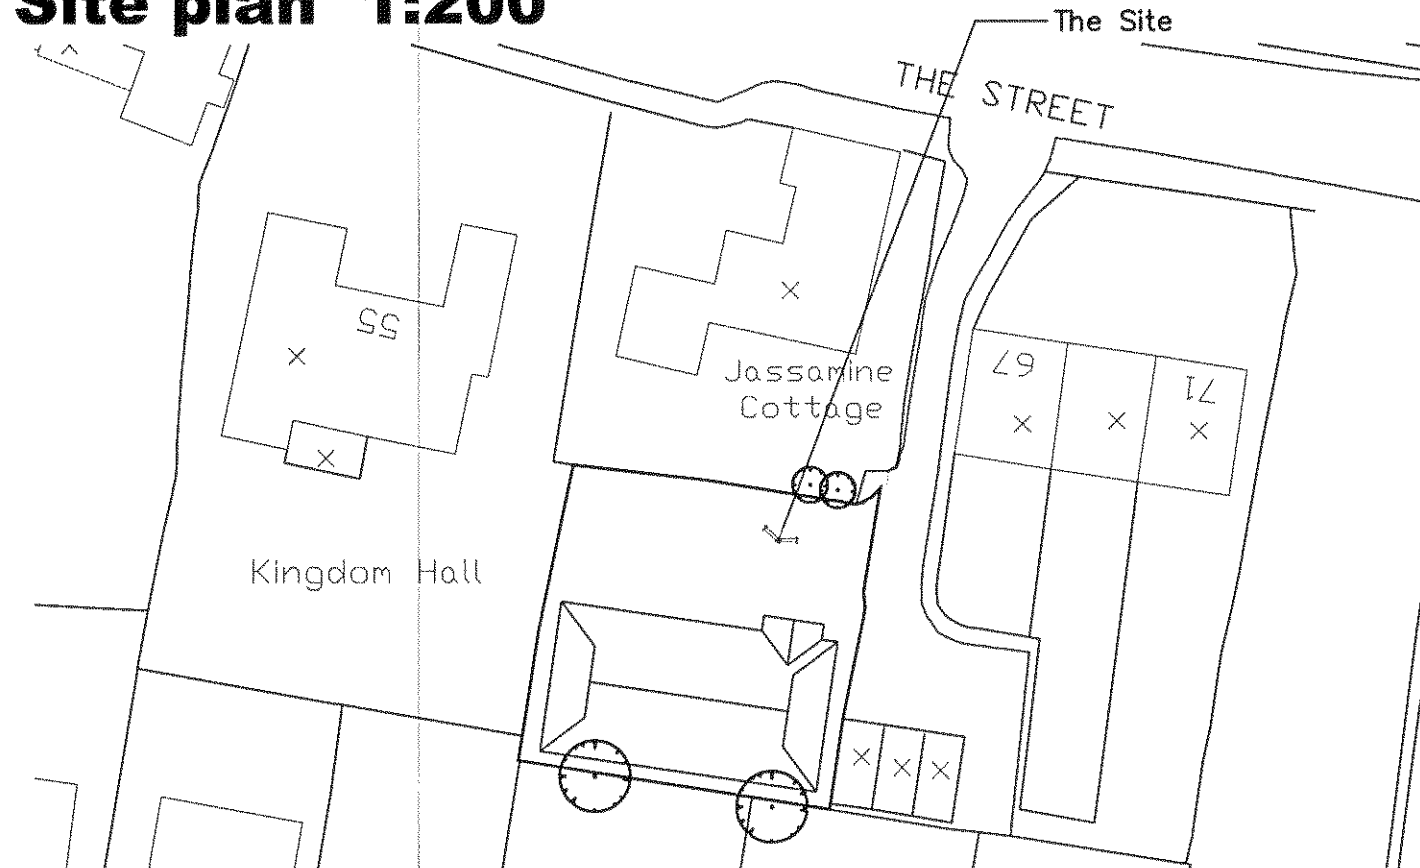

Block plan 1:500

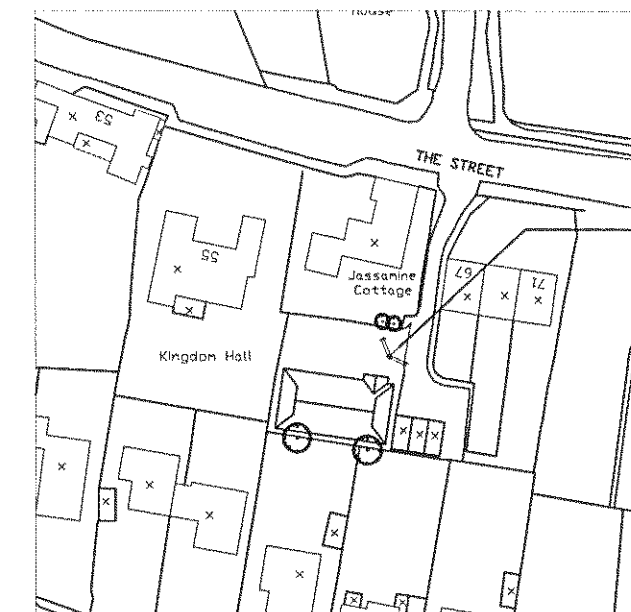

Site location plan 1:1250

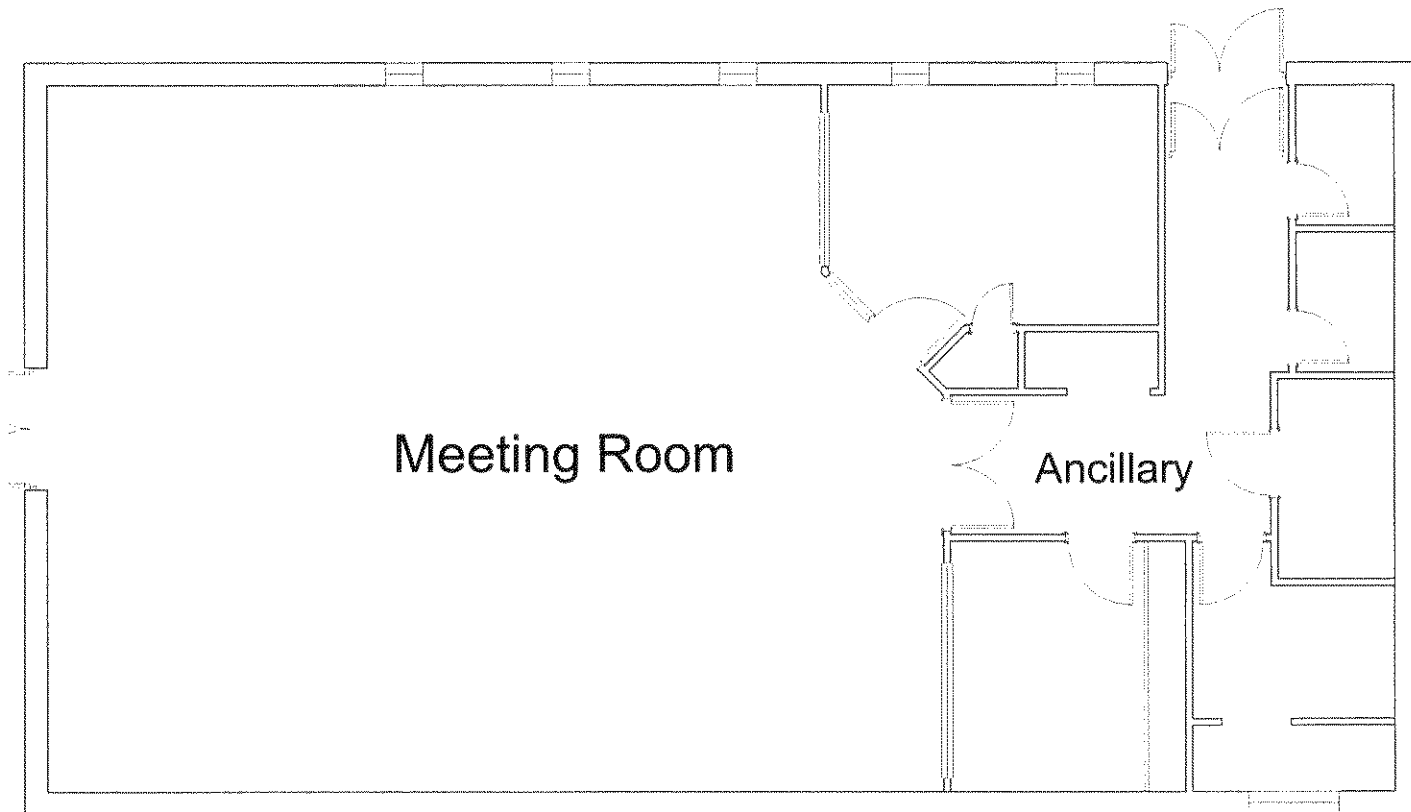

Plan 1:100

Job	PROPOSED HALL PLACE OF WORSHIP 65 THE STREET, RUSTINGTON	
Dwg size	Drawing Number	Rev.
A3	RUST/ A-03	-

Drwg status:	PLANNING As Existing & Approved Plans	
Date	Scale	
July 2009	as shown @ A3	

Rev.	Date	Description