




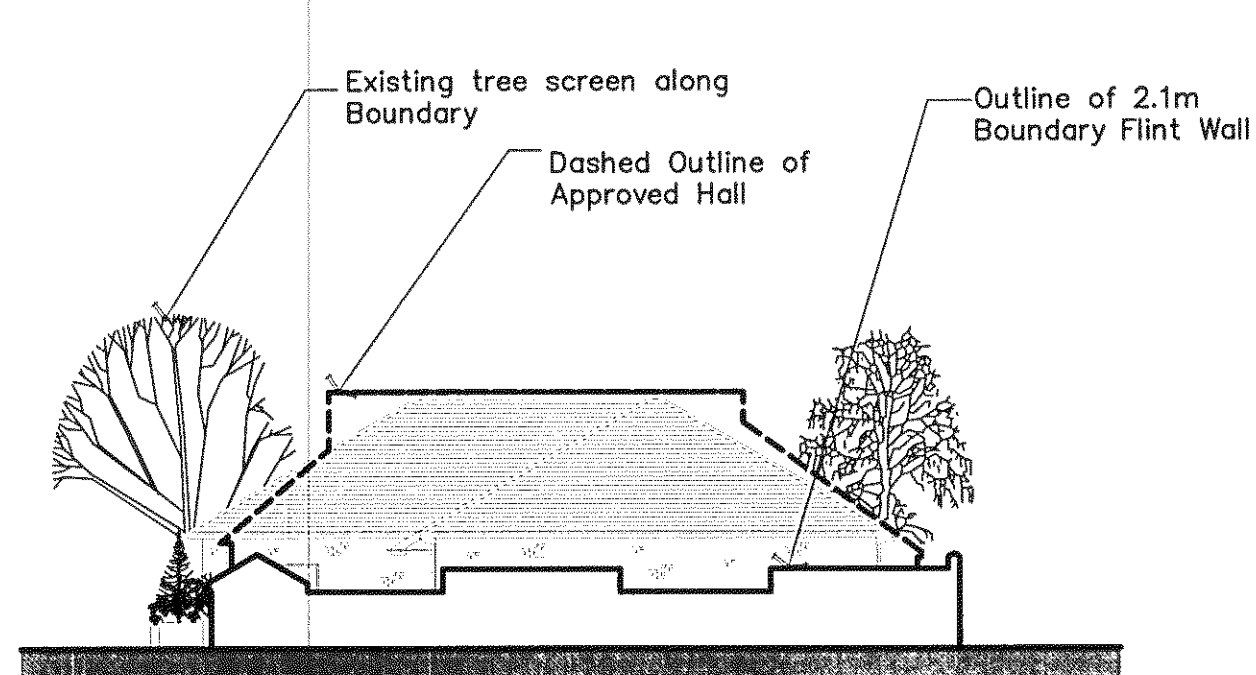


North elevation 1:200

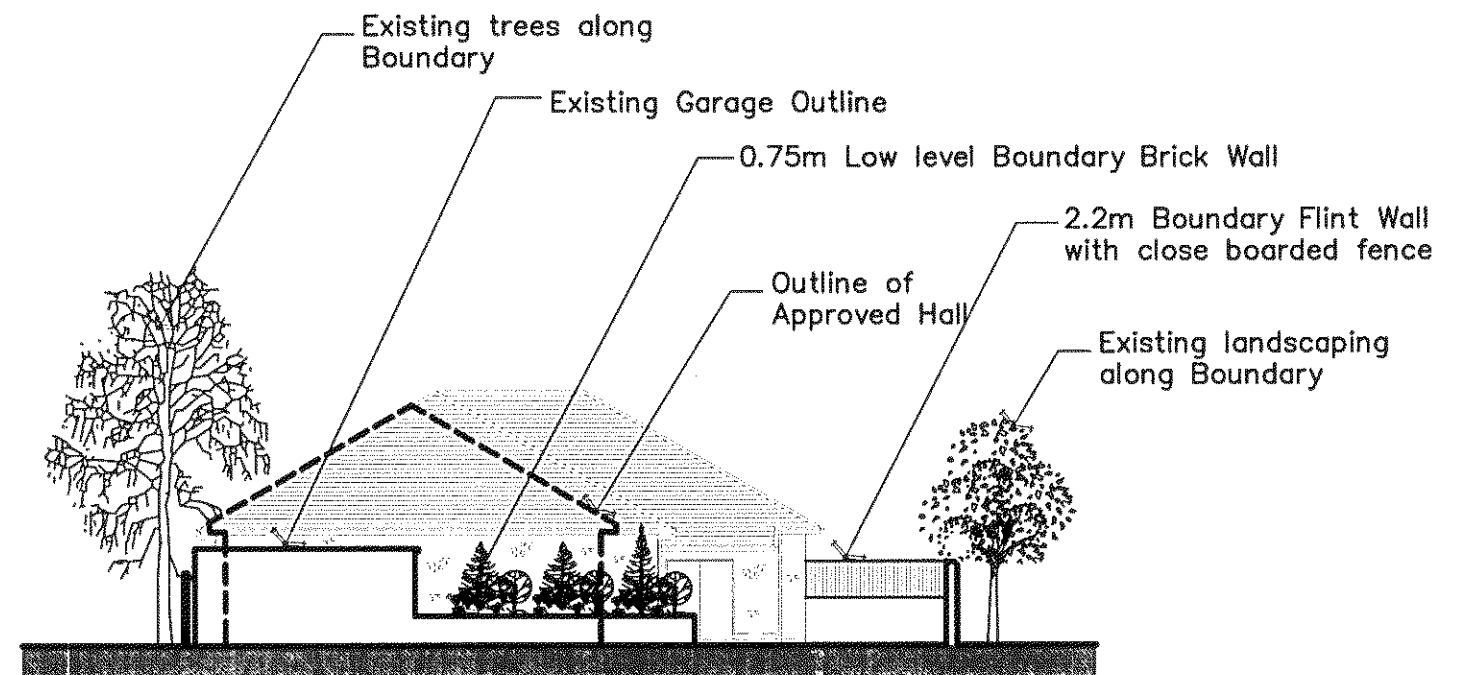

East elevation 1:200

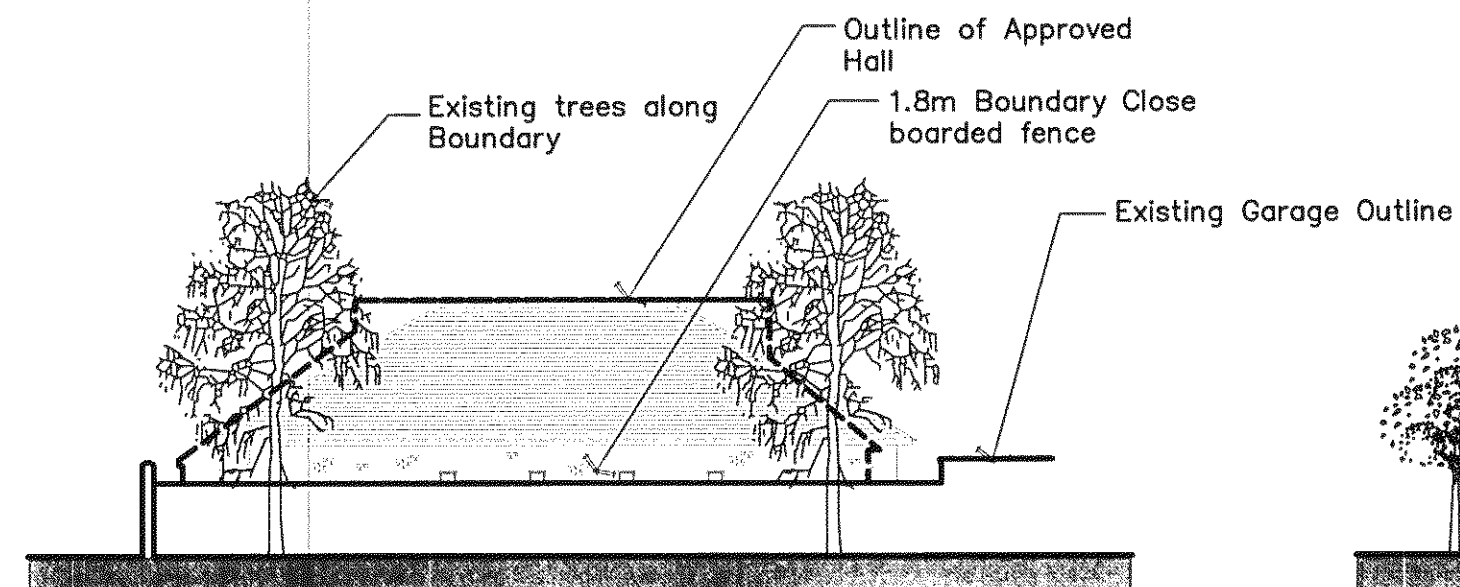

South elevation 1:200

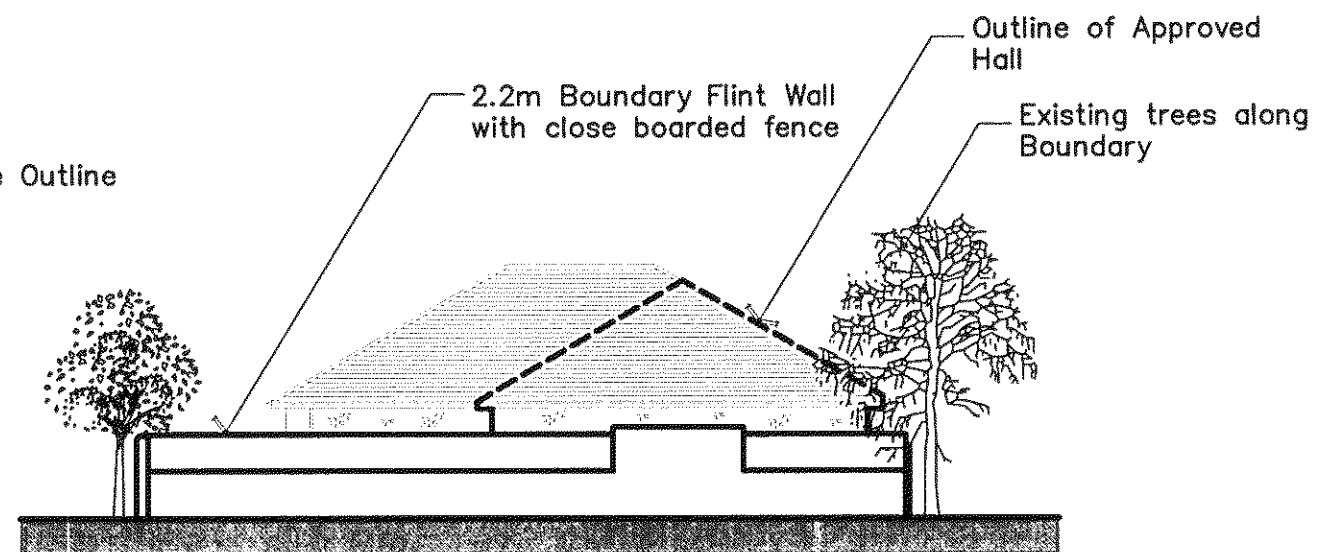

West elevation 1:200

Job PROPOSED HALL PLACE OF WORSHIP 65 THE STREET, RUSTINGTON		
Dwg size A3	Drawing Number RUST/ A-06	Rev. -

Drwg status:	
Title PLANNING Proposed Elevations (In context)	
Date July 2009	Scale 1:200 @ A3

Rev.	Date	Description