



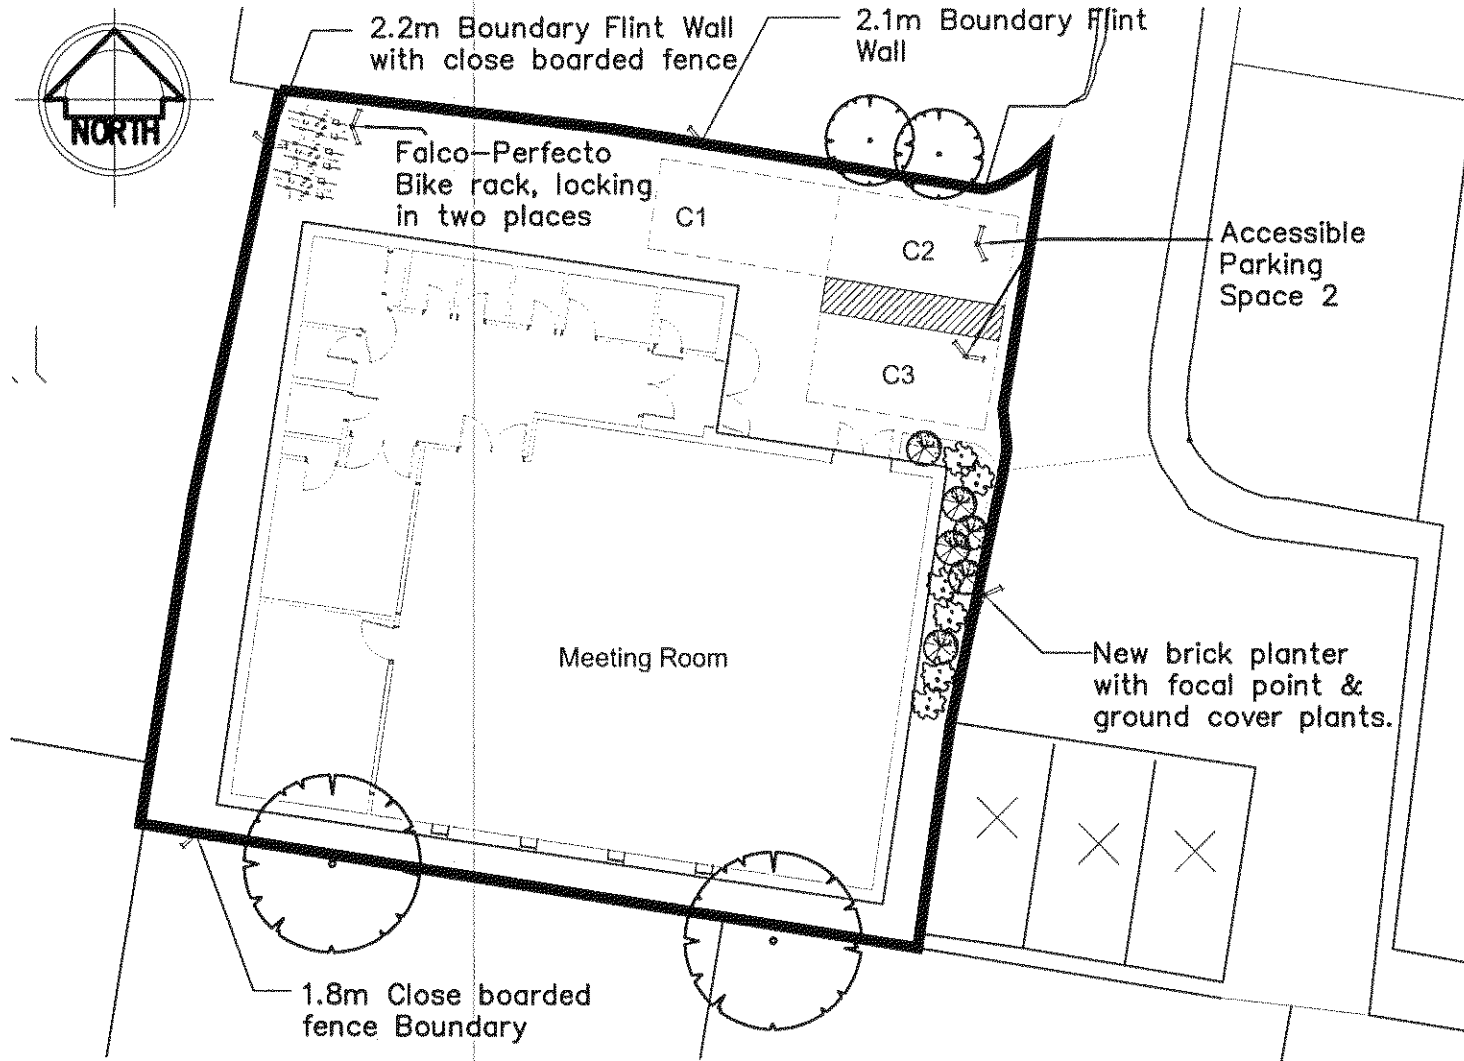


Site plan 1:200

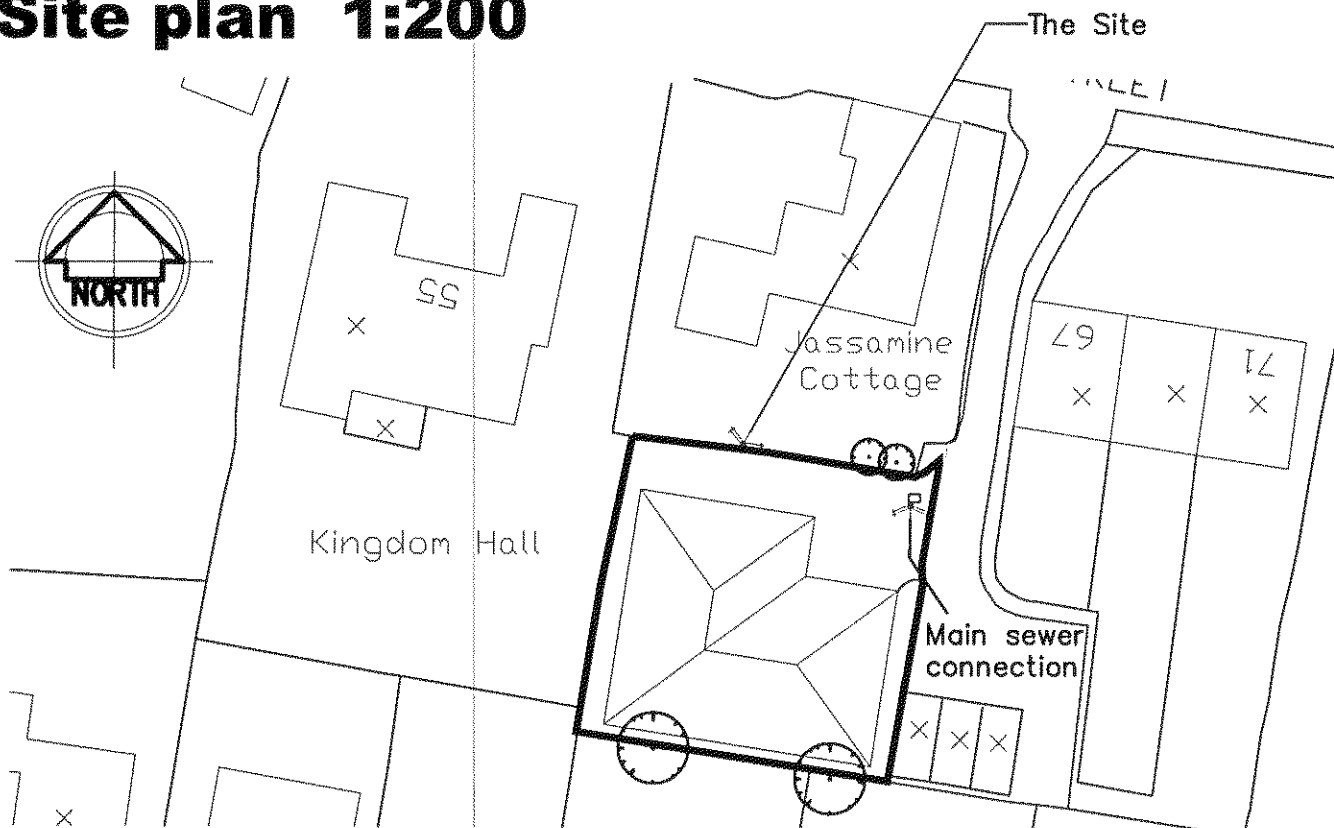


Site / Roof block plan 1:500

Site location plan 1:1250

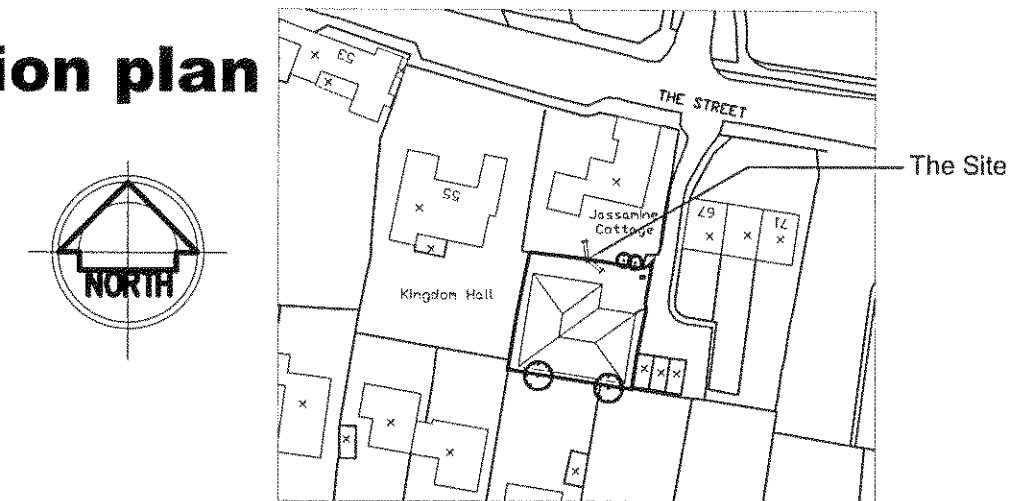

Plan 1:100

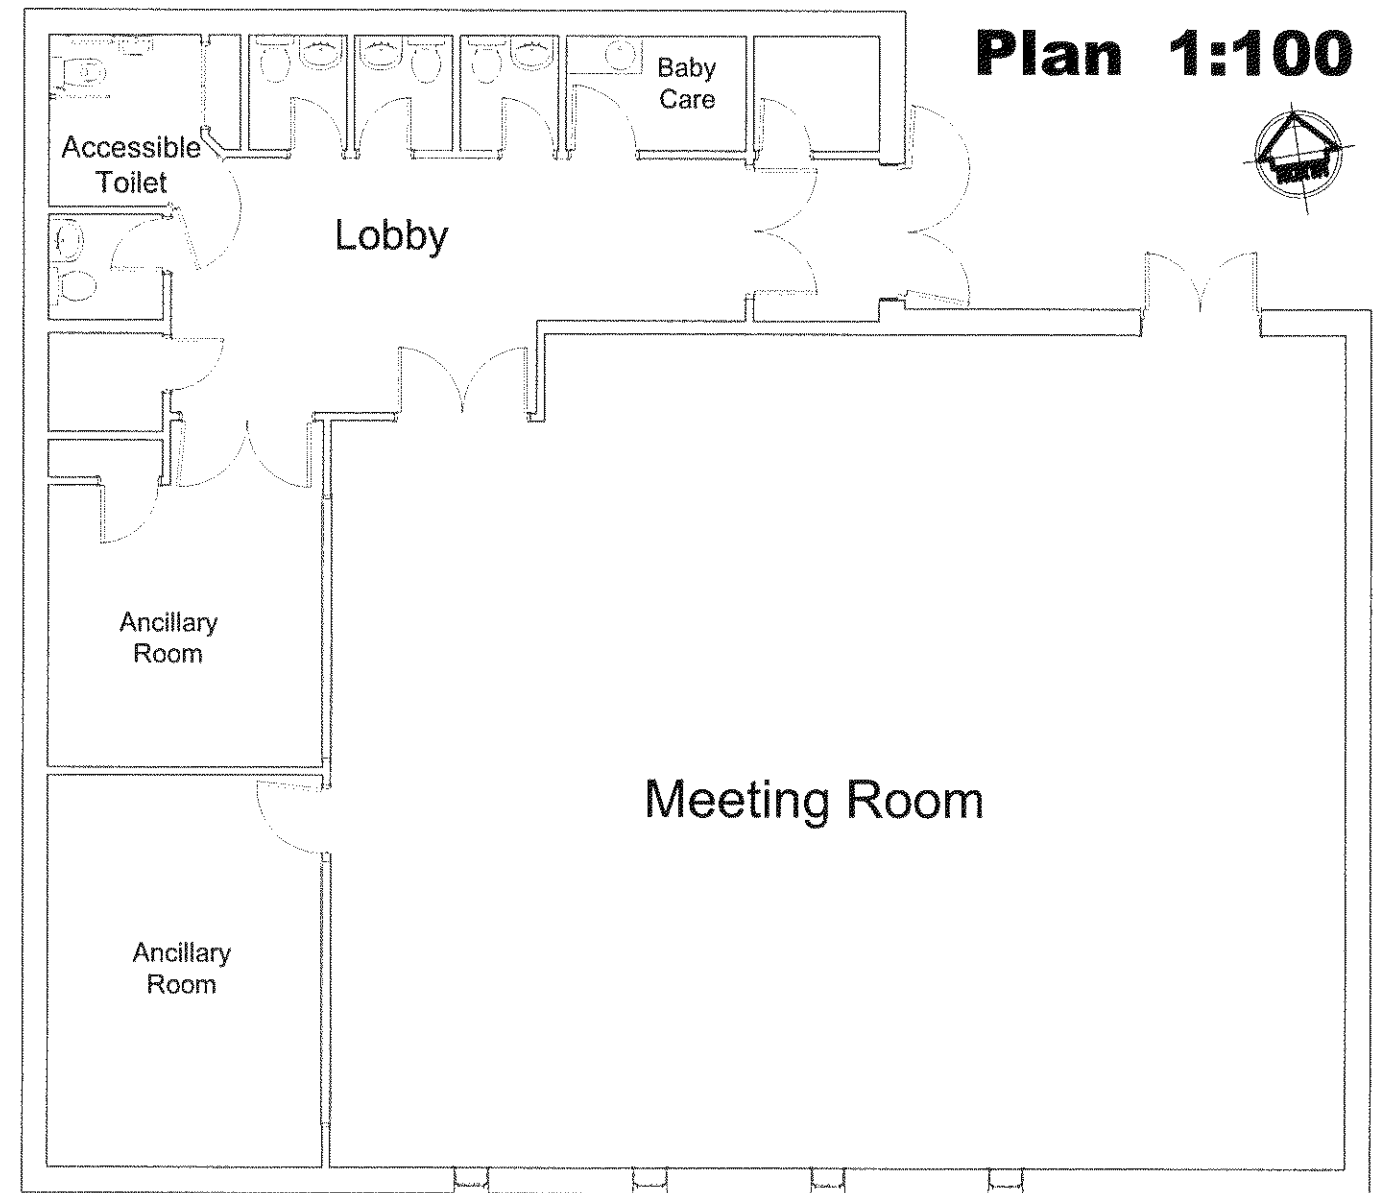

Job	PROPOSED HALL PLACE OF WORSHIP 65 THE STREET, RUSTINGTON	
Drg size	Drawing Number	Rev.
A3	RUST/ A-05	-

Drwg status:	PLANNING Proposed Site Plans (in context)	
Date	Scale	
July 2009	1:200 @ A3	

Rev	Date	Description