


GROUND FLOOR PLAN

DRG NO 1304/F02AA

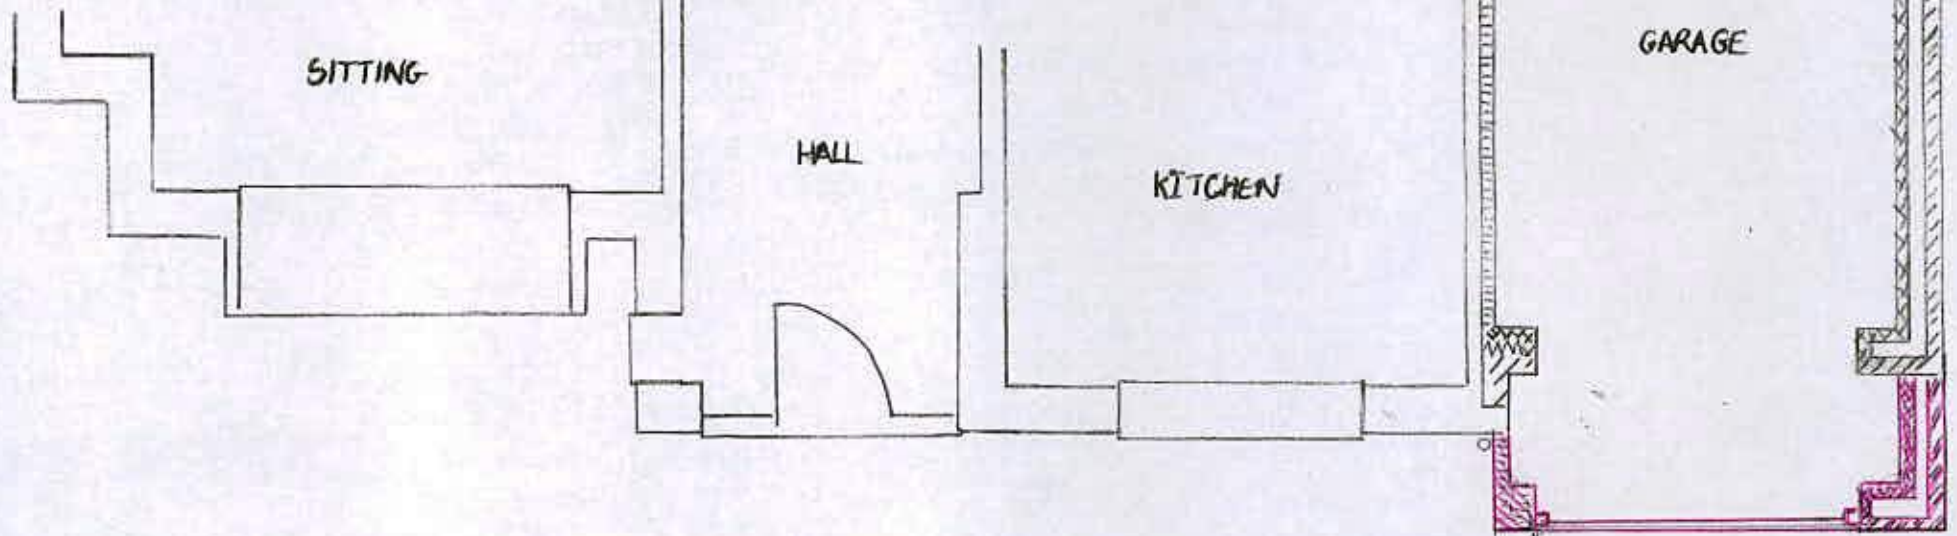

1:50

— NORTH



METRES