


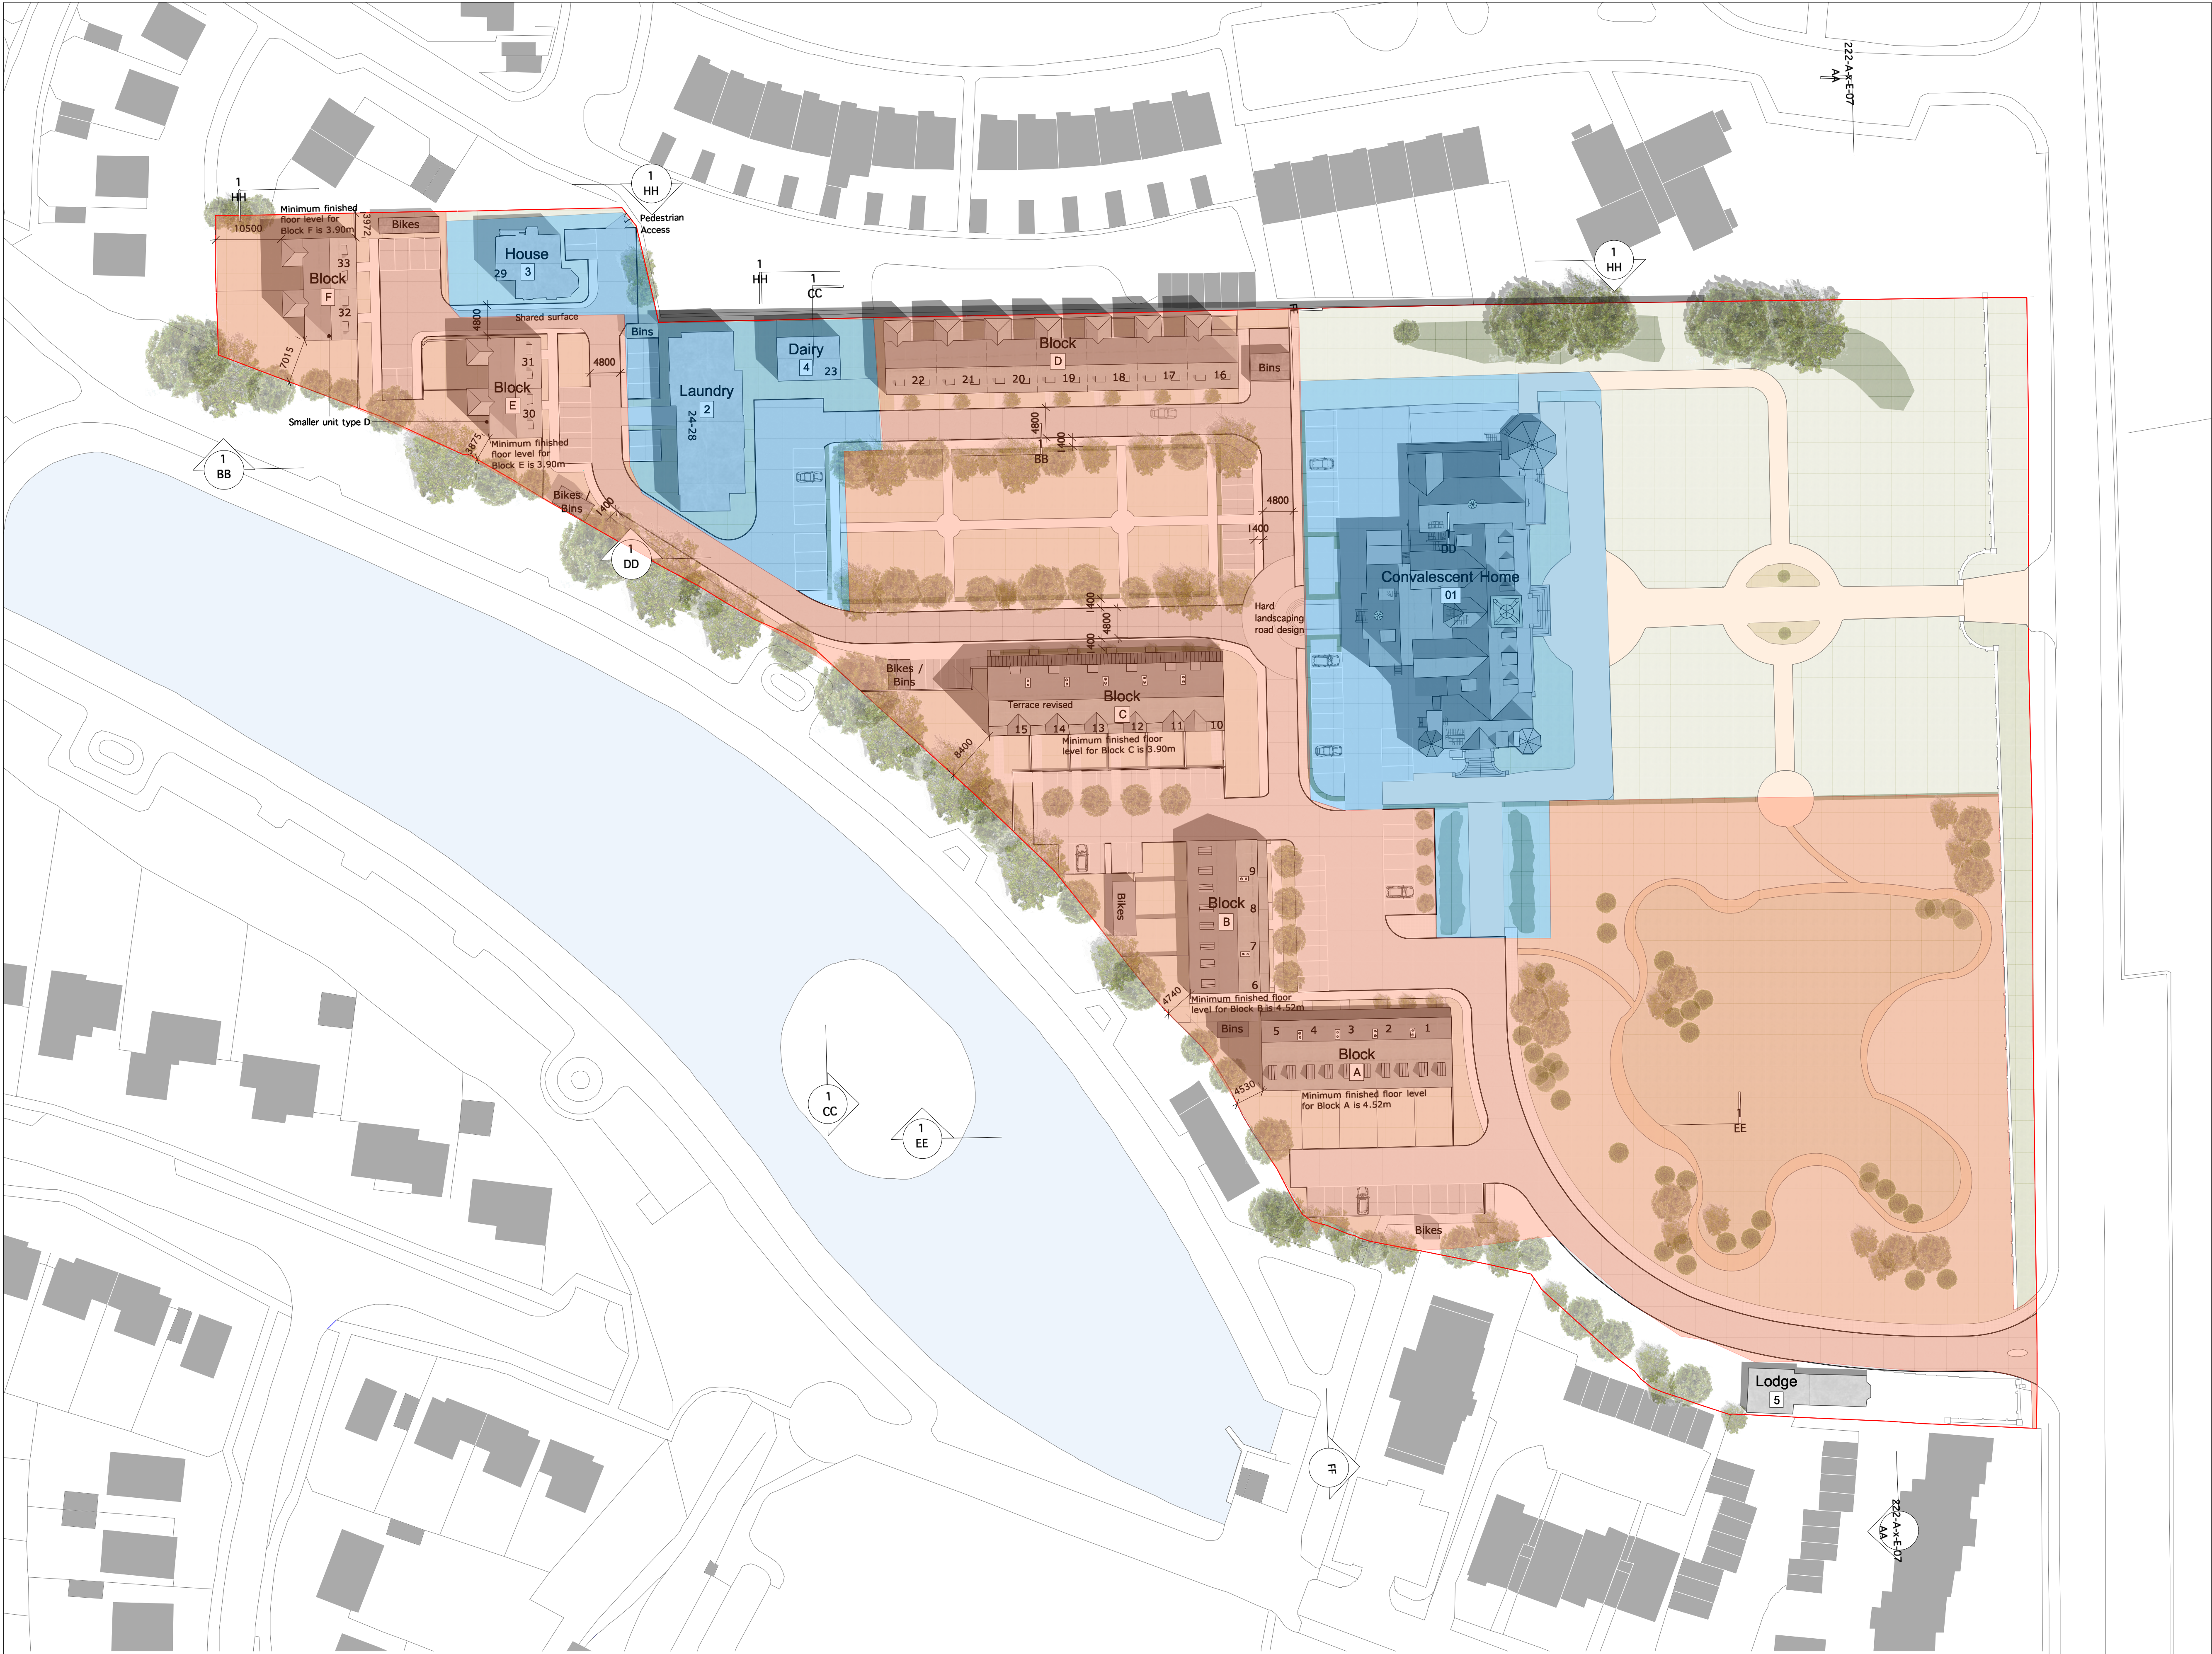

notes

- The contractor is responsible for checking dimensions, tolerances and references. Any discrepancy is to be verified with the Architect before proceeding with the works.
- Where an item is covered by drawings to different scales the larger scale drawing is to be worked to.
- Do not scale drawing. Figured dimensions to be worked to in all cases. If in doubt ask!
- This drawing to be read in conjunction with the following:

0 10 20 30 40 50mm A1 Natural Scale

revisions		
rev.	date	revision/author/checker
I	28/8/14	Alterations to the couple of car park spaces by Laundry building 2 (JL)
J	24/09/14	Notes on finished floor levels in accordance to flood risk assessment. Block D shifted 1 metre West. Additional canopies over entrances on Block A and B. Pedestrian access included by House type 3 (JL)
K	15/10/15	Dimensions implemented. Internal roads widened to 4800mm. Annotations for hard landscaping implemented. JUMP

PHASE ONE - LISTED BUILDINGS

PHASE TWO

project title

Convalescent Home
Rustington

drawing no.

222-A-x-SP-02

rev.

N

drawing title

Site Plan
Proposed

scale

1:500@A1

checked by

MP

date

October 2018

drawn by

JL

purpose

Planning

M B P A R C H I T E C T S

Unit 1, Times Court, Retreat Road, Richmond, Surrey TW9 1AF

Tel: +44 (0)20 8948 7776

email: admin@mbparchitects.com

web: www.mbparchitects.com

RIBA

1 Site Plan
Scale: 1:500

0 10 20 30 40 50 M

