


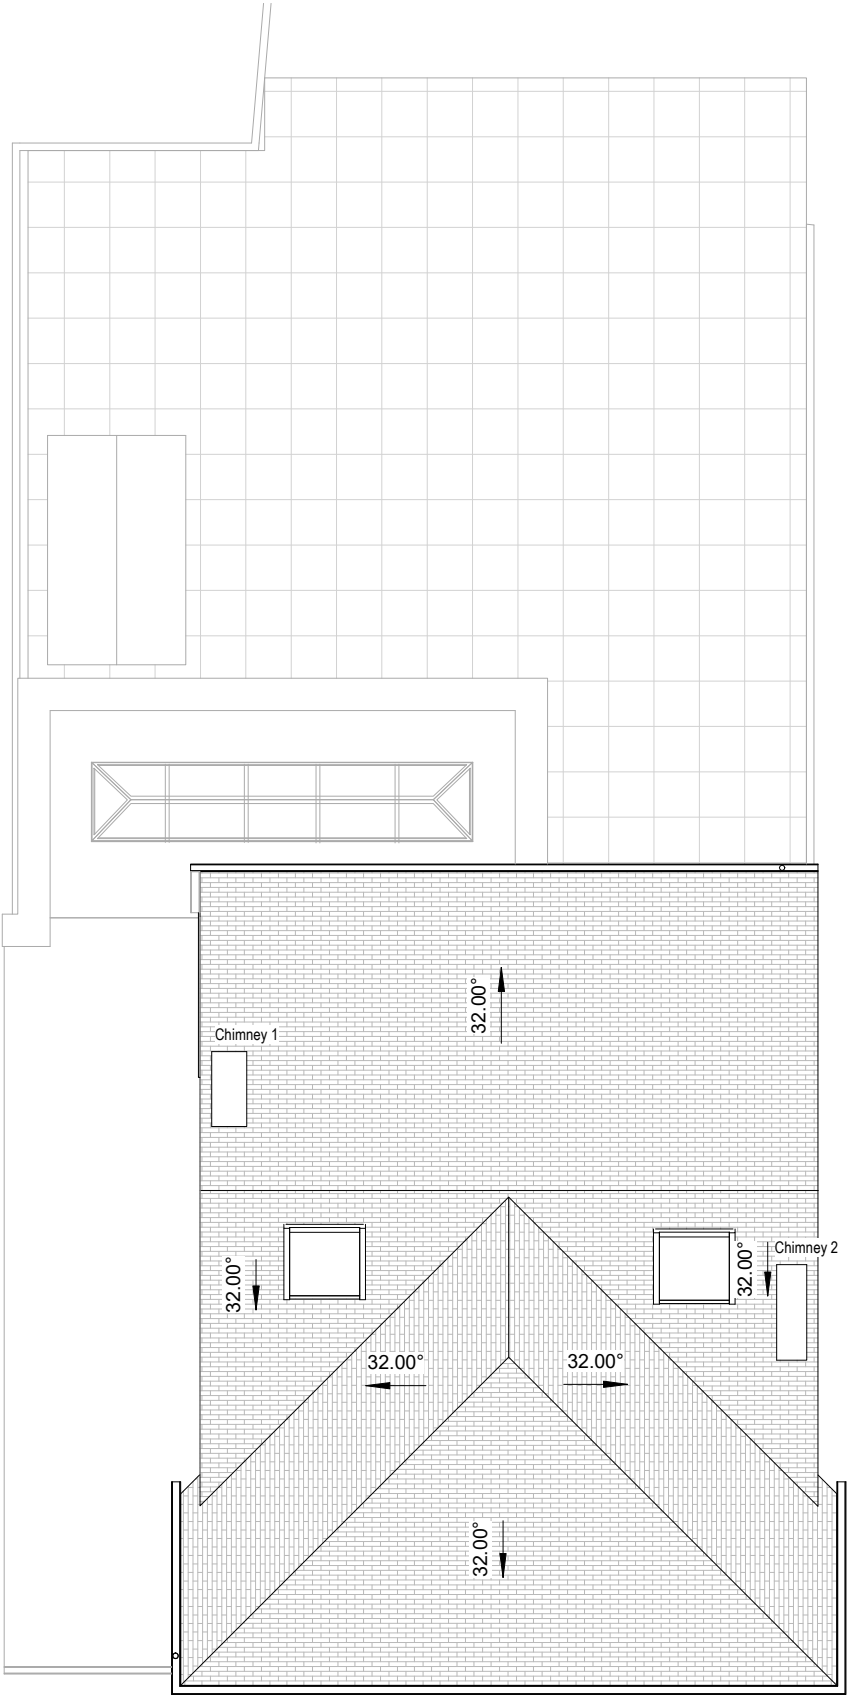

Revisions

No.	Description	Date	By
1	PLANNING	13/10/2021	

Notes:

GENERAL NOTES:

All dimensions & levels are preliminary and approximate and subject to utilities search, legal boundaries and detailed layouts/ design development through consultation.

Dimensions are to be checked on site by contractor & sub contractors prior to commencement of work, any discrepancies are to be highlighted immediately to the architects.



Scale: 1 : 100 @ A3

Project No.	Project Name:	N
207	47 Mallon Dene	

Drawing No.	Drawing Name:
P07	Proposed Roof Plan

Revision:	Suitability Description:	Project Issue Date:
P1	INFORMATION	OCT 21
Drawn:MS	Checked:GF	Orig Paper Size: A3

FRESH Architects

T 07703682107 | 07393913140
info@fresh-architects.co.uk | www.fresharchitects.co.uk

Use figured dimensions only. All levels and dimensions to be checked. This drawing is to be read in conjunction with all other relevant drawings and specifications.
© FRESH Architects Ltd. All rights reserved