



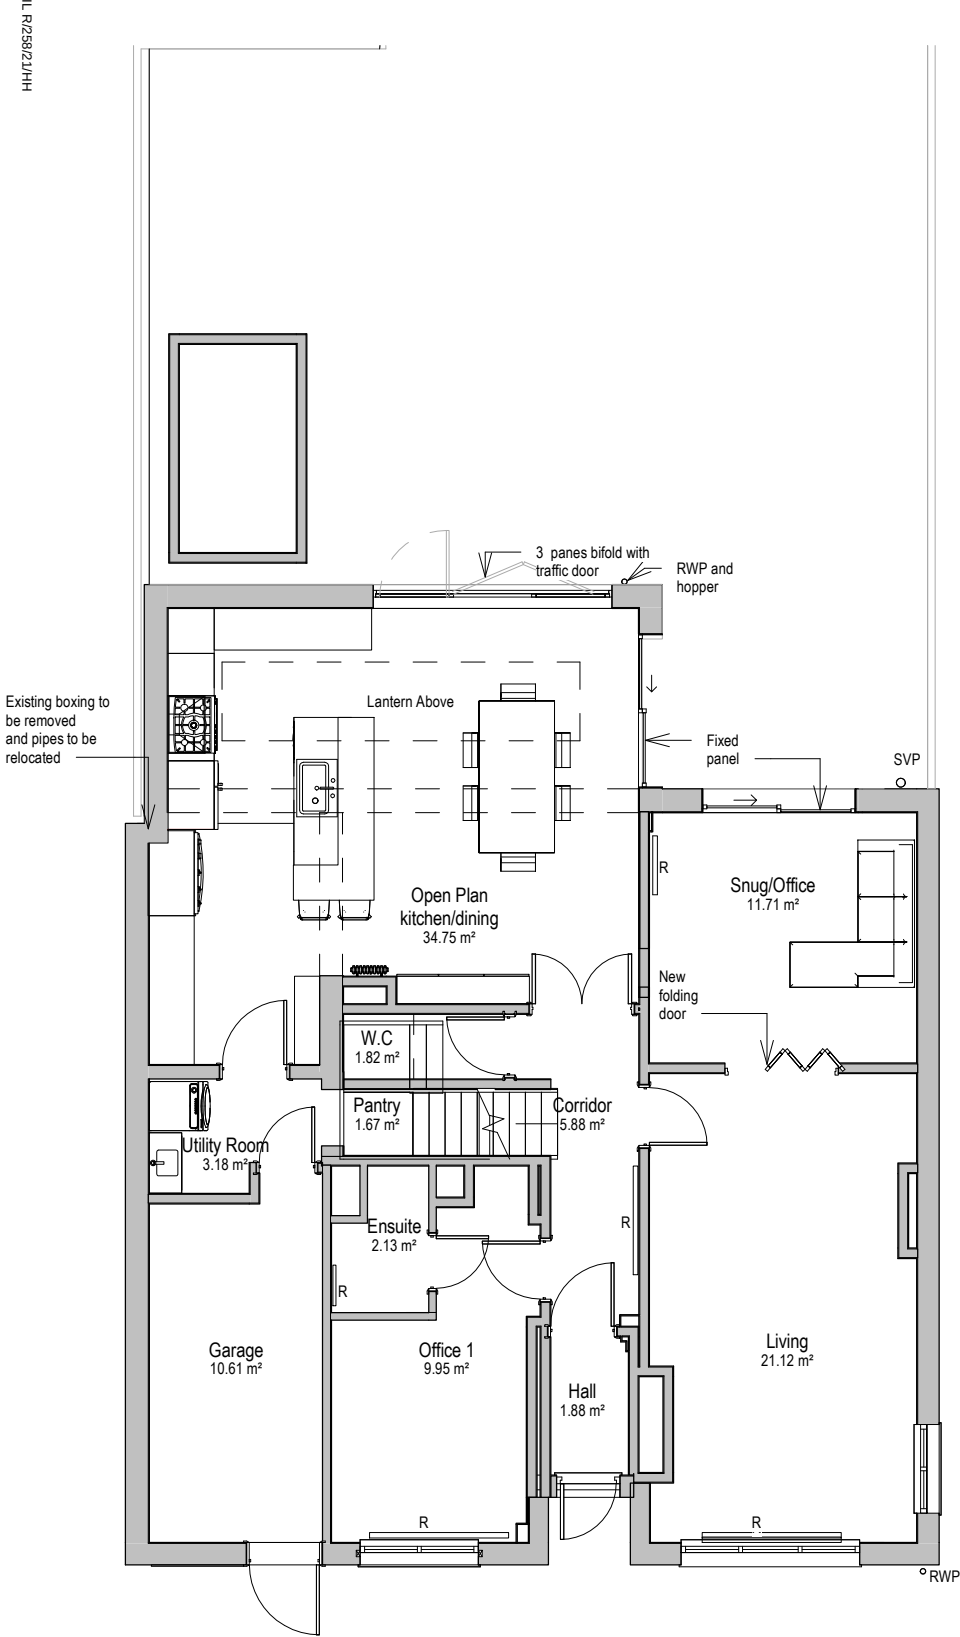


Proposed Ground Floor

1 : 100

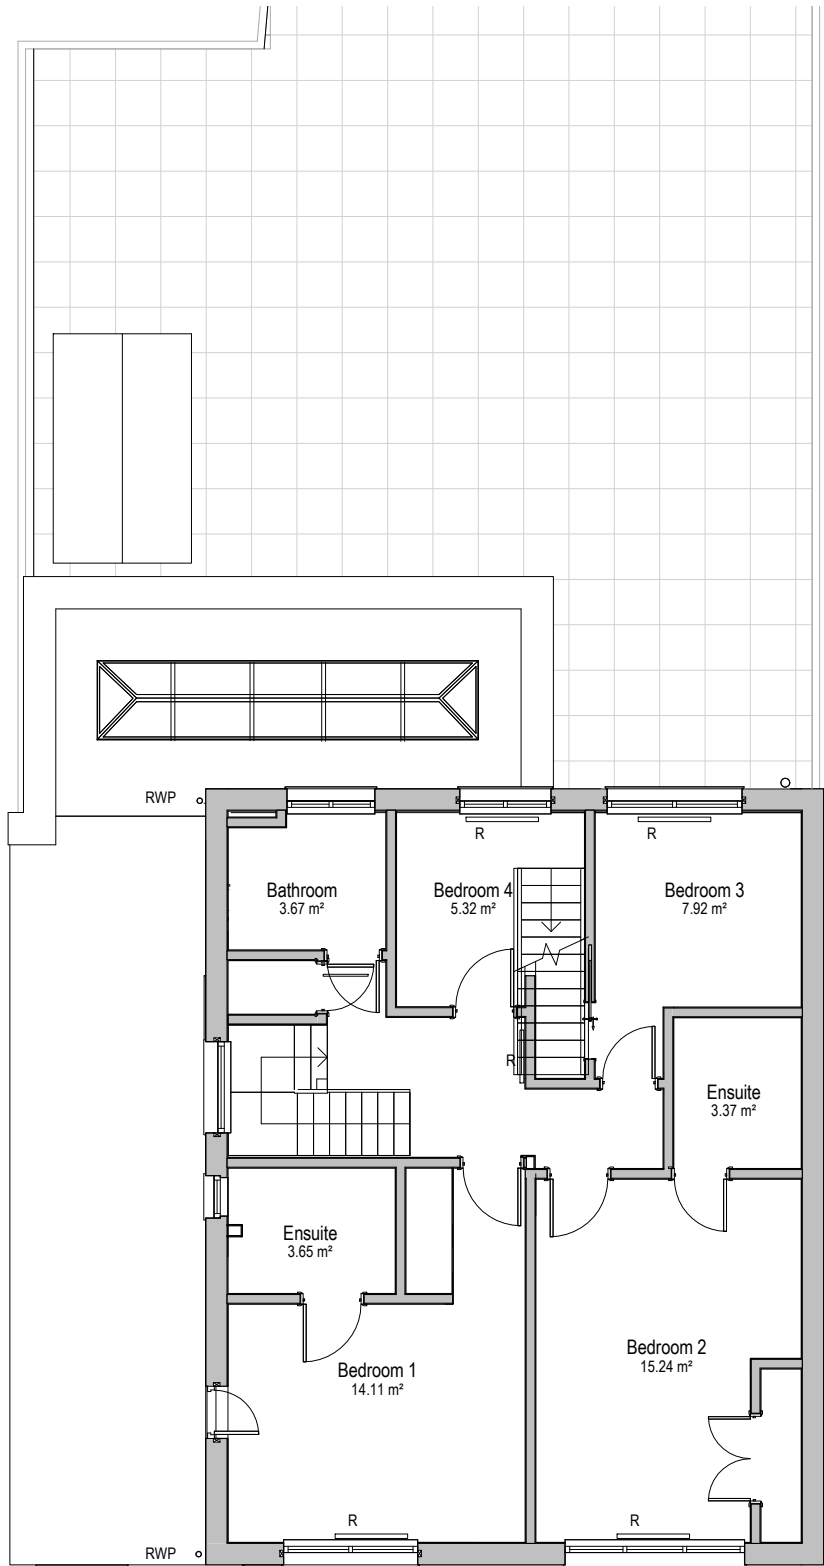

Proposed First Floor

1 : 100

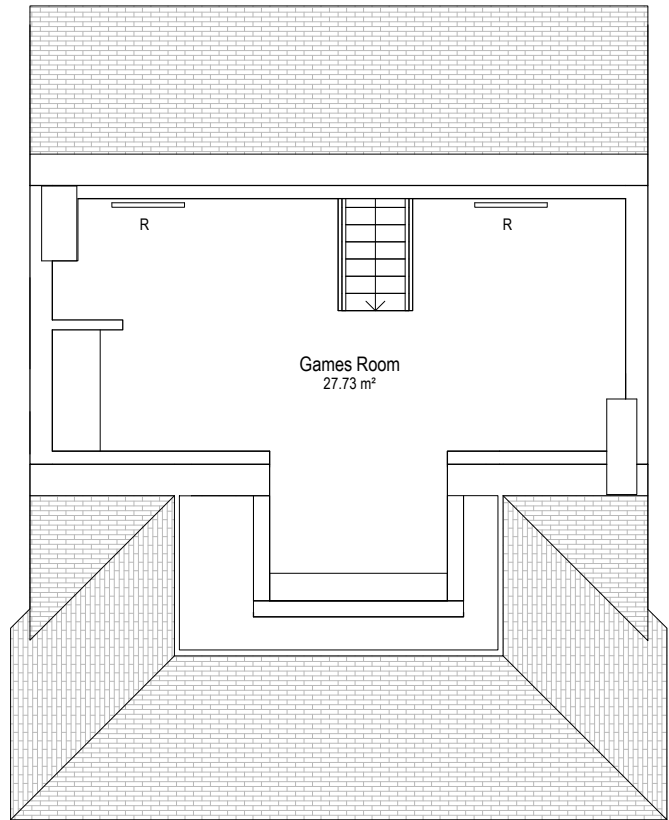

Proposed Loft Floor

1 : 100

Revisions

No.	Description	Date	By
1	PLANNING	13/10/2021	


Notes:

GENERAL NOTES:

All dimensions & levels are preliminary and approximate and subject to utilities search, legal boundaries and detailed layouts/ design development through consultation.

Dimensions are to be checked on site by contractor & sub contractors prior to commencement of work, any discrepancies are to be highlighted immediately to the architects.

Scale 1 to 100

 

Scale: 1 : 100 @ A3

Project No. Project Name:

207 47 Mallon Dene

Drawing No. Drawing Name:

P06 Proposed Floor Plans

Revision: Suitability Description: Project Issue Date:

P1 INFORMATION OCT 21

Drawn:MS Checked:GF Orig Paper Size: A3

FRESHArchitects

T 07703682107 | 07393913140

info@fresh-architects.co.uk | www.fresharchitects.co.uk

Use figured dimensions only. All levels and dimensions to be checked. This drawing is to be read in conjunction with all other relevant drawings and specifications.

© FRESH Architects Ltd. All rights reserved