


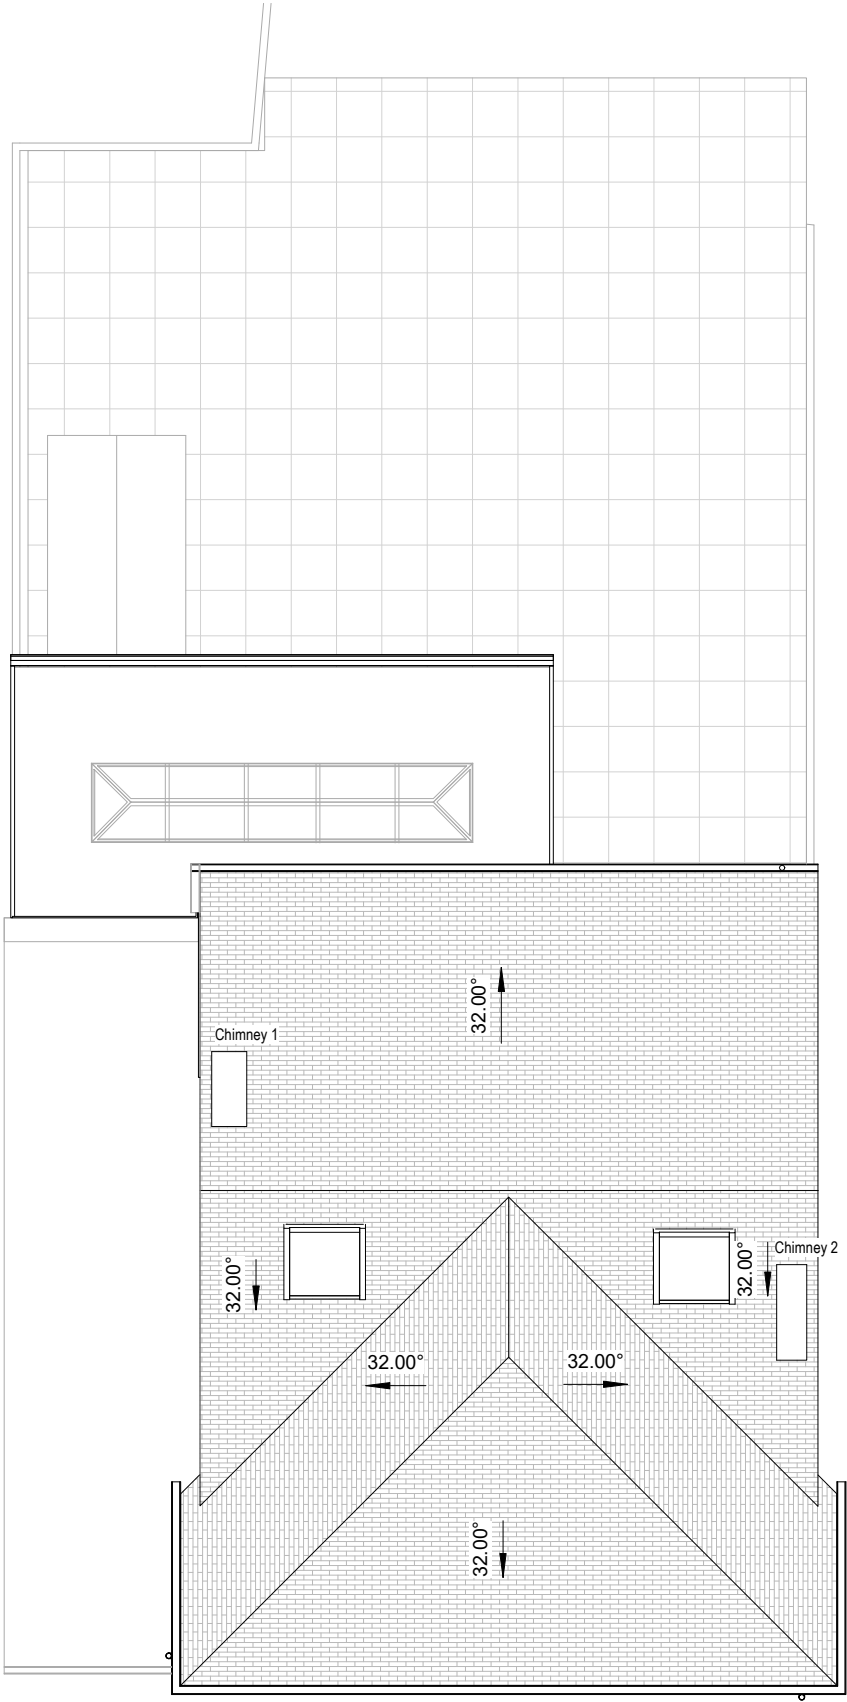

Revisions

No.	Description	Date	By
2	Amendments made following client feedback	22/11/2021	
1	PLANNING	13/10/2021	

Notes:

GENERAL NOTES:

All dimensions & levels are preliminary and approximate and subject to utilities search, legal boundaries and detailed layouts/ design development through consultation.

Dimensions are to be checked on site by contractor & sub contractors prior to commencement of work, any discrepancies are to be highlighted immediately to the architects.

Scale 1 to 100

0125

M

Scale: 1 : 100 @ A3

Project No.

Project Name:

207

47 Mallon Dene

Drawing No.

Drawing Name:

P07

Proposed Roof Plan

Revision:

Suitability Description:

Project Issue Date:

P2

INFORMATION

OCT 21

Drawn:MS

Checked:GF

Orig Paper Size: A3

FRESH Architects

T 07703682107 | 07393913140
info@fresh-architects.co.uk | www.fresharchitects.co.uk

Use figured dimensions only. All levels and dimensions to be checked. This drawing is to be read in conjunction with all other relevant drawings and specifications.
© FRESH Architects Ltd. All rights reserved