



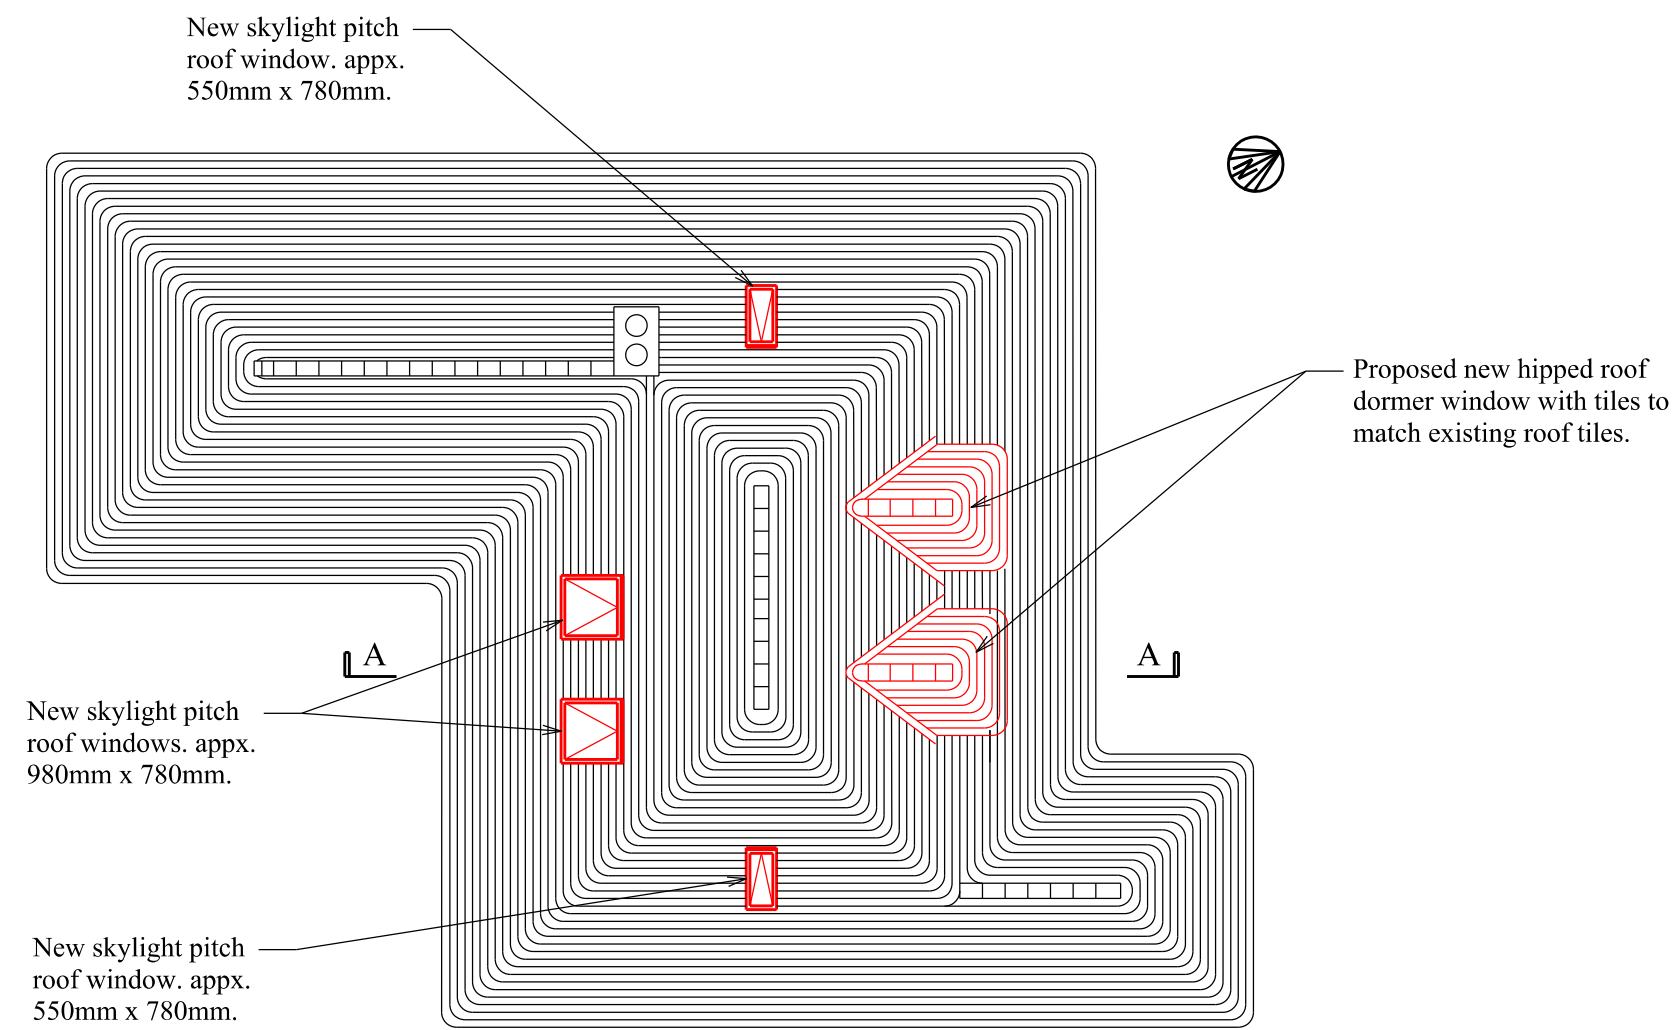

PROPOSED ROOF PLAN

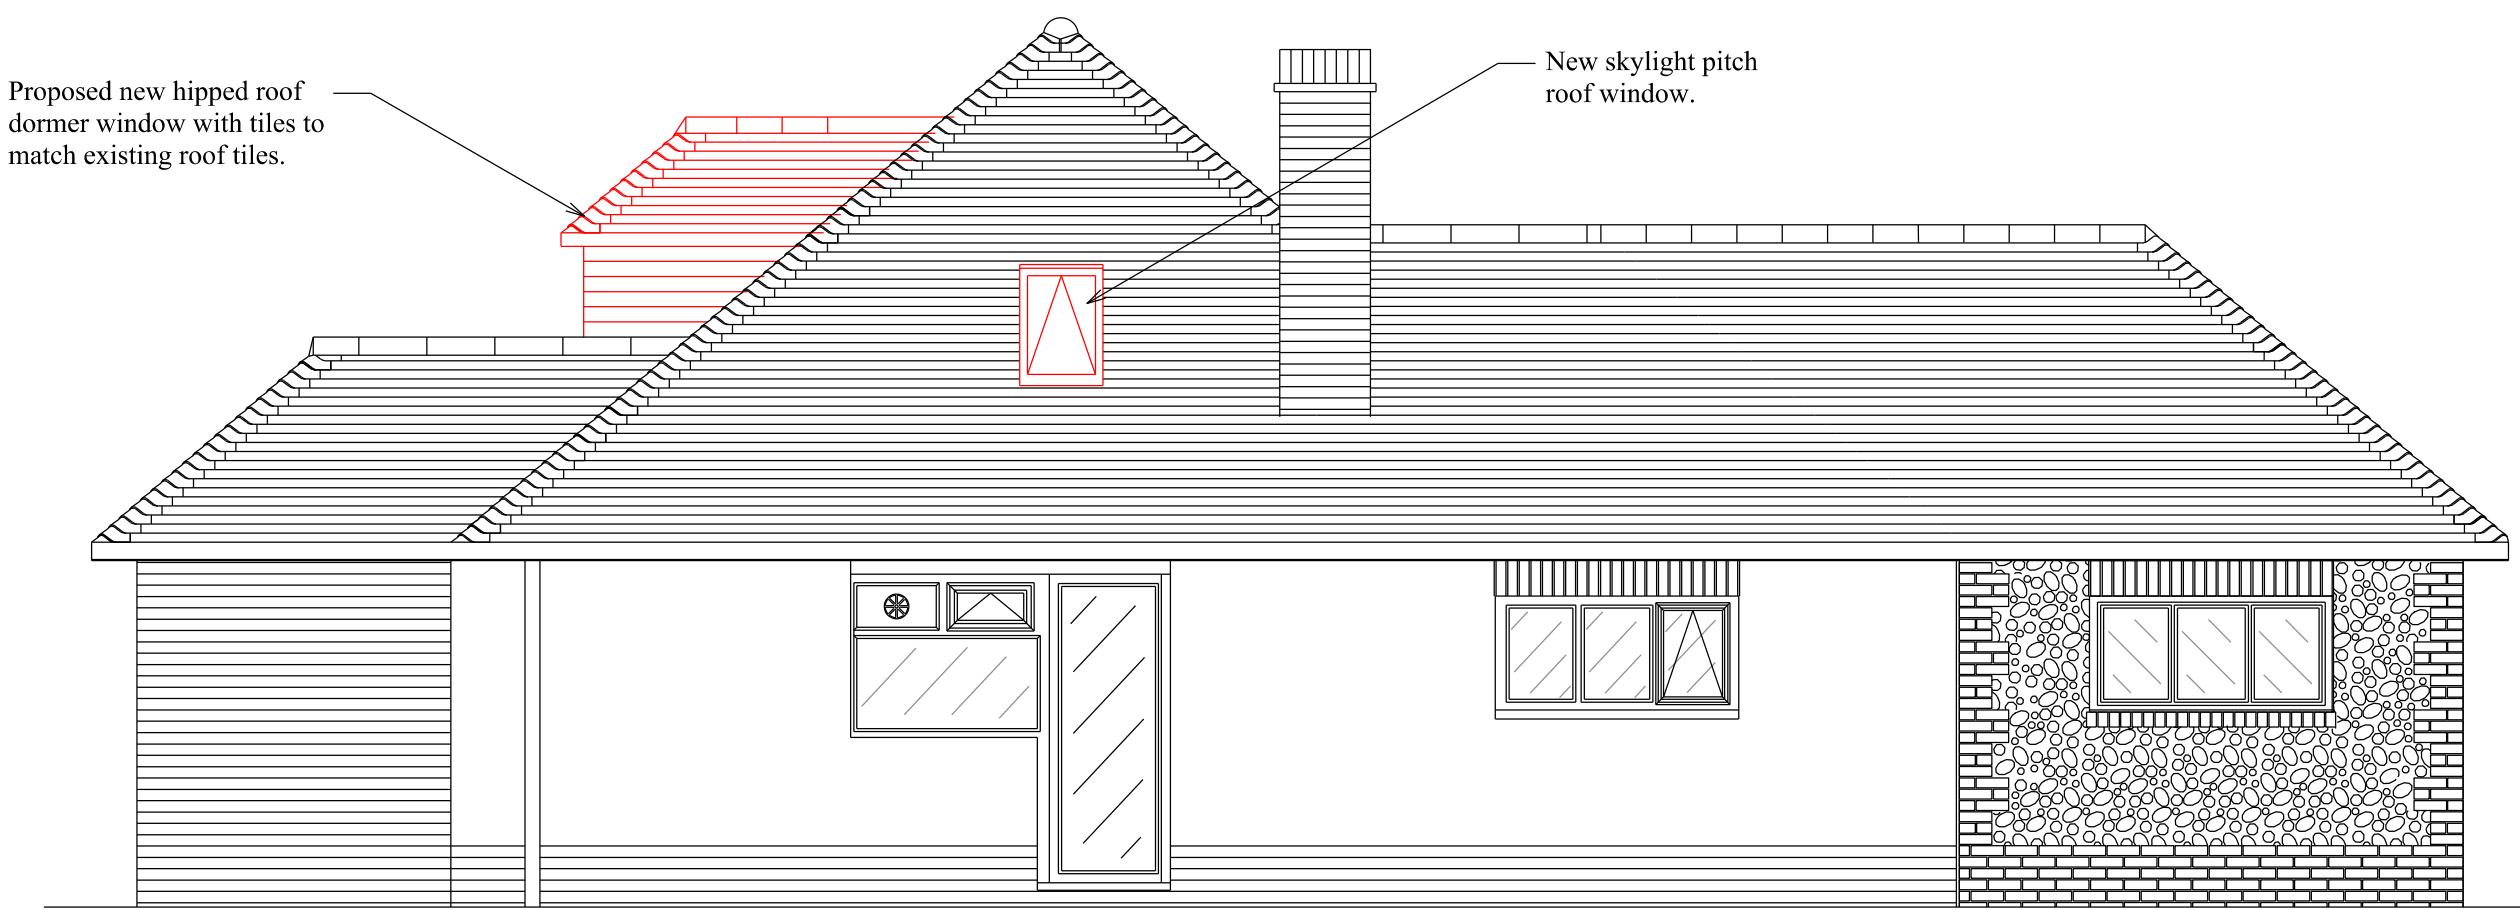


PROPOSED SIDE ELEVATION (East)




PROPOSED REAR ELEVATION (South)




PROPOSED FRONT ELEVATION (North)

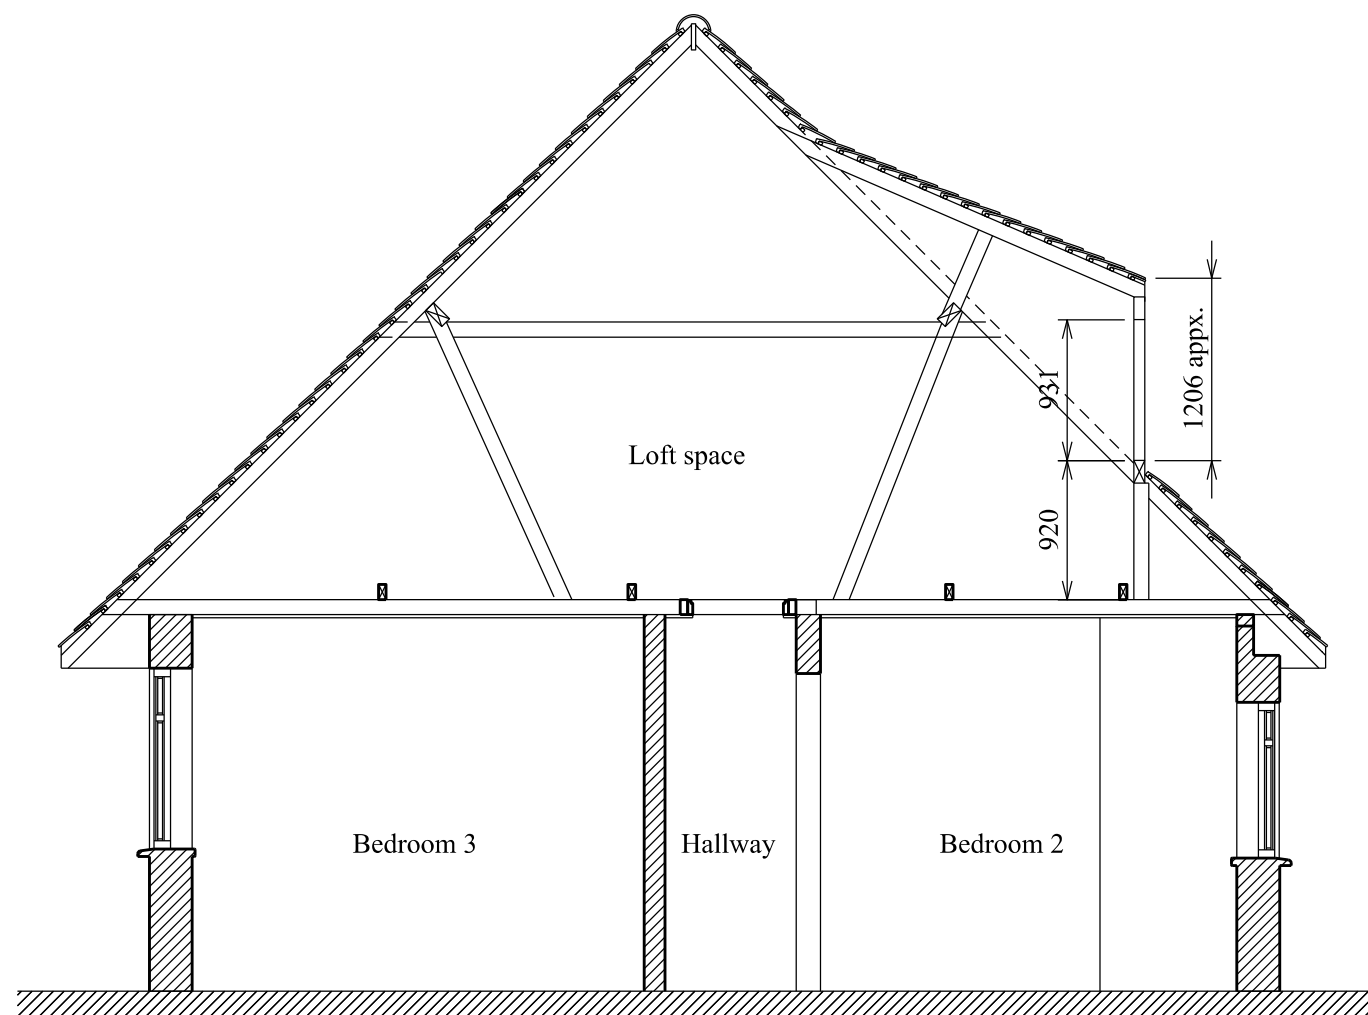


SECTION A-A
(Section thru existing dormer)

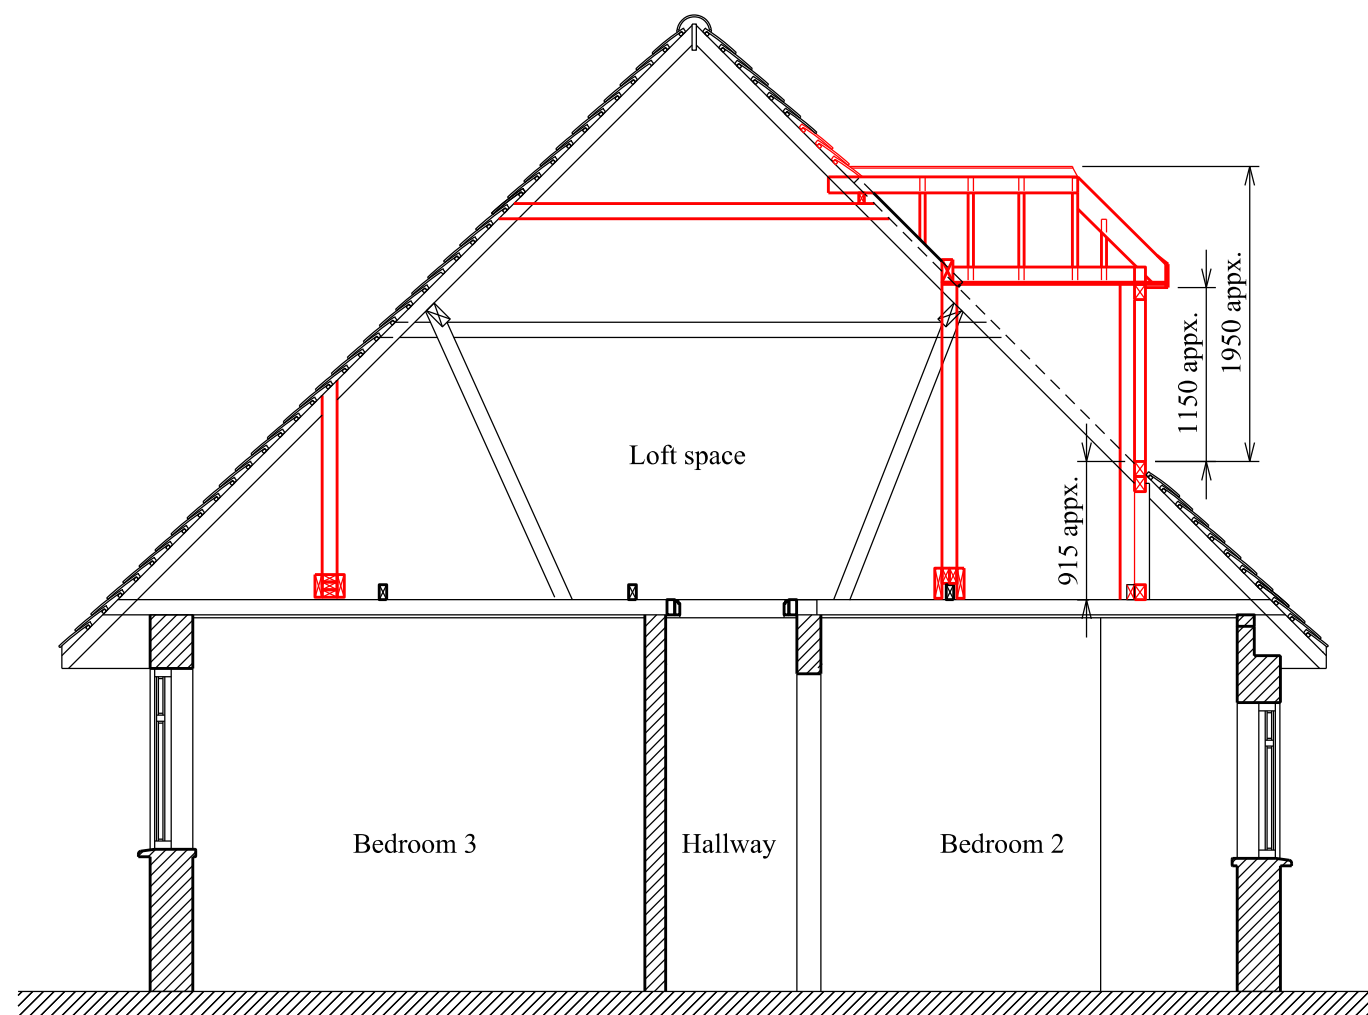

SECTION A-A
(Section thru proposed dormer)

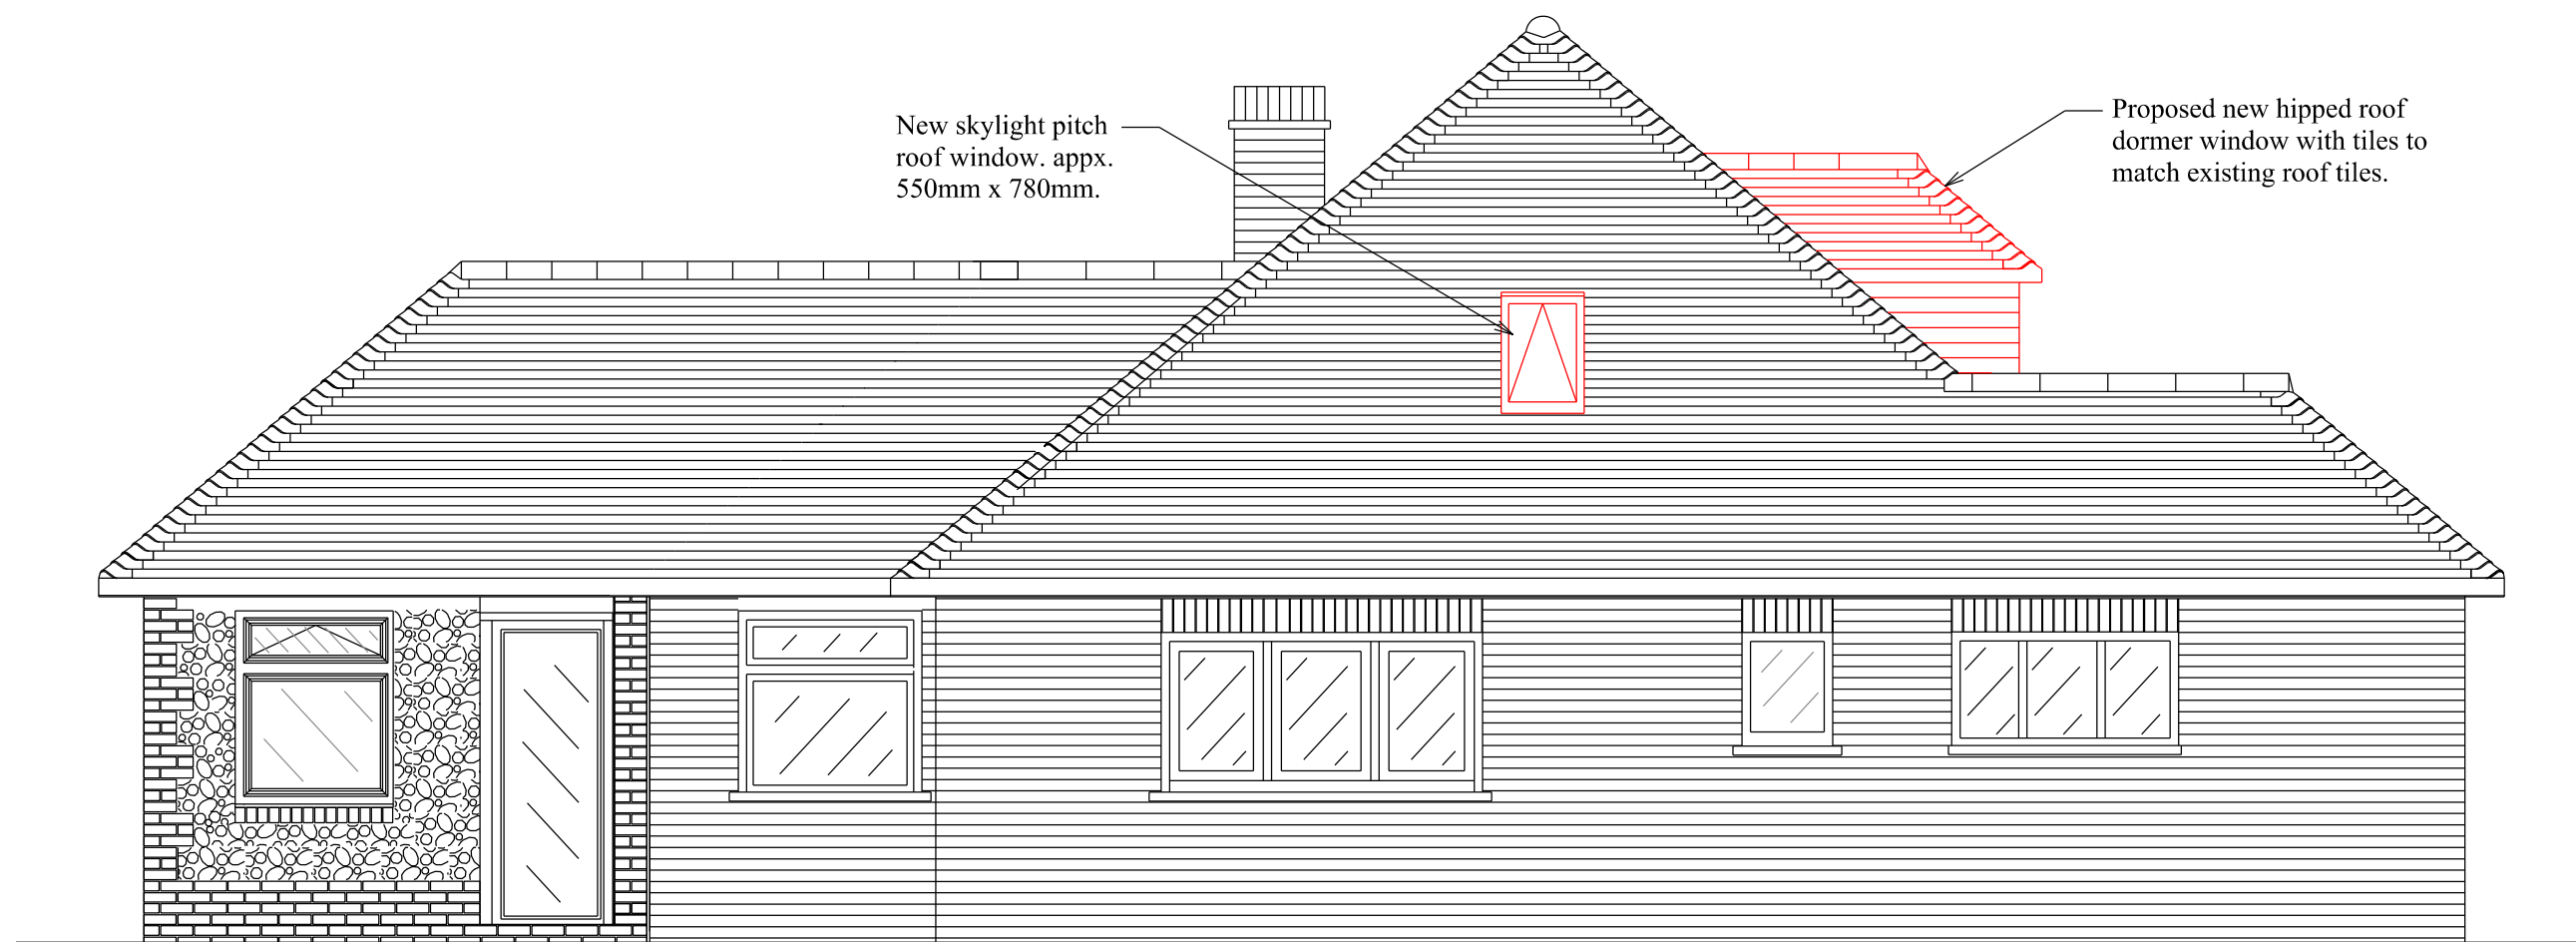

PROPOSED SIDE ELEVATION (West)

 

Proposed work shown in red.


General Notes

1. This drawing is only to be read in conjunction with all relevant drawings produced by R H Engineering Services Ltd. This drawing is not to be copied without prior consent. All copyrights reserved.
2. Do not scale from this drawing except for approximate dimensions. If in doubt contact the engineer, R E Howell.
3. Any discrepancy between site dimensions and the drawing dimensions are to be referred to the Engineer.
4. All materials are to be in accordance to the relevant British Standards.
5. Workmanship is to be in accordance to the relevant Codes of Practice and the British Standards.
6. Unless otherwise noted references to a specific manufacturer or product is an indication of required performance and quality. Any equivalent substituted product should be approved by the owner/Engineer prior to the commencement of any work.
7. The property is to be left secured at all times.
8. Structural timber is to be in accordance with BS5268, and treated with preservatives. General structural timber is to be class SC3, special structural timber is to be class SC4. (C16, C24 respectively)
9. For general notes see drawing REH/18/09/001/XB1

SITE

The Rodings Station Road

R H ENGINEERING
SERVICES LIMITED
The Rodings
Station Road,
Rustington
W. Sussex BN16 3BD
Tel: 0903 412095

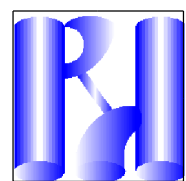

Title
**PROPOSED ROOF PLAN
ELEVATIONS, SECTIONS
EXISTING AND NEW**

Designer Responsible

R E Howell

Scales

1:50, 1:20

Date

September 2018

Drawn

R E Howell

Project No.

REH/18/09/001

Drawing size.

A1

CAD File name

RXB2

Drawing No.

REH/18/09/001/XB2

A