



BUILDVIEW

BUILDVIEW STUDIO

www.buildview.co.uk
studio@buildview.co.uk
01903 240330

-All dimensions must be checked on site and not scaled from this drawing, apart from the local authority.
-Any works commencing on site prior to obtaining full planning and building regulations approval including full condition discharge, is entirely at the client's /contractor's risk.
-The contractor is responsible for taking and checking all levels and dimensions prior to ordering materials and starting work on site.
-All building work is to be carried out in accordance with building regulations and to the satisfaction of the local authority and as such additional unforeseen building works may be required on site.
-These drawings do not constitute full working drawings.
-All drawings are copyright of BuildView and may not be copied or reproduced by any third party without prior written consent.
-Party walls actions are the responsibility of the client.

Extension Design

34 The Crescent
Rustington
West Sussex
BN16 2PF

Client:

Mrs Inman

Title:

BV2061-Existing & Proposed

February 17, 2021

Rev1 - Submission

Rev2 - Dimms to Boundary

Rev3 - Correct Scale



A 01




A :: Existing South West Elevation

01 scale: 1:100



A :: Existing North East Elevation

01 scale: 1:100

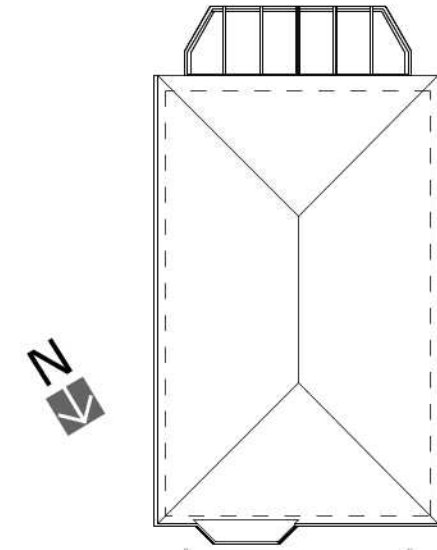


A :: Existing Roof Plan

01 scale: 1:200




A :: Existing North West Elevation

01 scale: 1:100

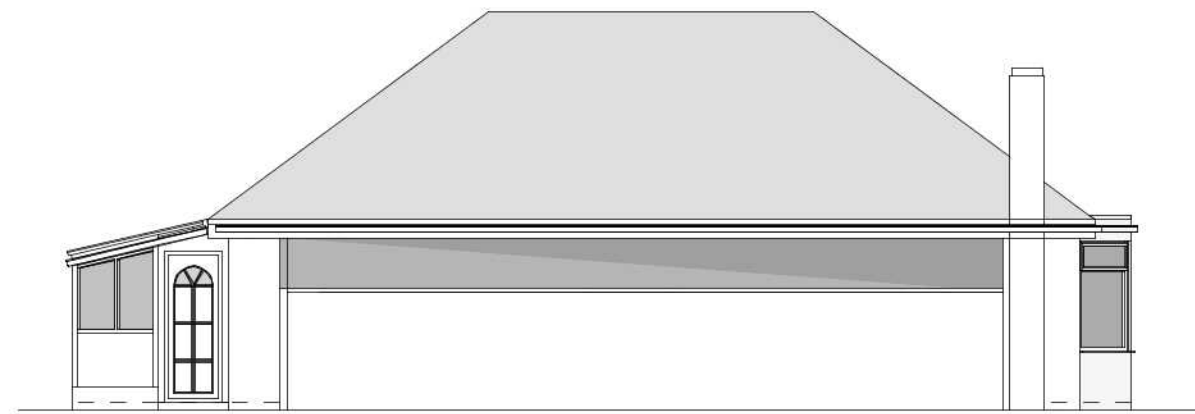

A :: Existing South East Elevation

01 scale: 1:100

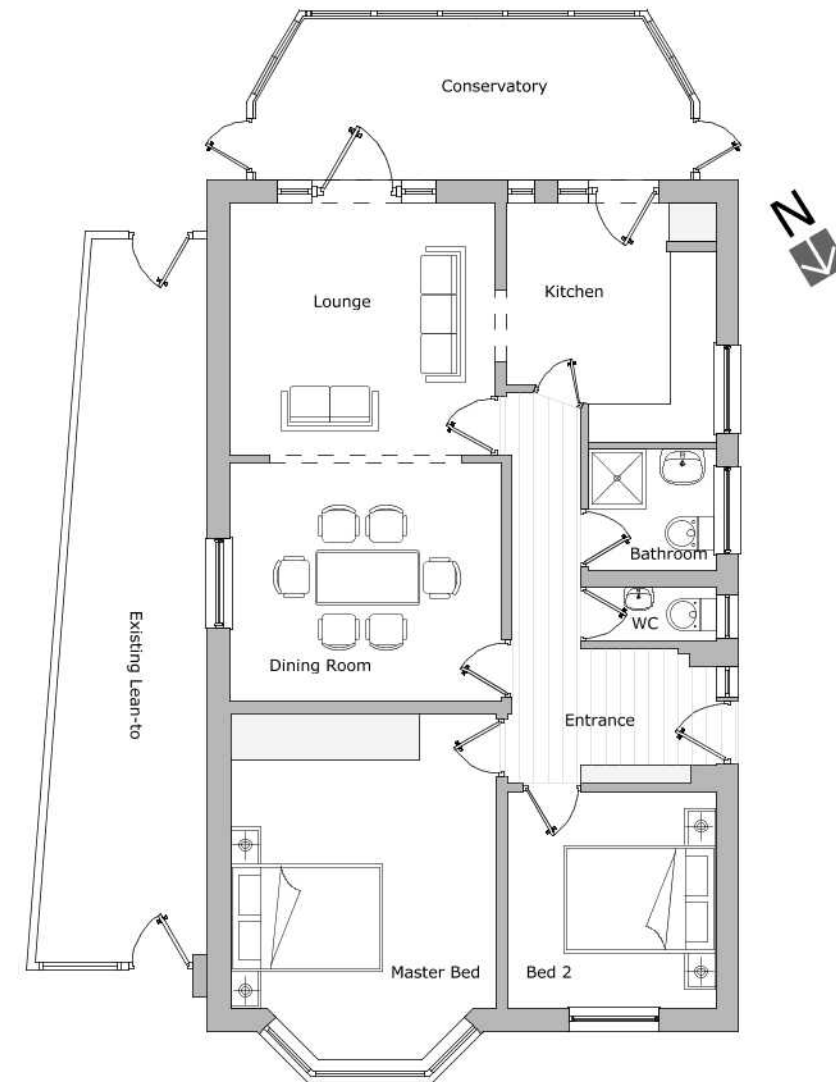

A :: Existing Ground Floor Plan

01 scale: 1:100

0 2 4 6 m
1:200

0 1 2 3 m
1:100



BUILDVIEW

BUILDVIEW STUDIO

www.buildview.co.uk
studio@buildview.co.uk
01903 240330

-All dimensions must be checked on site and not scaled from this drawing, apart from the local authority.
-Any works commencing on site prior to obtaining full planning and building regulations approval including full condition discharge, is entirely at the client's /contractor's risk.
-The contractor is responsible for taking and checking all levels and dimensions prior to ordering materials and starting work on site.
-All building work is to be carried out in accordance with building regulations and to the satisfaction of the local authority and as such additional unforeseen building works may be required on site.
-These drawings do not constitute full working drawings.
-All drawings are copyright of BuildView and may not be copied or reproduced by any third party without prior written consent.
-Party walls actions are the responsibility of the client.

Extension Design

34 The Crescent
Rustington
West Sussex
BN16 2PF

Client:

Mrs Inman

Title:

BV2061-Existing & Proposed

February 17, 2021


Rev1 - Submission

Rev2 - Dimms to Boundary

Rev3 - Correct Scale



A 02

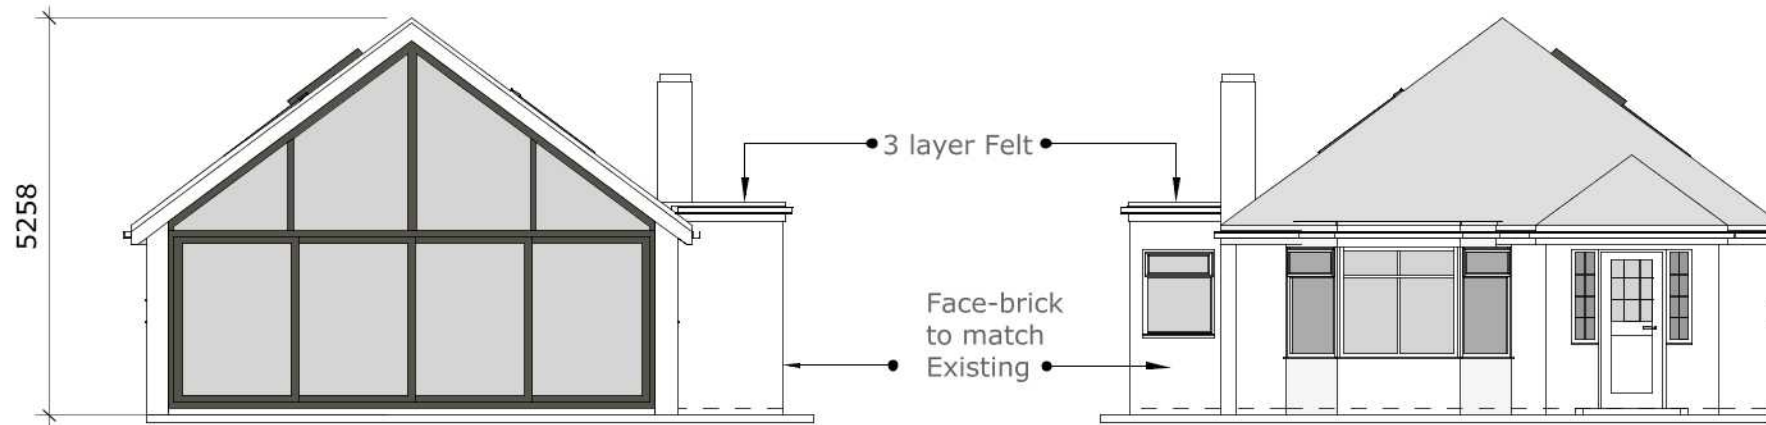


A :: Proposed South West Elevation

02 scale: 1:100


A :: Proposed North East Elevation

02 scale: 1:100

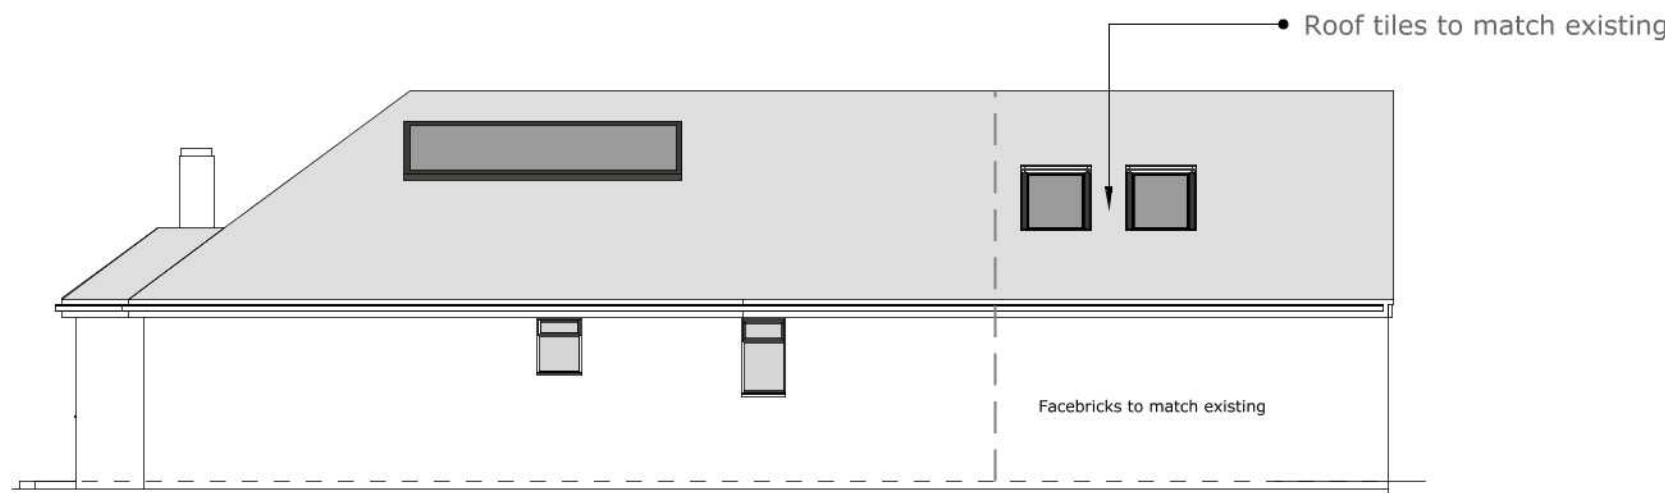


A :: Proposed North West Elevation

02 scale: 1:100

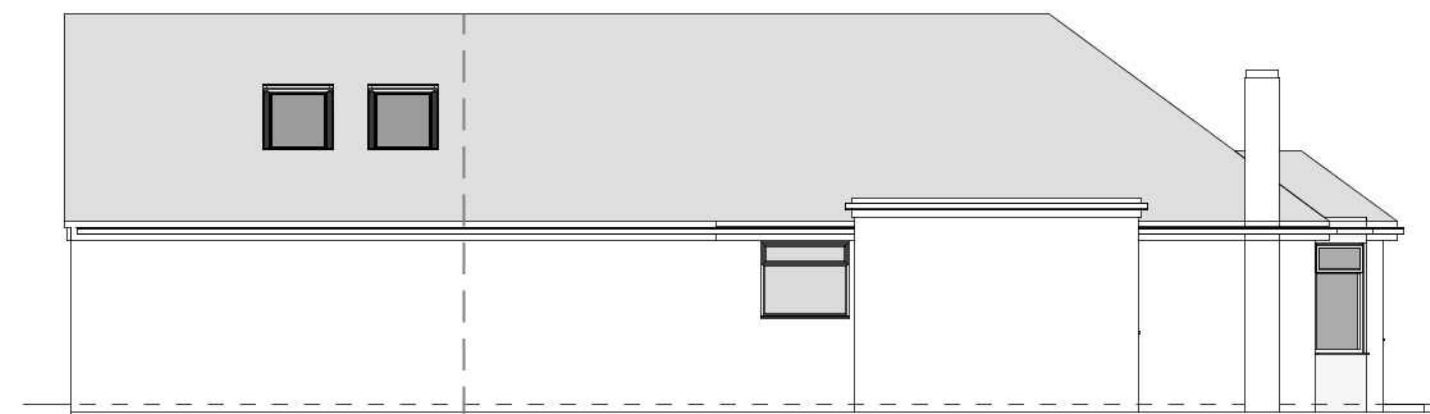

A :: Proposed South East Elevation

02 scale: 1:100

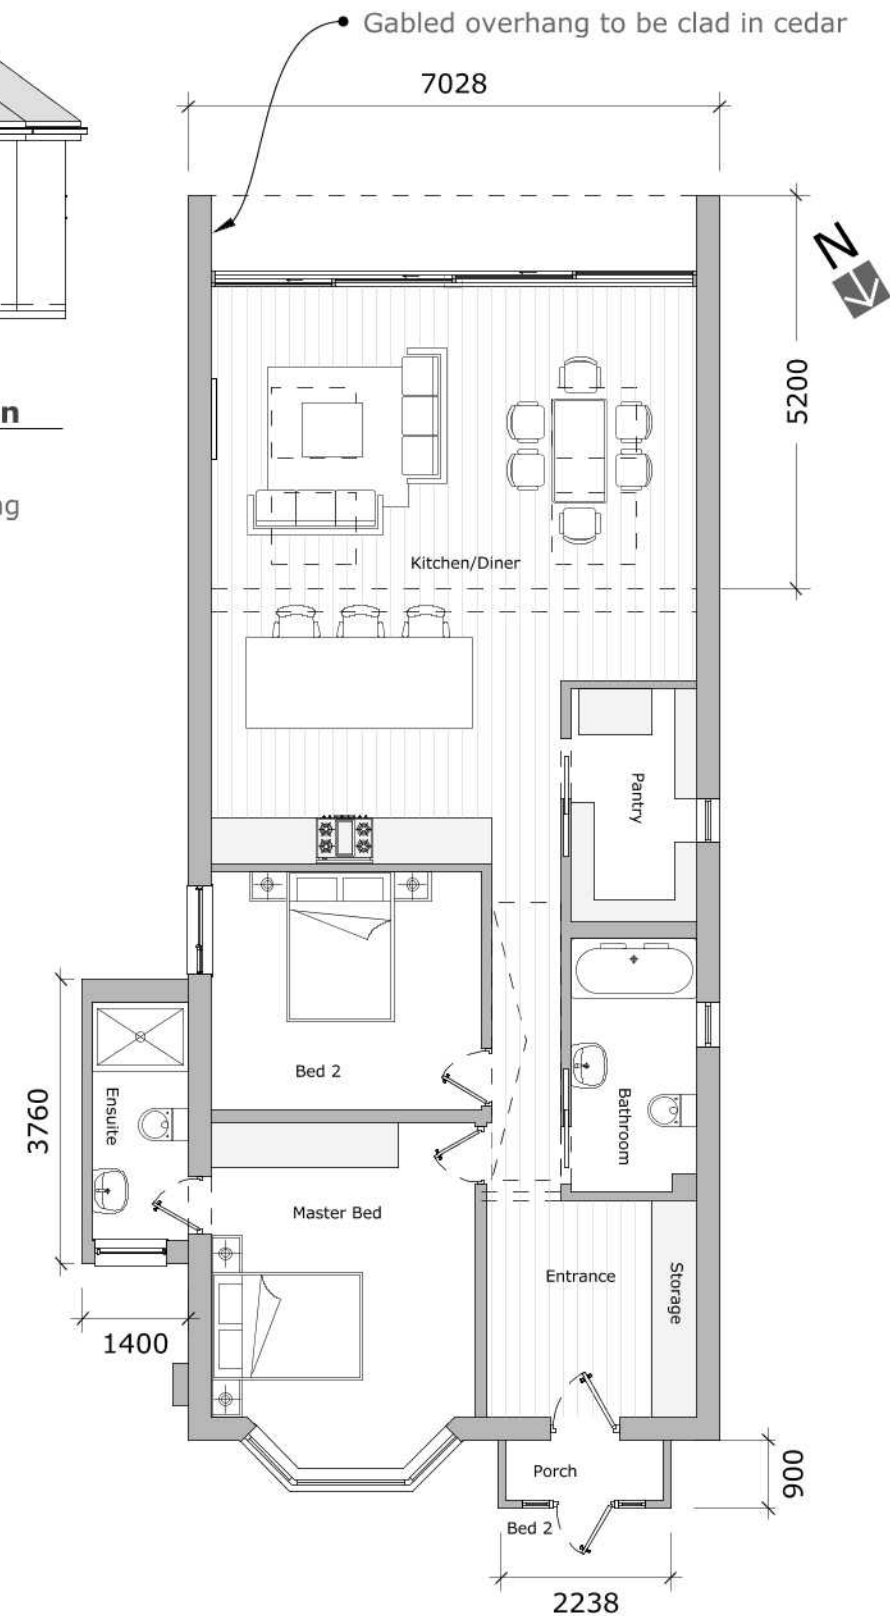


A :: Proposed Ground Floor Plan

02 scale: 1:100

0 2 4 6 m
1:200


0 1 2 3 m
1:100

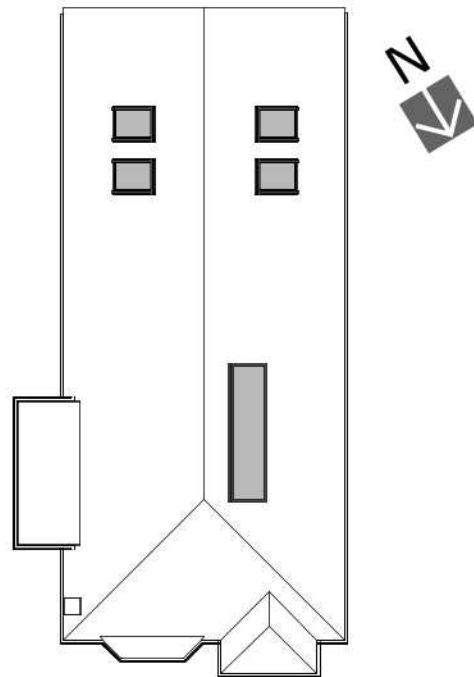



A :: Proposed Roof Plan
03 scale: 1:200



A :: Location Plan
03 scale: 1:1250

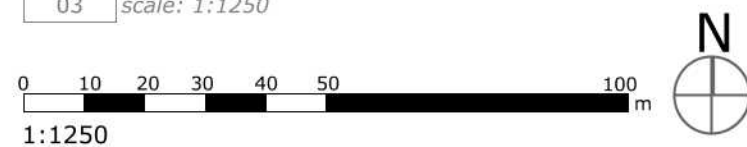

A :: Block Plan
03 scale: 1:200

 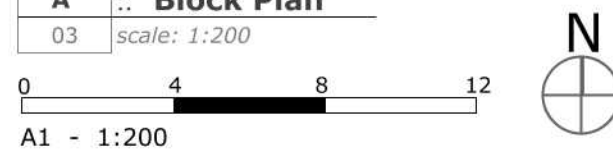

BUILDVIEW

BUILDVIEW STUDIO

www.buildview.co.uk
studio@buildview.co.uk
01903 240330

-All dimensions must be checked on site and not scaled from this drawing, apart from the local authority.
-Any works commencing on site prior to obtaining full planning and building regulations approval including full condition discharge, is entirely at the client's /contractor's risk.
-The contractor is responsible for taking and checking all levels and dimensions prior to ordering materials and starting work on site.
-All building work is to be carried out in accordance with building regulations and to the satisfaction of the local authority and as such additional unforeseen building works may be required on site.
-These drawings do not constitute full working drawings.
-All drawings are copyright of BuildView and may not be copied or reproduced by any third party without prior written consent.
-Party walls actions are the responsibility of the client.

Extension Design

34 The Crescent
Rustington
West Sussex
BN16 2PF

Client:

Mrs Inman

Title:

BV2061-Existing & Proposed

February 17, 2021

Rev1 - Submission

Rev2 - Dimms to Boundary

Rev3 - Correct Scale



A 03