




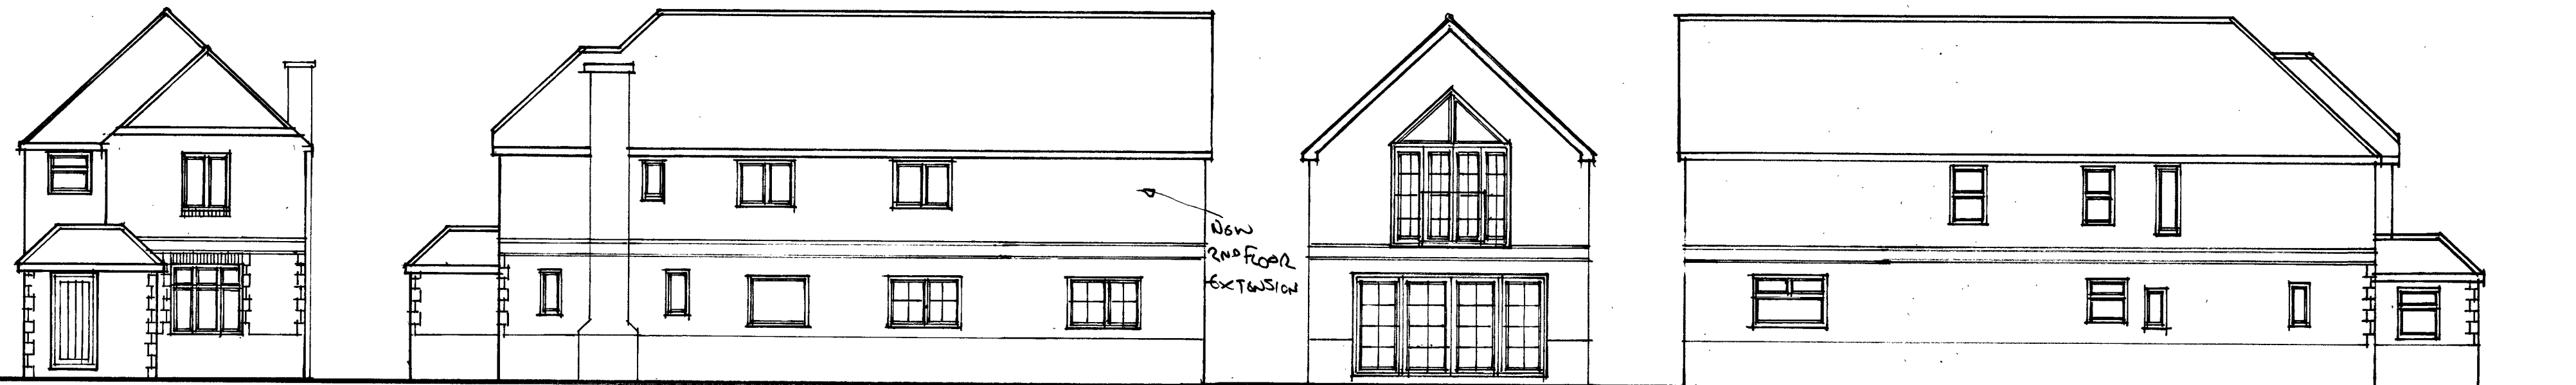

EXISTING WEST ELEVATION EXISTING SOUTH ELEVATION EXISTING EAST ELEVATION EXISTING NORTH ELEVATION

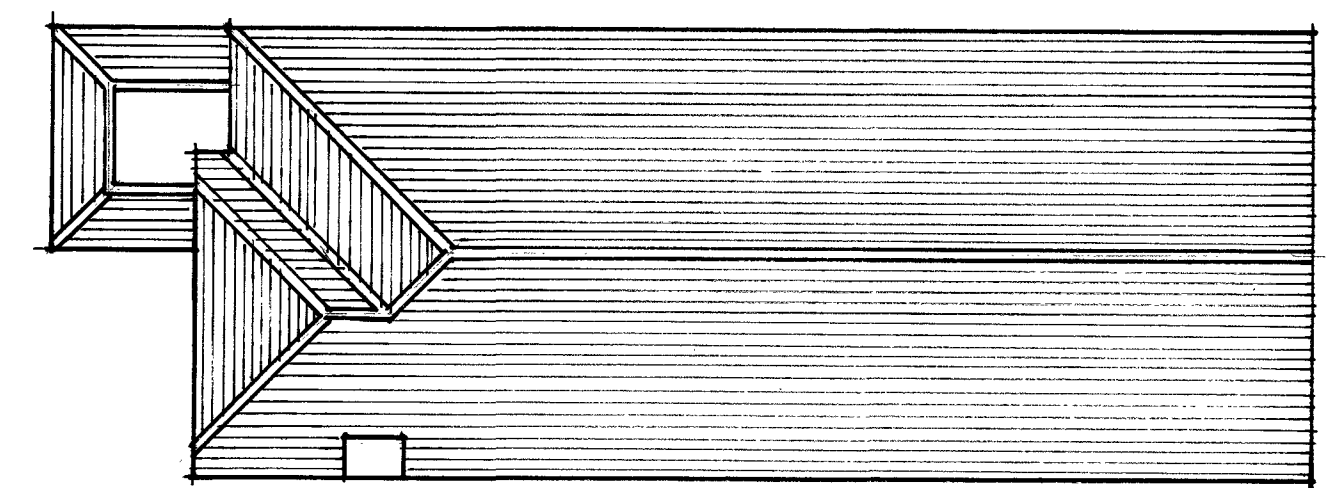


PROPOSED WEST ELEVATION PROPOSED SOUTH ELEVATION PROPOSED EAST ELEVATION PROPOSED NORTH ELEVATION

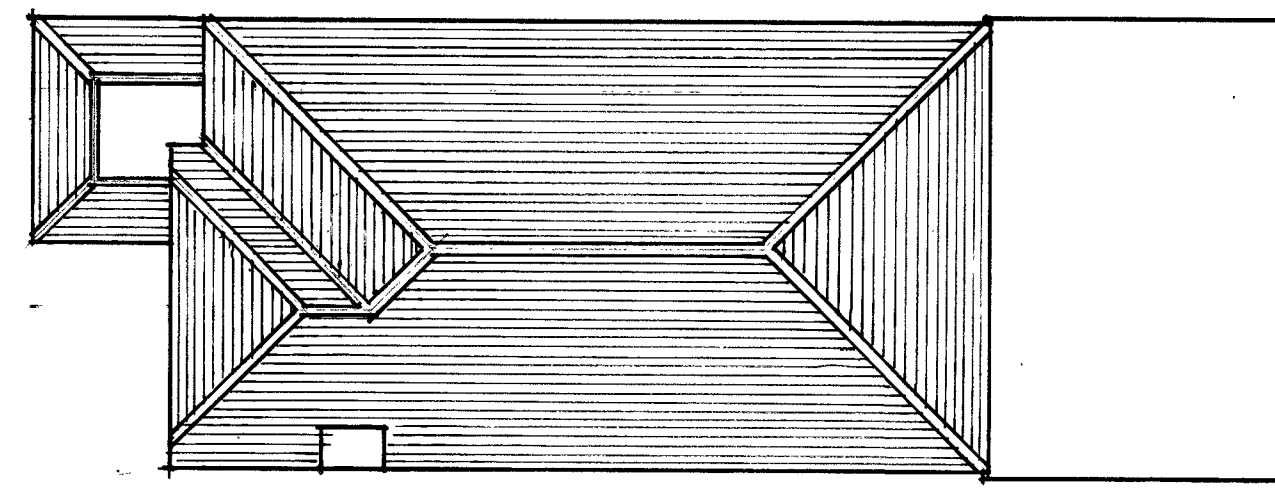


EXISTING ROOF PLAN


PROPOSED ROOF PLAN

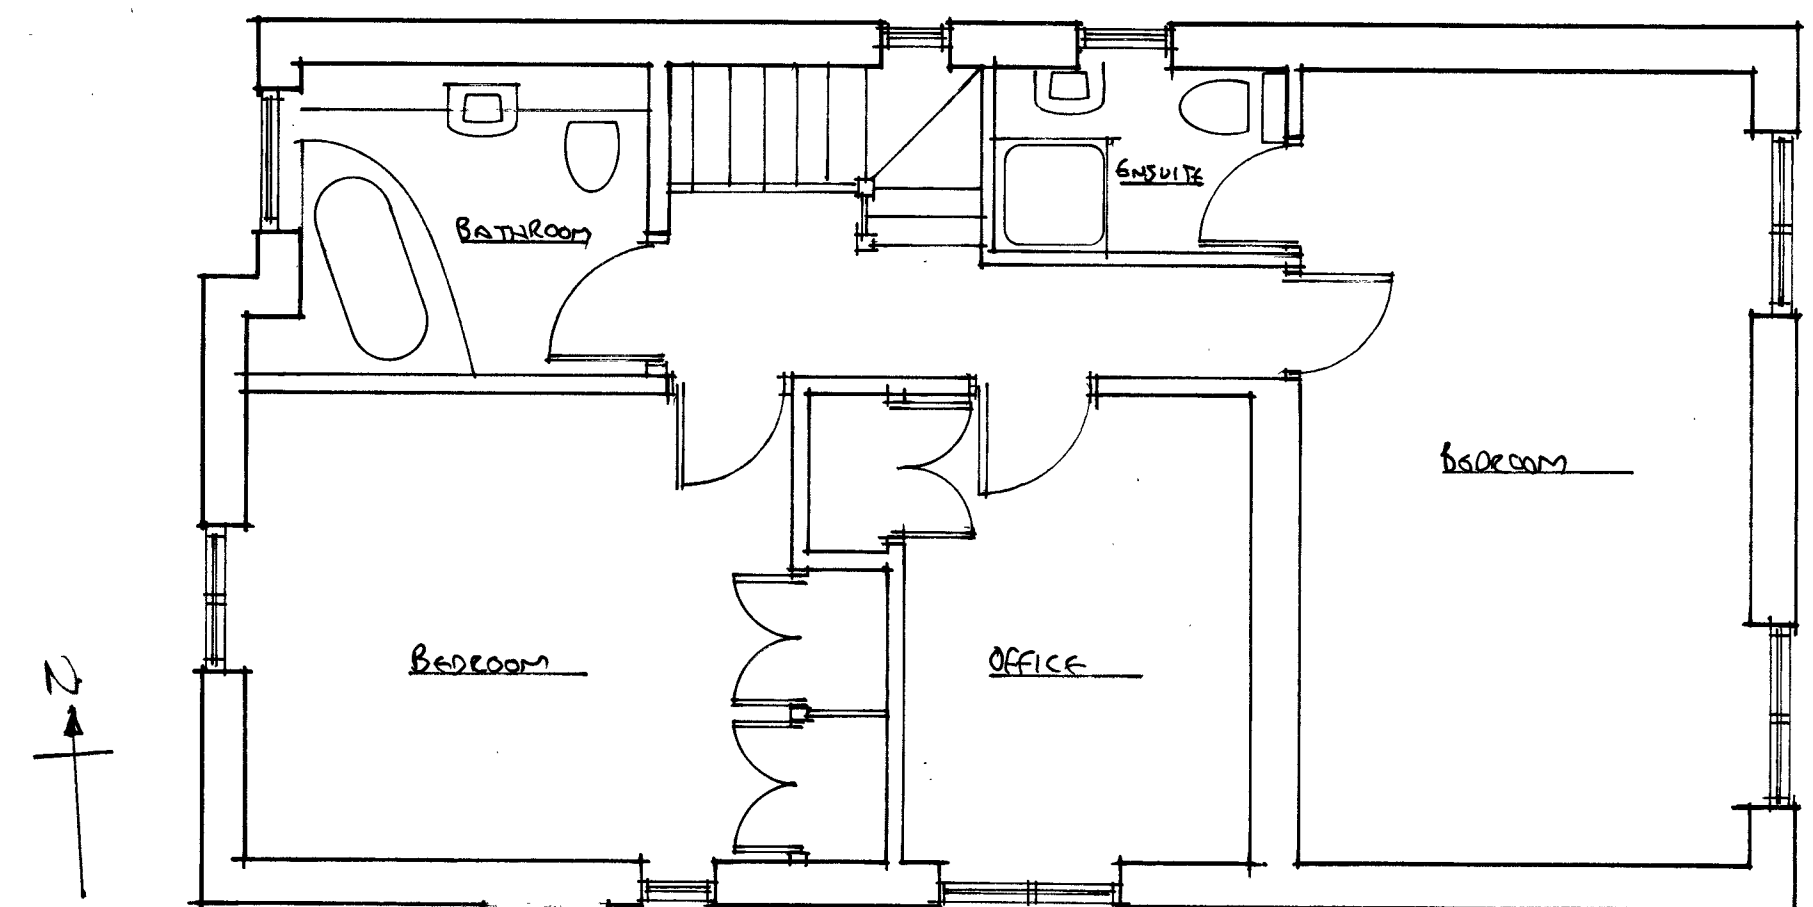


EXISTING FIRST FLOOR PLAN

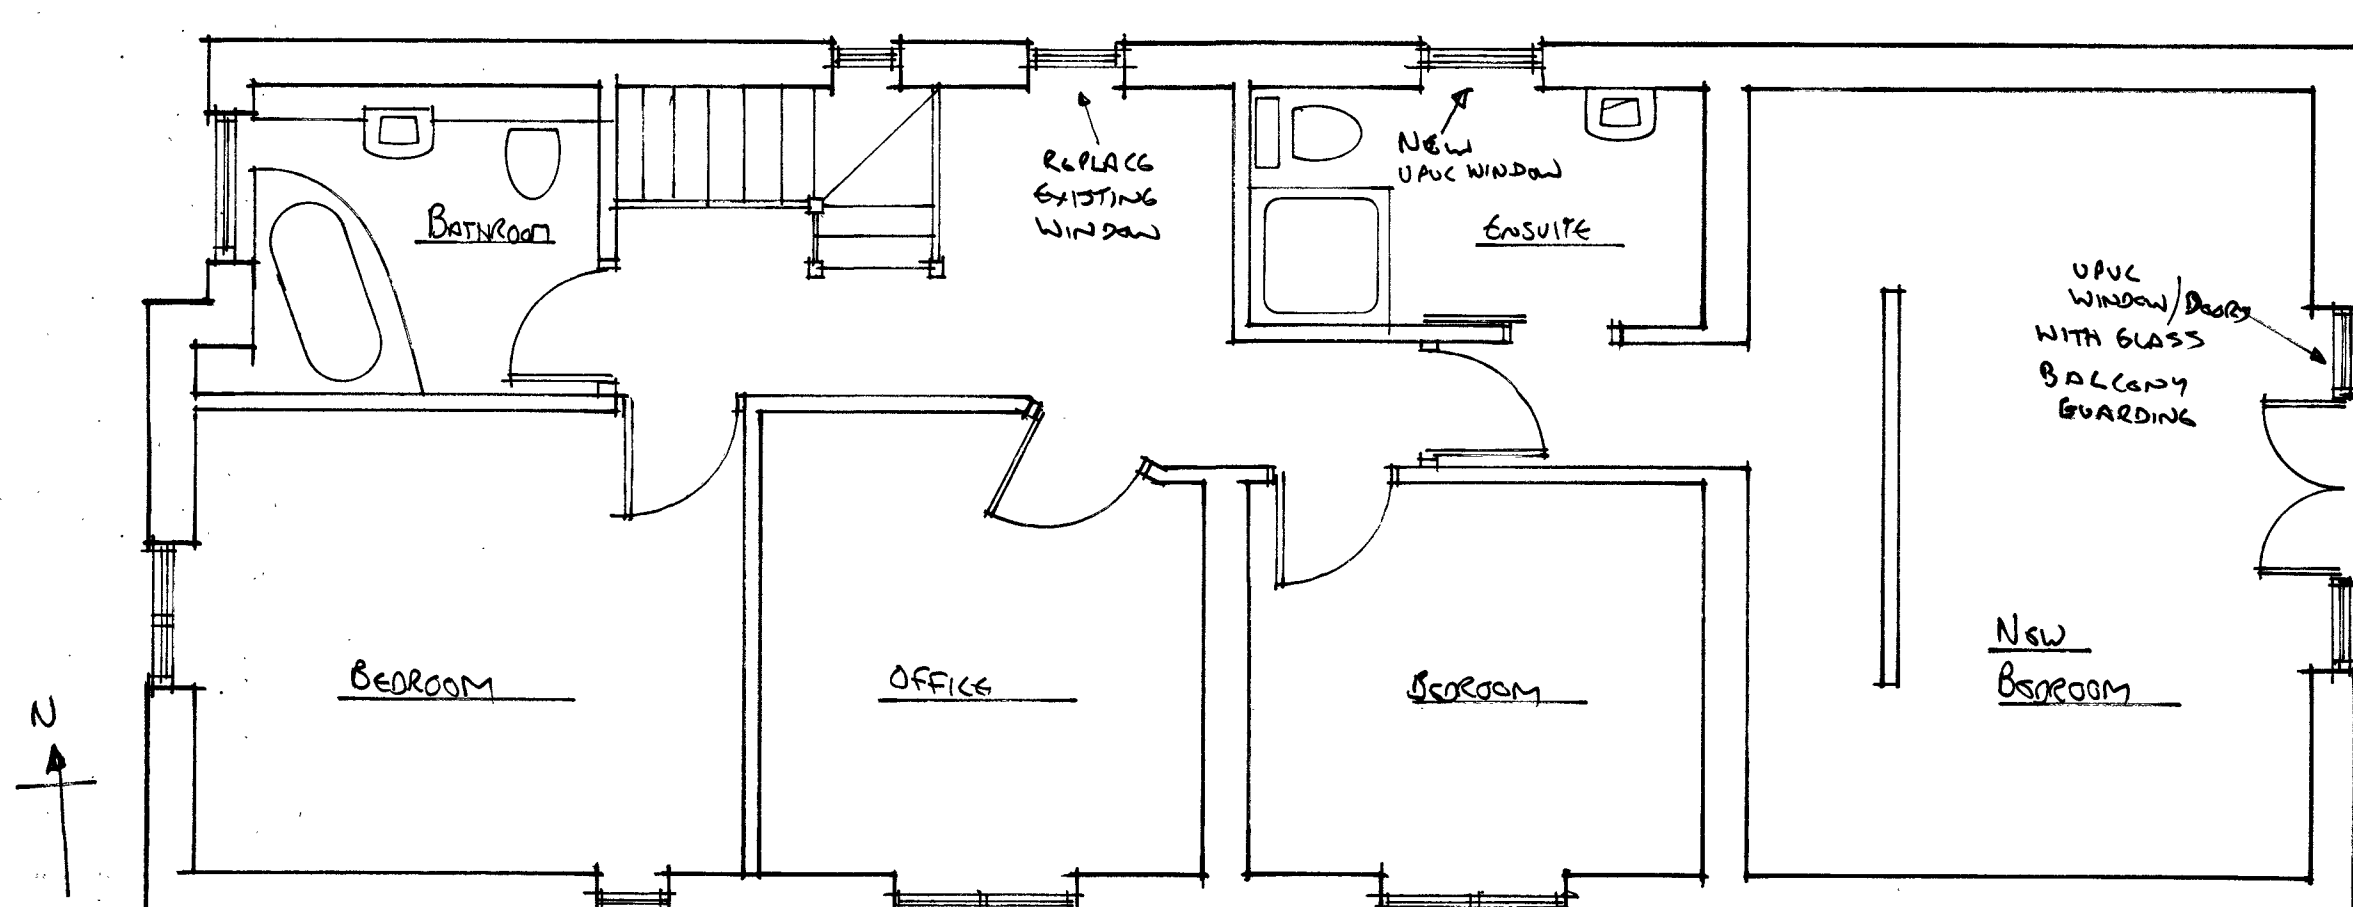

PROPOSED FIRST FLOOR PLAN

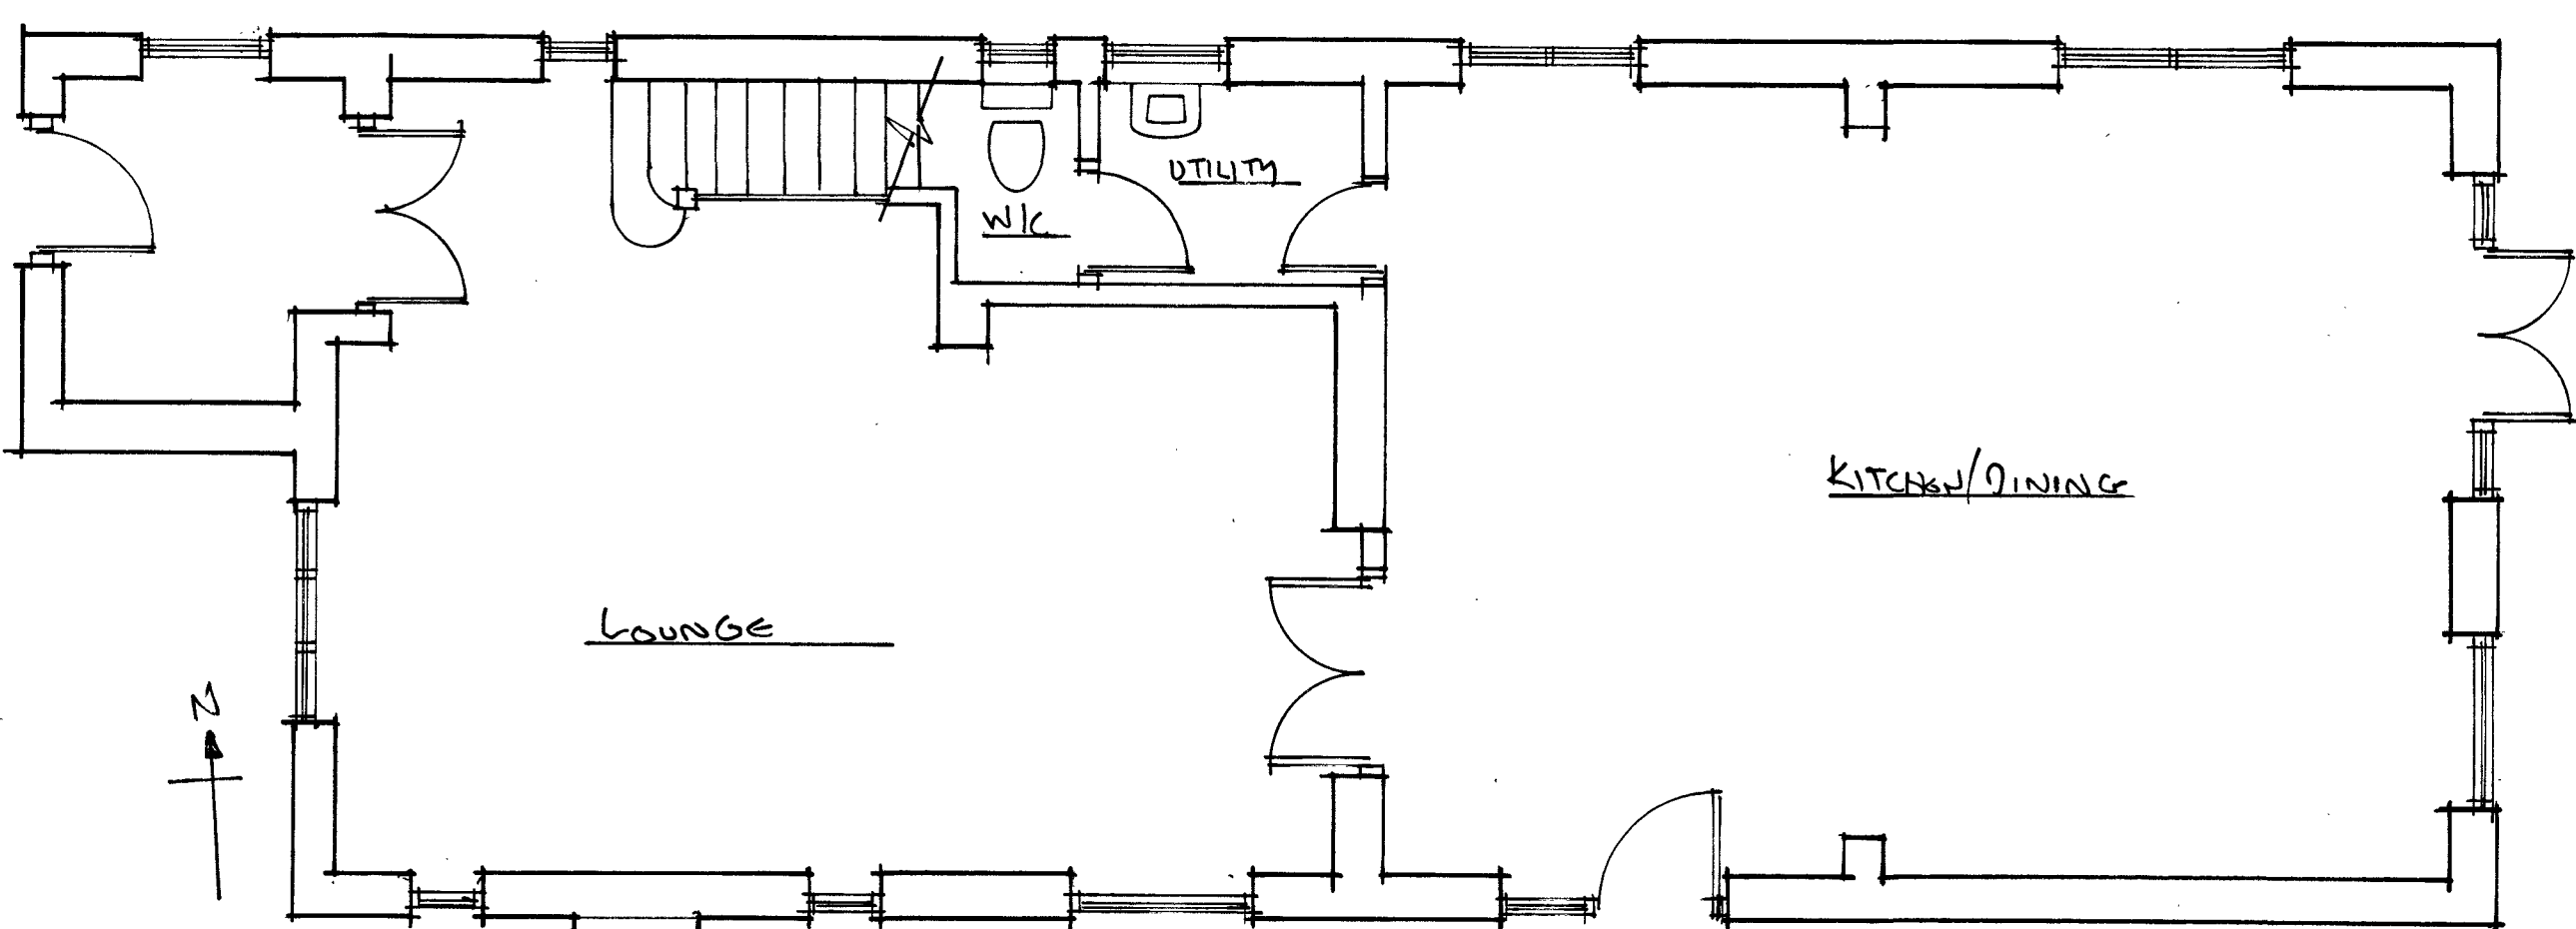

EXISTING GROUND FLOOR PLAN

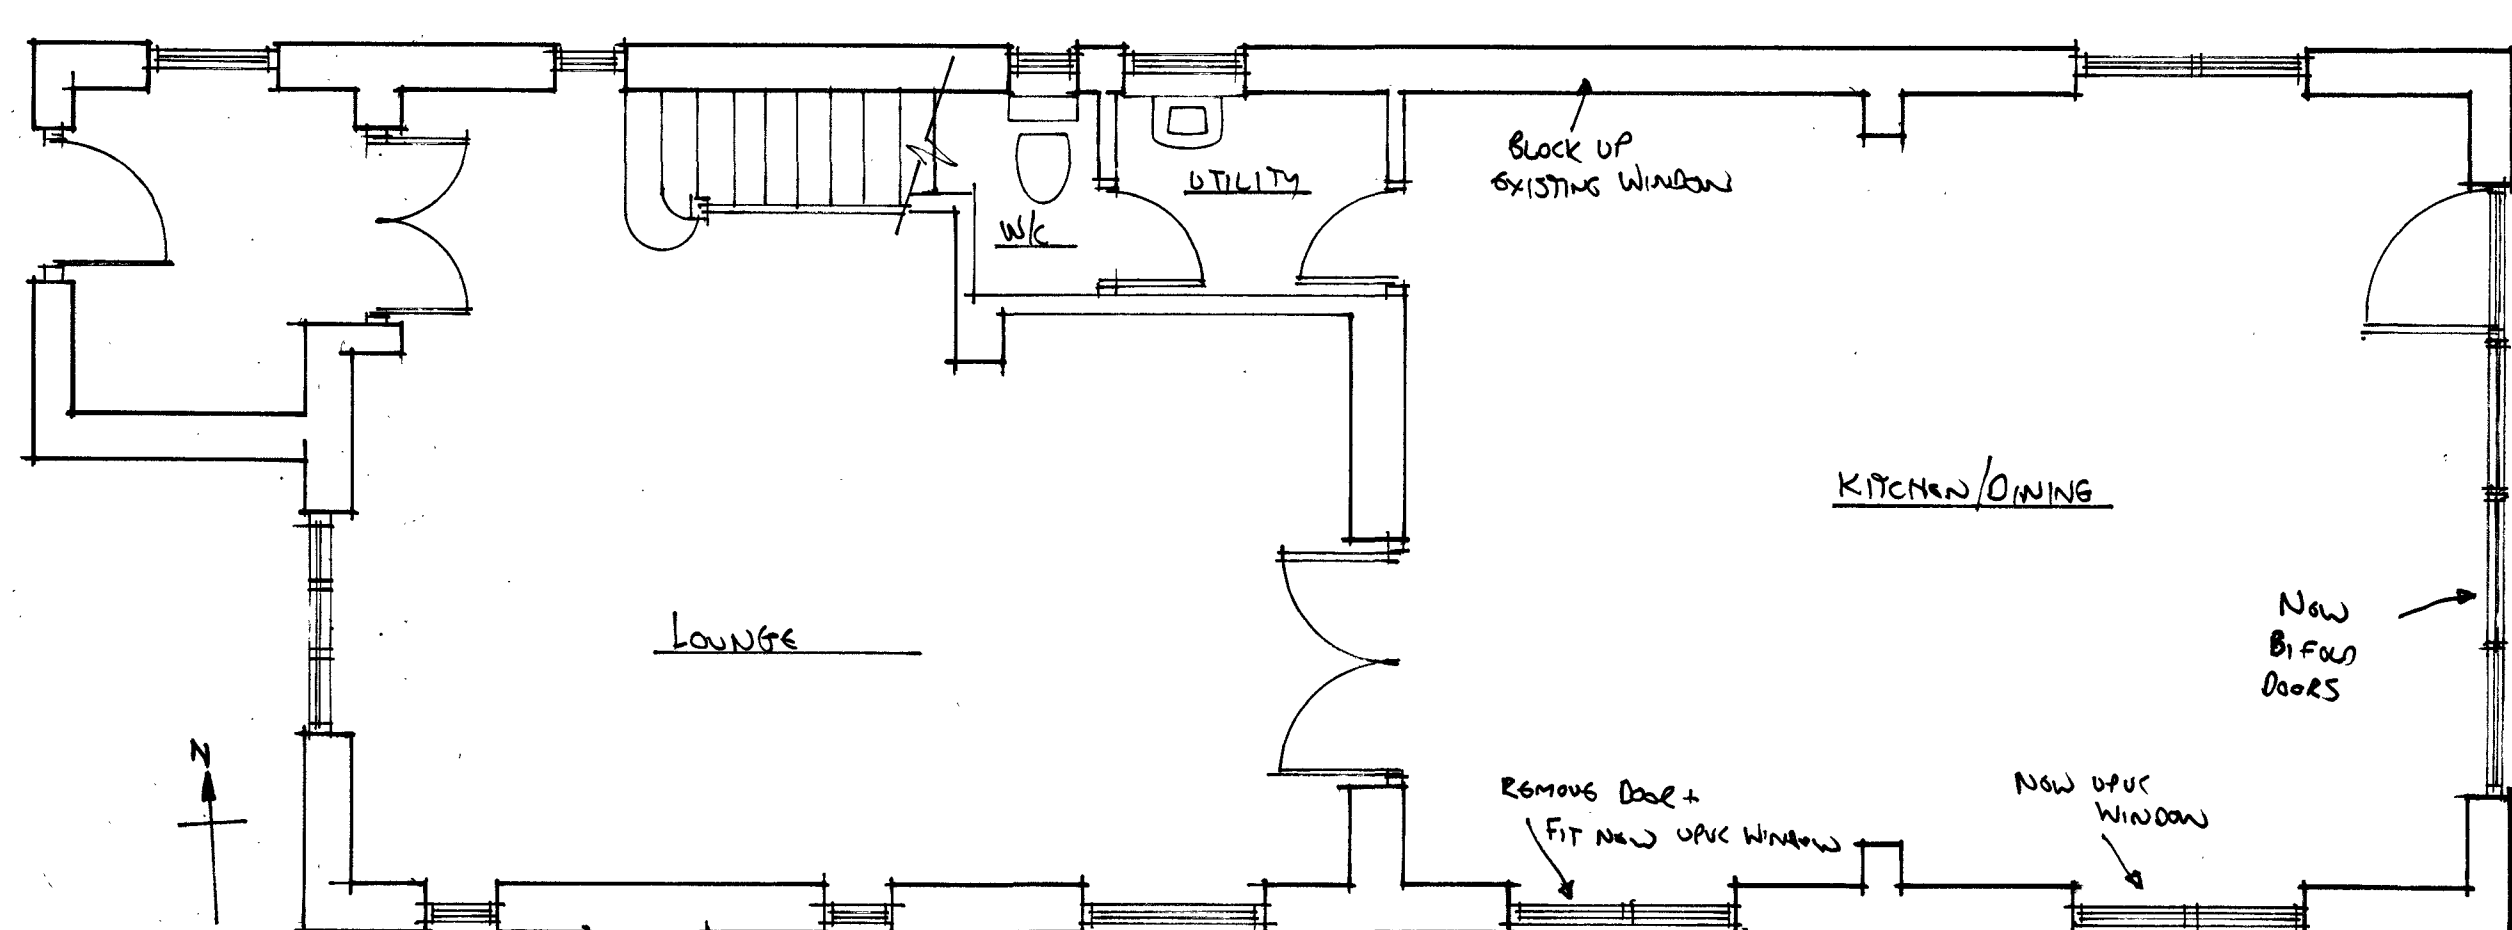

PROPOSED GROUND FLOOR PLAN

1:100	1m	2	3	4	5m	6	7	8	9	10m
1:50	1m	2	3	4	5m					

NOTES:
All dimensions must be checked on site and not scaled from this drawing.

A	Date	Revisions

©copyright



Client

Job Title

Proposed 2nd Floor Extension
K CAR PORT
AT 82 NORTH LANE RUSTINGTON

Drawing Title
Proposed 2nd Floor Extension
for BARRY EGLES
82 NORTH LANE RUSTINGTON

Scale 1:50 1:100

Date 27/1/22 Drawn by Jim Jones

Drg No. 0860/2022 Rev.