


This drawing and its contents are the strict copyright of Architectura Design. No reproduction without permission. Do not scale. Written dimensions to be used where given. All dimensions and details to be checked on site. FOR PLANNING PURPOSES ONLY

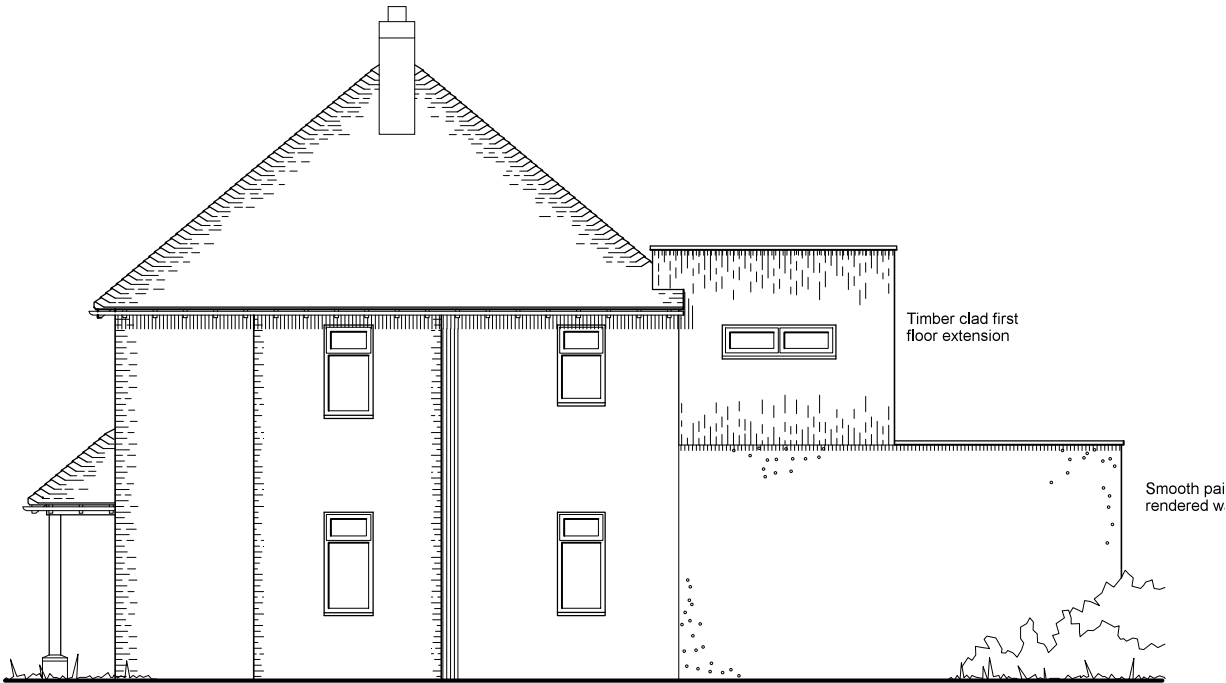


West Elevation



South Elevation

0 1 2 3 4 metres

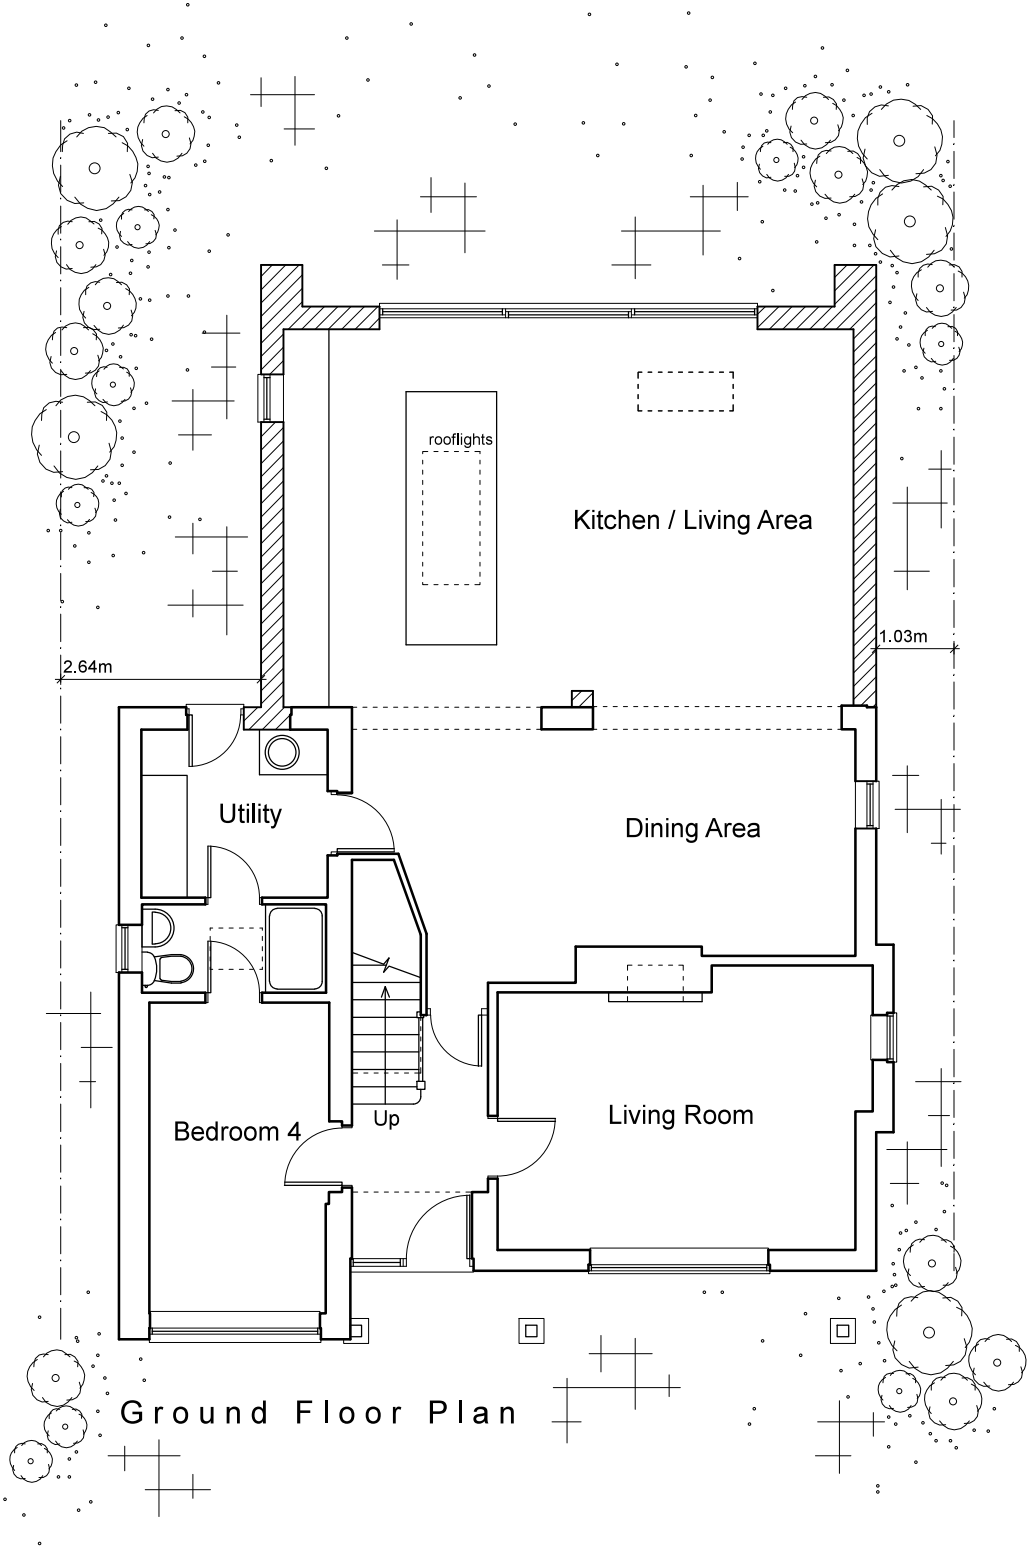

Ground Floor Plan

Architectura
Architectural Design & Drawing Service

Proposed Extension and Alterations
at 7 Harsfold Road, Rustington
for Mr and Mrs K Smith

Drawing P01 October 2018 Scale 1:100 @ A3
Planning Drawing - Ground Floor Plan & Elevations