



MATERIALS.


- SIBERIAN LARCH RAINSCREEN CLADDING.
- GREY ALUMINIUM CLADDING PANELS.
- GREY ALUMINIUM WINDOW AND DOOR FRAMES.
- BLACK EDPM FLAT ROOFING MEMBRANE.
- CLASS 0 FIRE RESISTANT REAR PANEL.

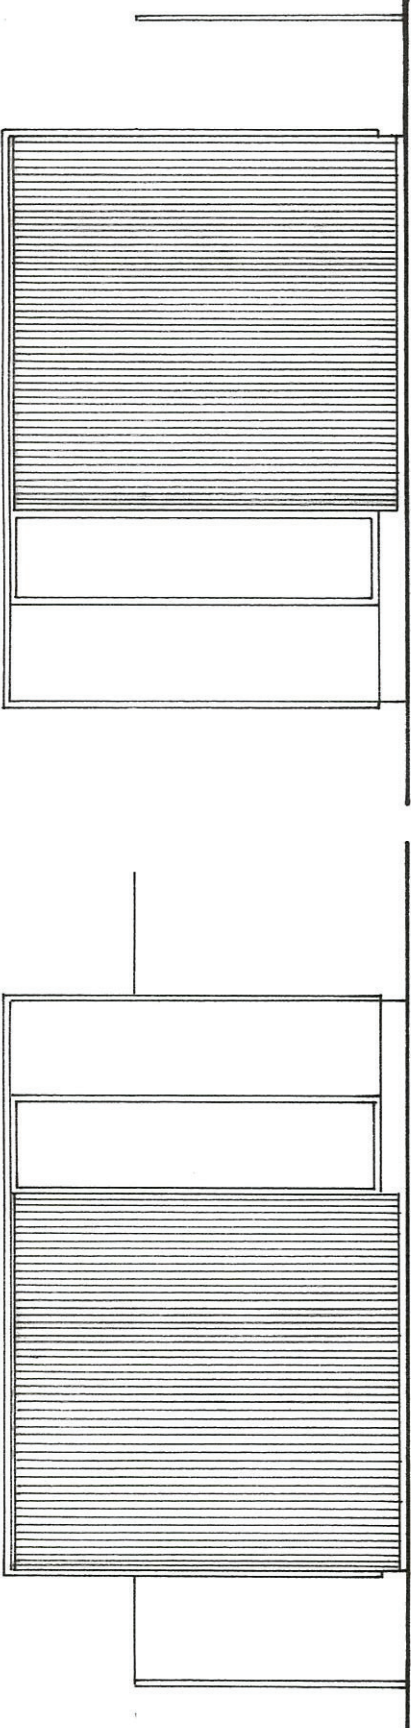


WEST ELEVATION

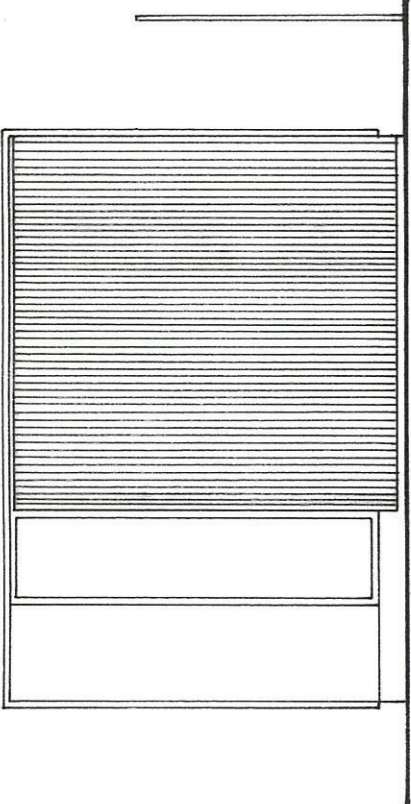


EAST ELEVATION

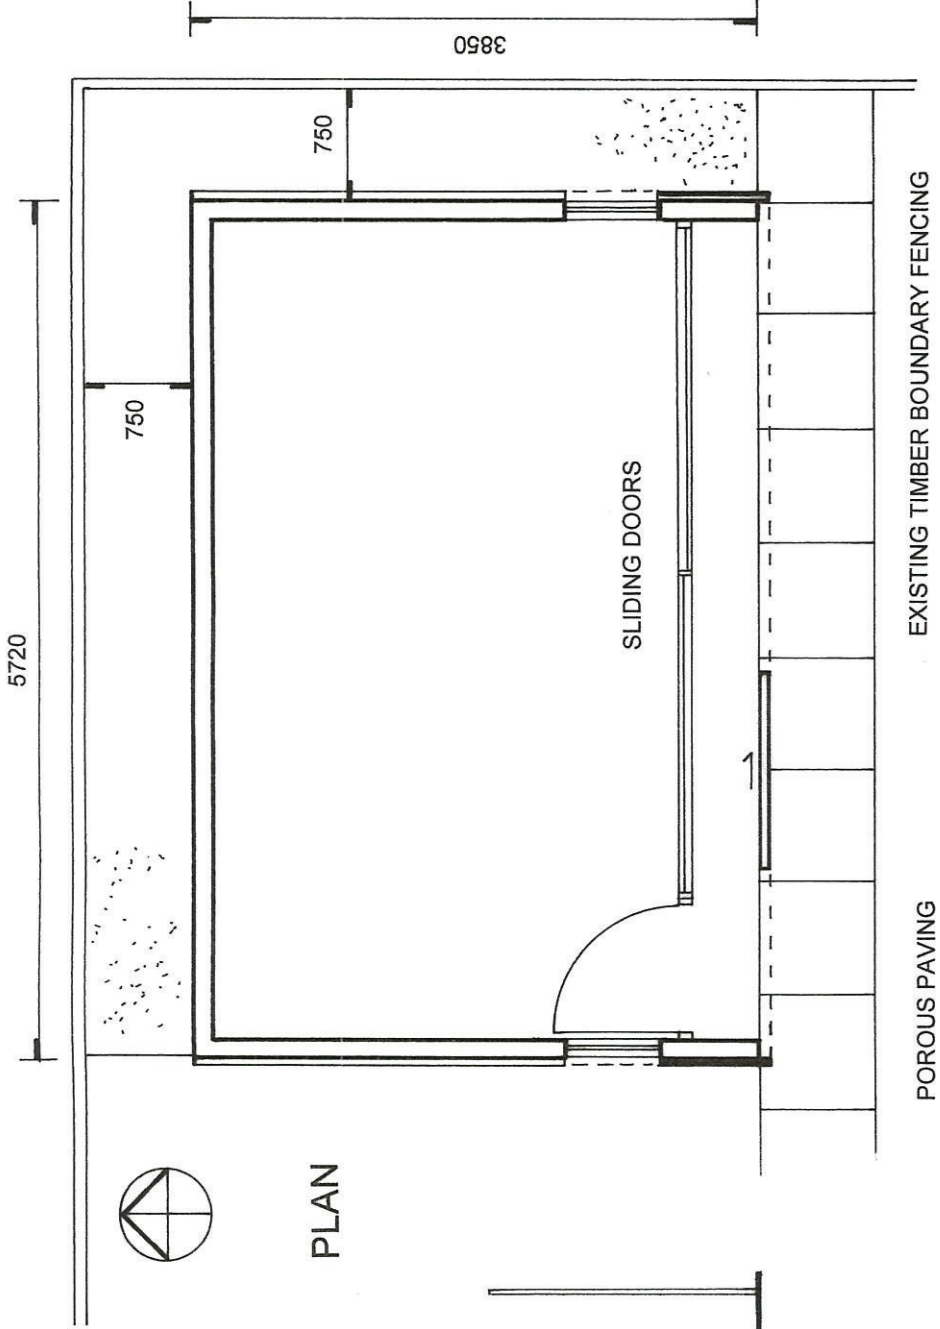

PLAN

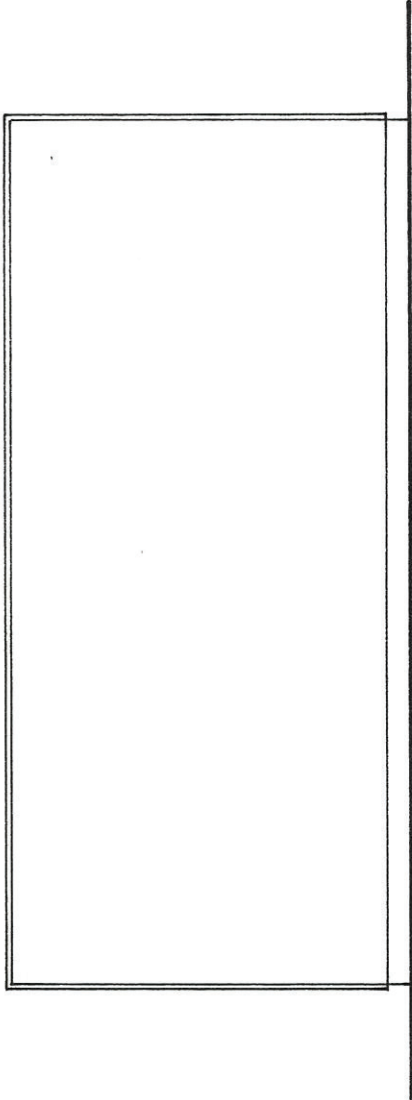

NORTH ELEVATION

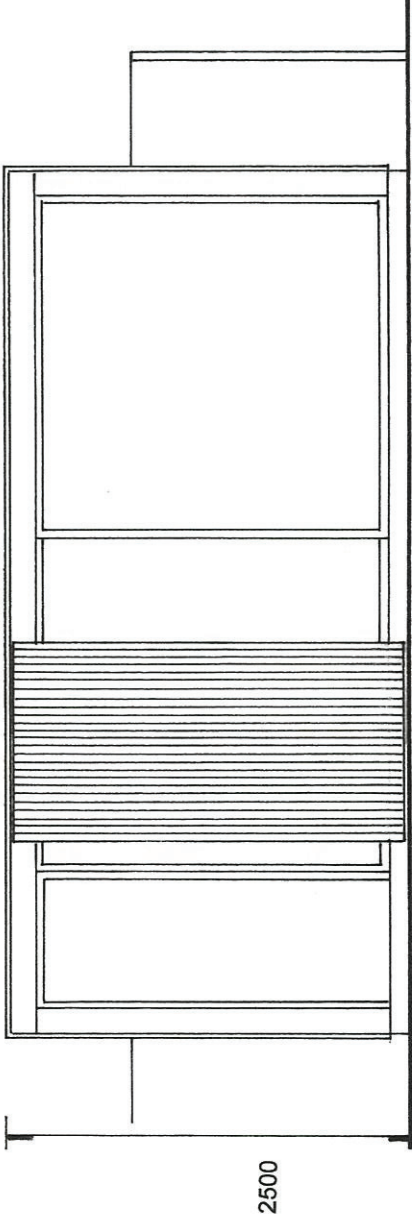

SOUTH ELEVATION

ATELIER CONSULTANTS

phone 07977 070 031

44A HIGH STREET, STEYNING, WEST SUSSEX BN44 3YE

e.mail peter@atelierconsultants.co.uk



Scale: 1:50 @ A3

Date: August 2021

Drawing Number: 201 / P / 003

Rev.

PROJECT: 1 PIGEONHOUSE LANE, RUSTINGTON BN16 2AY

CLIENT: Mr. and Mrs. Beal

Drawing Title: PROPOSED GARDEN BUILDING