

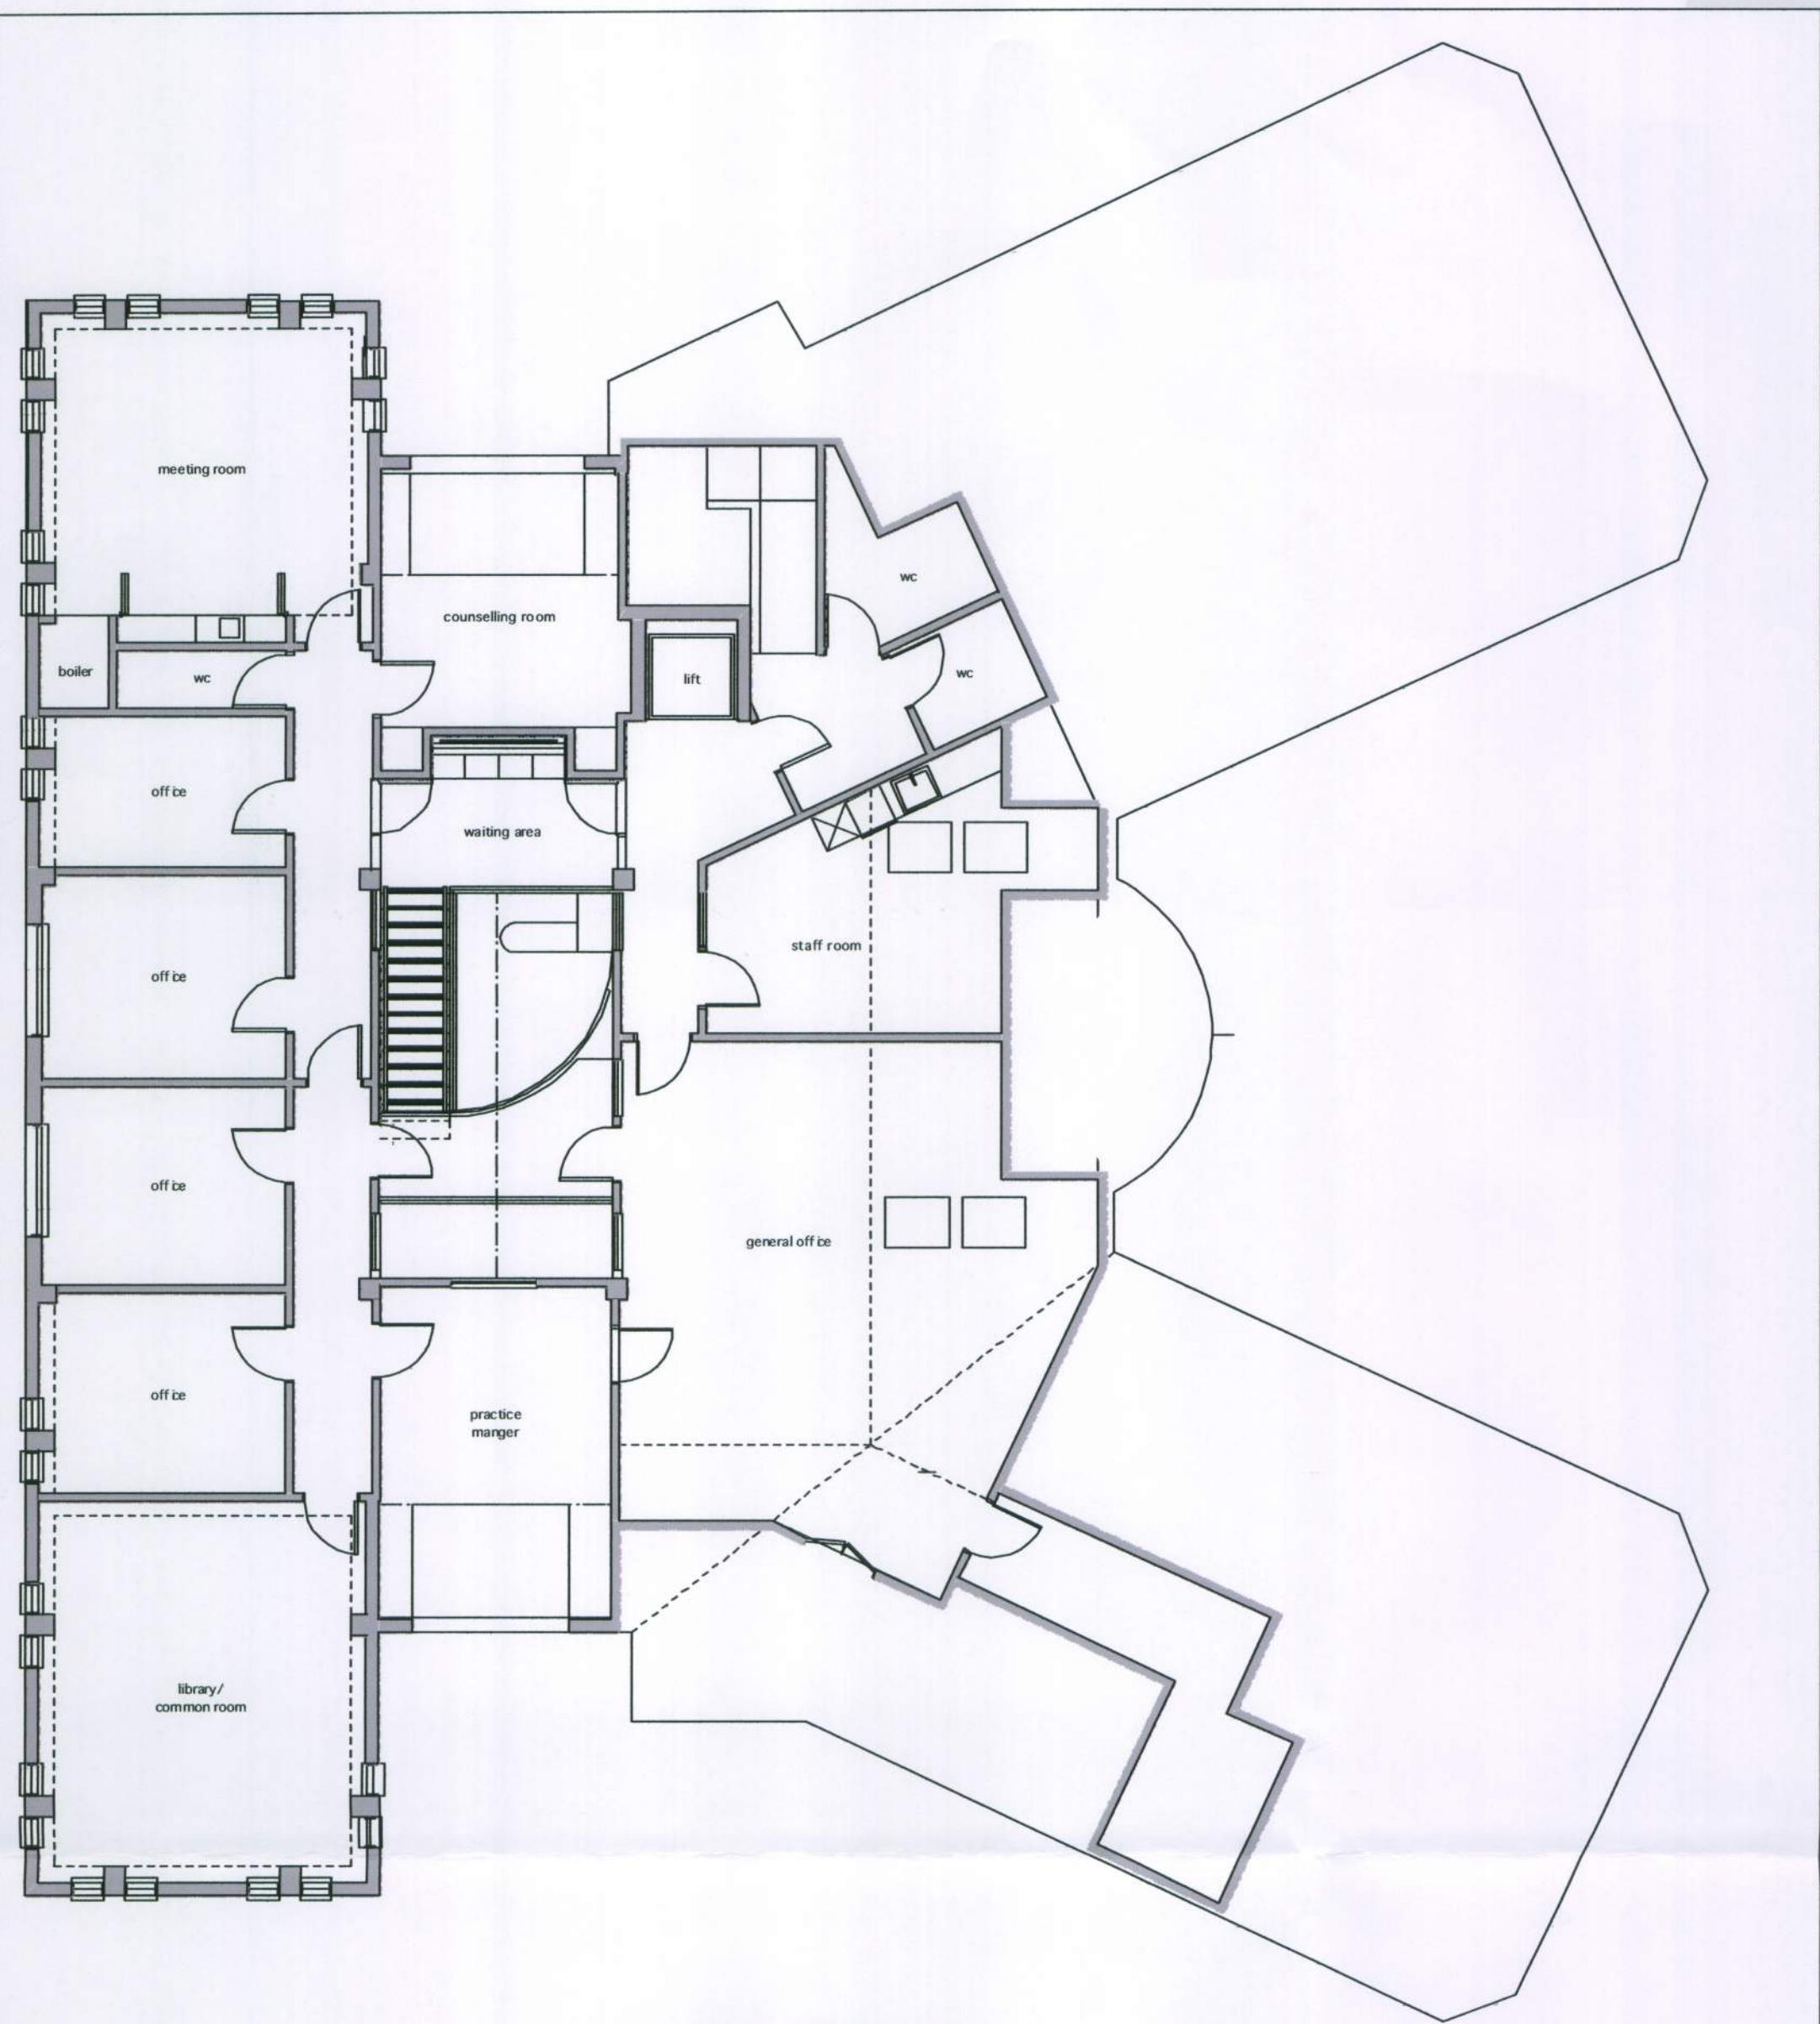


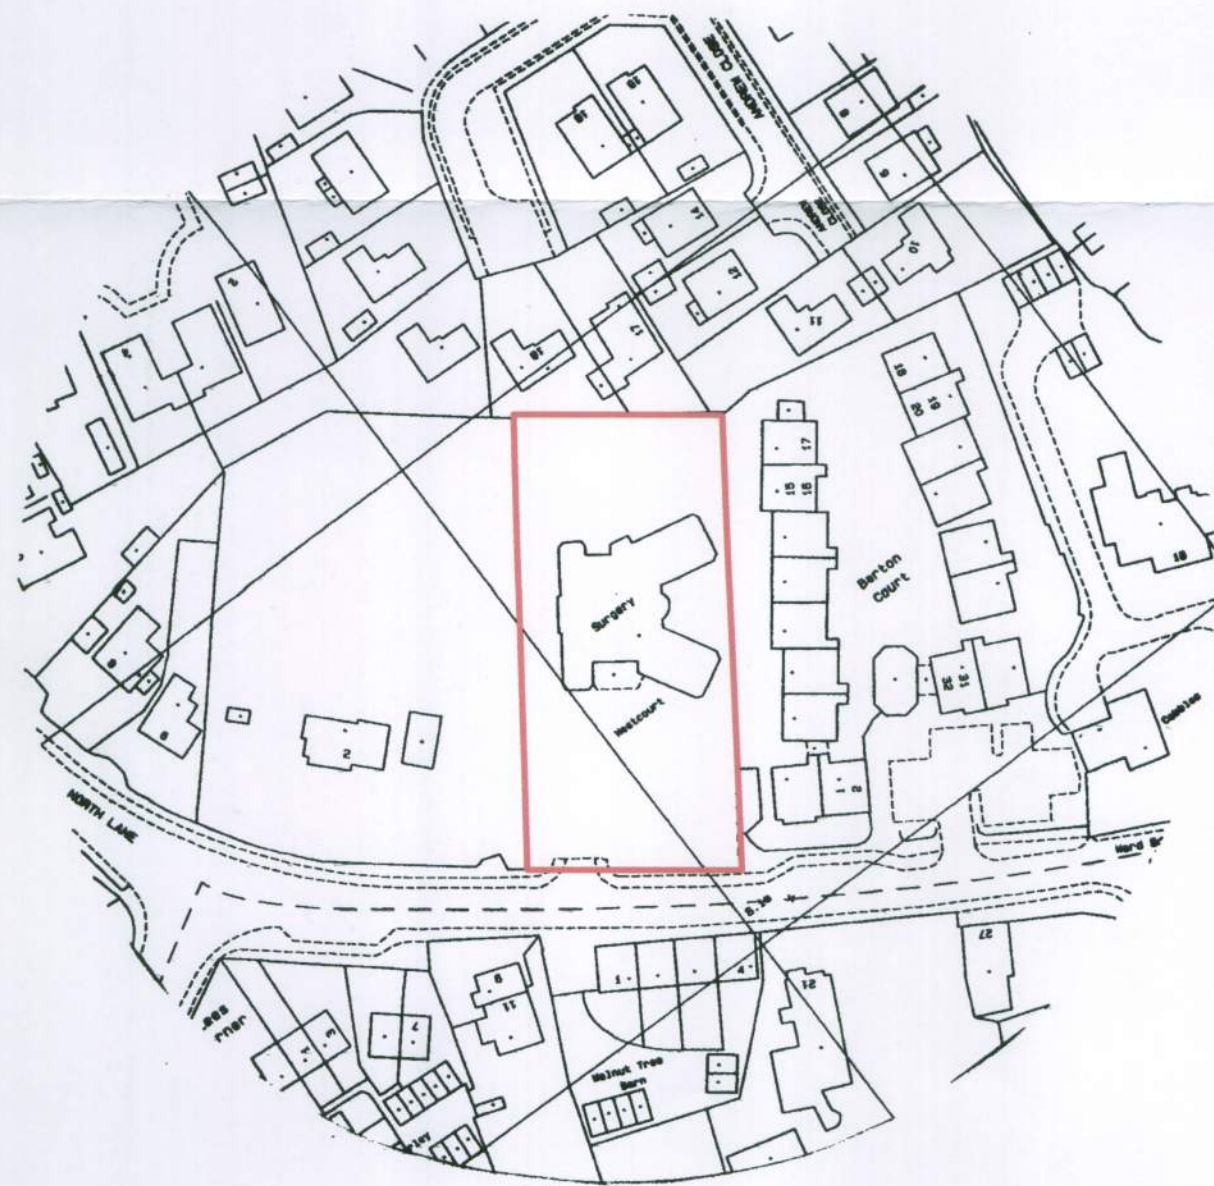

FIRST FLOOR PLAN

LOCATION PLAN 1:1250

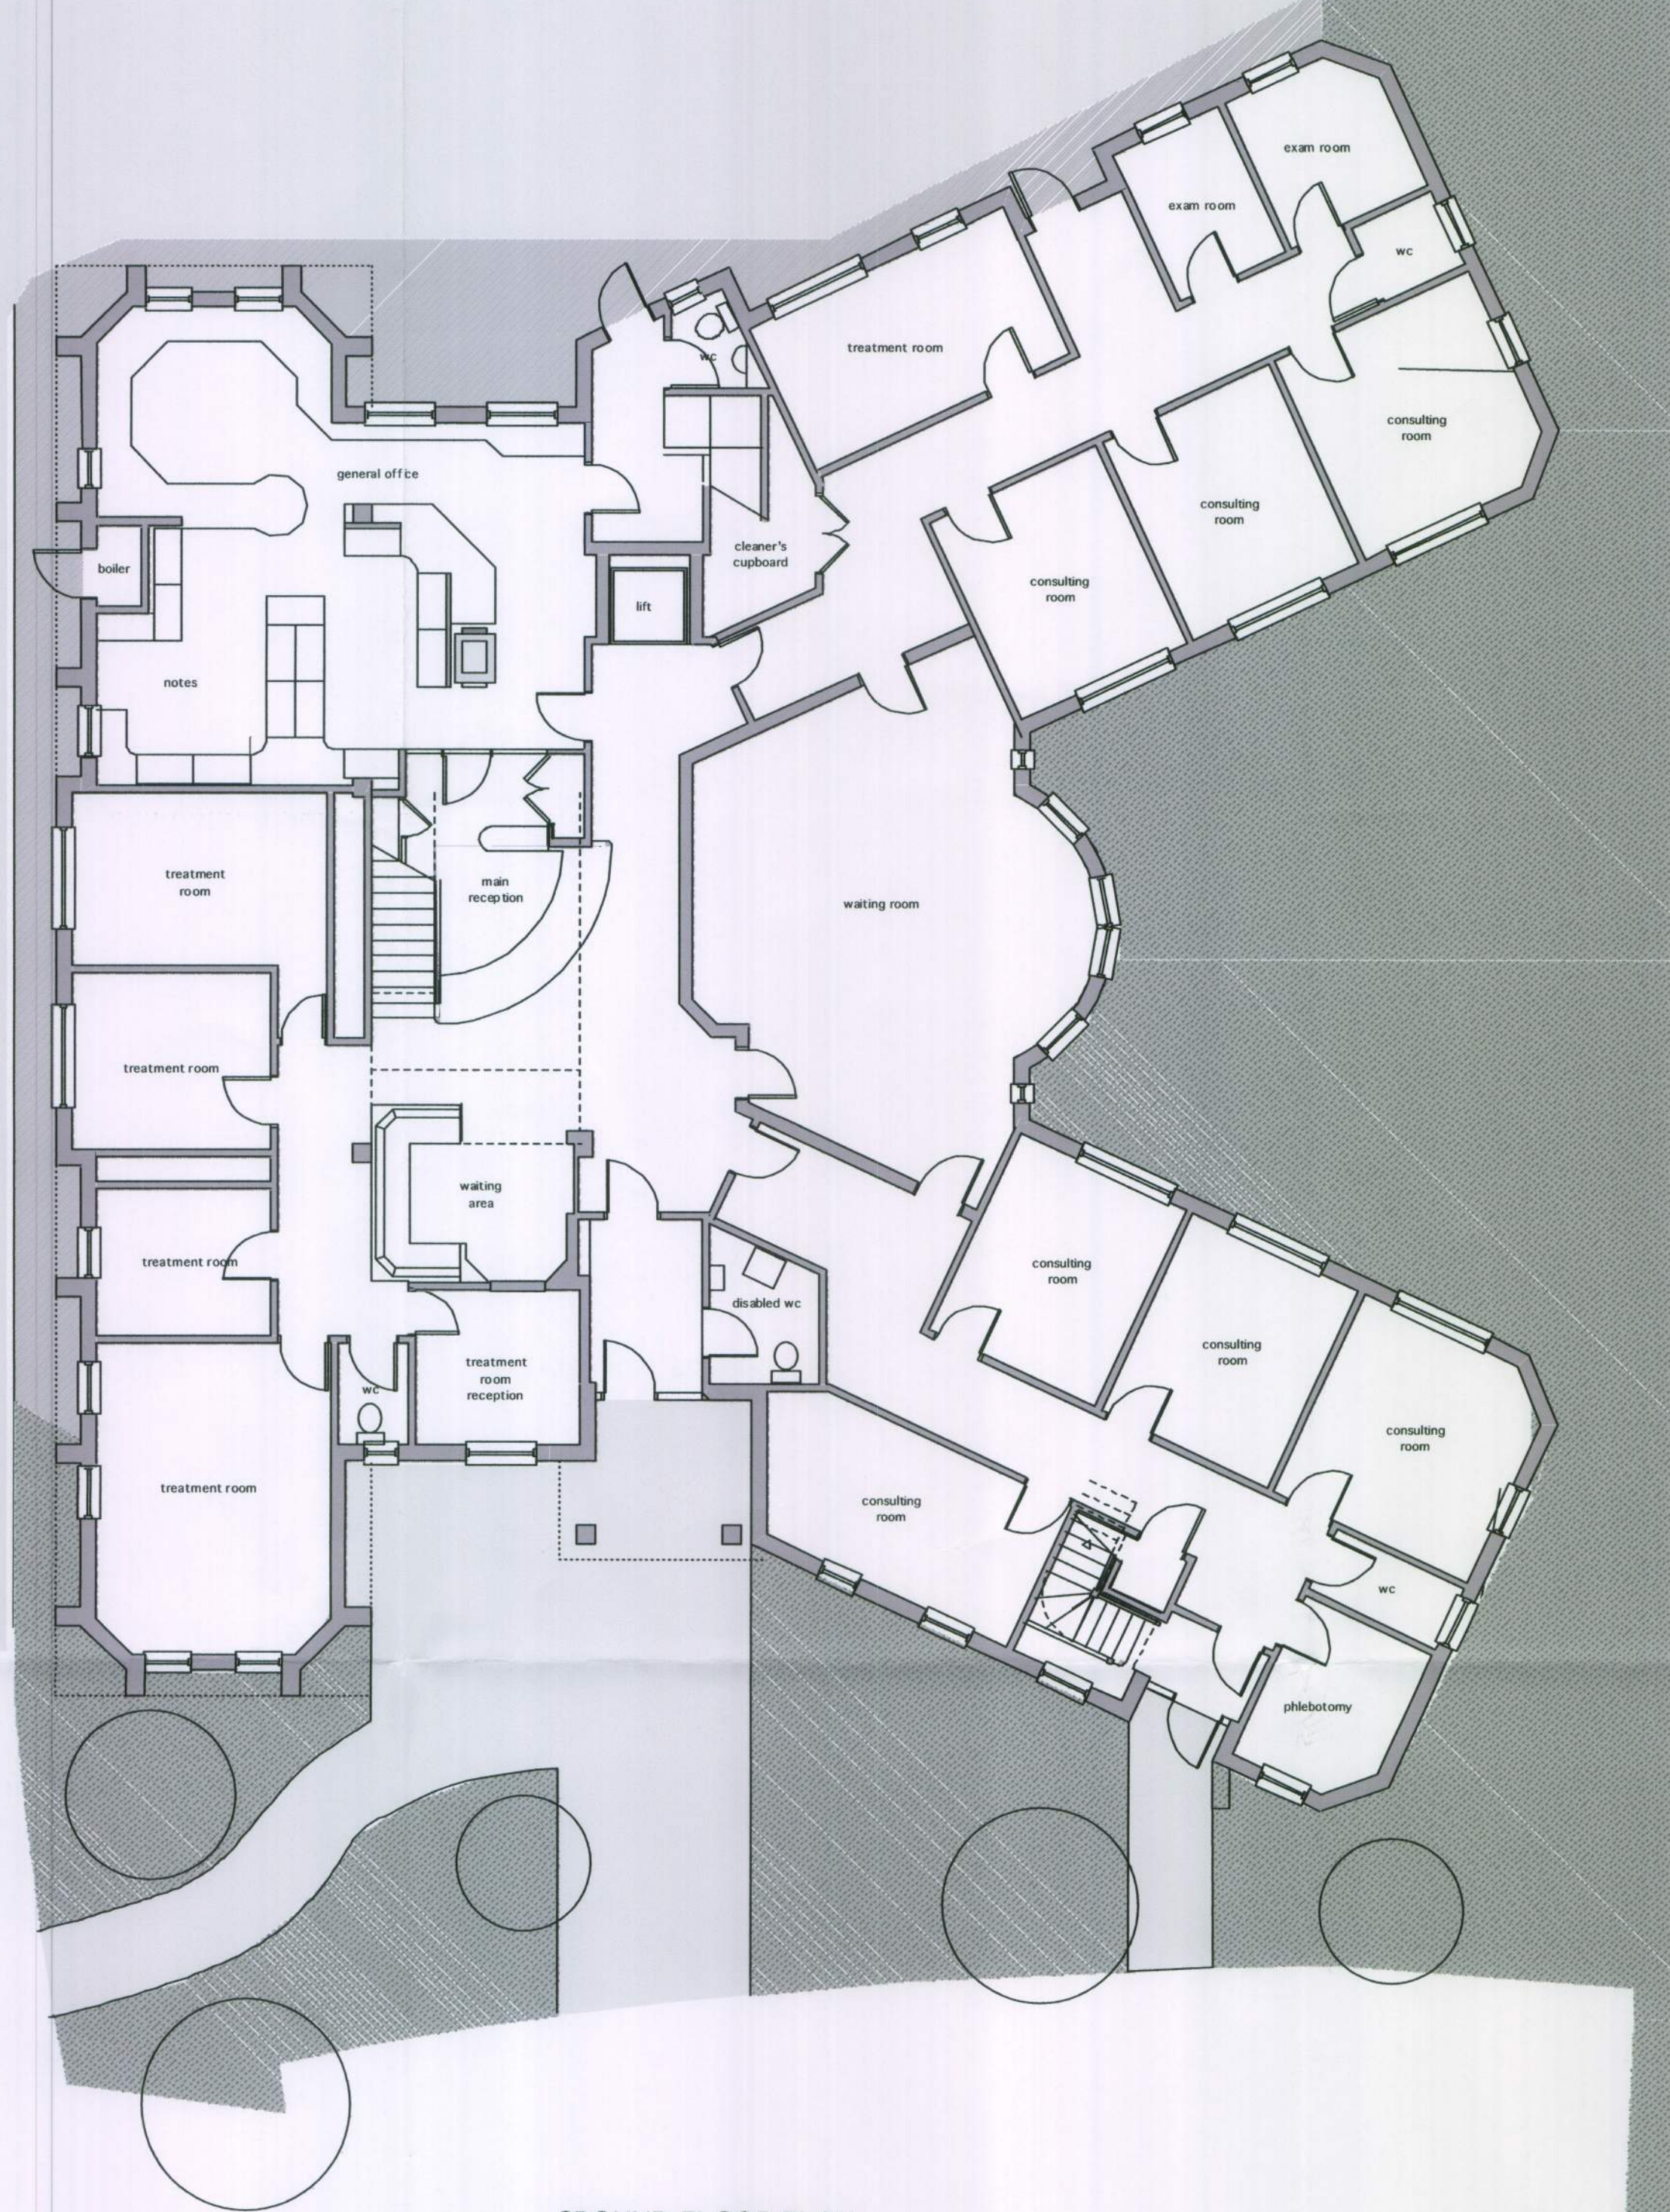

GROUND FLOOR PLAN



FRONT (S/W) ELEVATION



BLOCK PLAN 1:250

REVISION A - 23/11/2006 - PLANNING DOCUMENT

AS EXISTING
WESTCOURT MEDICAL CENTRE, RUSTINGTON

DRAWING NO. 06.25/101A SCALE 1 : 1250/250/100 DATE NOV 2006

GILES JOLLANDS Architect

NORTH MARDEN BARN, NORTH MARDEN, CHICHESTER, WEST SUSSEX PO18 9JU
TEL 01243 535 444

© giles@jollands.com