
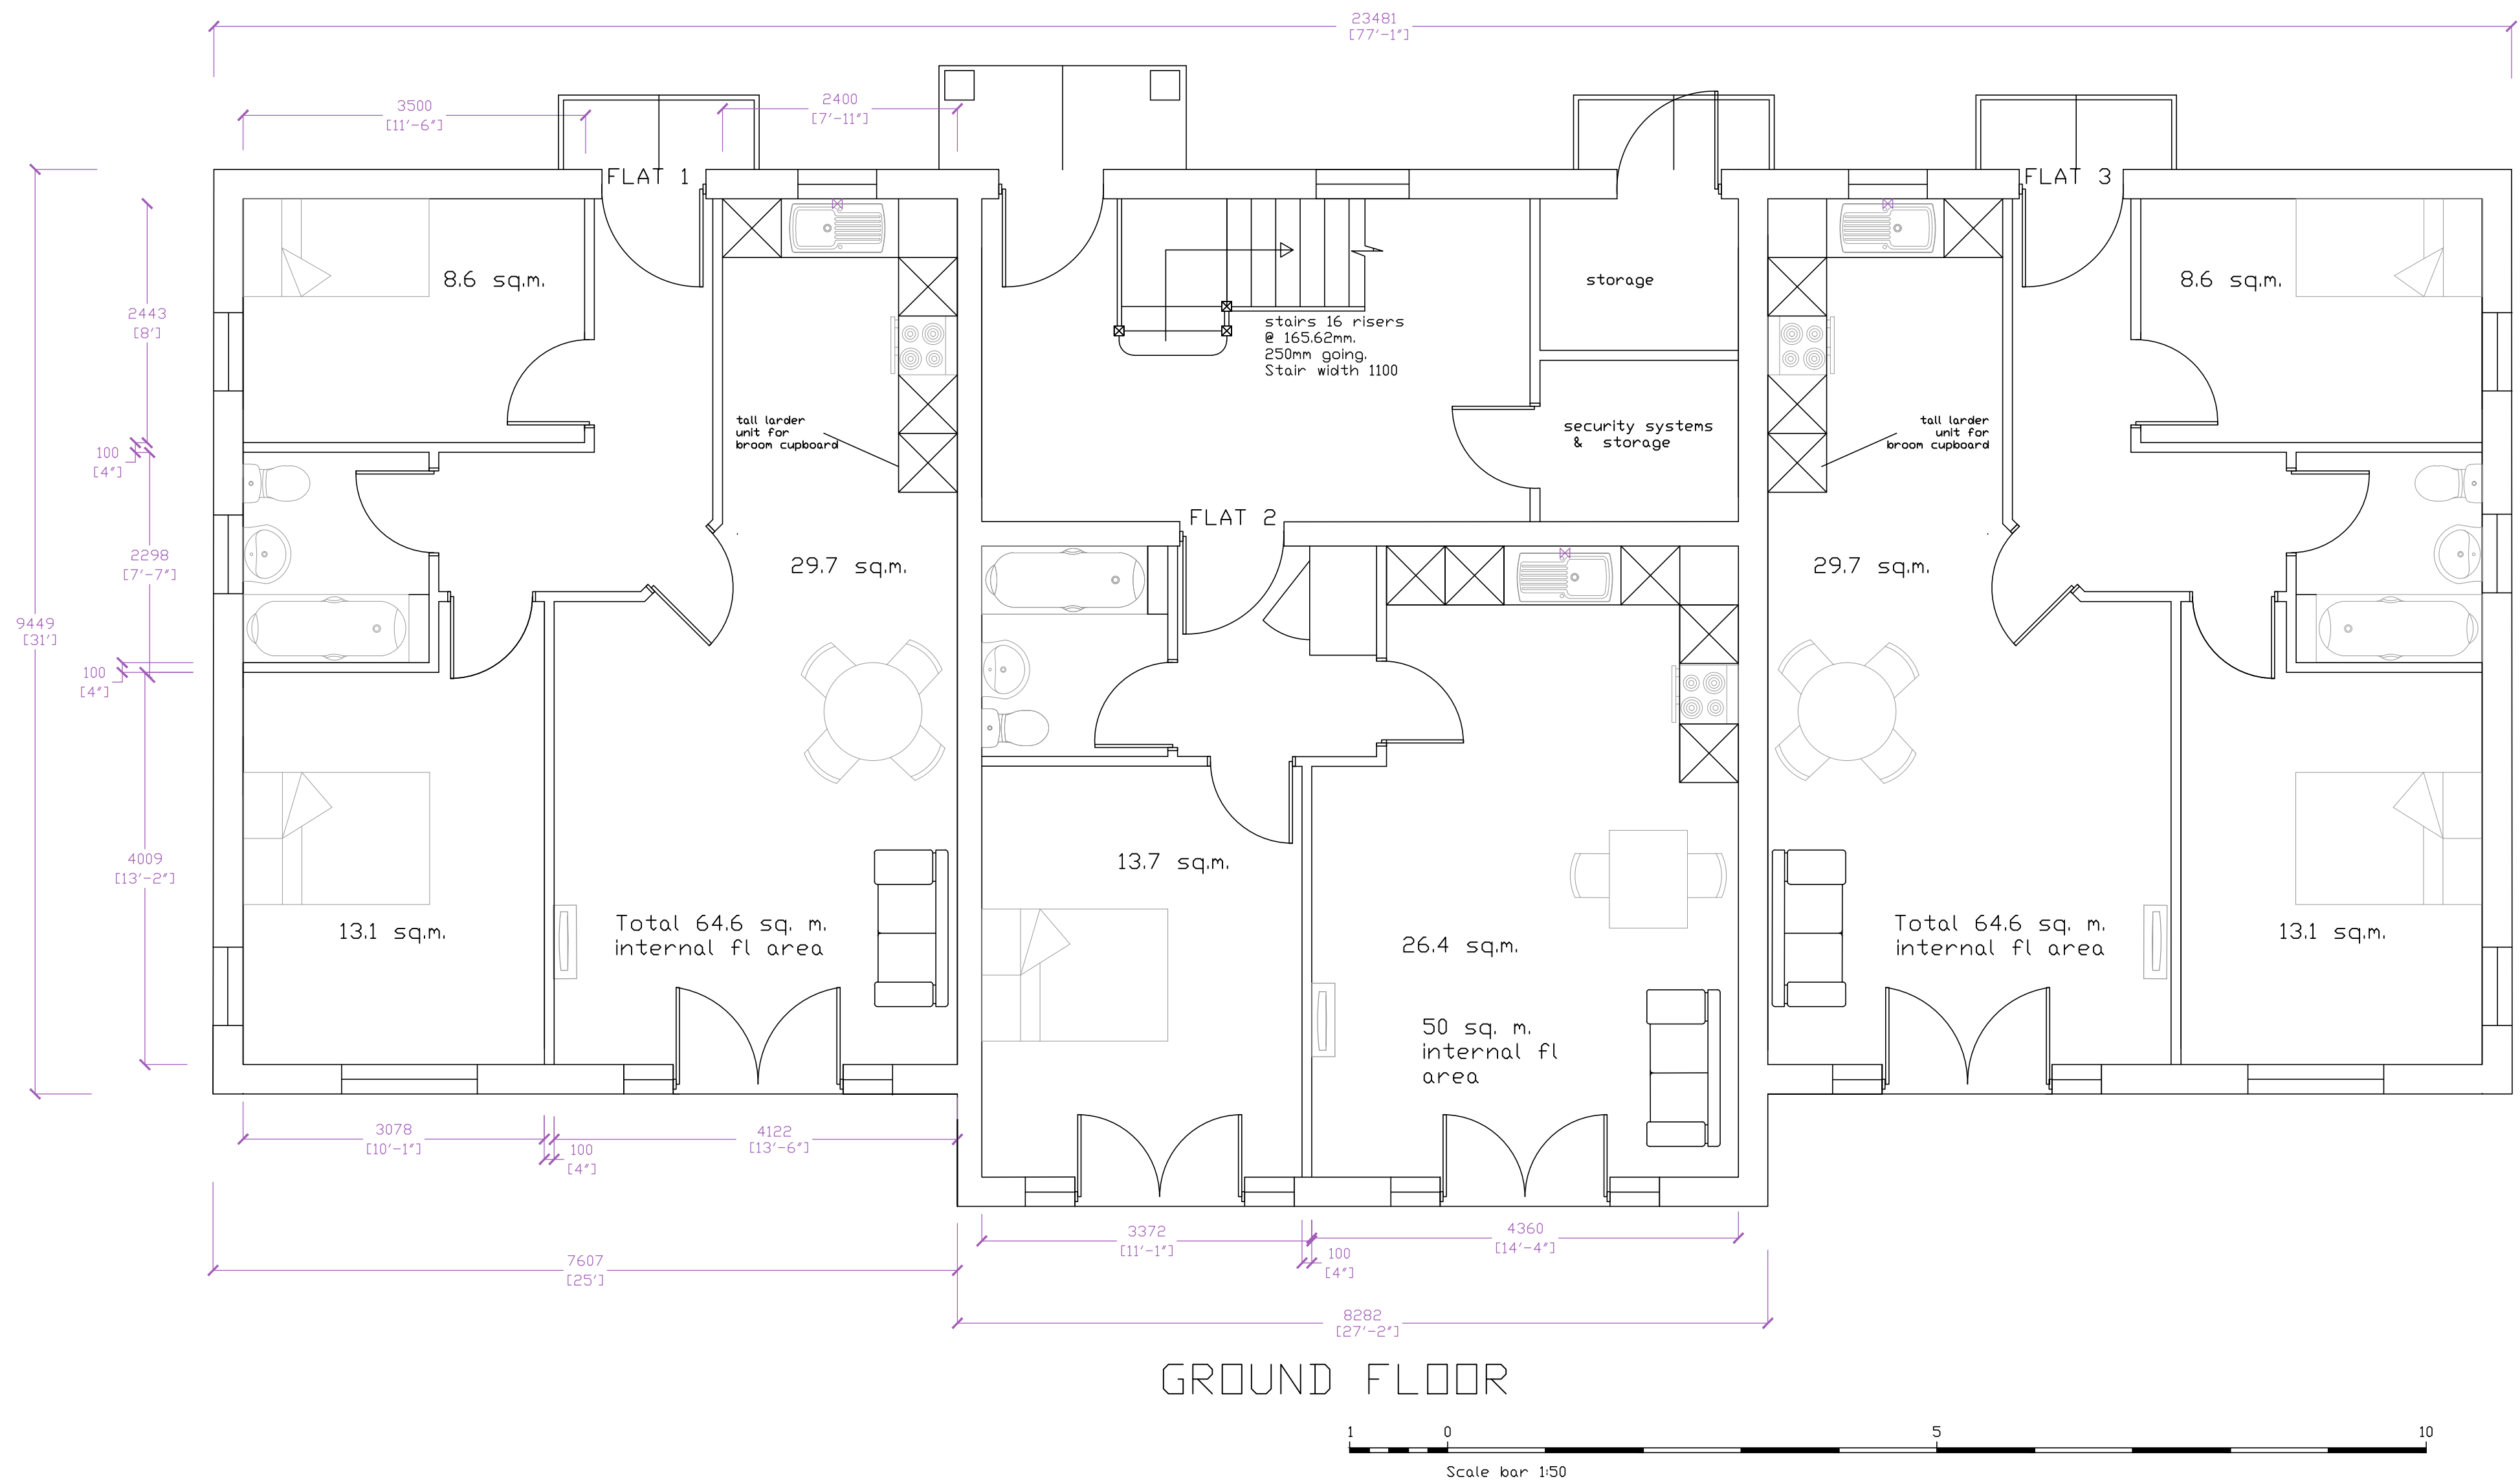


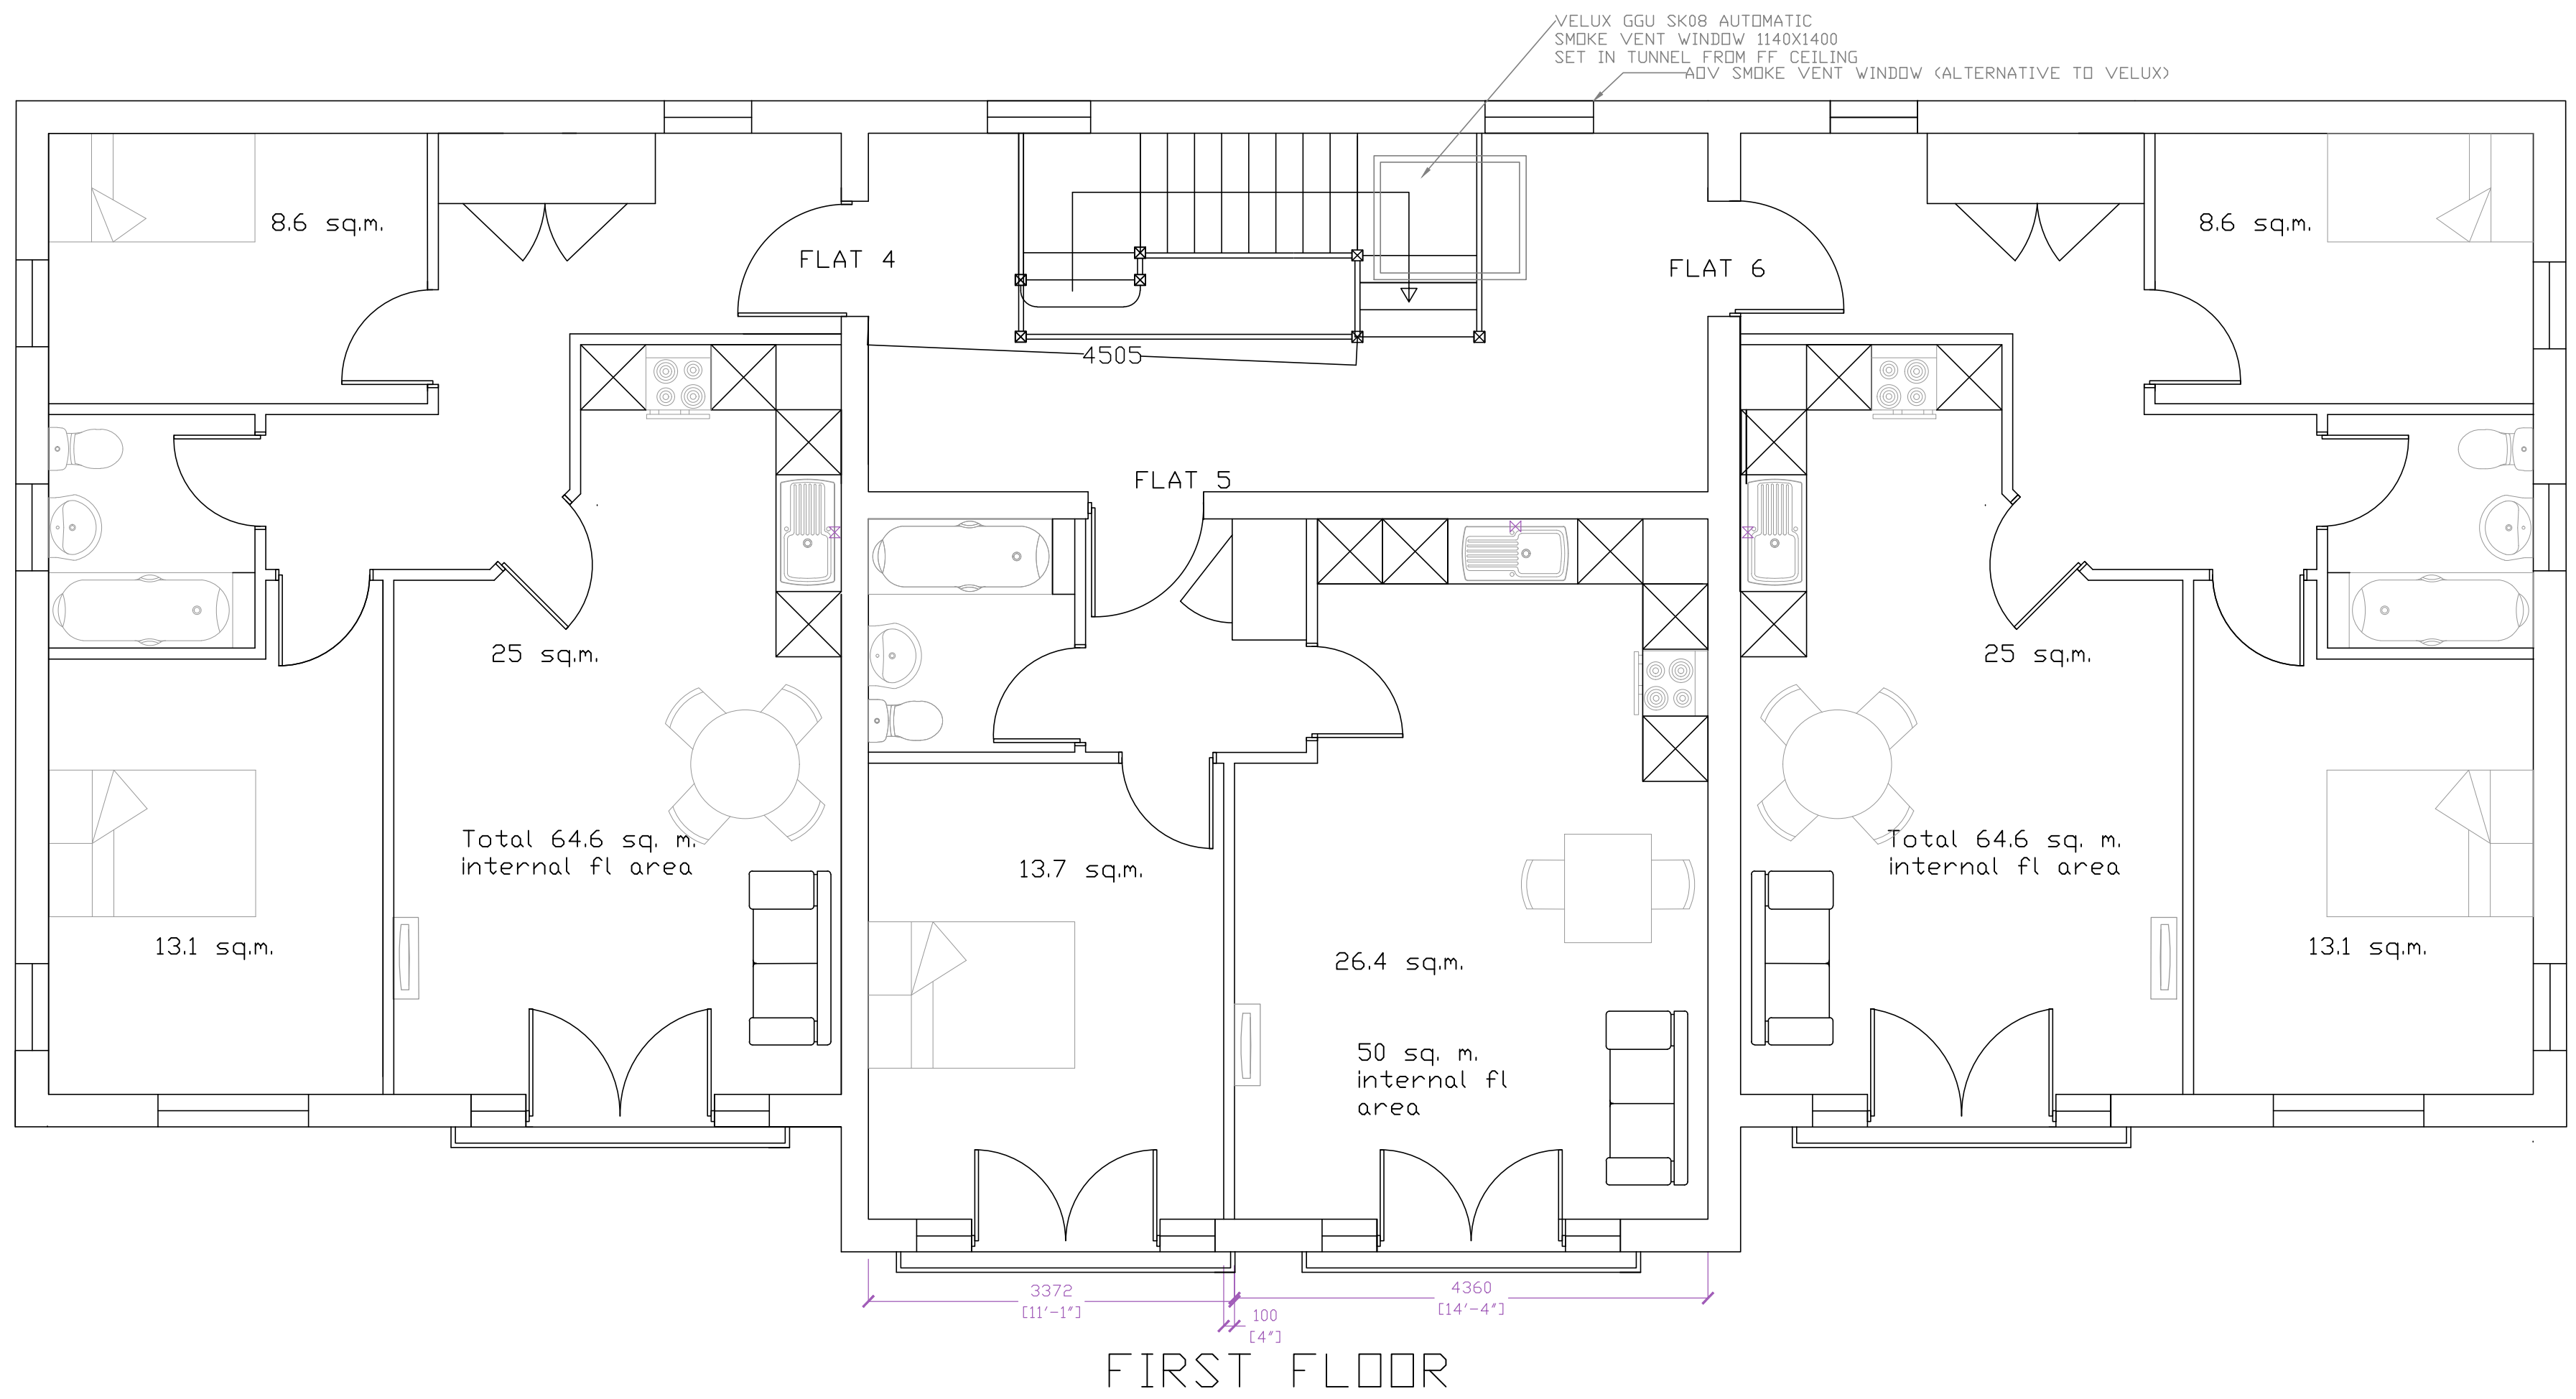

GROUND & FIRST FLOOR PLANS 1:50

All dimensions to be checked on site prior to commencement of work, except for planning purposes.

This drawing is the copyright of  
**CALDOTECH LTD**  
and may not be copied, altered or reproduced  
in any way without written authority.

**CALDOTECH LTD**  
11 THE PARADE  
WILLOWHAYNE CRESCENT  
EAST PRESTON  
WEST SUSSEX  
BN16 1NS Telephone 01903 859176

PROPOSED GF & FF PLANS

Rustington Hall  
Station Road  
Rustington  
BN16 3AY

CLIENT Littlehampton & Rustington Housing Society

| Issue          | Details        | By | Date |
|----------------|----------------|----|------|
| SCALE          | AS SHOWN on A1 |    |      |
| DATE           | 20/10/17       |    |      |
| DRAWING NUMBER | 1507E/02       |    |      |