



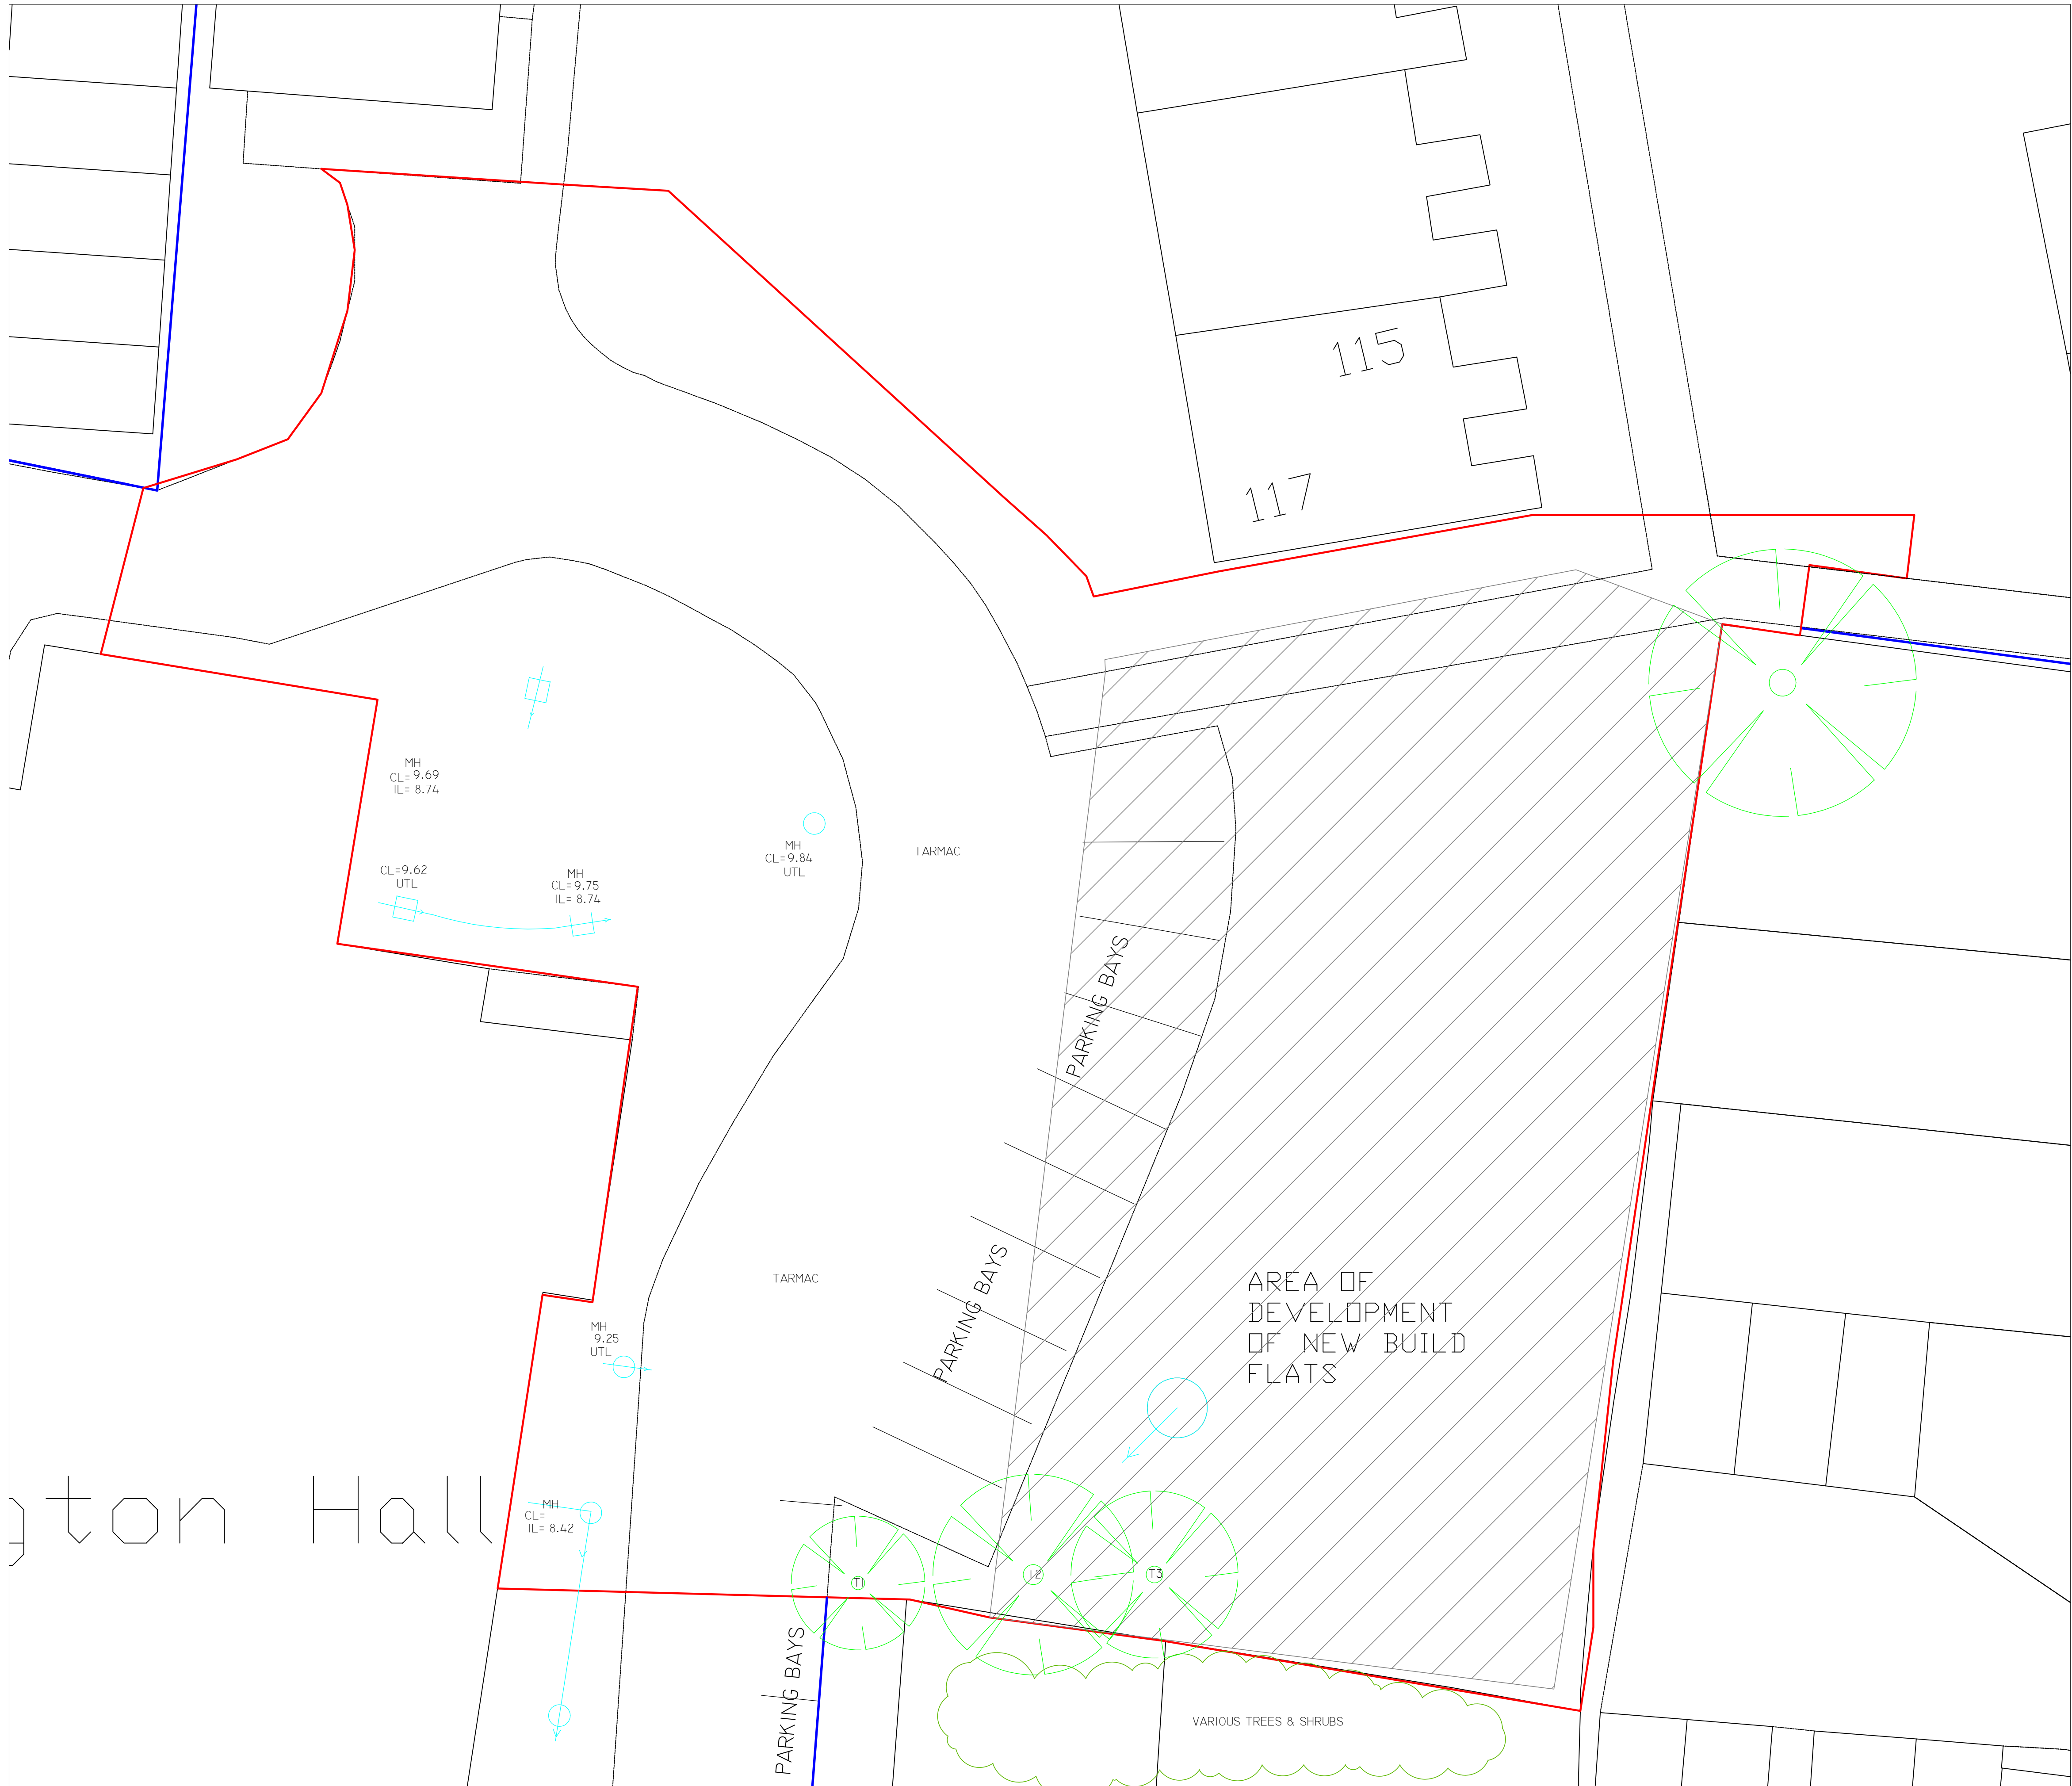

SITE PLAN - showing existing drainage, and indicating site area 1:100

 

All dimensions to be checked on site prior to commencement of work, except for planning purposes.

This drawing is the copyright of
CALDOTECH LTD
and may not be copied, altered or reproduced in any way without written authority.

CALDOTECH LTD
11 THE PARADE
WILLOWHAYNE CRESCENT
EAST PRESTON
WEST SUSSEX BN16 1NS Telephone 01903 859176

EXISTING SITE PLAN and Existing
Drainage
Rustington Hall
Station Road
Rustington
BN16 3AY

CLIENT Littlehampton & Rustington Housing Society

Issue	Details	By	Date
SCALE	AS SHOWN on A1		
DATE	20/10/17		
DRAWING NUMBER	15072/03		