
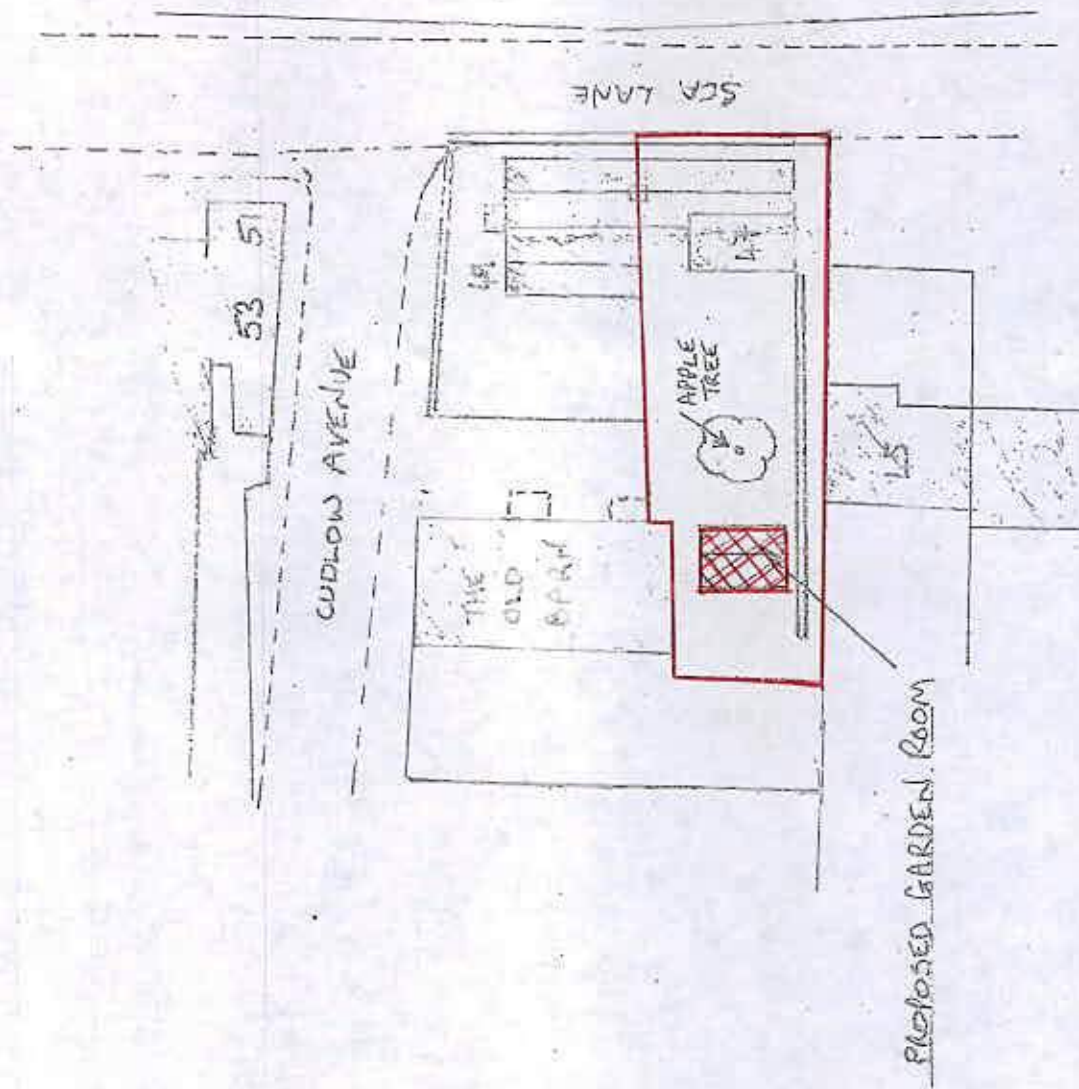


 

SITE PLAN (A3)

SCALE 1:500 APPROX

DRAWING NO. 02

PROPOSED GARDEN ROOM
47, SEA LANE RUSTINGTON