


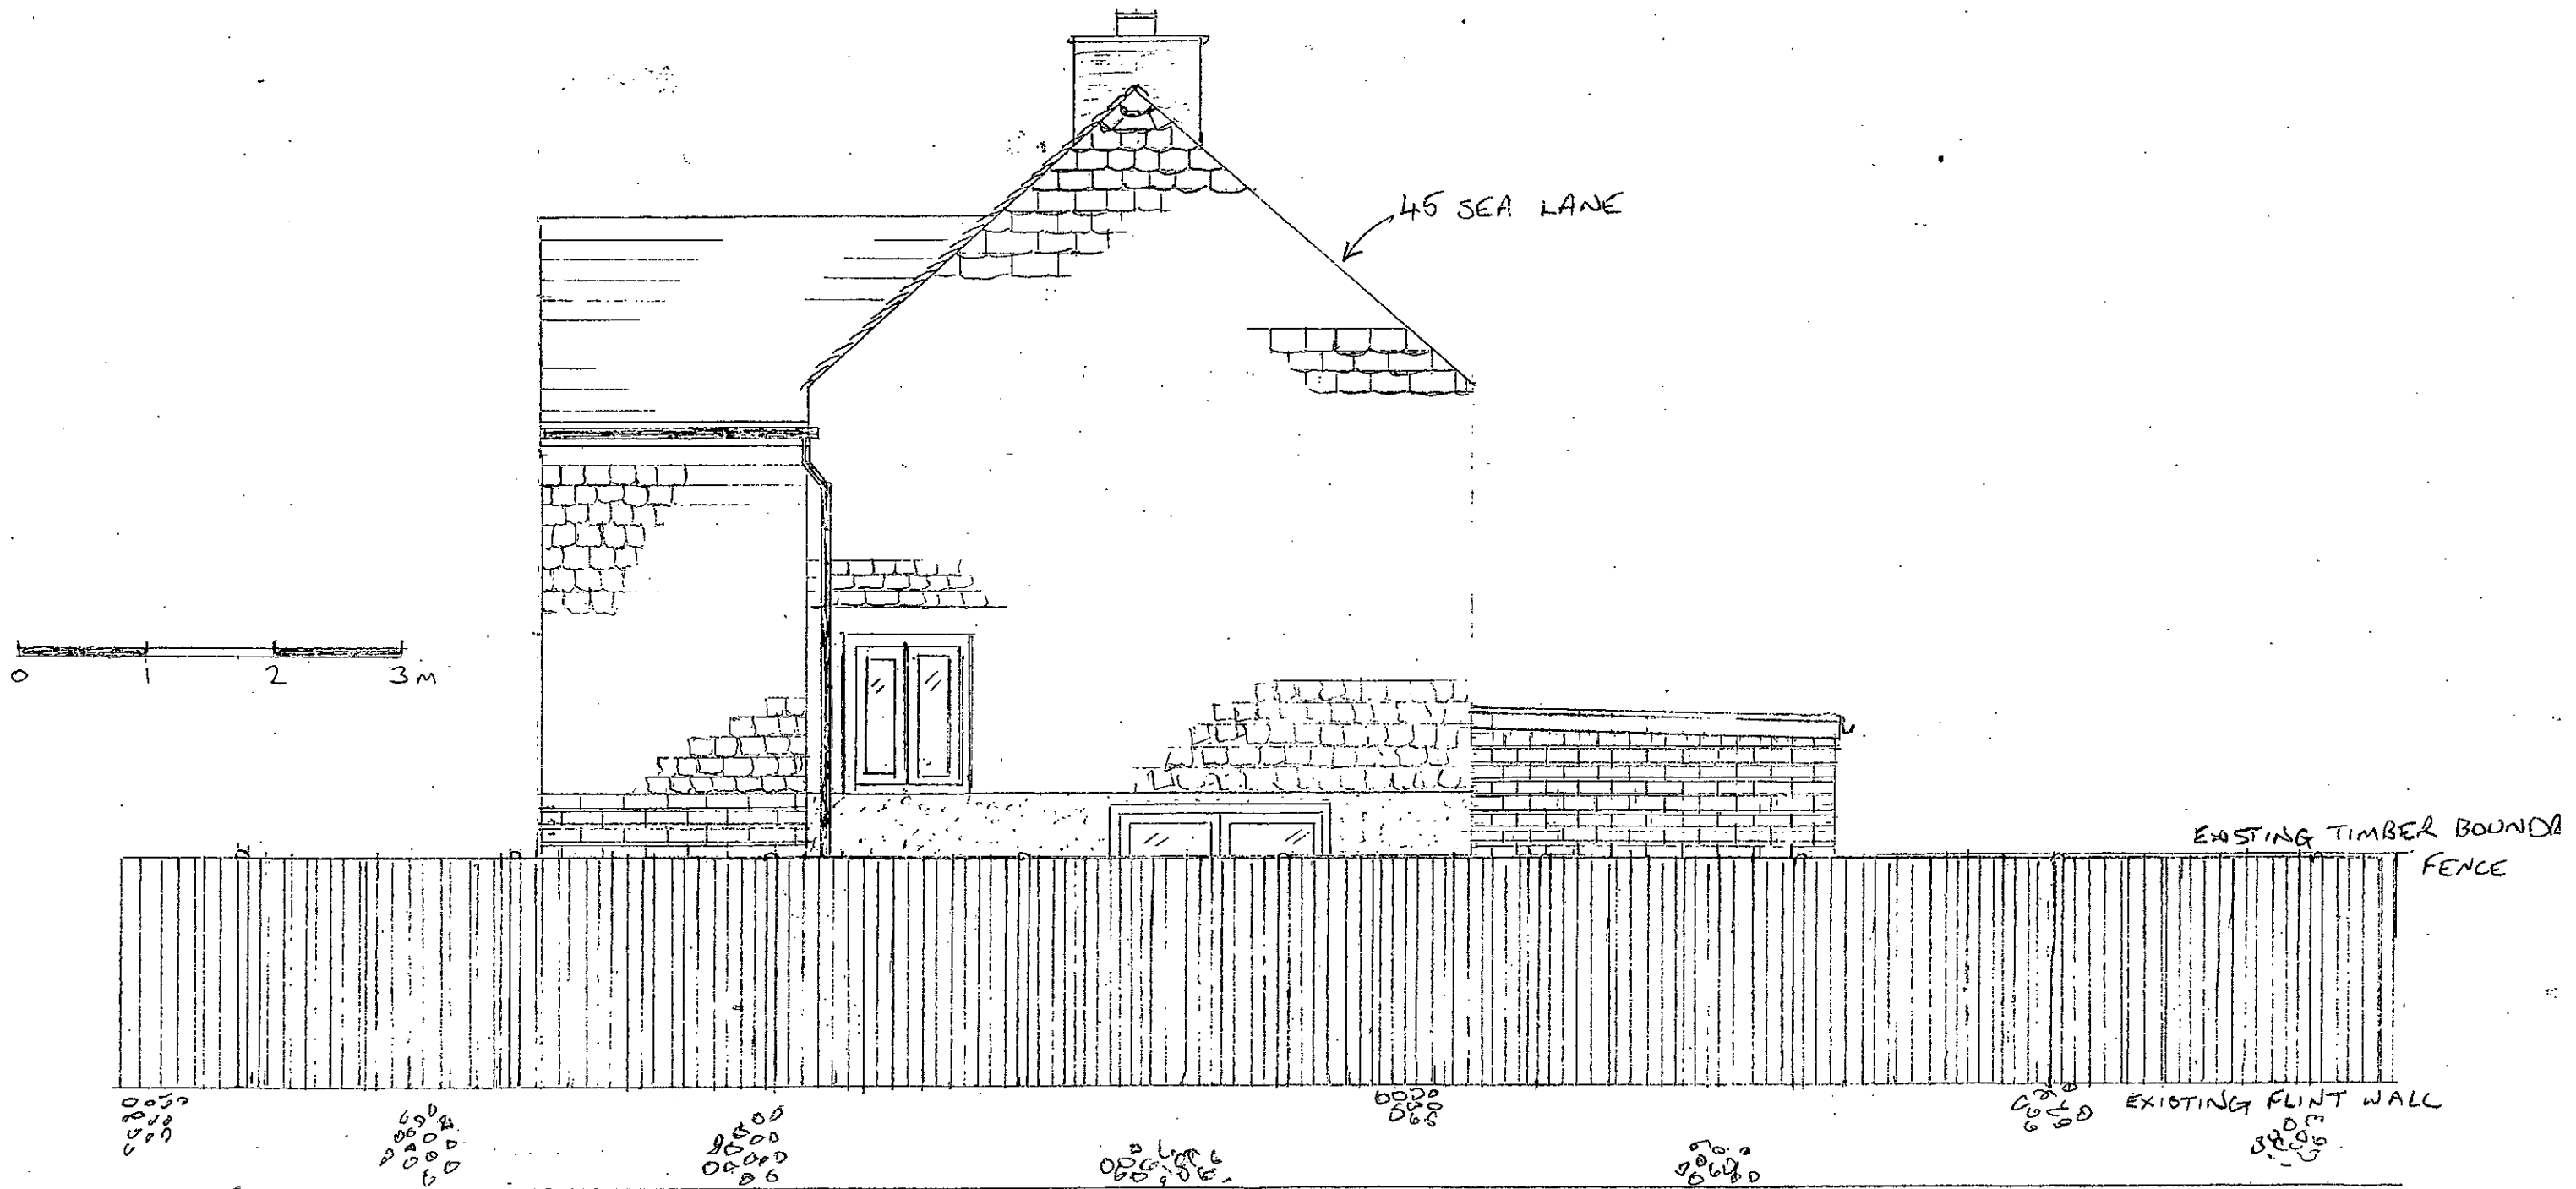

PROPOSED GARDEN ROOM

47 SEA LANE, RUSTINGTON

EXISTING SOUTH ELEVATION

SCALE 1:50 (A3)

PLAN NO. 108