


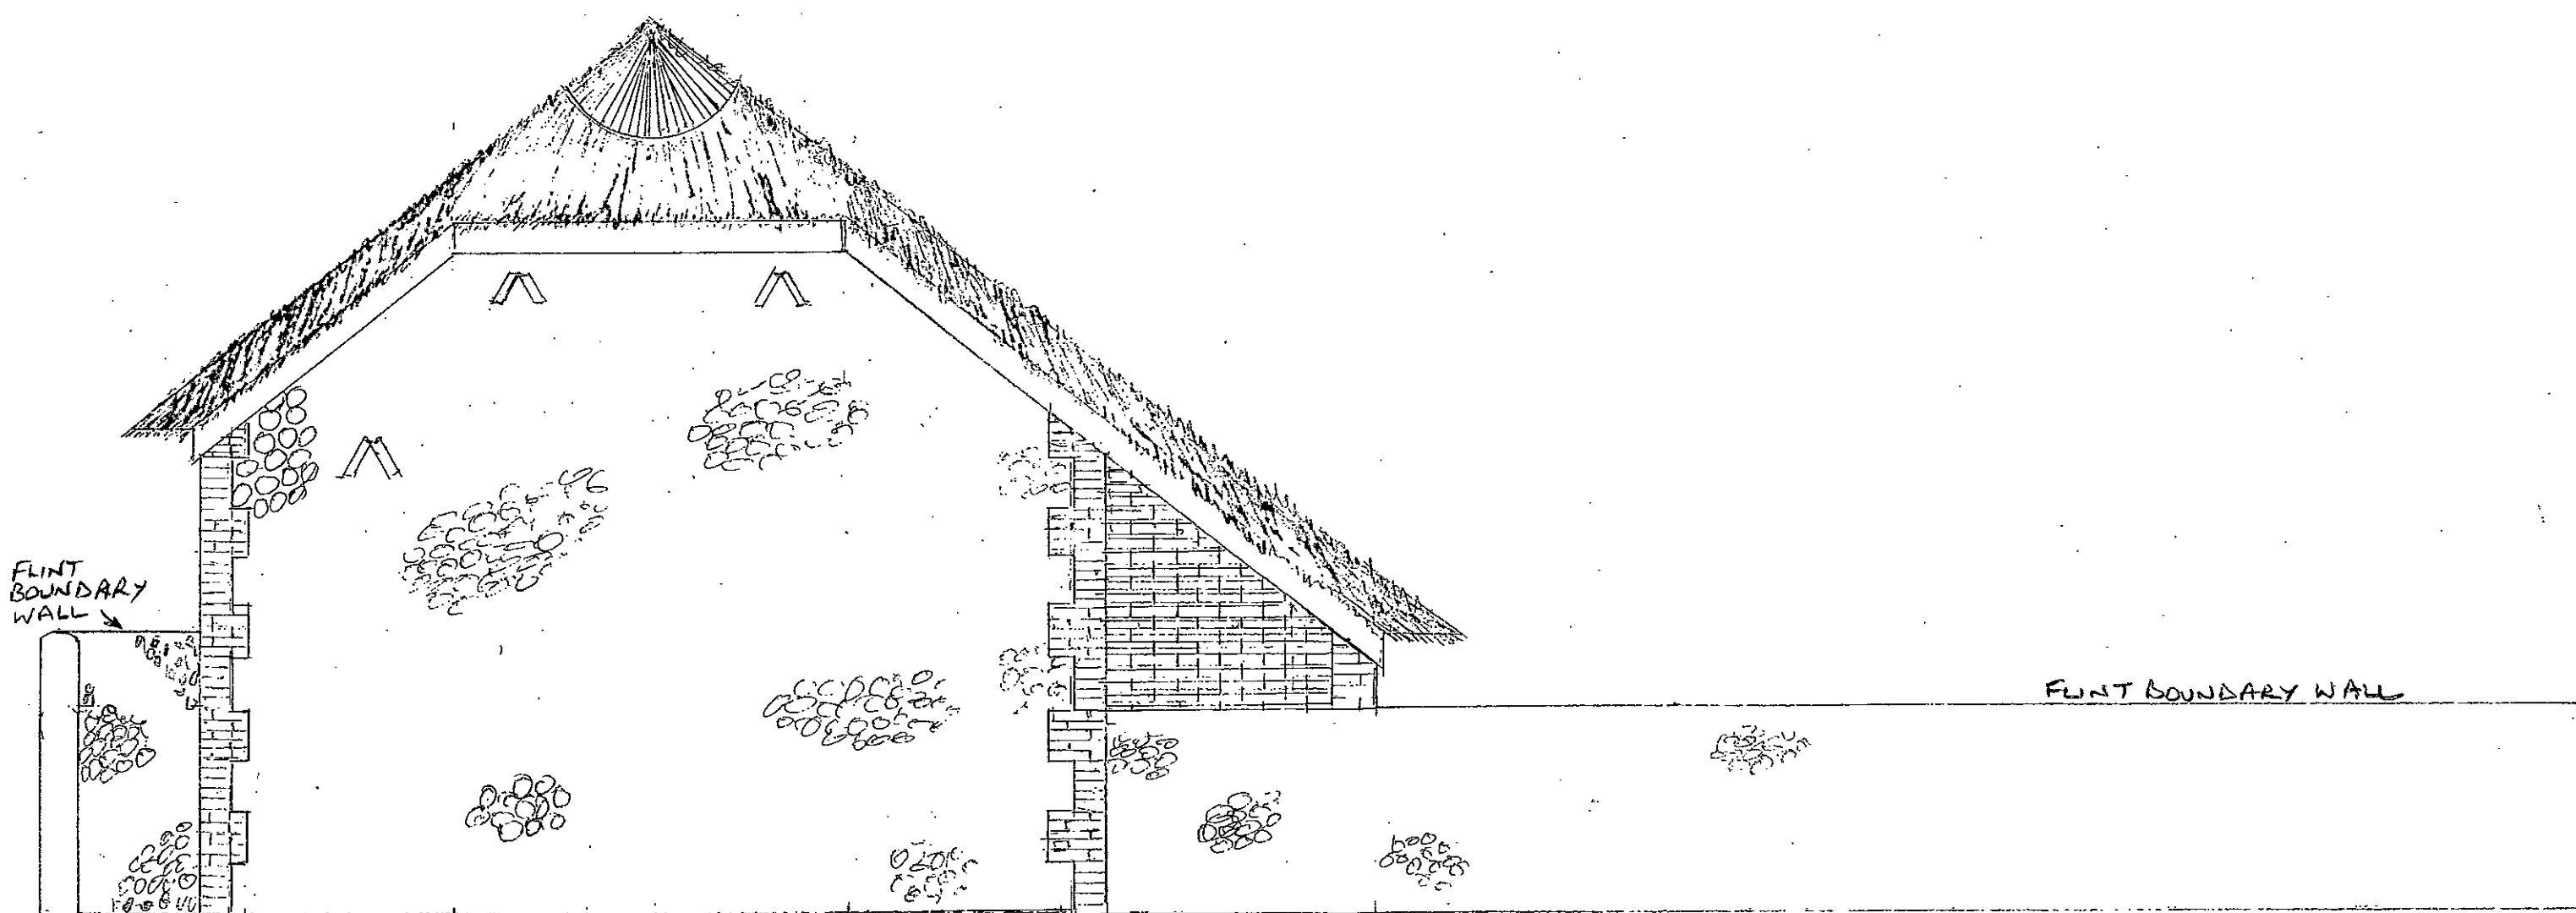

FLINT BOUNDARY WALL

PROPOSED GARDEN ROOM
47 SEA LANE RUSTINGTON



EXISTING NORTH ELEVATION
SCALE 1:50 (A3)
PLAN No. 07