



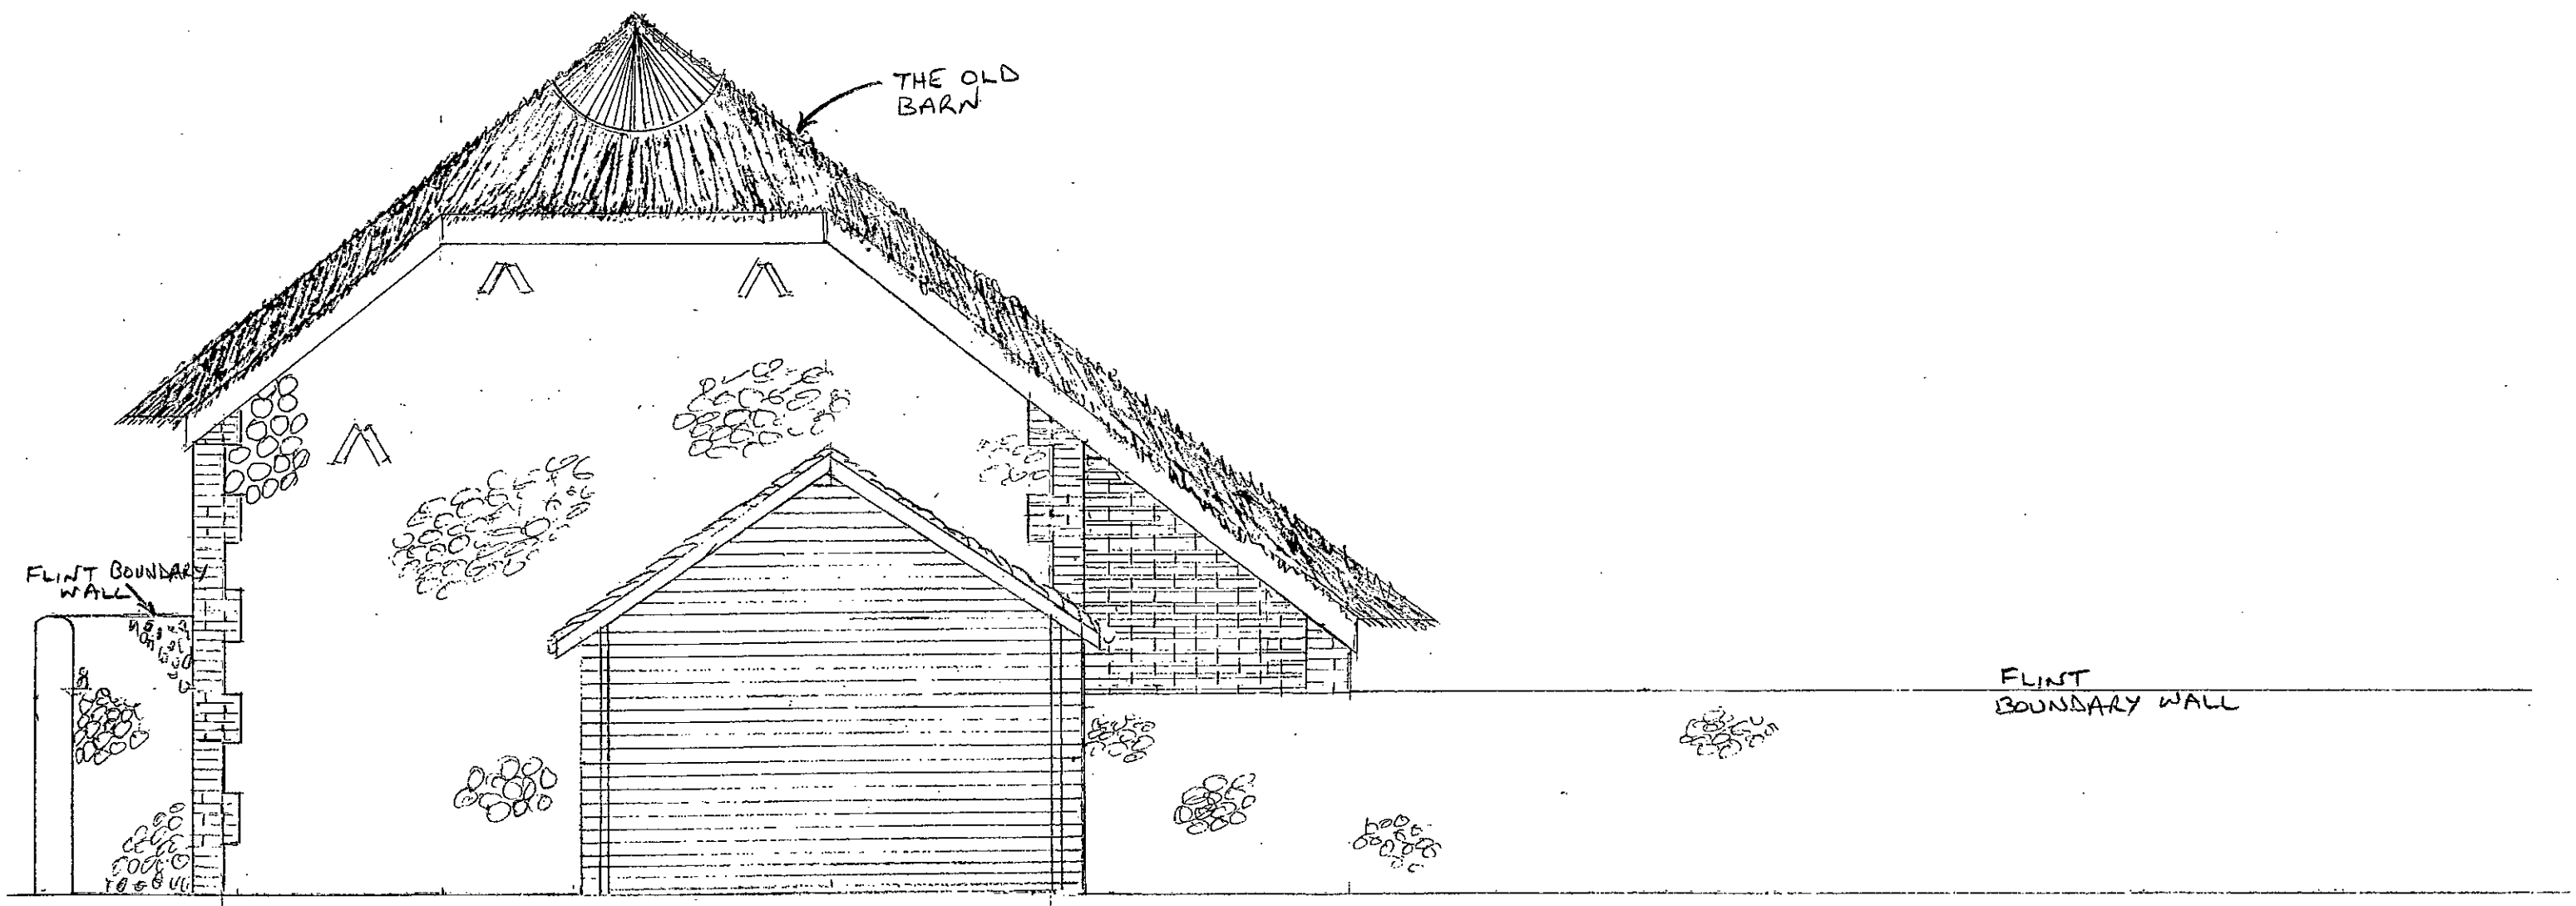

PROPOSED GARDEN ROOM
47 SEA LANE, RUSTINGTON

 

PROPOSED NORTH ELEVATION
SCALE 1:50 (A3)
PLAN No. 05