


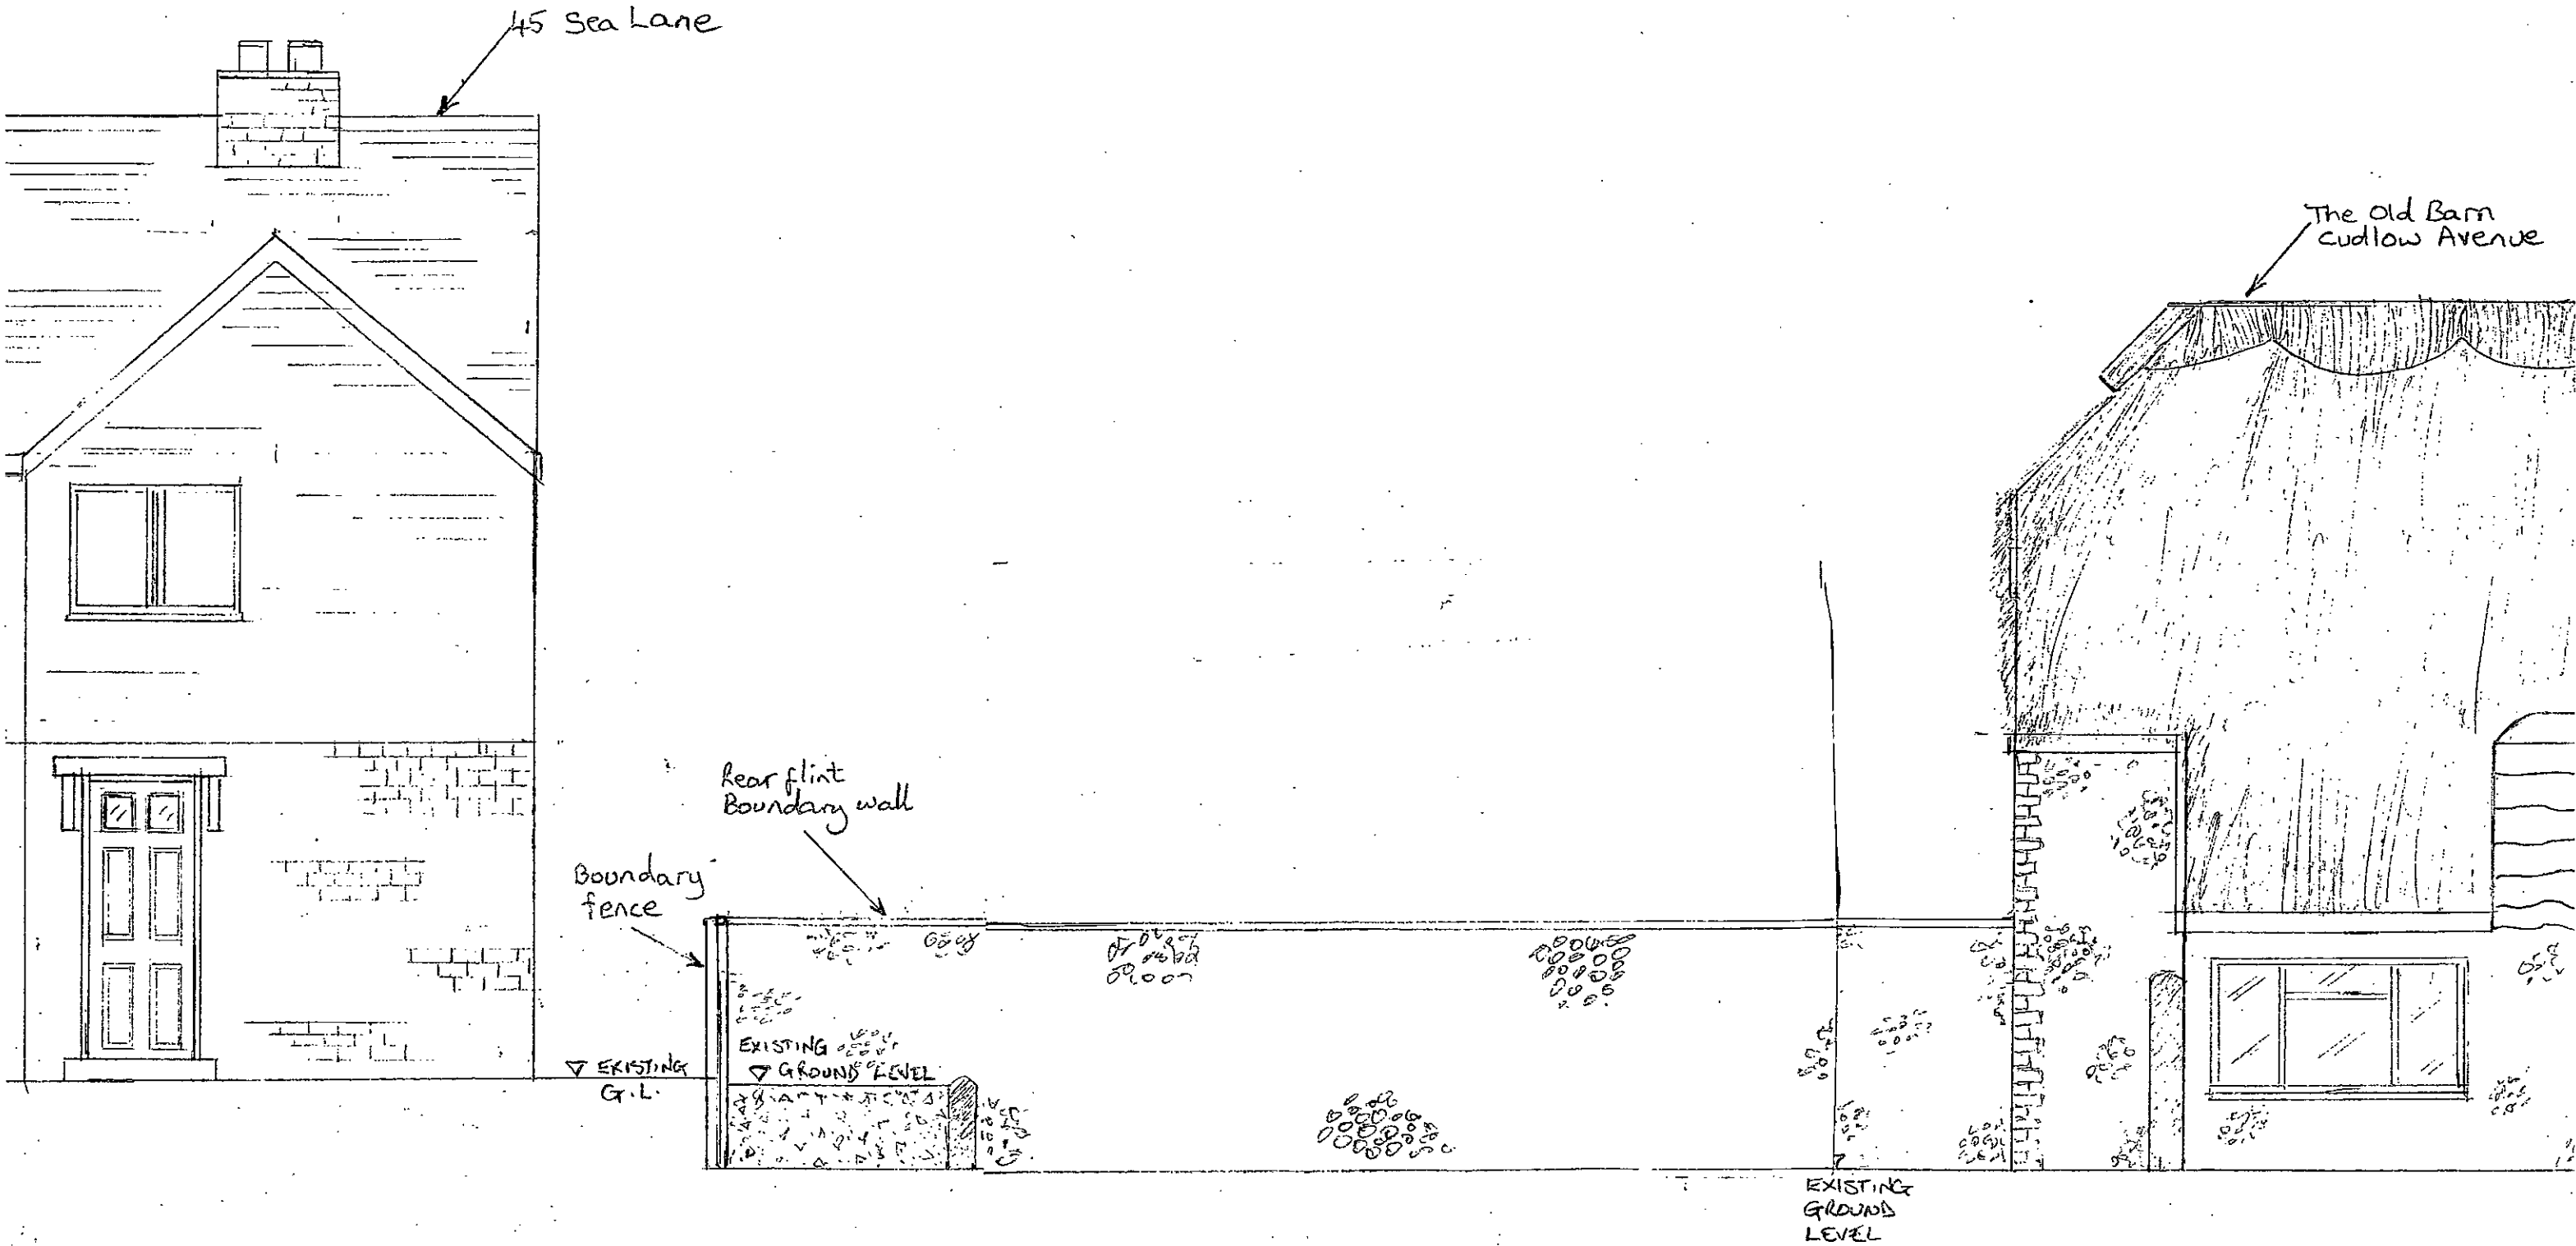

PROPOSED GARDEN ROOM
47, SEA LANE, RUSTINGTON

EXISTING WEST ELEVATION

SCALE: 1:50

PLAN No. 08