



EAST ELEVATION 1:100



SOUTH ELEVATION 1:100





NORTH ELEVATION 1:100



WEST ELEVATION 1:100

- NOTES:
- DRAWING IS BASED ON INFORMATION PROVIDED BY OTHERS.
 - ALL WALLS REMOVED SUBJECT TO FINAL STRUCTURAL SITE INVESTIGATION.
 - VISITOR CENTRE RECEPTION AREA IS INDICATIVE AND IS SUBJECT TO CHANGE.

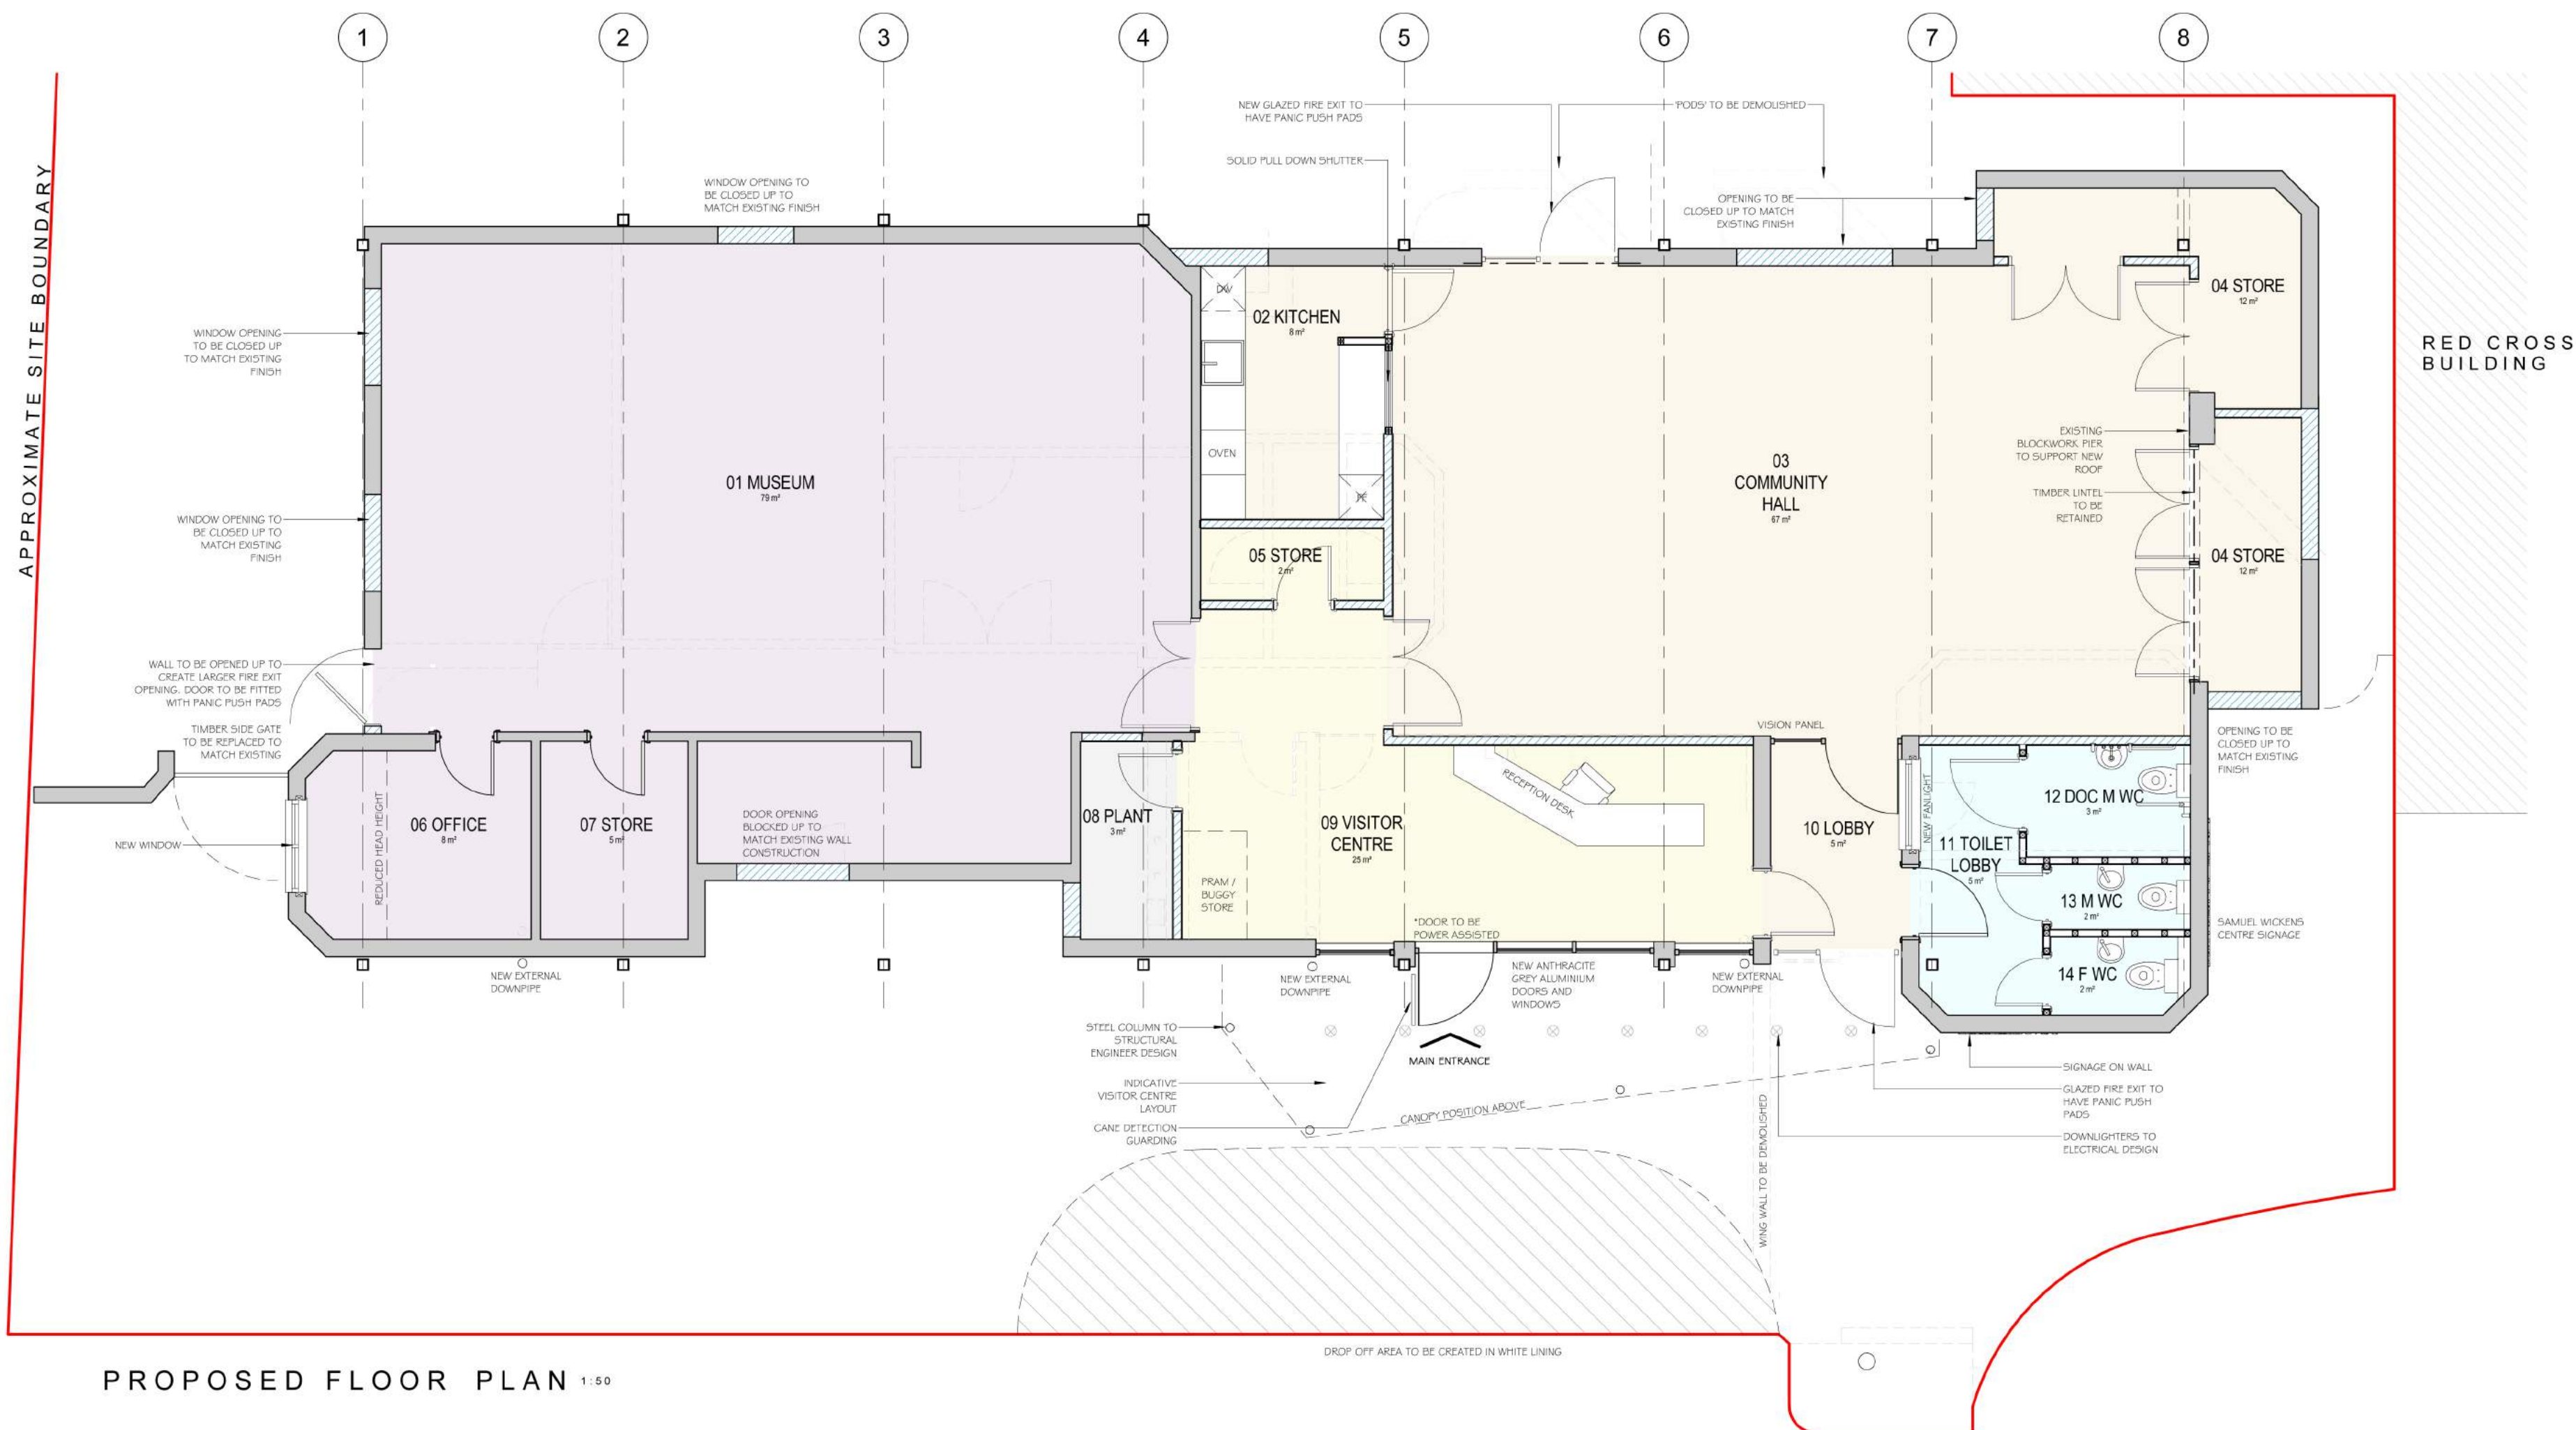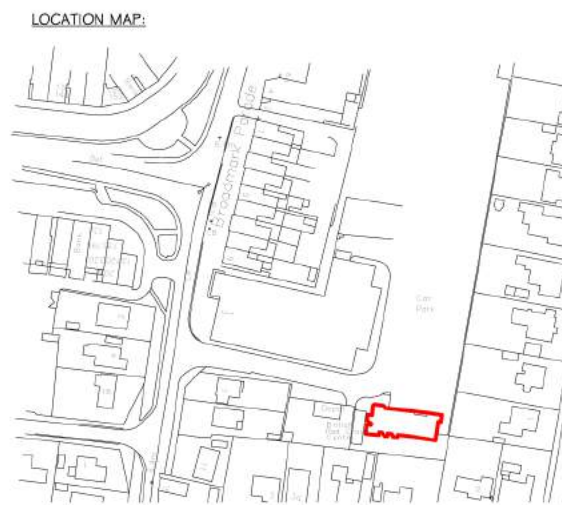

PROPOSED FLOOR PLAN 1:50

REV	DATE	DESCRIPTION	TW	DR	CHK
A	06-12-2017	SCALES AND LABELS AMENDED.	TW		

OTHER THAN FOR THE PURPOSES OF PLANNING, DO NOT SCALE THESE DRAWINGS. USE WRITTEN DIMENSIONS ONLY. ALL DIMENSIONS TO BE CHECKED ON SITE PRIOR TO COMMENCEMENT OF WORK.

THIS DRAWING IS THE COPYRIGHT OF SIMPSON HILDER ASSOCIATES LIMITED AND MAY NOT BE REPRODUCED, COPIED OR ALTERED IN ANY WAY WITHOUT WRITTEN AUTHORITY.

SIMPSON HILDER ASSOCIATES LIMITED
67a High Street Lyndhurst Hampshire SO43 7BE
T: 023 80 283798
F: 023 80 283588
E: sha@simpsonhilder.co.uk

PROPOSED GA PLAN & ELEVATIONS

DRAWING STATUS: **PLANNING**

SWC
BROADMARK LANG
RUSTINGTON
LITTLEHAMPTON
BN16 2NE

DATE NOV 17	DRAWN BY TW	CHECKED BY GL	DATE CHECKED NOV 17
SCALE AS INDICATED	PROJECT NO 8511	REVISION NO 112	REVISION A

